


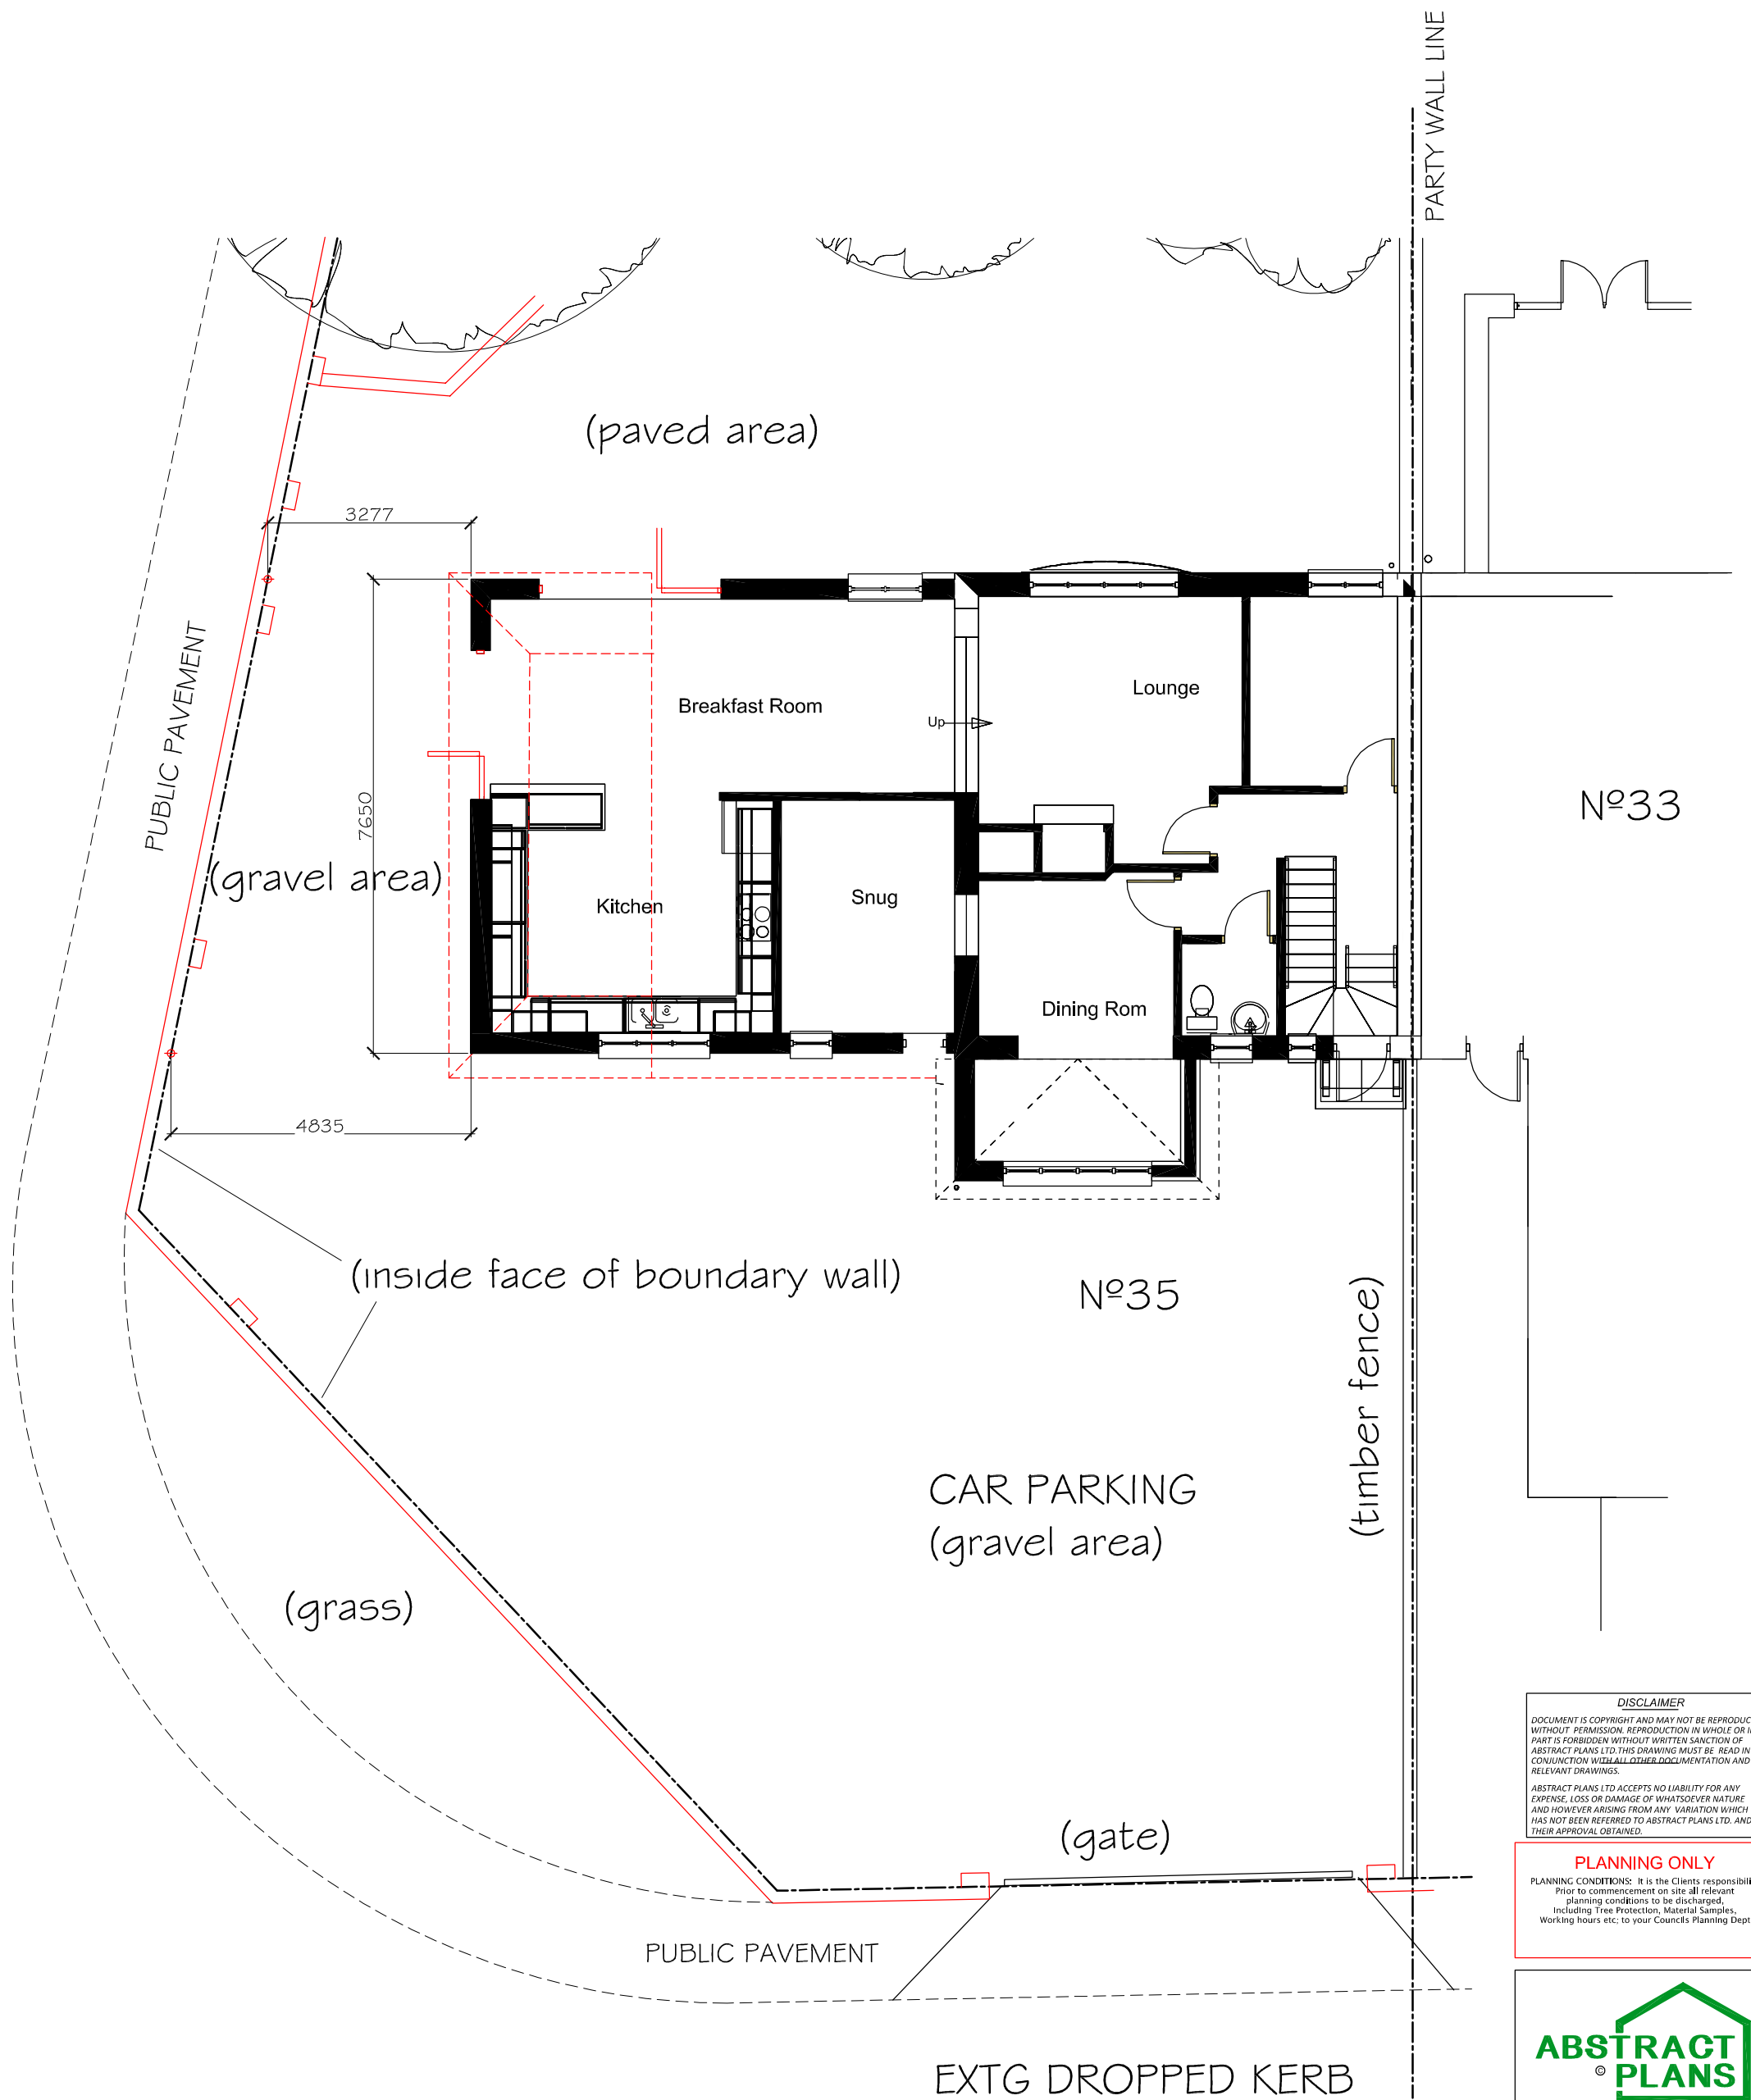

EXISTING GROUND FLOOR PLAN
(SHOWING PART EXISTING ROOF IN DOTTED)

DISCLAIMER
DOCUMENT IS COPYRIGHT AND MAY NOT BE REPRODUCED WITHOUT PERMISSION. REPRODUCTION IN WHOLE OR IN PART IS FORBIDDEN WITHOUT WRITTEN SANCTION OF ABSTRACT PLANS LTD. THIS DRAWING MUST BE READ IN CONJUNCTION WITH ALL OTHER DOCUMENTATION AND RELEVANT DRAWINGS.
ABSTRACT PLANS LTD ACCEPTS NO LIABILITY FOR ANY EXPENSE, LOSS OR DAMAGE OF WHATSOEVER NATURE AND HOWEVER ARISING FROM ANY VARIATION WHICH HAS NOT BEEN REFERRED TO ABSTRACT PLANS LTD. AND THEIR APPROVAL OBTAINED.

PLANNING ONLY
PLANNING CONDITIONS: It is the Clients responsibility Prior to commencement on site all relevant planning conditions to be discharged, including Tree Protection, Material Samples, Working hours etc; to your Councils Planning Dept

ABSTRACT PLANS
STRUCTURAL • ARCHITECTURAL
TEL: 01483 77 00 73
Email: info@abstract-plans.co.uk
Web: www.abstract-plans.co.uk

Project
PROPOSED GARAGE EXTENSION

Address:
35 RECTORY ROAD
WOKINGHAM RG40 1DP

Drawing Title
EXISTING GRD FLOOR PLAN

Client
ROBINSON

Drawing No.
APL 2406 - E 03 A

Date
AUG 2026

Drawn by
APL

Drg Size - A3 - 1:100