


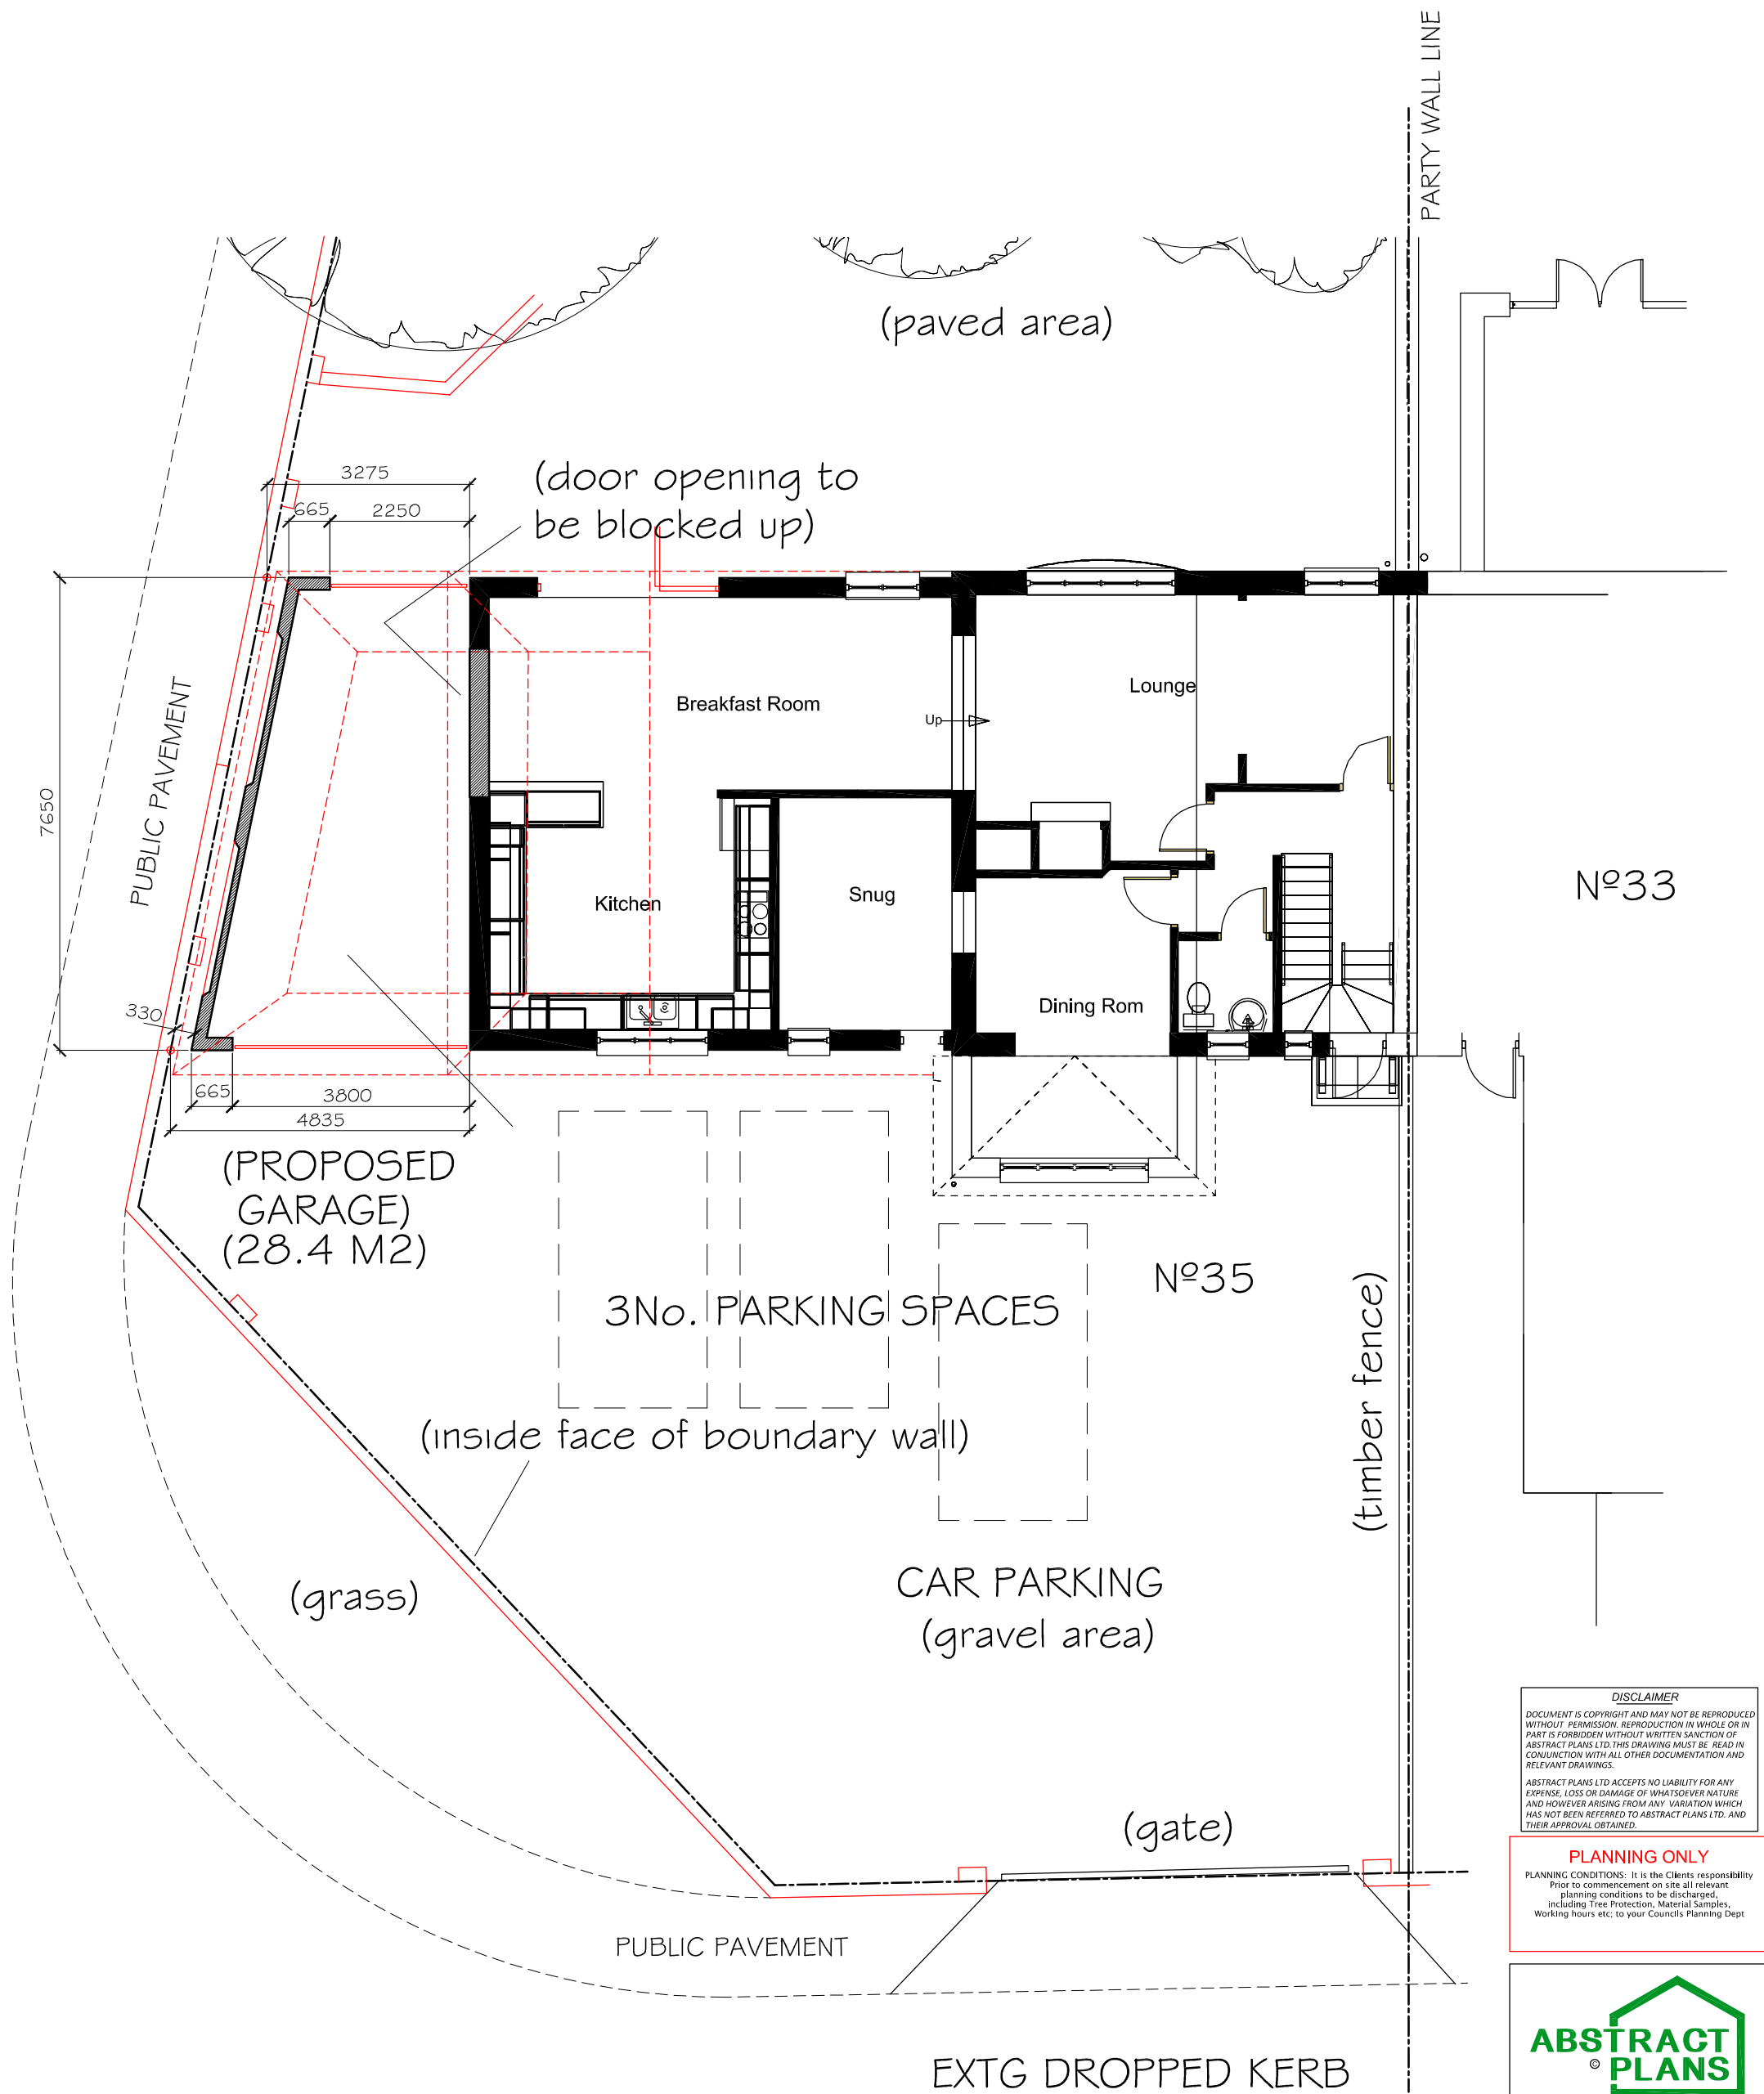

PROPOSED GROUND FLOOR PLAN  
(SHOWING PROPOSED ROOF IN DOTTED)

**DISCLAIMER**  
DOCUMENT IS COPYRIGHT AND MAY NOT BE REPRODUCED WITHOUT PERMISSION. REPRODUCTION IN WHOLE OR IN PART IS FORBIDDEN WITHOUT WRITTEN SANCTION OF ABSTRACT PLANS LTD. THIS DRAWING MUST BE READ IN CONJUNCTION WITH ALL OTHER DOCUMENTATION AND RELEVANT DRAWINGS.  
ABSTRACT PLANS LTD ACCEPTS NO LIABILITY FOR ANY EXPENSE, LOSS OR DAMAGE OF WHATSOEVER NATURE AND HOWEVER ARISING FROM ANY VARIATION WHICH HAS NOT BEEN REFERRED TO ABSTRACT PLANS LTD. AND THEIR APPROVAL OBTAINED.

**PLANNING ONLY**  
PLANNING CONDITIONS: It is the Clients responsibility Prior to commencement on site all relevant planning conditions to be discharged, including Tree Protection, Material Samples, Working hours etc. to your Councils Planning Dept

**ABSTRACT PLANS**  
STRUCTURAL • ARCHITECTURAL  
TEL: 01483 77 00 73  
Email: info@abstract-plans.co.uk  
Web: www.abstract-plans.co.uk

Project  
PROPOSED GARAGE EXTENSION

Address:  
35 RECTORY ROAD  
WOKINGHAM RG40 1DP

Drawing Title  
PROPOSED GRD FLOOR PLAN

Client  
ROBINSON

Drawing No.  
APL 2406 - P 03 A

Date  
AUG 2026

Drawn by  
APL

Drg Size - A3 - 1:100