




All dimensions are to be checked on site before work commences.
Figured dimensions to be taken in preference to scaled dimensions.
If in doubt please ask.
© Copyright reserved.

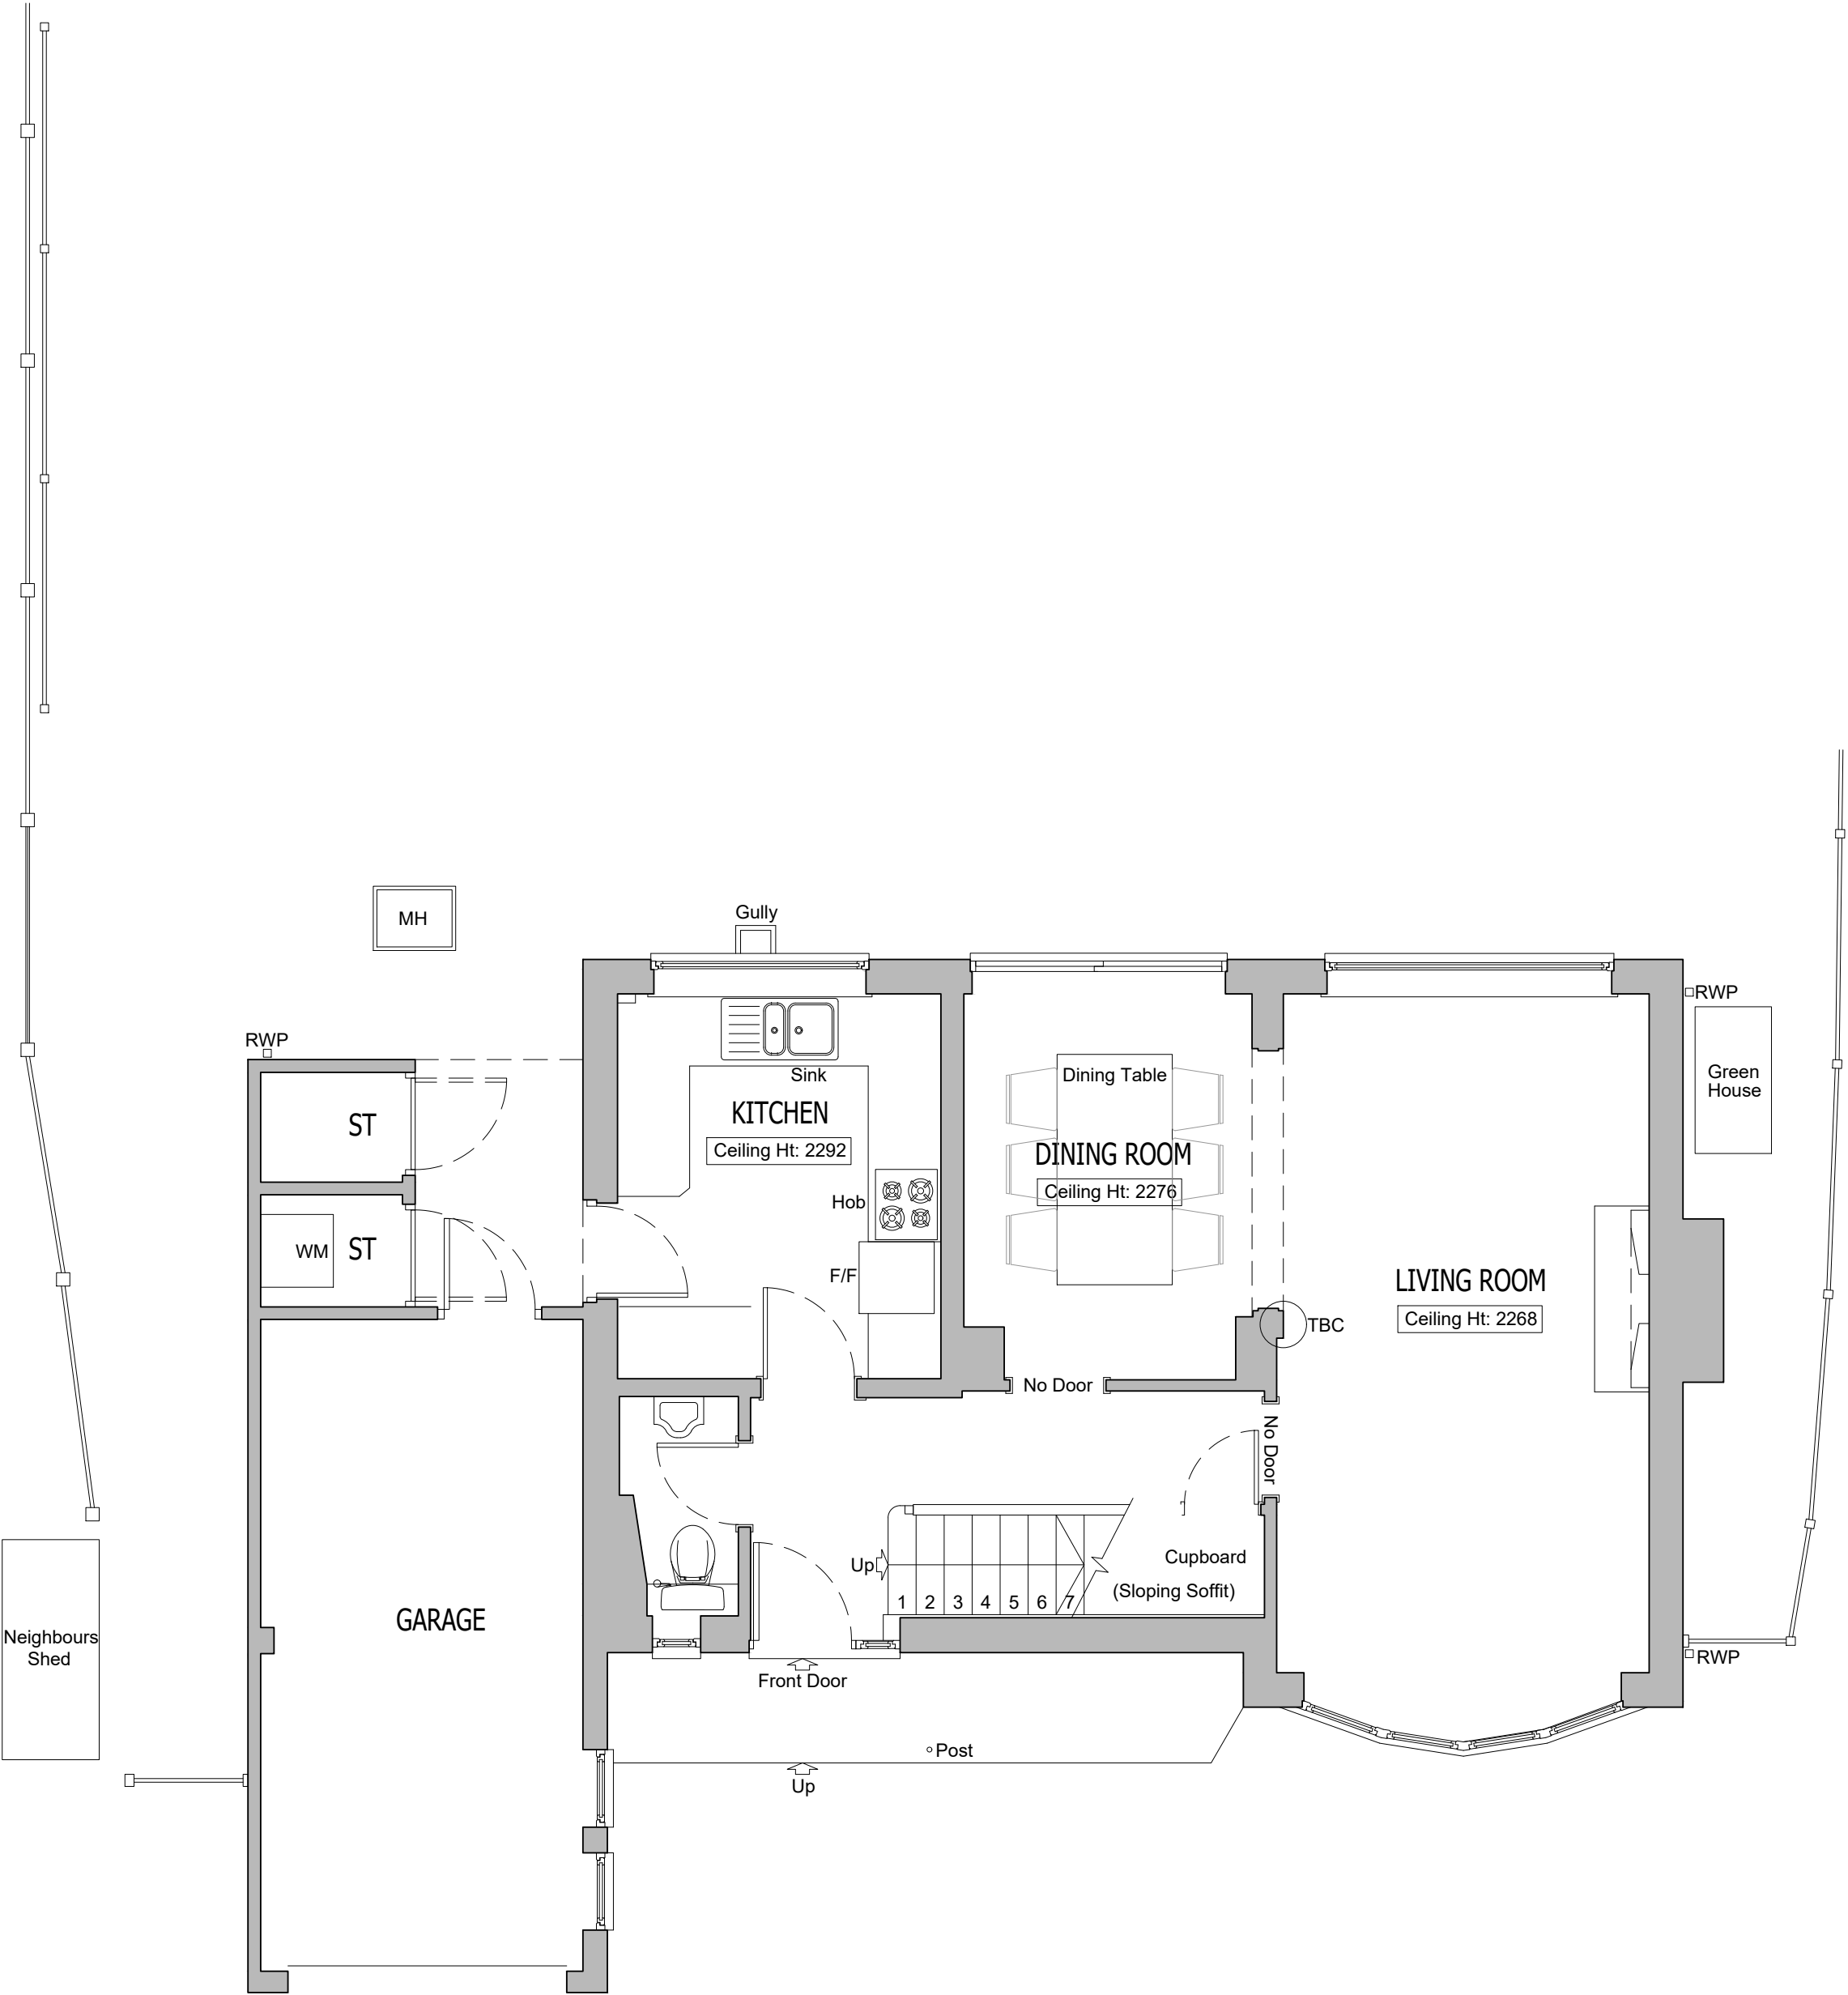

GROUND FLOOR PLAN As Existing
Scale 1:50

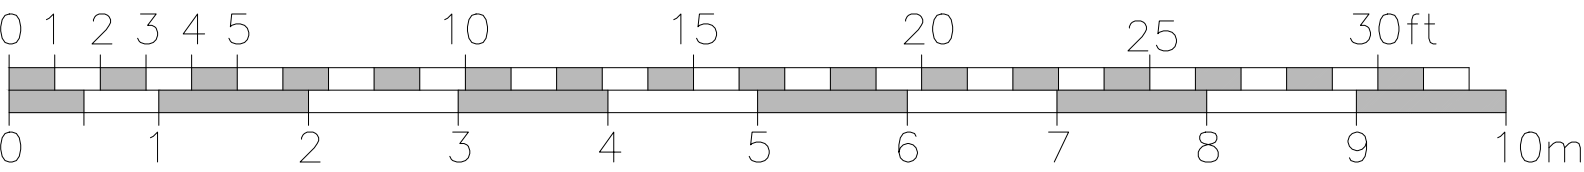

Scale Bar 1:50

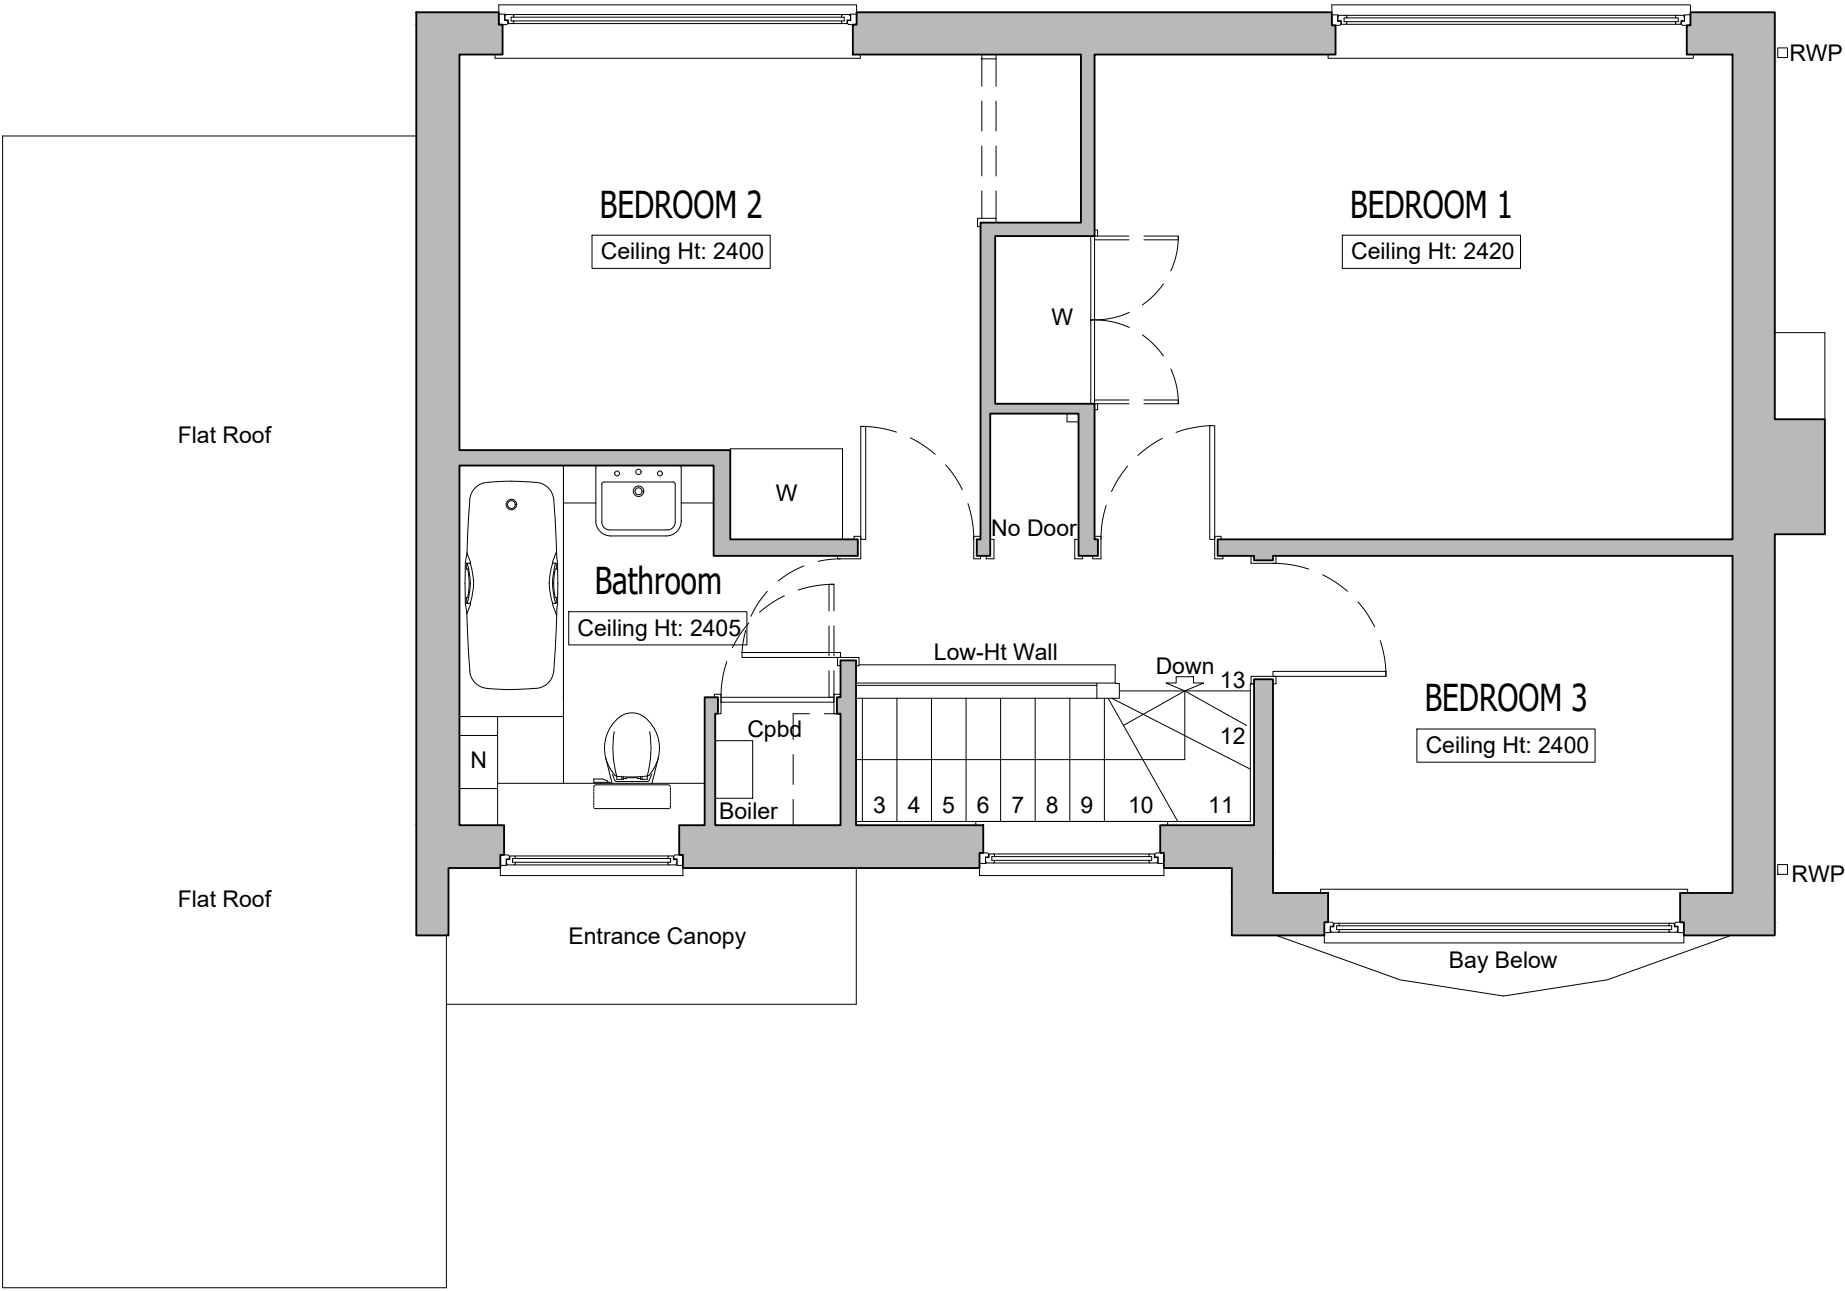

FIRST FLOOR PLAN As Existing
Scale 1:50

Rev	Description	Date	Initials
FOR PLANNING SUBMISSION			
HOLTHAM+NEWMAN ARCHITECTS			
‘The Old Dairy’ 282a Hyde End Road, Spencer’s Wood, Reading, Berkshire, RG7 1DN		T: 07971 316499 E: hello@hnarchitects.co.uk	
Project: 26, Bean Oak Road Wokingham Reading RG40 1RL			
Client Mr and Mrs. C. Minton			
Drawing Title: General Arrangement Floor Plans Ground and First Floor Levels - As Existing			
Scale: 1:50 @ A1		Dwg. No.: 2410-P100	Rev.: -
-			
Drawn by: DH			
Date: Sept 2024			