




All dimensions are to be checked on site before work commences.
Figured dimensions to be taken in preference to scaled dimensions.
If in doubt please ask.
© Copyright reserved.

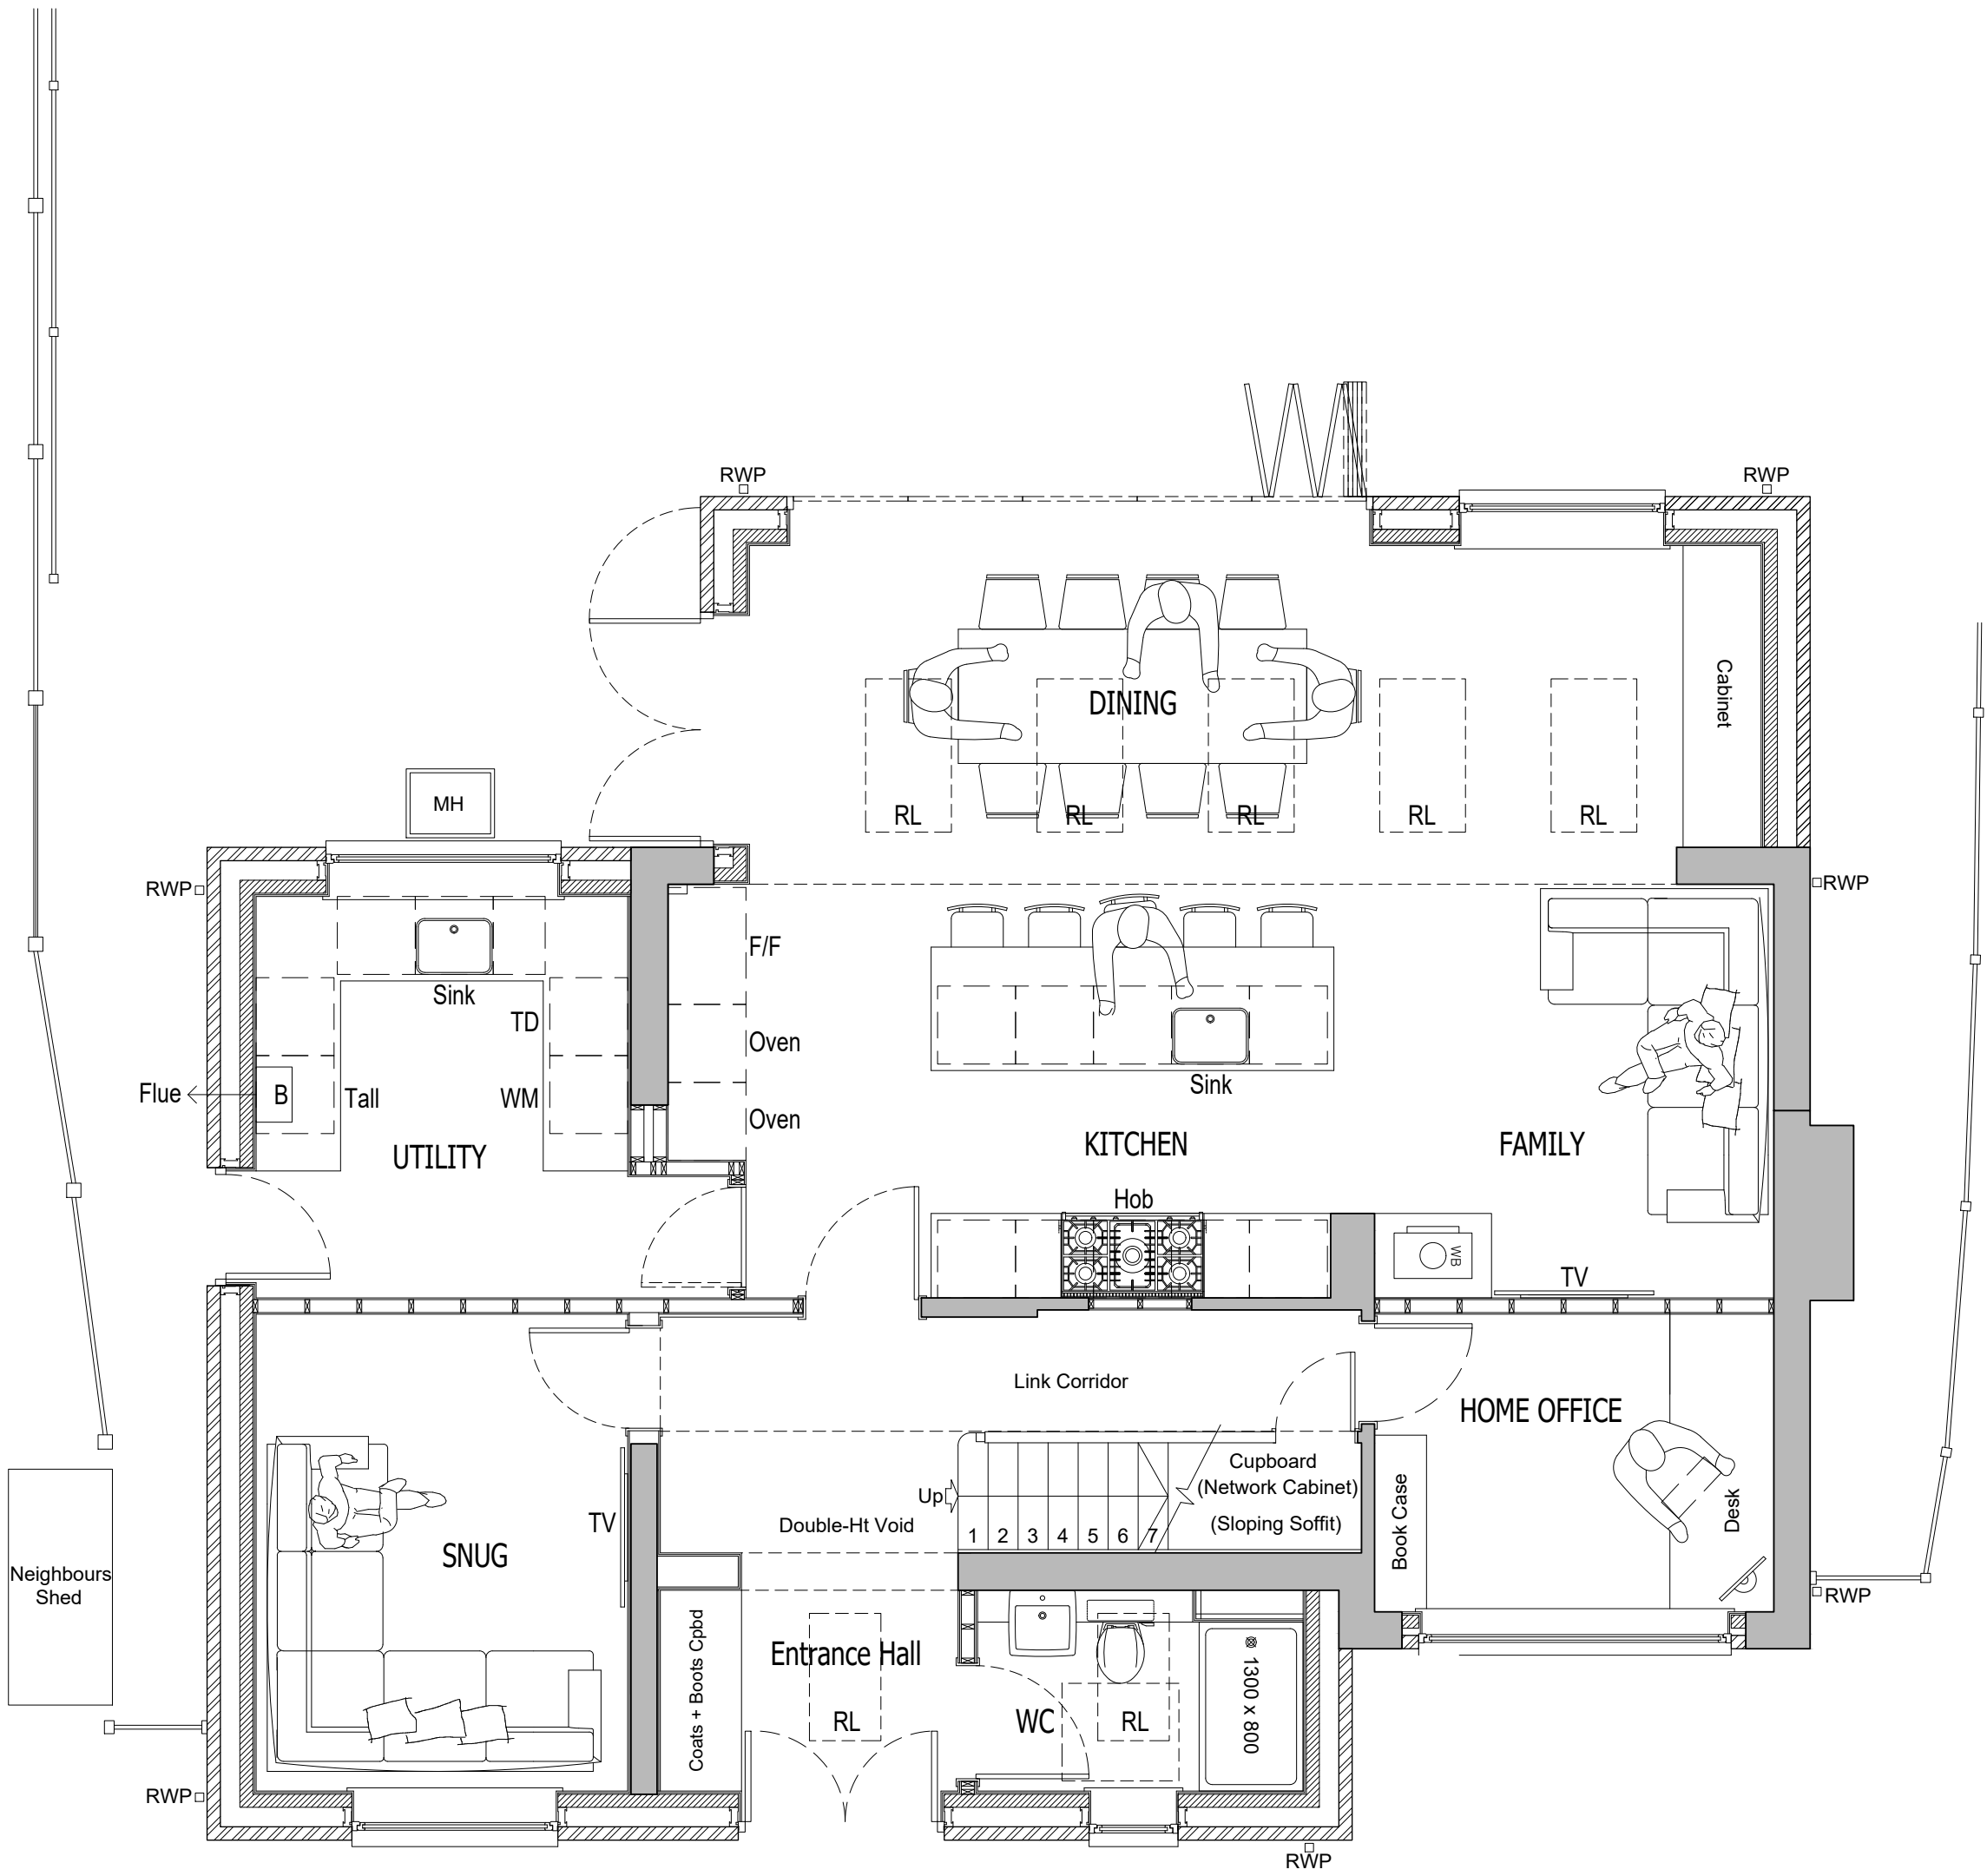

GROUND FLOOR PLAN As Proposed
Scale 1:50

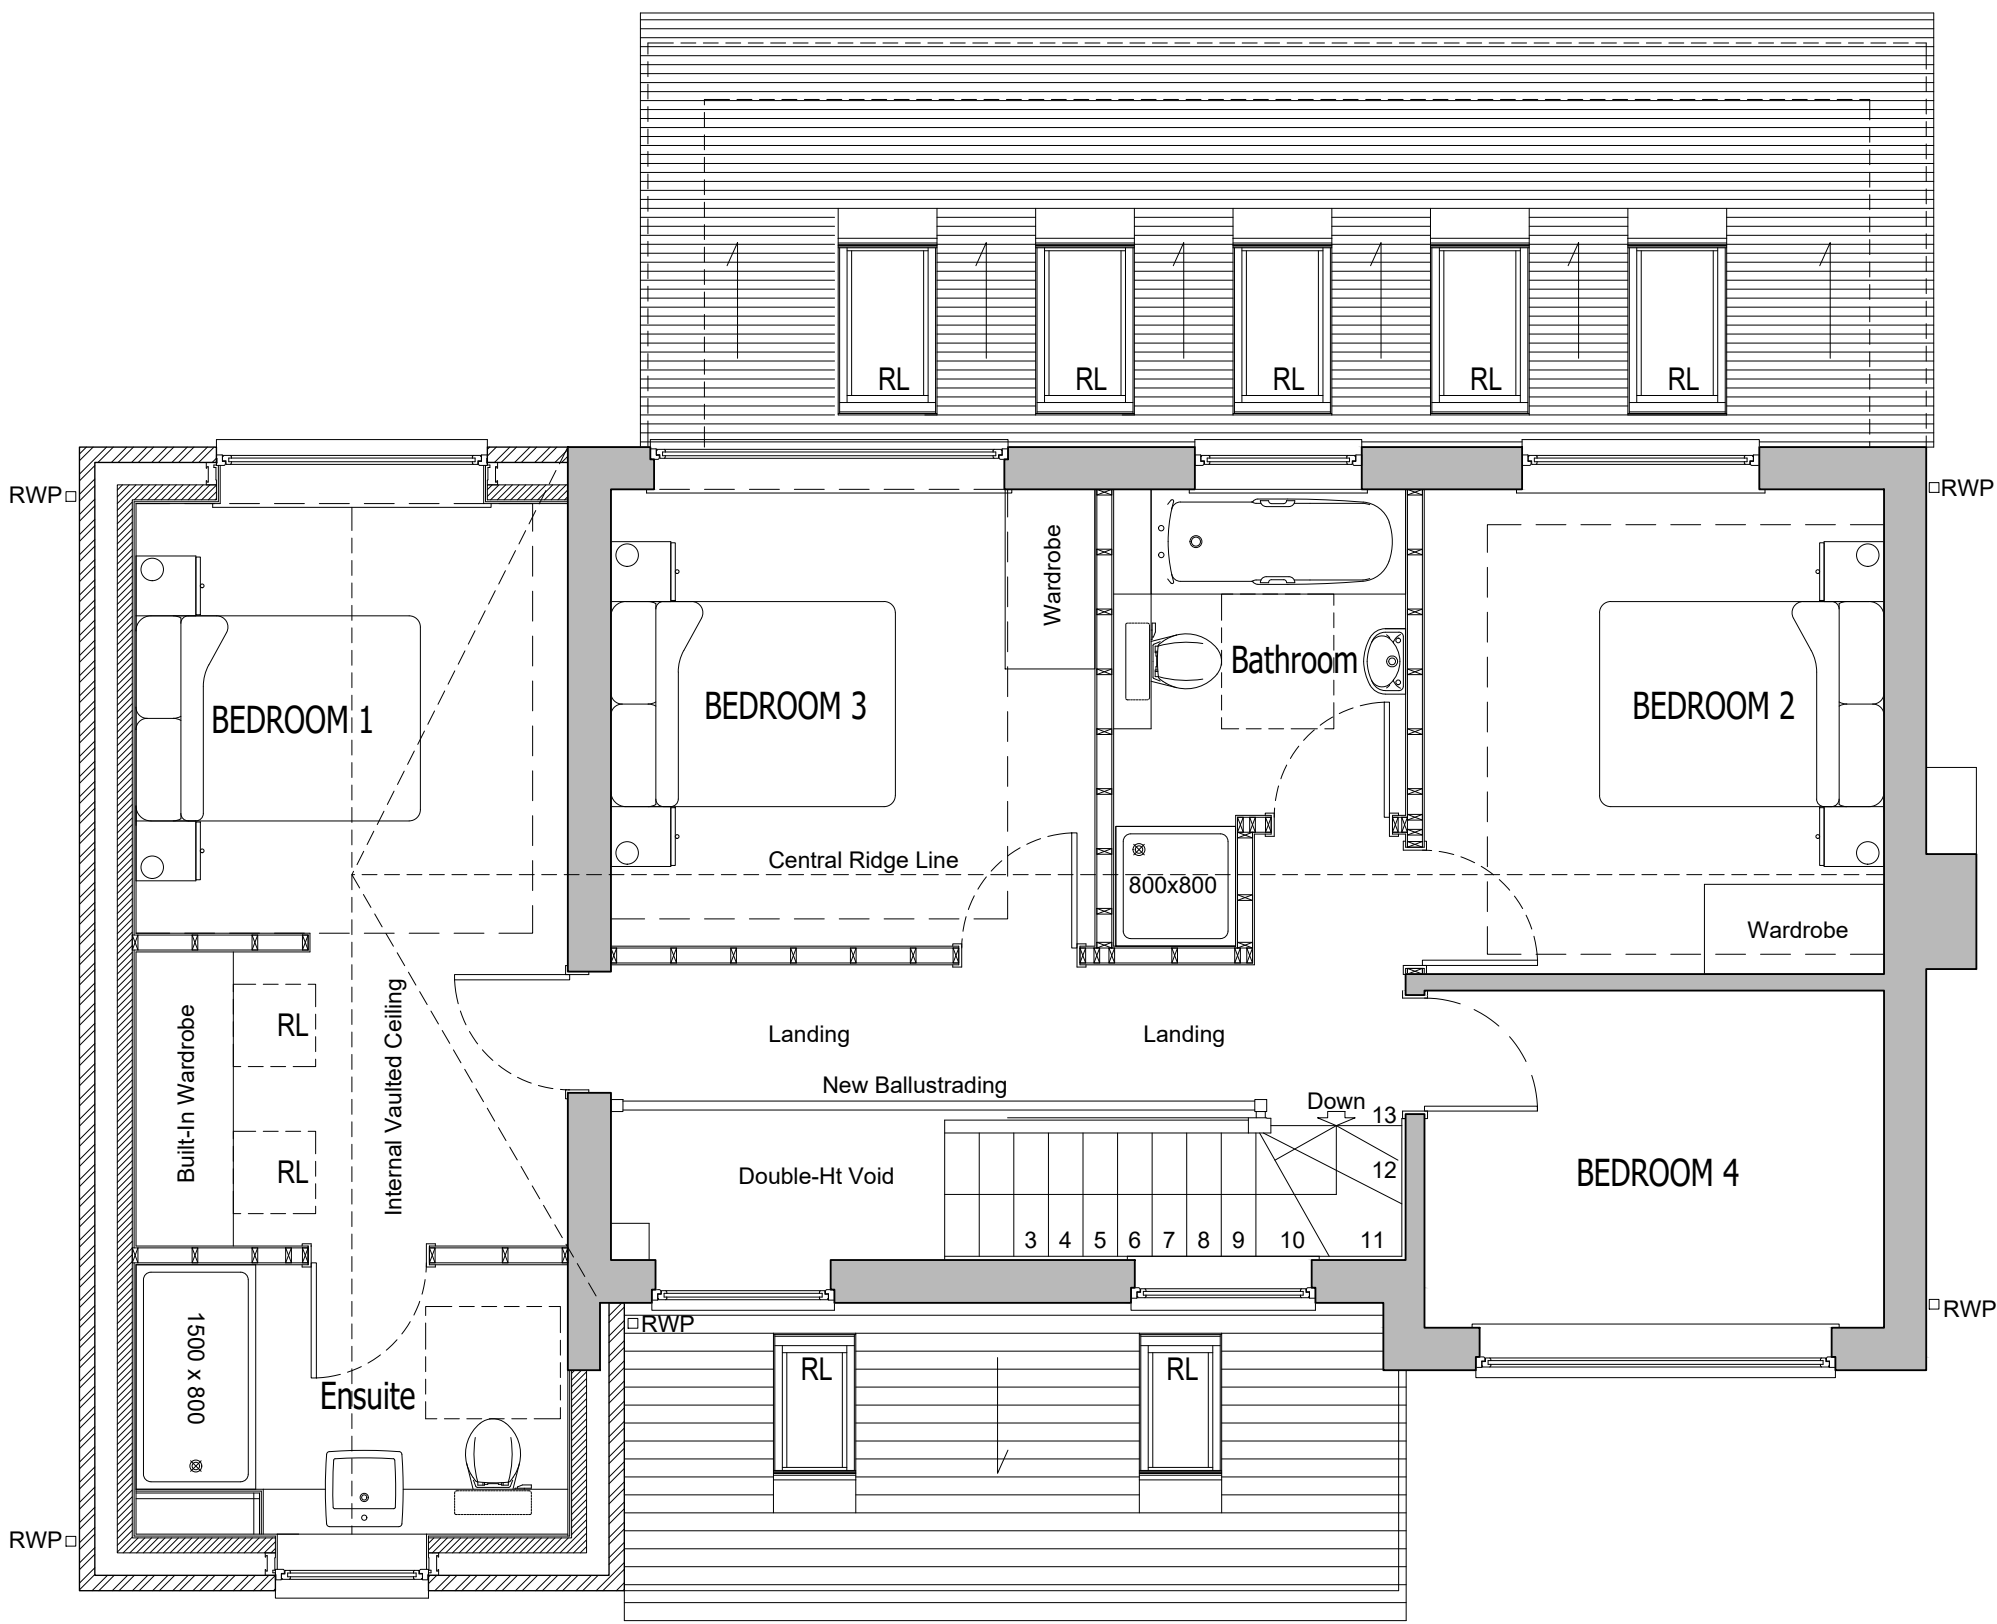

FIRST FLOOR PLAN As Proposed
Scale 1:50

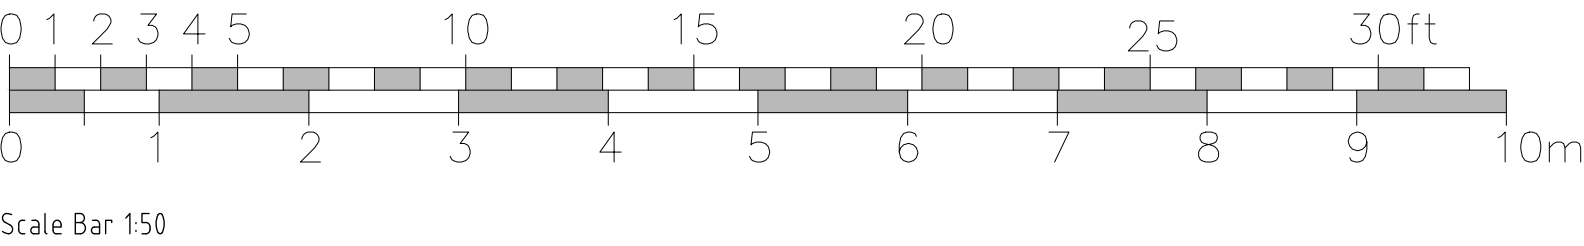

Rev	Description	Date	Initials
FOR PLANNING SUBMISSION			
HOLTHAM+NEWMAN ARCHITECTS The Old Dairy 282a Hyde End Road, Spencer's Wood, Reading, Berkshire, RG7 1DN T: 07971 316499 E: hello@hnarchitects.co.uk			
Project: 26, Bean Oak Road Wokingham Reading RG40 1RL			
Client Mr and Mrs. C. Minton			
Drawing Title: General Arrangement Floor Plans Ground and First Floor Levels - As Proposed			
Scale: 1:50 @ A1		Dwg. No.: 2410-P101	
-		-	
Drawn by: DH		-	
Date: Sept 2024		-	