


All dimensions are to be checked on site before work commences.
Figured dimensions to be taken in preference to scaled dimensions.
If in doubt please ask.
© Copyright reserved.




FRONT ELEVATION As Proposed
Scale 1:100

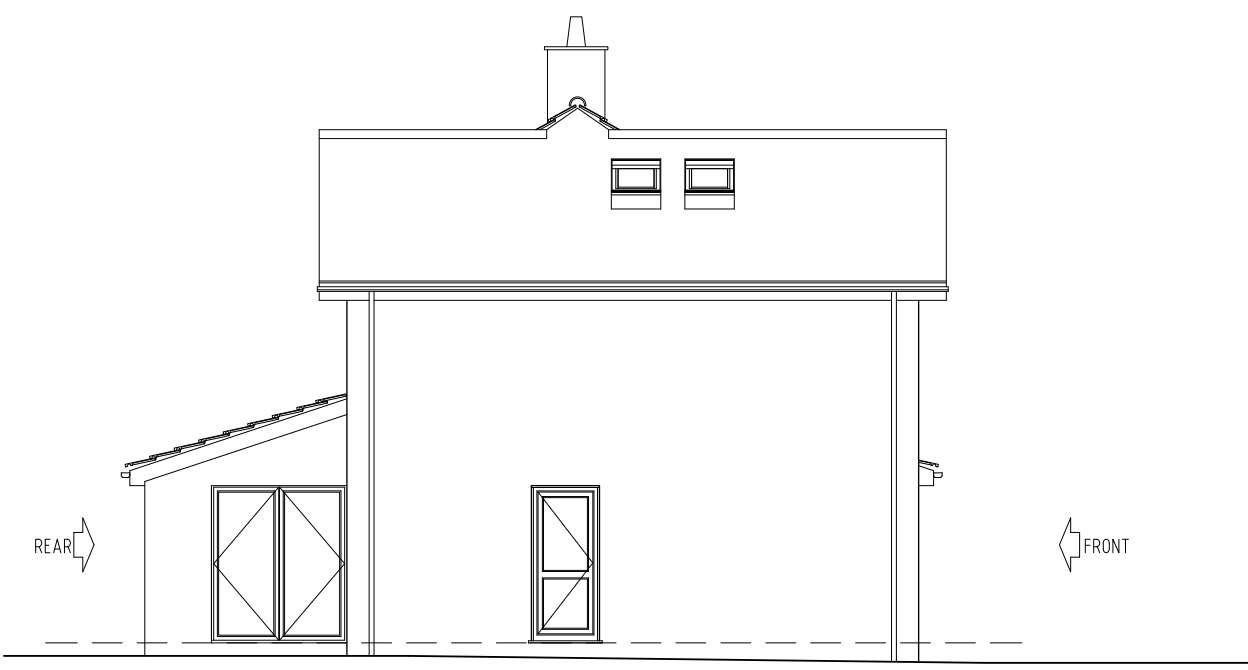

SIDE ELEVATION As Proposed
Scale 1:100




REAR ELEVATION As Proposed
Scale 1:100

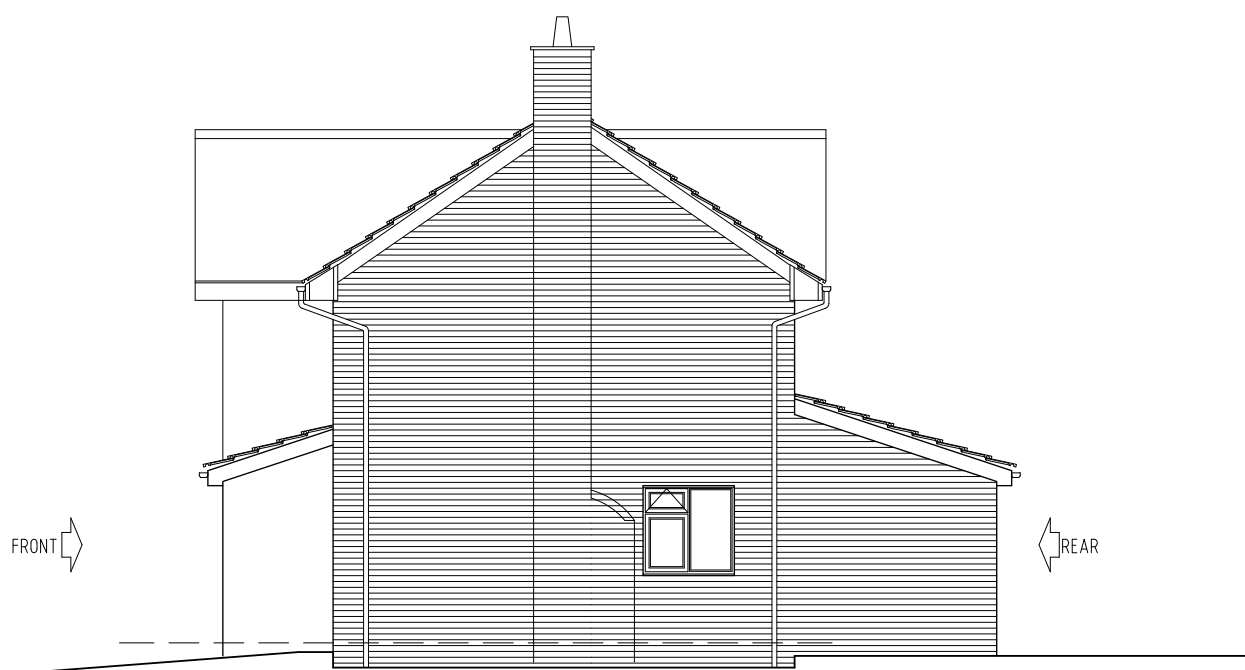

SIDE ELEVATION As Proposed
Scale 1:100




FRONT ELEVATION As Existing
Scale 1:100

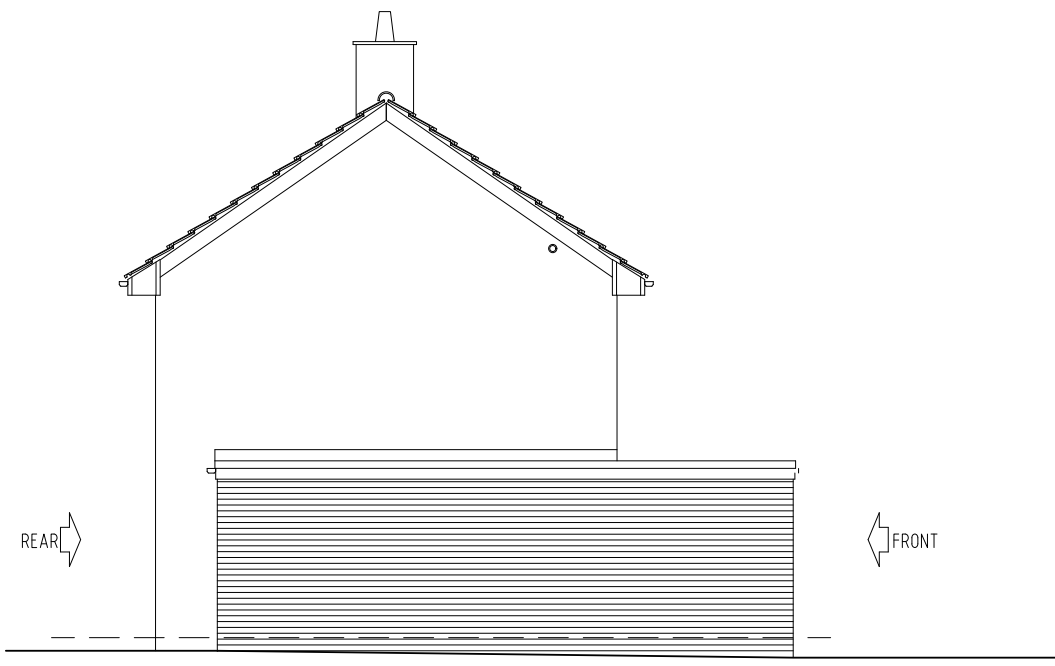


SIDE ELEVATION As Existing
Scale 1:100



REAR ELEVATION As Existing
Scale 1:100

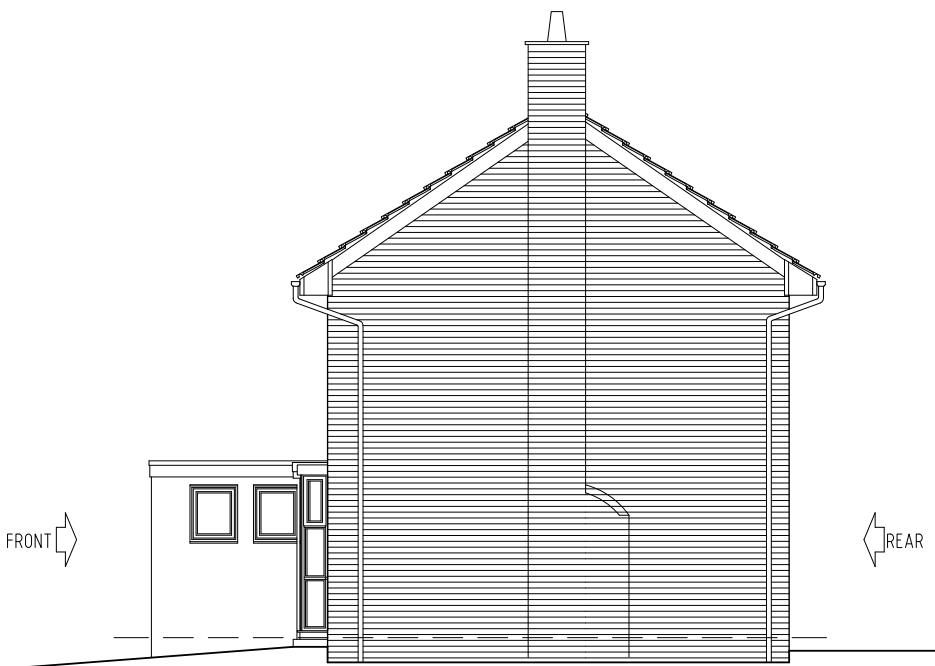

SIDE ELEVATION As Existing
Scale 1:100

 

Scale Bar 1:100

Rev	Description	Date	Initials
FOR PLANNING SUBMISSION			
HOLTHAM+NEWMAN ARCHITECTS The Old Dairy 282a Hyde End Road, Spencer's Wood, Reading, Berkshire, RG7 1DN T: 07971 316499 E: hello@hnarchitects.co.uk			
Project: 26, Bean Oak Road Wokingham Reading RG40 1RL			
Client Mr and Mrs. C. Minton			
Drawing Title: External Elevations - - As Existing and Proposed			
Scale: 1:100 @ A1		Dwg. No.: 2410-P102	
-		-	
Drawn by: DH		-	
Date: Sept 2024		-	