




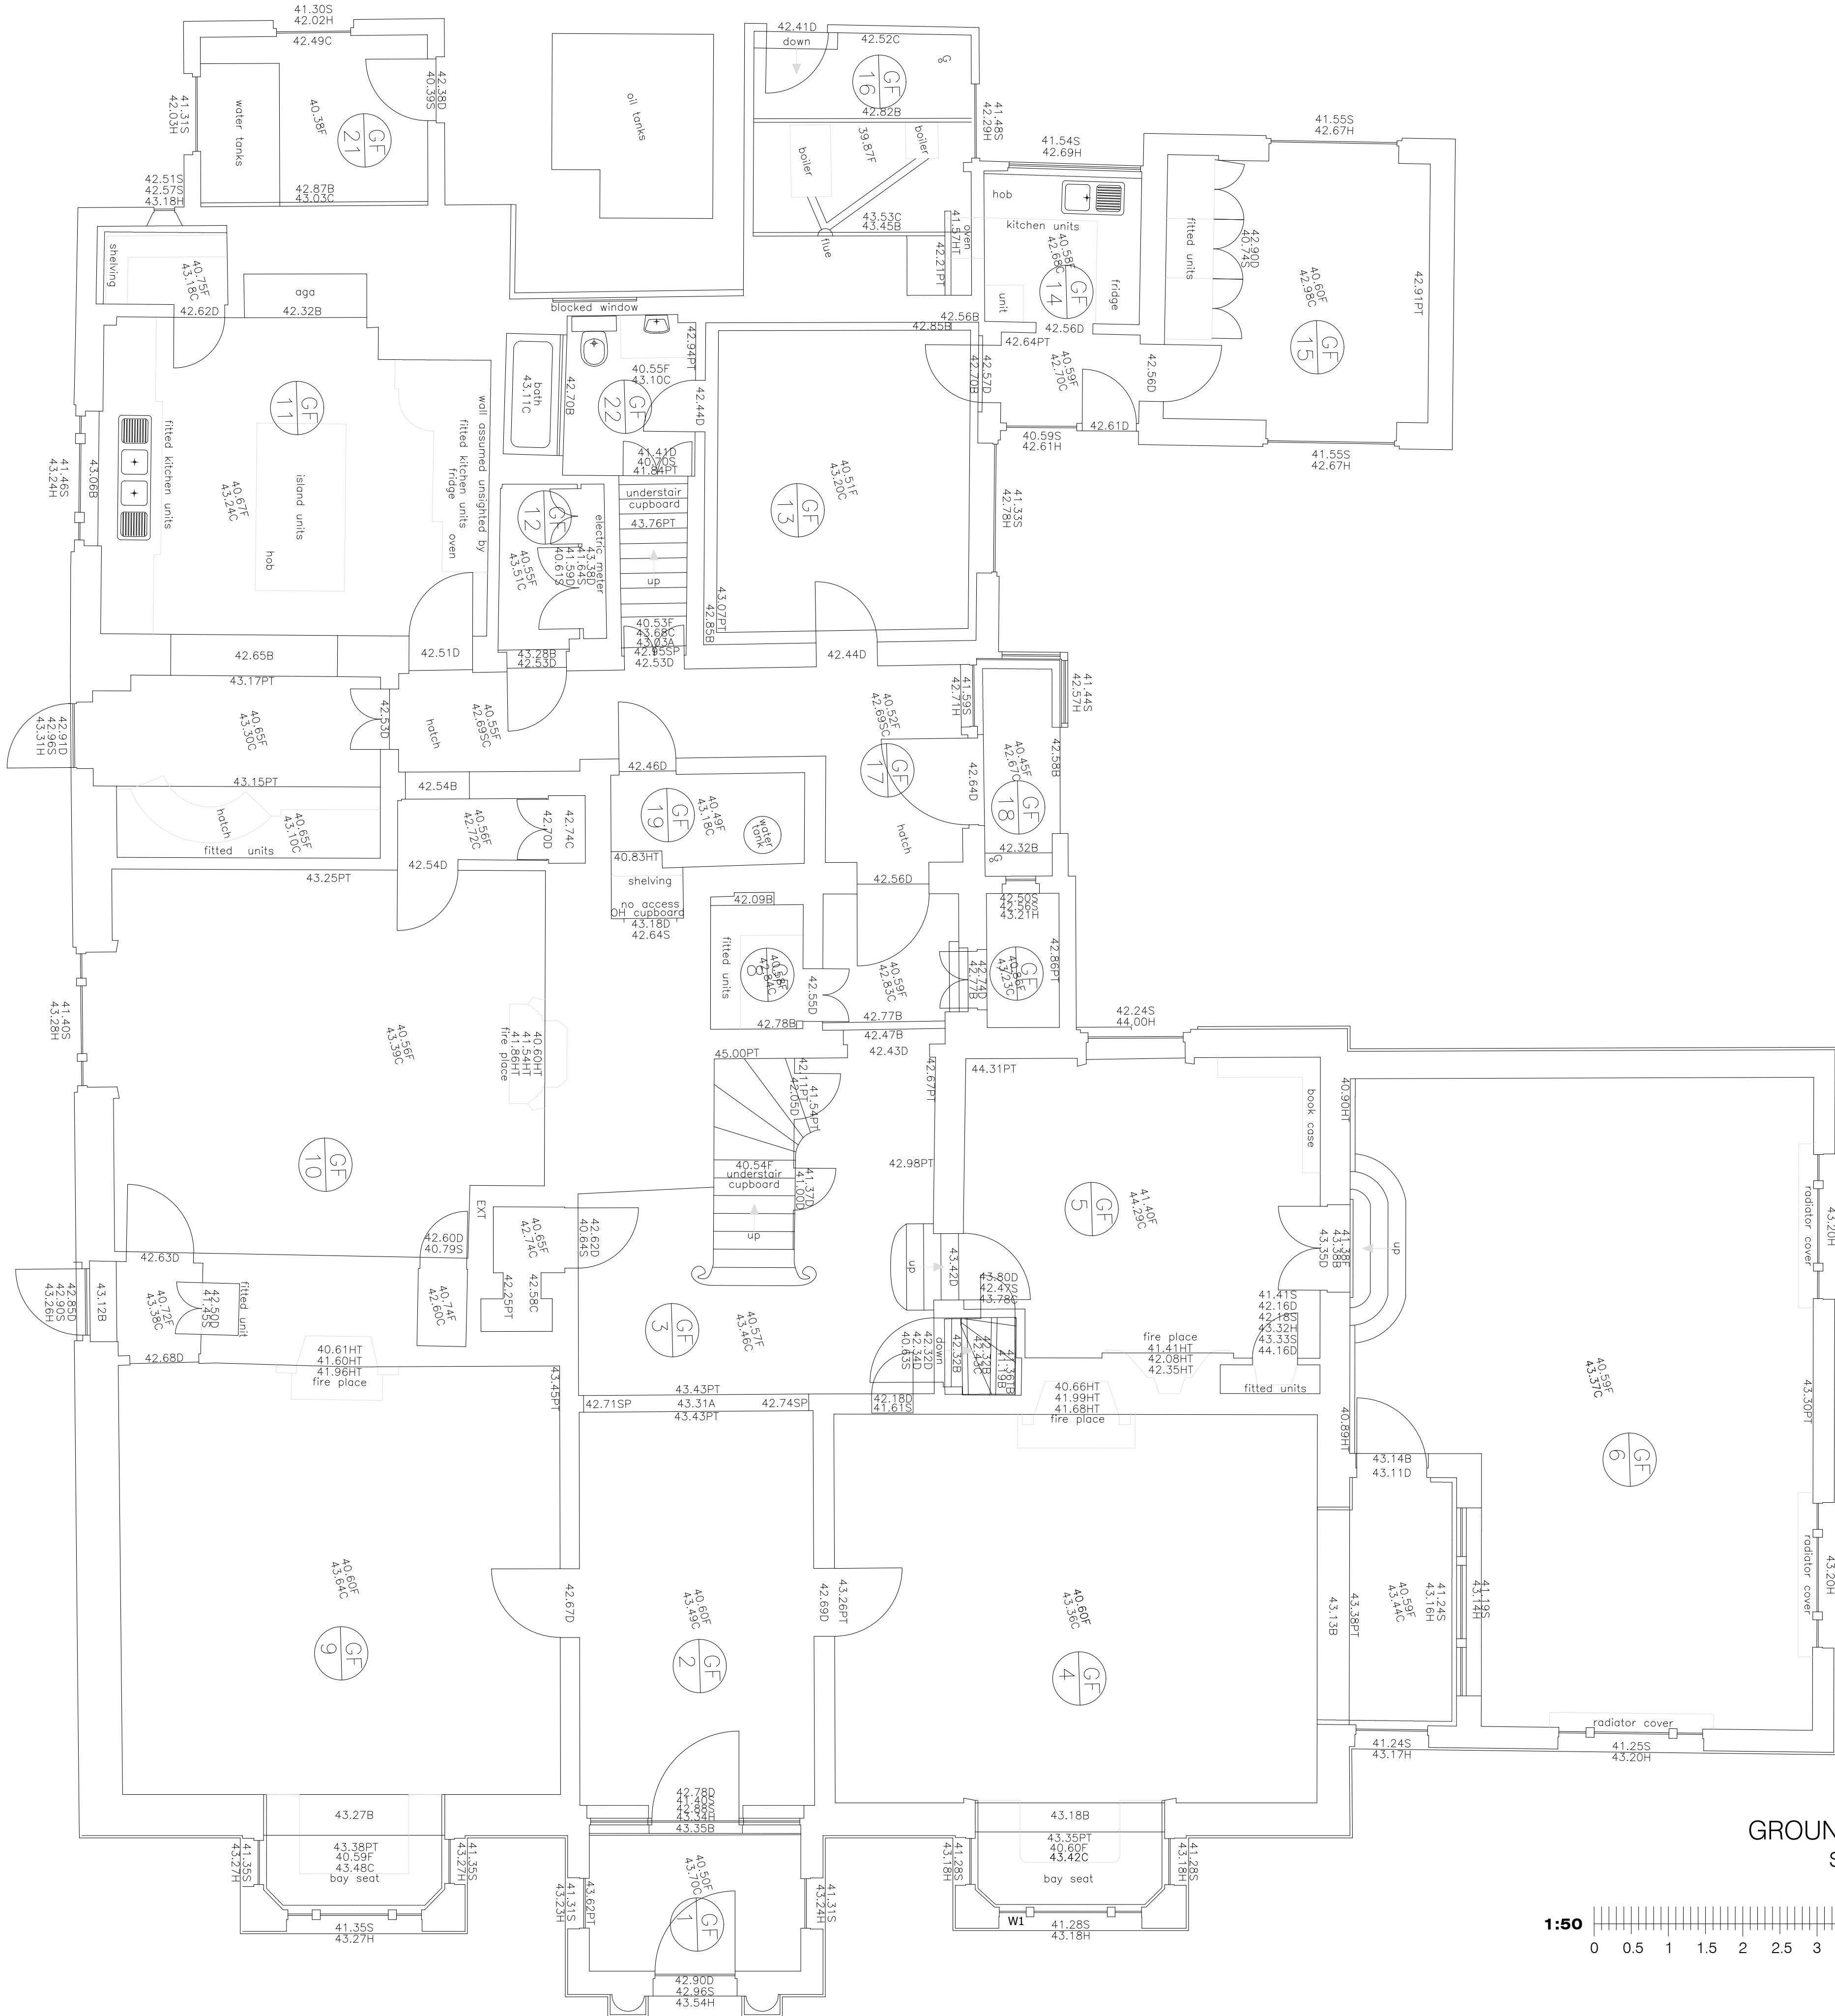

GROUND FLOOR PLAN
SCALE 1:50

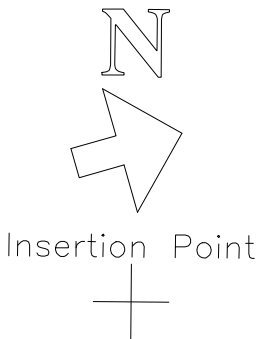

- NOTES:
- THIS DRAWING IS TO BE READ IN CONJUNCTION WITH ALL RELEVANT ARCHITECTS, SUB-CONTRACTORS AND ARCHITECTURAL DRAWINGS.
 - THIS DRAWINGS REMAINS THE COPYRIGHT OF JETARCH DESIGN LTD AND MAY NOT BE SHARED OR REPRODUCED WITHOUT THEIR KNOWLEDGE

 

100 Berkshire Place
Winnersh Triangle
Wokingham, Berkshire RG41 5RD
Tel: 07787296792
email: info@jetarchdesign.co.uk

Client
MR & MRS MAO

Property: **HARTLEY COURT
HARTLEY COURT ROAD
THREE MILE CROSS
RG7 1NH**

Drawing Title:
**DETAILS OF EXISTING
FLOOR PLANS:
GROUND FLOOR**

Rev.	Date	Revisions

Drawing No.	Rev.
A1/476/02	
Plot Date:	FEB 26
Scale	1:50 @ A1
Date	FEB 26
Drawn	SA