
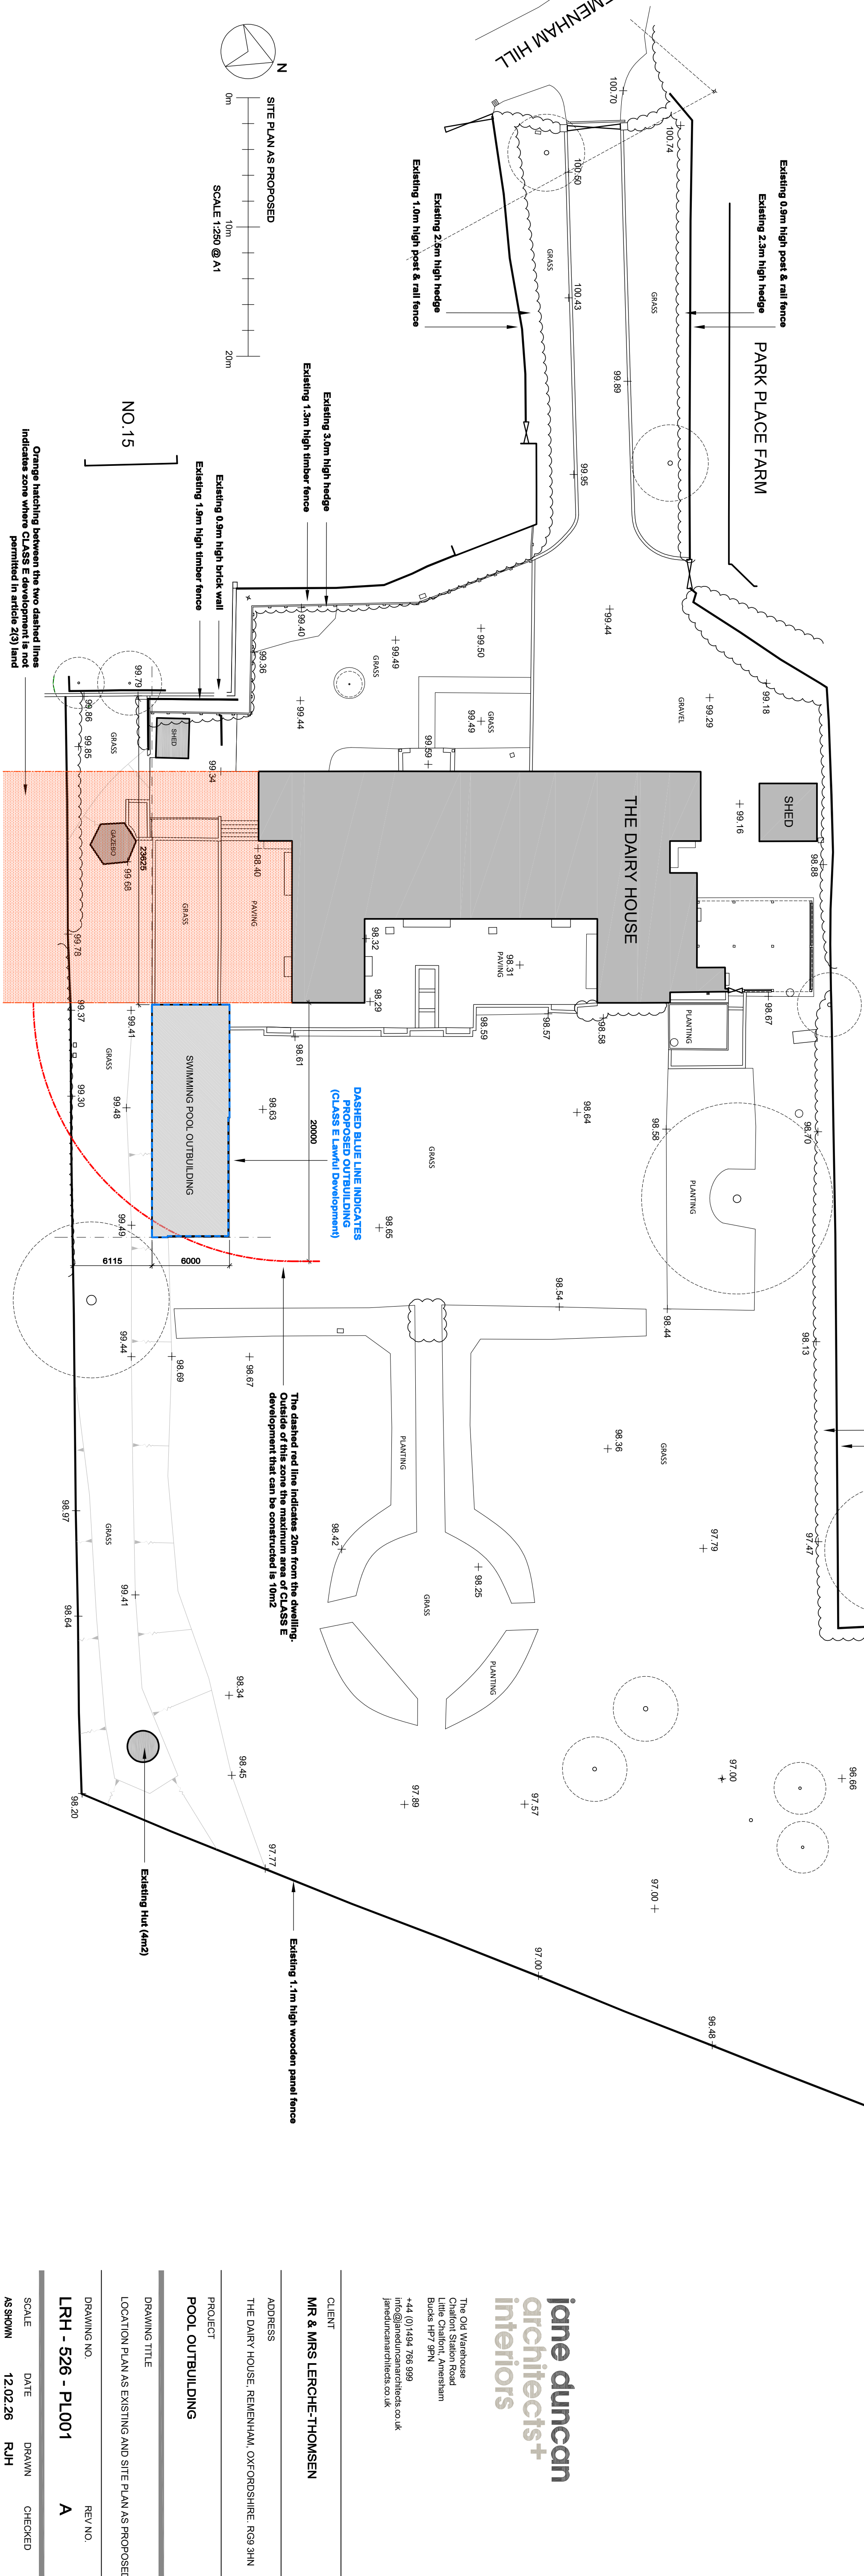
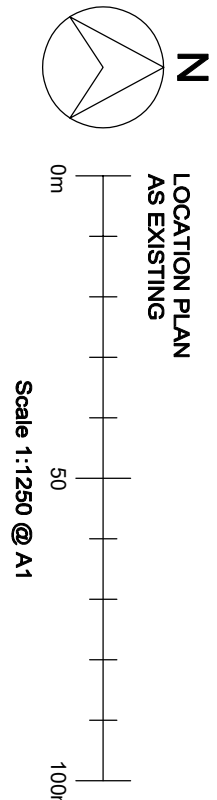


 

REV	DATE.	DESCRIPTION.	CHK.
A	30.03.26	2 Round names added to location plan	

100

NOTE
This drawing is copyright.
~~Do not scale, use figured dimensions only.~~
The contractor is to check all dimensions on site before commencement of the works.
Discrepances must be reported immediately to the architect before proceeding.

iane duncan
architects+
interiors

The Old Warehouse
Chalfont Station Road
Little Chalfont, Amersham
Bucks HP7 9PN
+44 (0)1494 766 999
info@janeduncanarchitects.co.uk
janeduncanarchitects.co.uk

info@janeduncanarchitects.co.uk
janeduncanarchitects.co.uk

MR & MRS LERCHE-THOMSEN

THE DAIRY HOUSE, REMENHAM, OXFORDSHIRE. RG9 3HN

POOL OUTBUILDING

LOCATION PLAN AS EXISTING AND SITE PLAN AS PROPOSED

LRH - 526 - PL001

SCALE	DATE	DRAWN	CHECKED
AS SHOWN	12.02.26	RJH	