


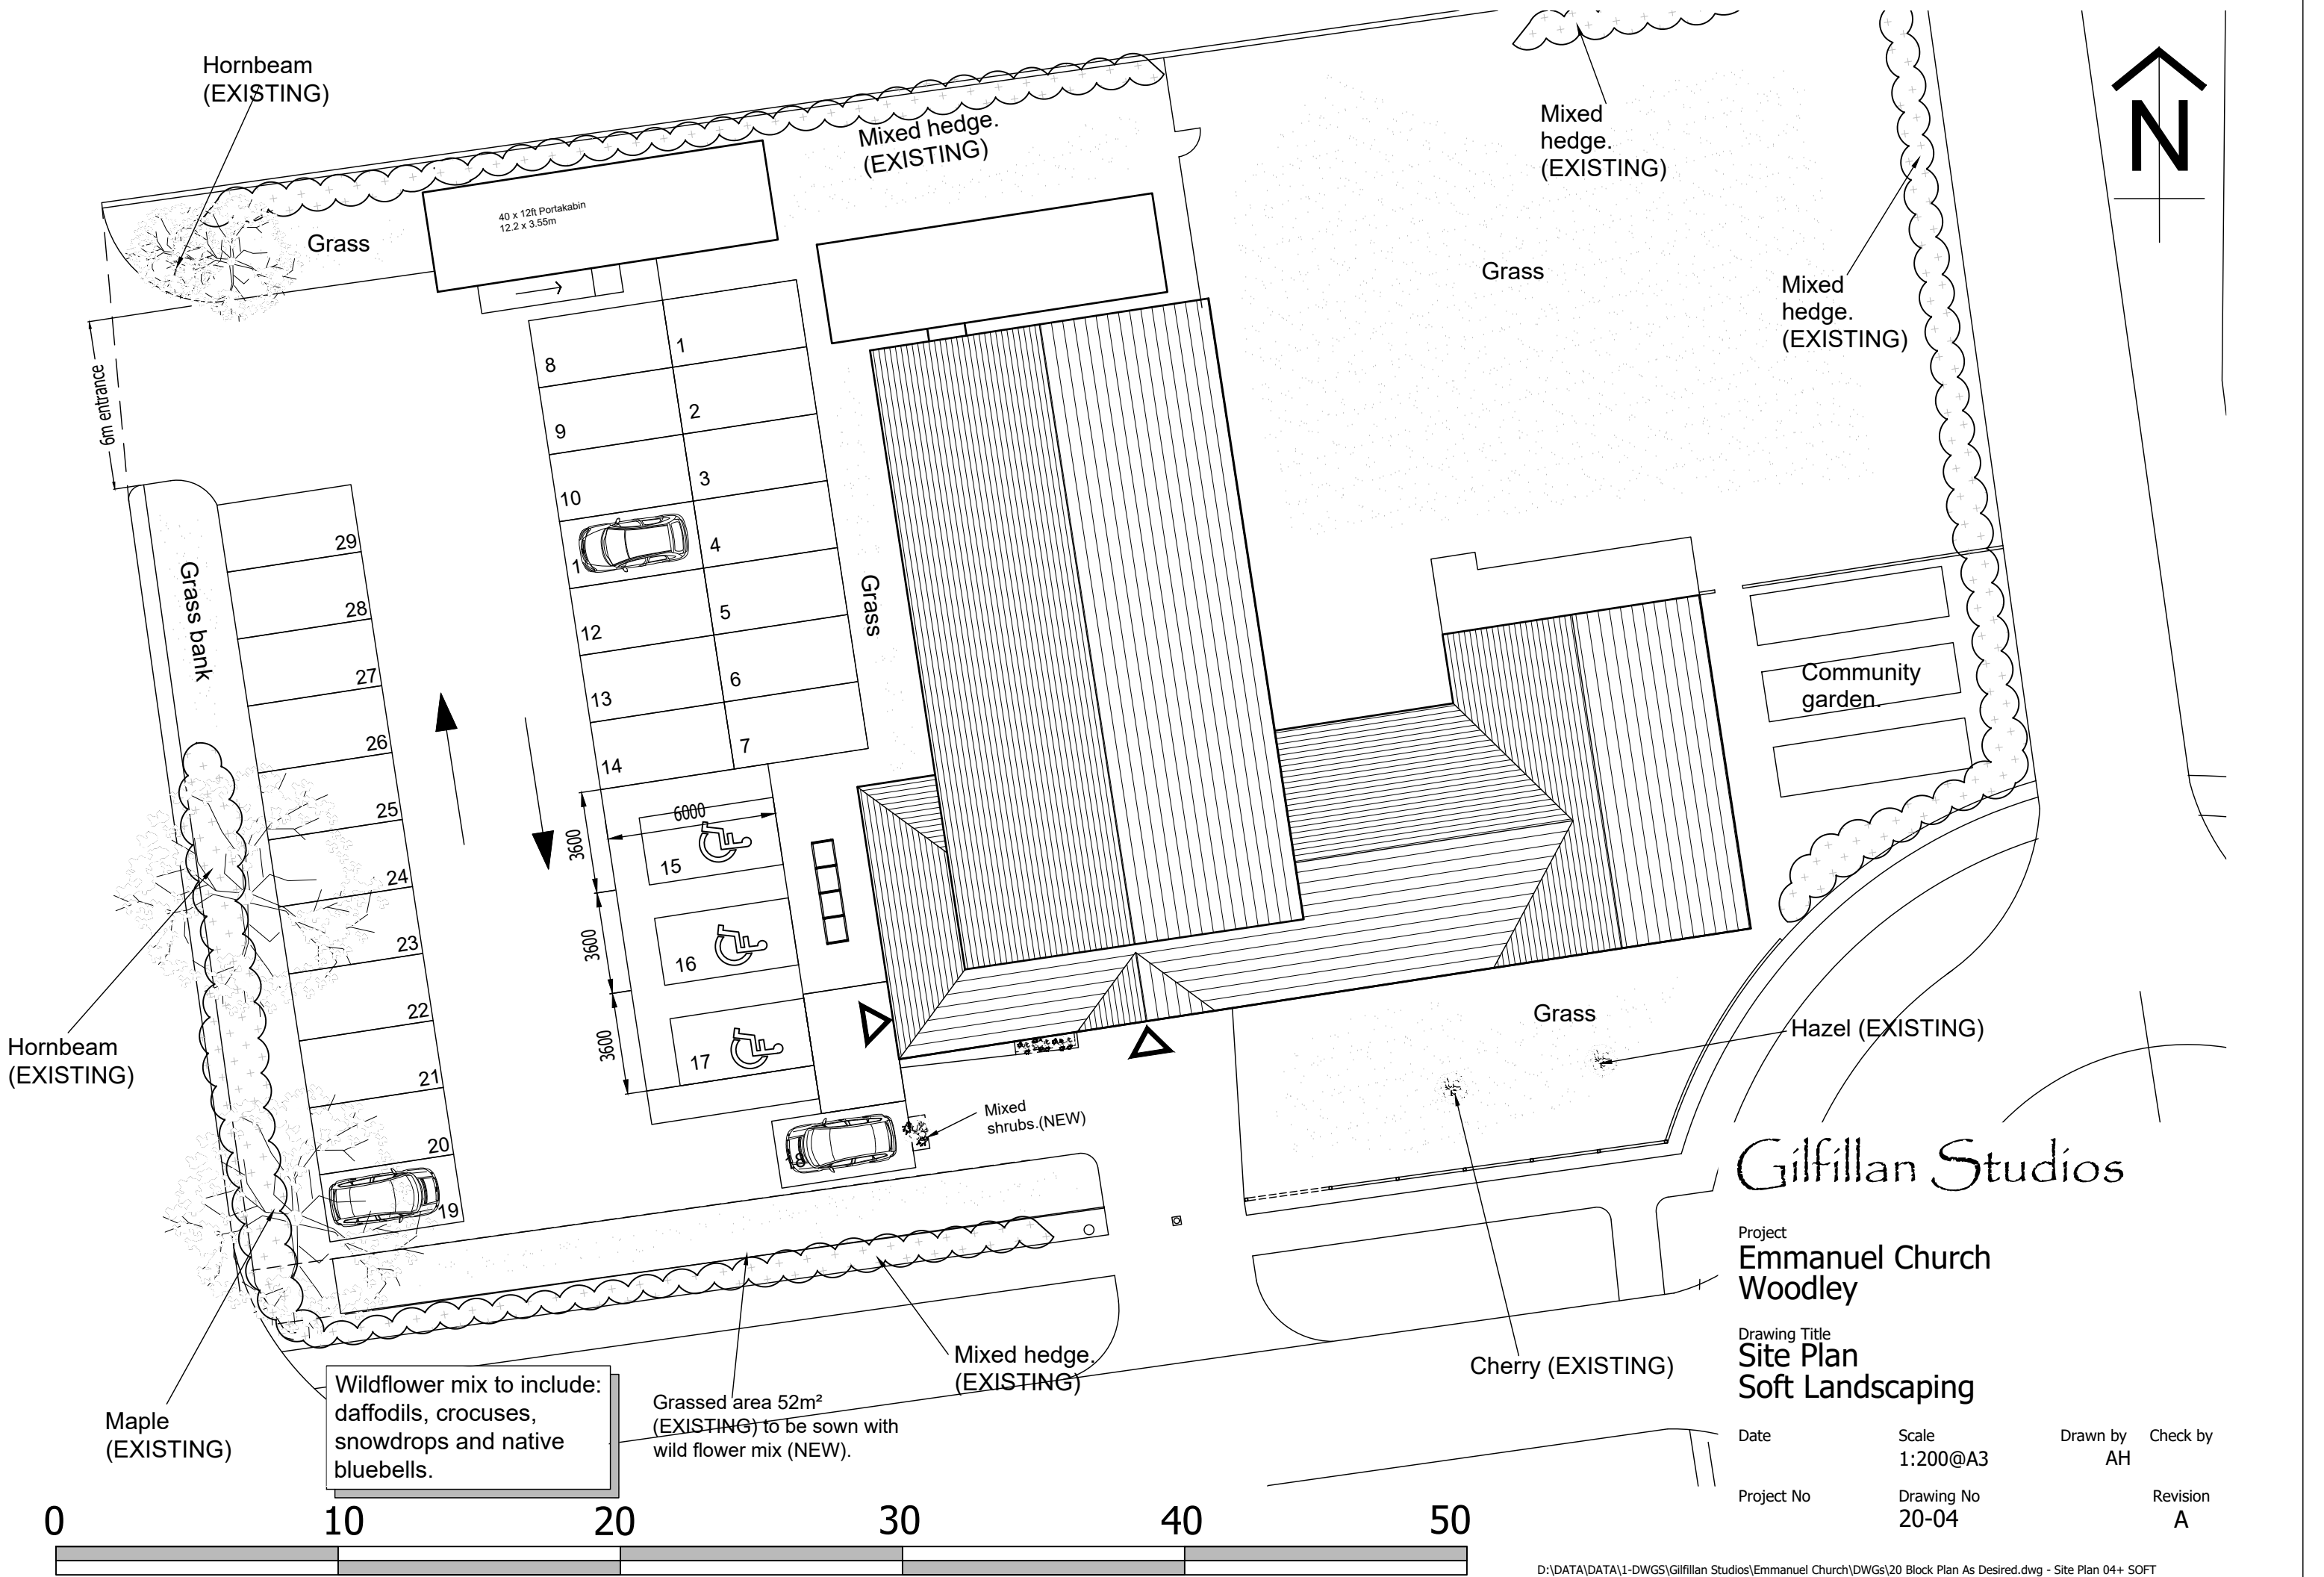

Gilfillan Studios

Project
Emmanuel Church
Woodley

Drawing Title
Site Plan
Soft Landscaping

Date	Scale 1:200@A3	Drawn by AH	Check by
Project No	Drawing No 20-04	Revision A	

