





front elevation south



rear elevation north

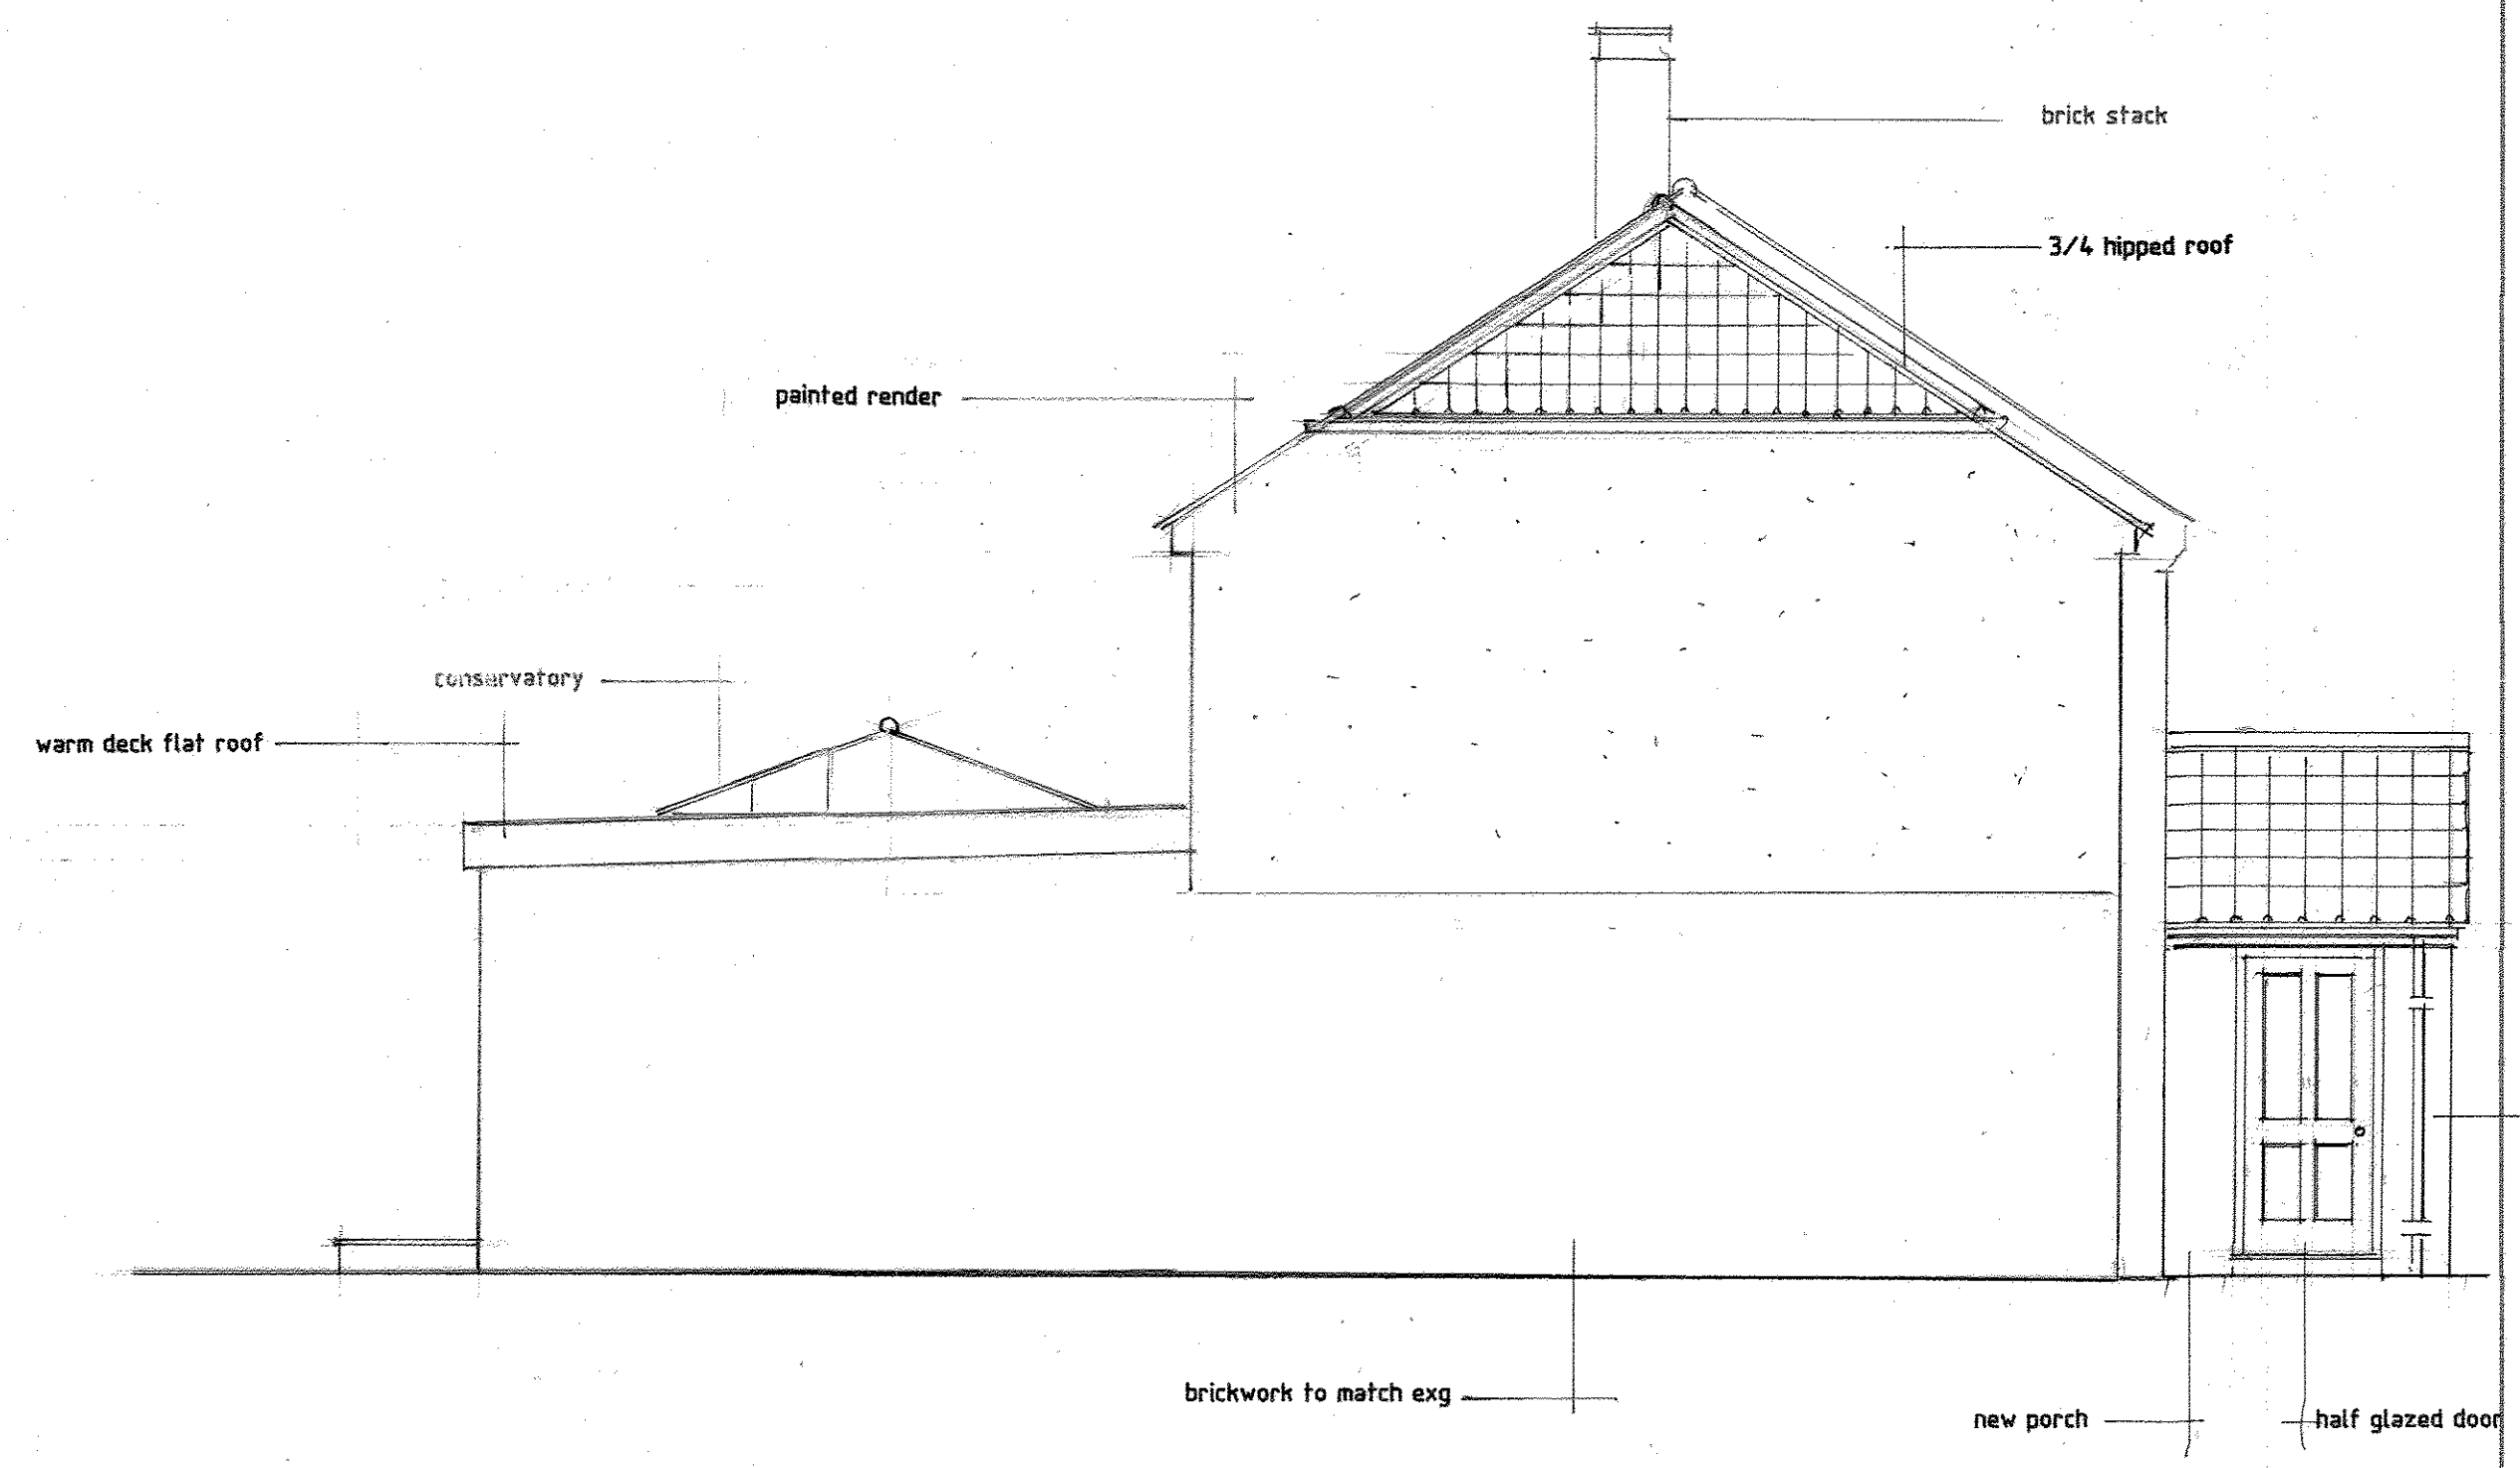

side elevation west

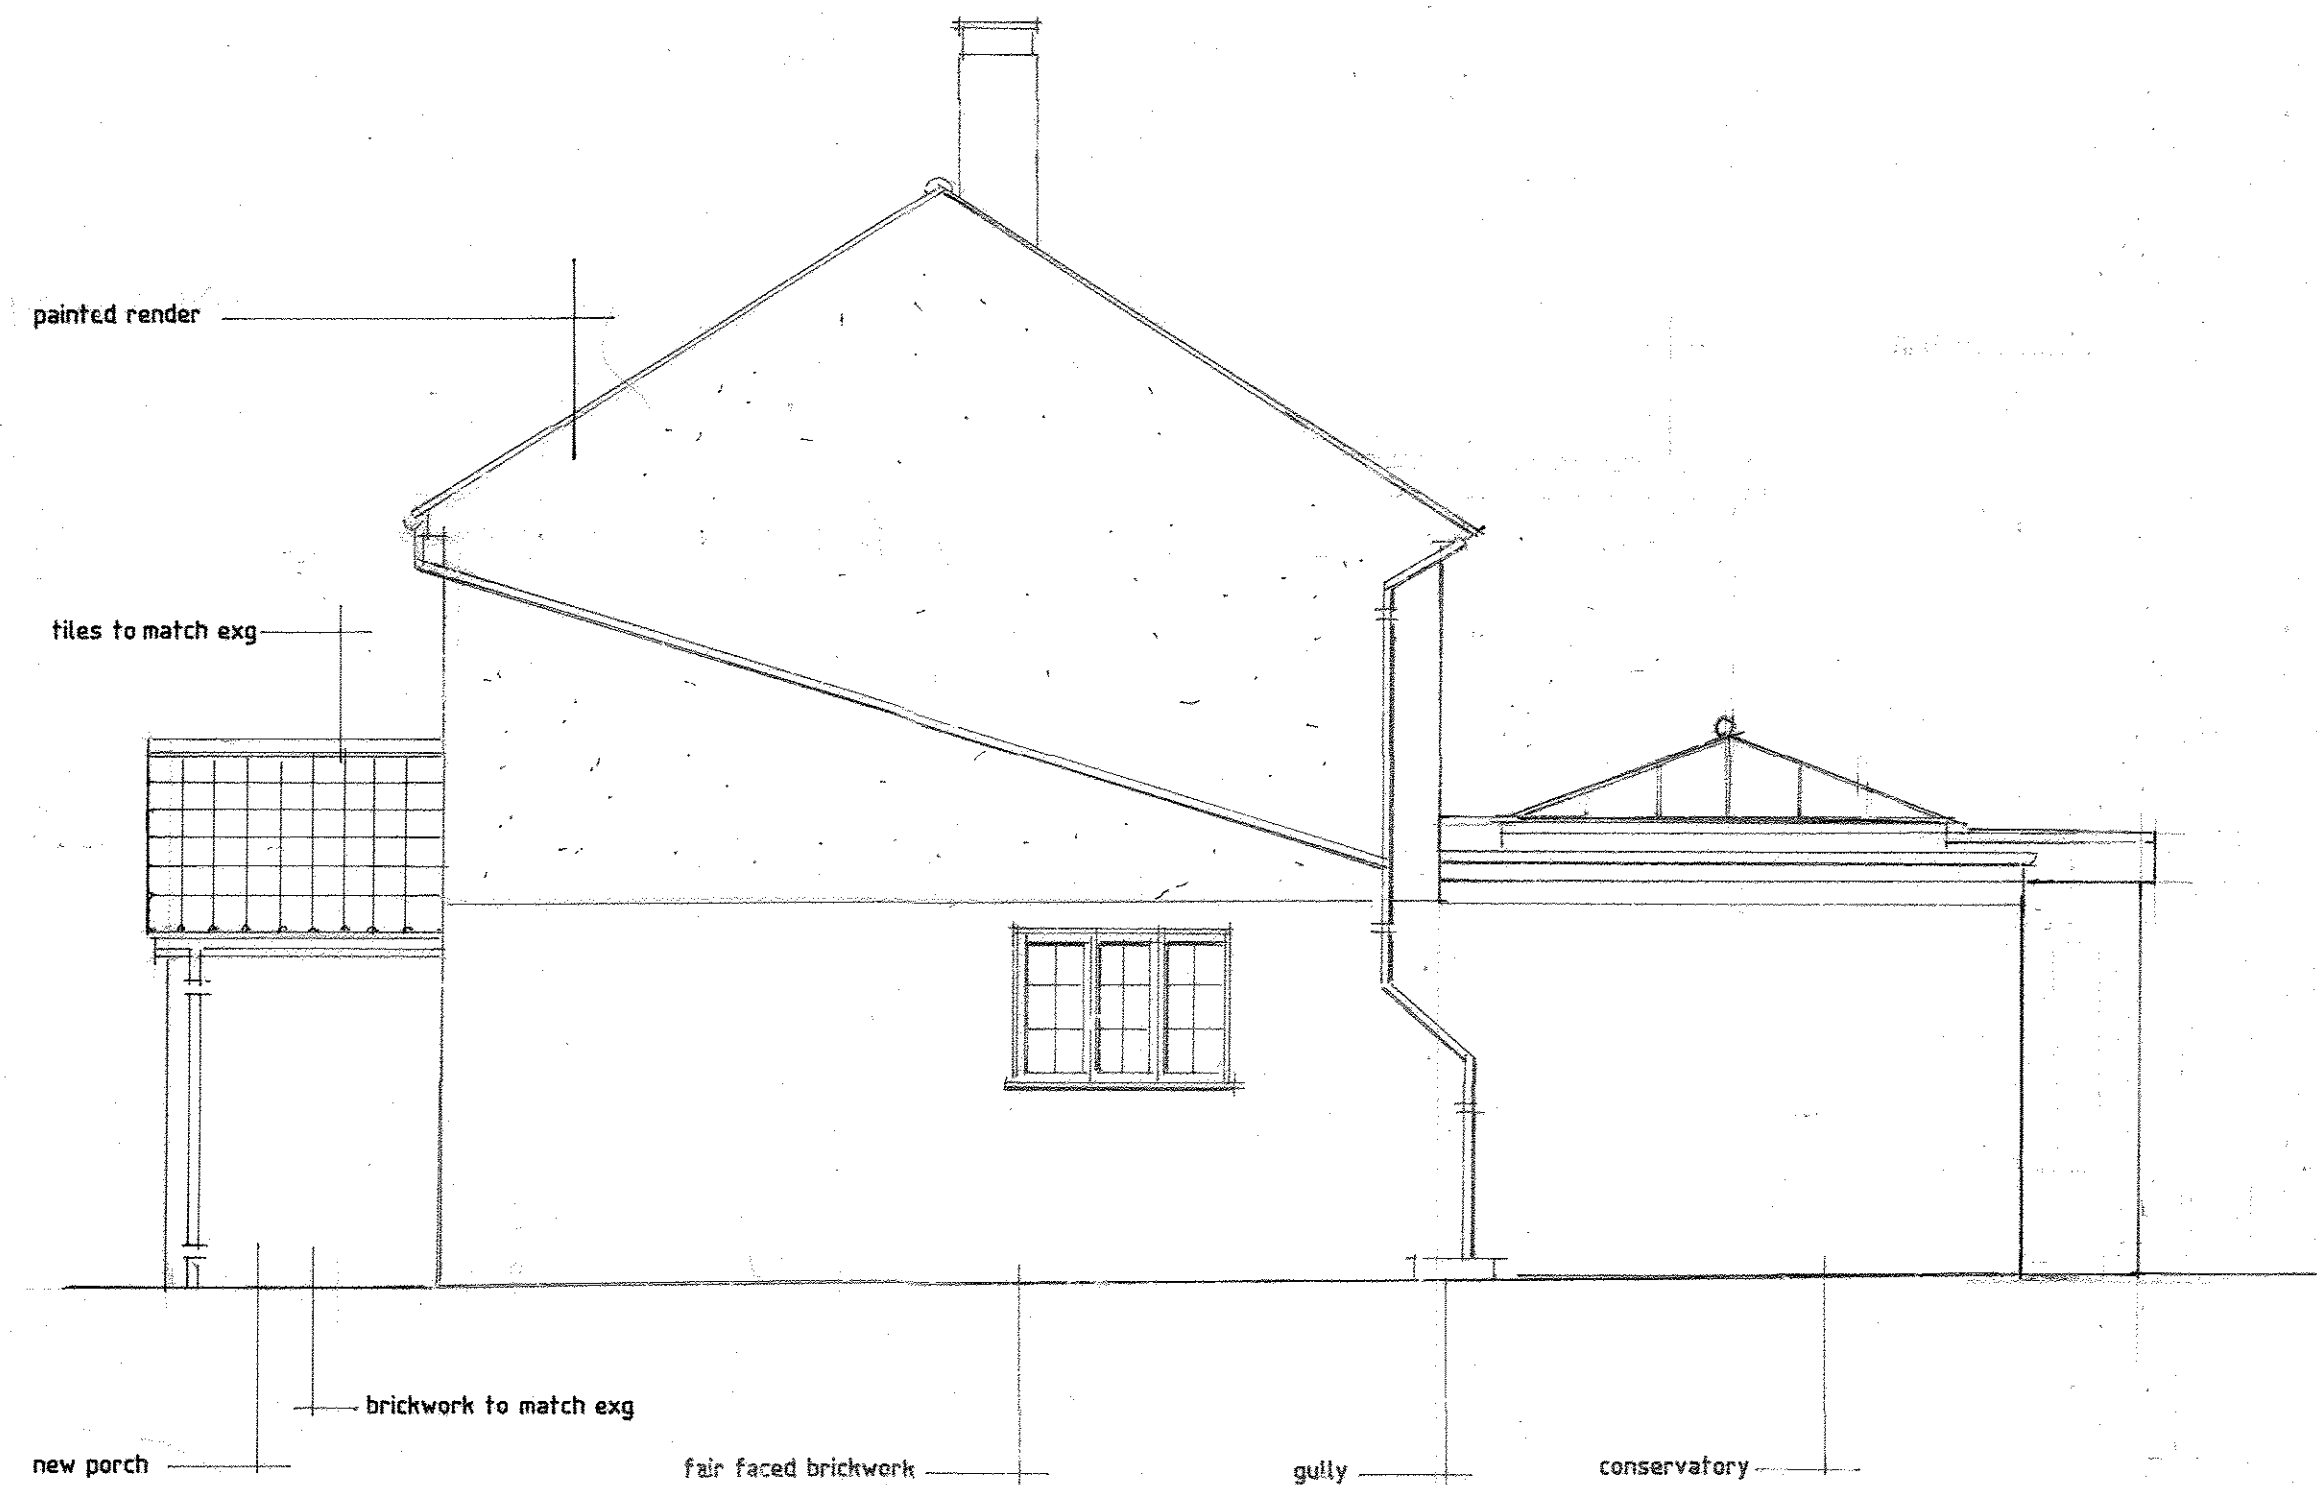

side elevation east

- Contractors must not scale from this drawing.
- In case of any discrepancies in drawings details or bills, refer to architects for clarification; unilateral decisions by contractor will not be accepted.

11/03/26 1 hour

revised layout	11 03 26	C
boundary detail	17 11 25	B
minor amends	29 09 25	A

Revision Date Revision Letter

proposed elevations
65 Eastcourt Avenue RG6 1HH

Date 18 09 2025 Job Ref 25.915

Drawn AAN Drawing No. AAN.25.915.4 rev - C

Scales 1:50 scalebar in metres

0 1 2 3 scalebar in metres

AAN design and survey

54a Queen Street, Henley on Thames. RG9 1AP

01491 410817 www.aandesign.co.uk

©