



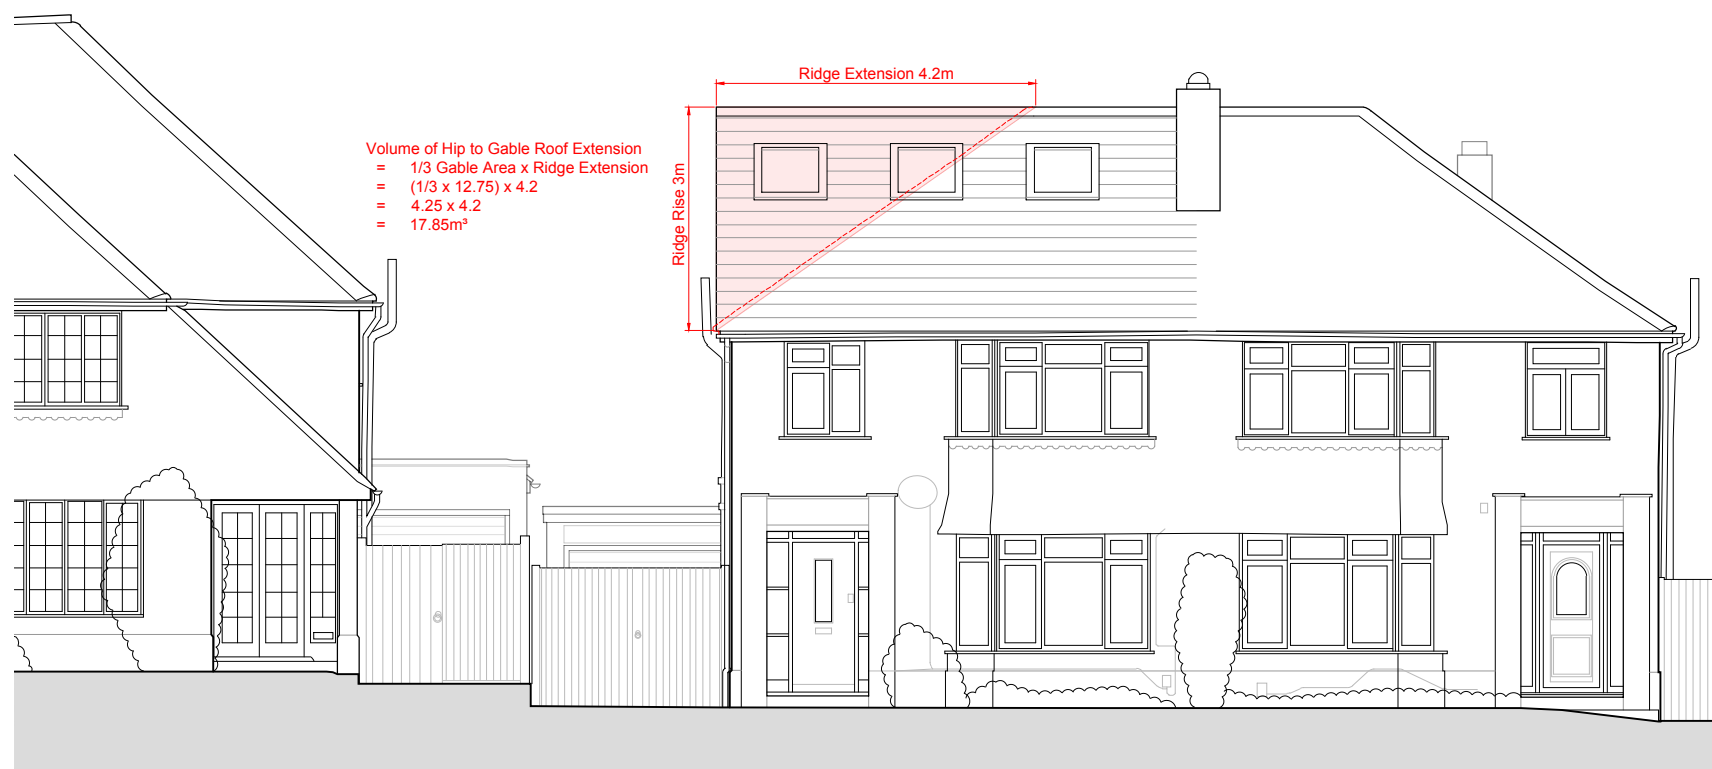


PROPOSED SOUTH ELEVATION

SCALE 1 : 100

 


Scale Bar 1 : 100

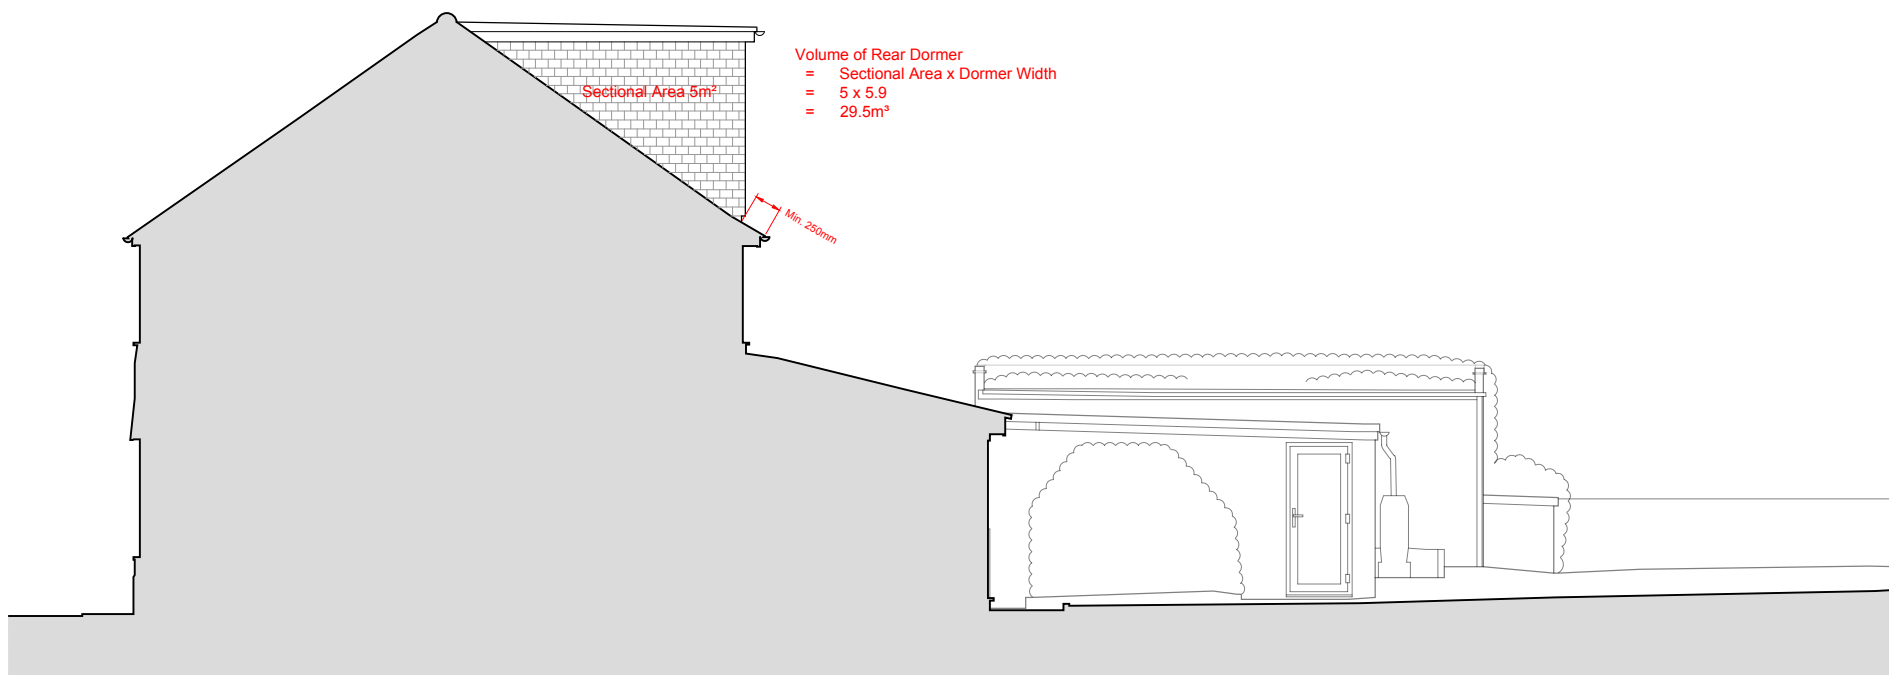

PROPOSED EAST ELEVATION

SCALE 1 : 100

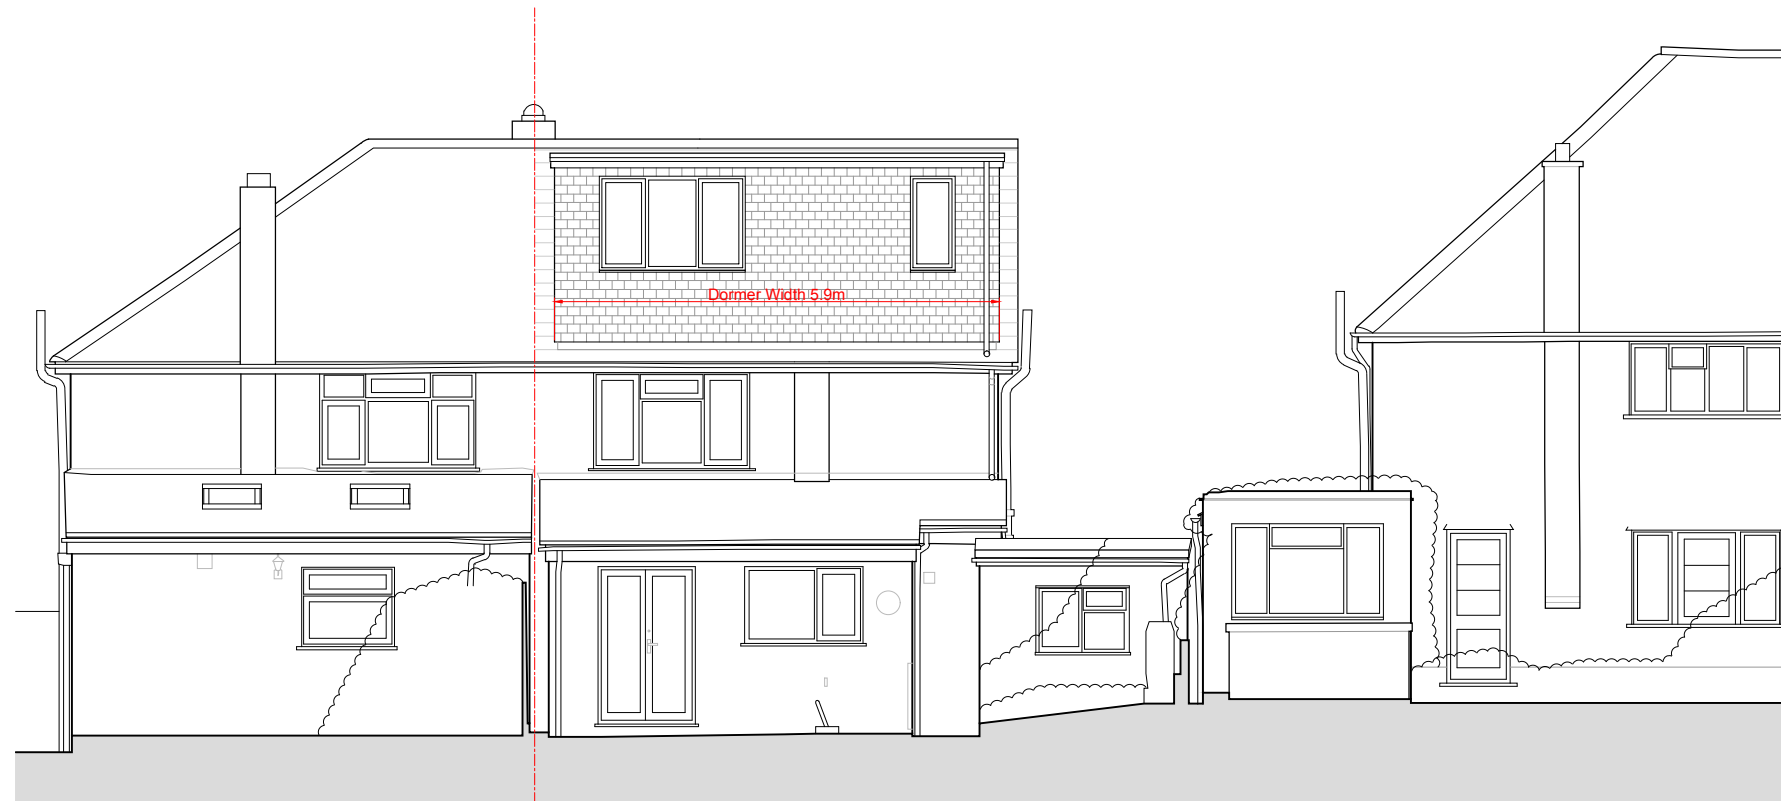

PROPOSED NORTH ELEVATION

SCALE 1 : 100


PROPOSED MATERIALS

- Pitched roof coverings: Concrete tiles to match existing
- Flat roof coverings: Single ply membrane
- Vertical claddings: Plain tile hanging to match existing
- Pitched roof windows: Velux roof windows (less than 150mm above roof plane)
- New windows: PVC windows to match existing




PROPOSED WEST ELEVATION

SCALE 1 : 100

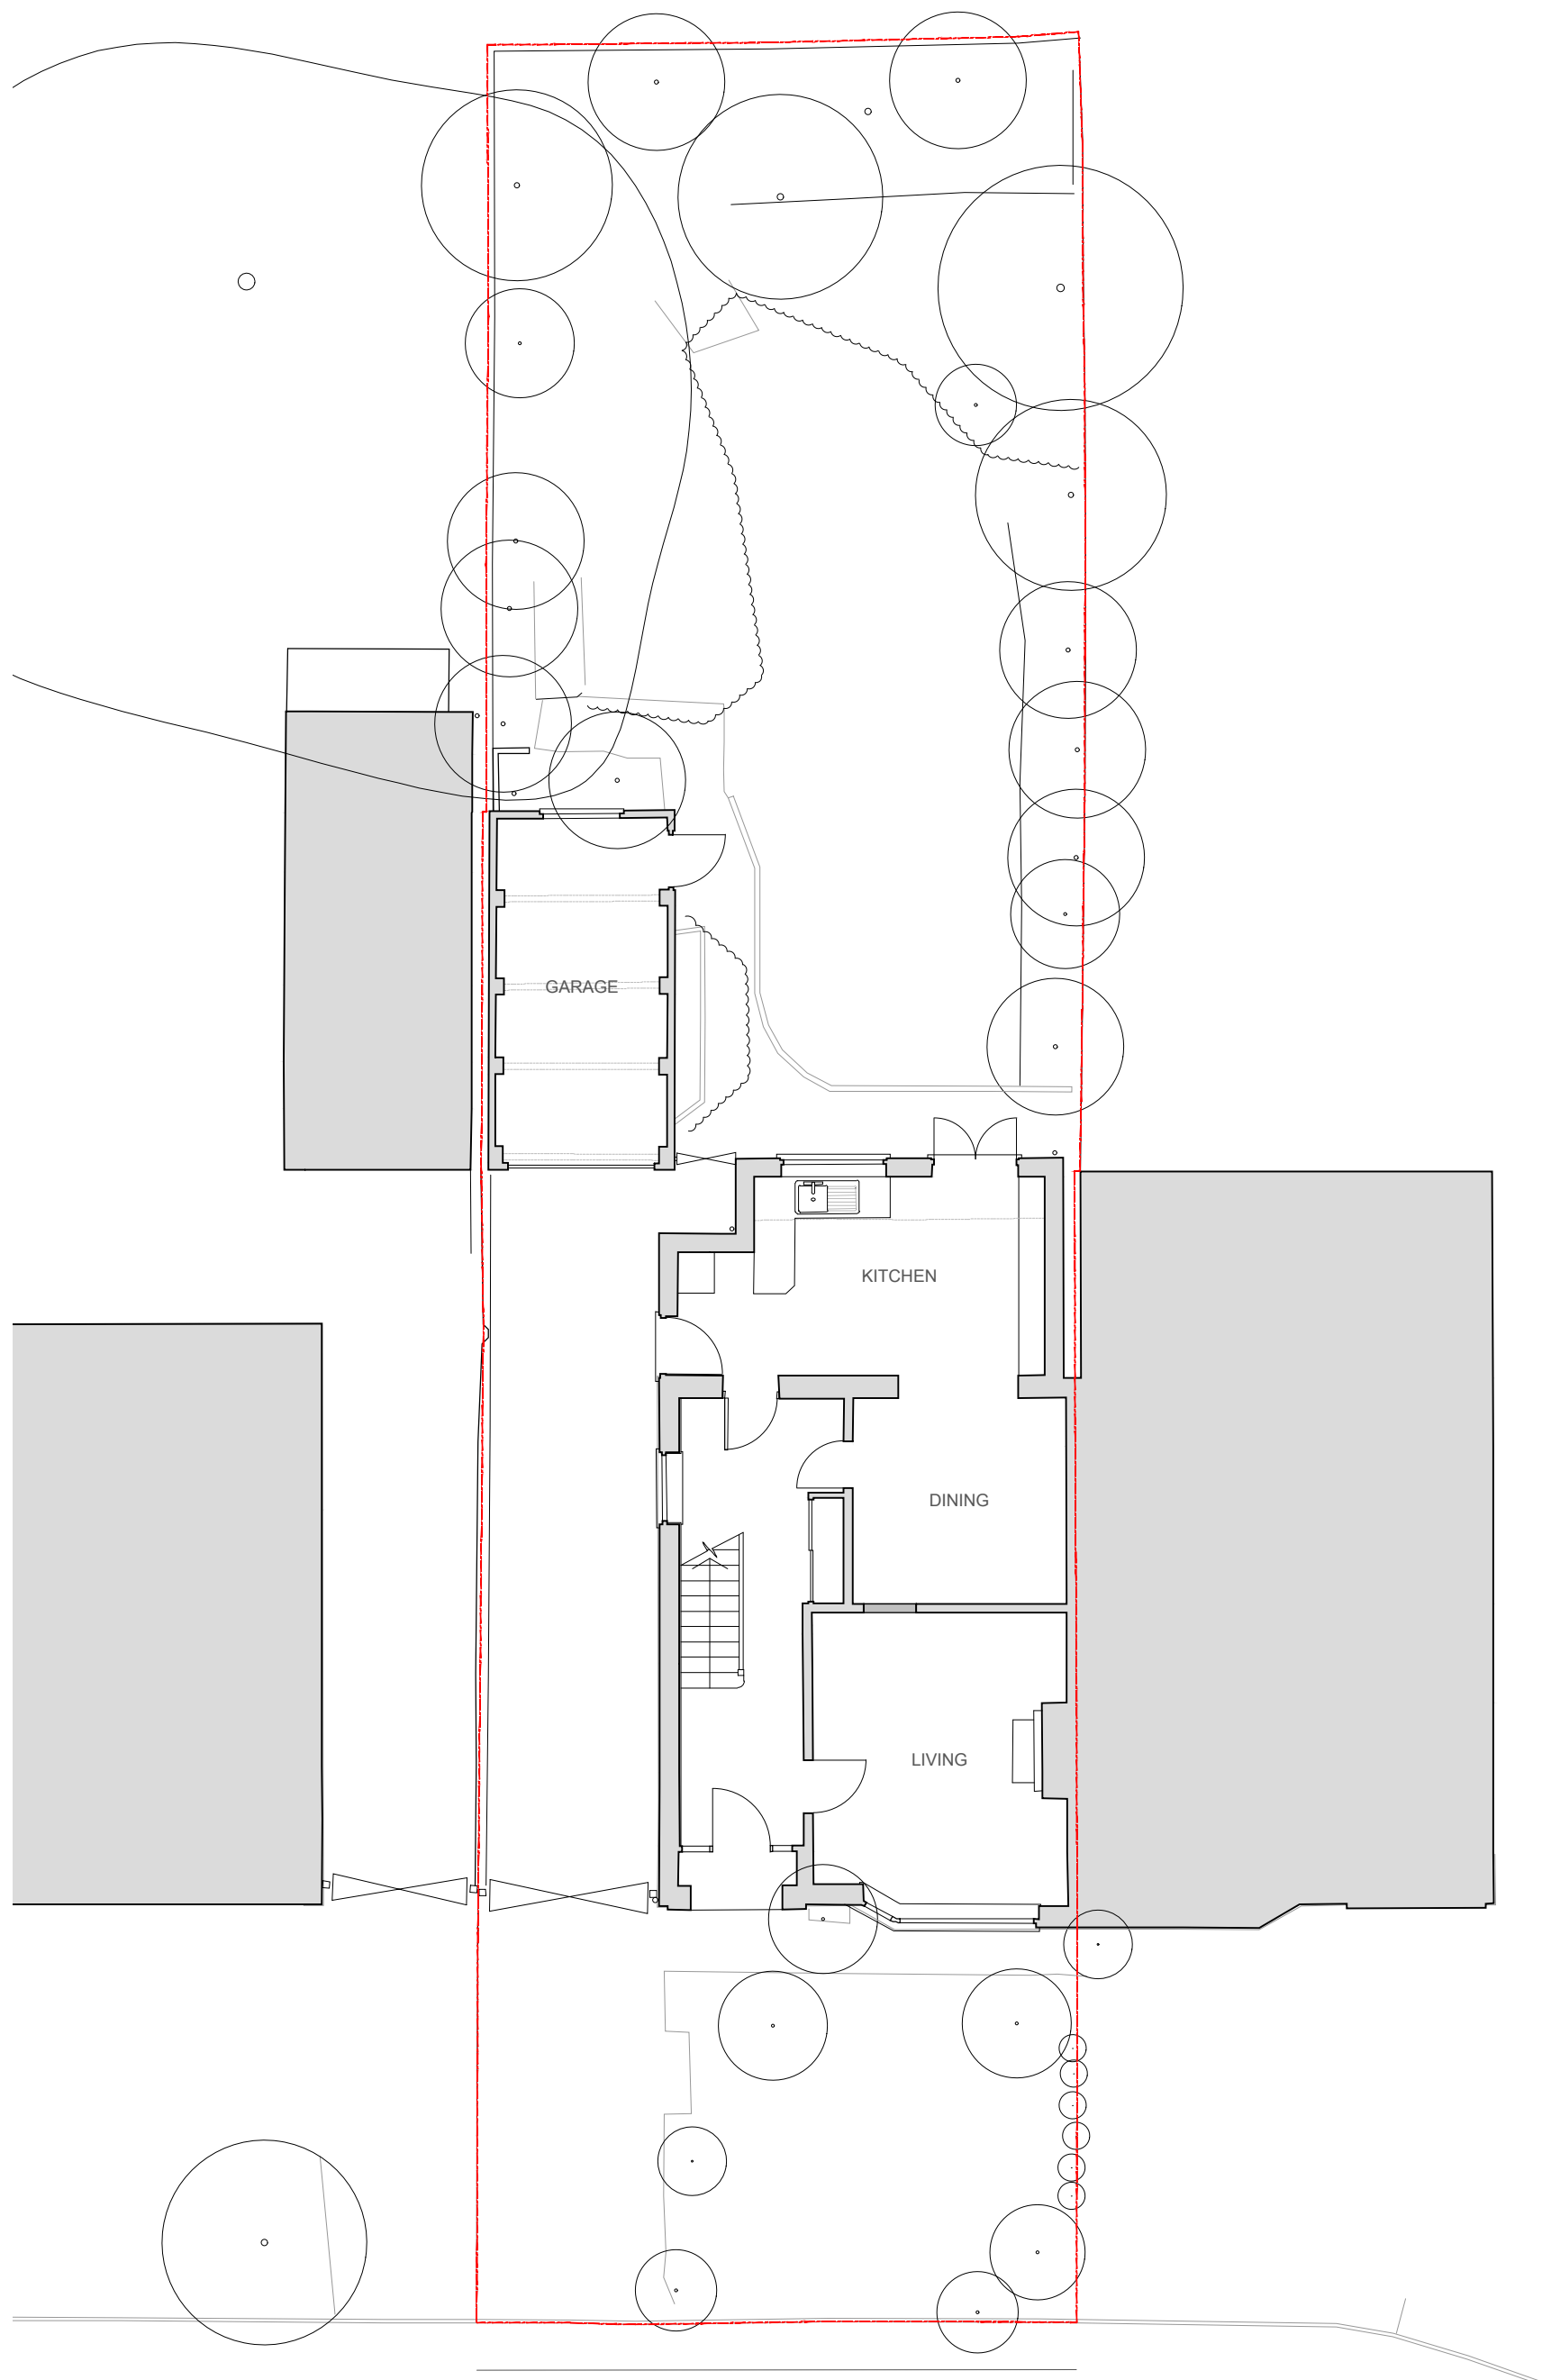


PROPOSED GROUND FLOOR

SCALE 1 : 100


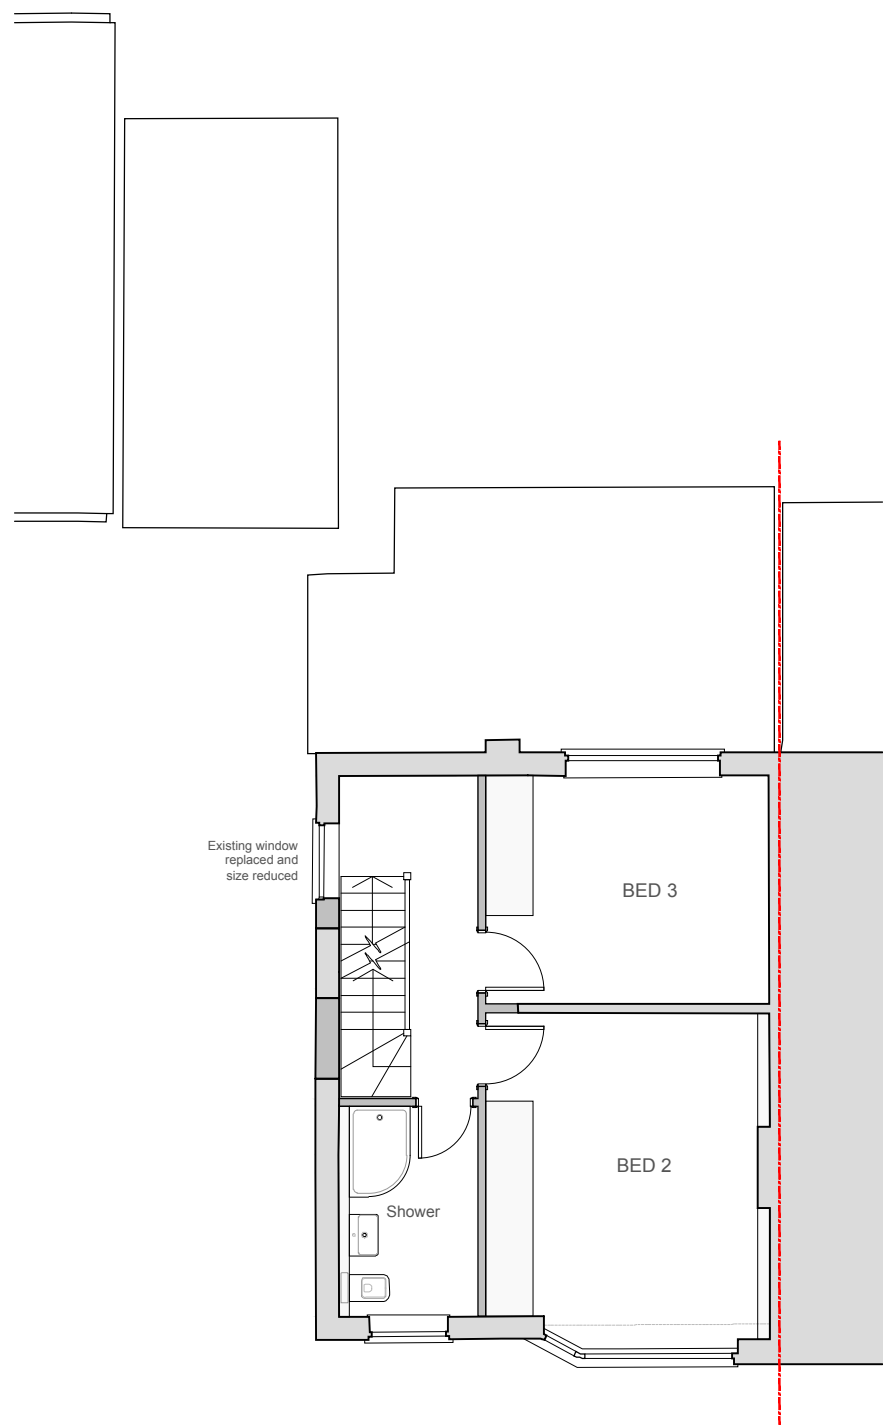


PROPOSED FIRST FLOOR

SCALE 1 : 100

 


Scale Bar 1 : 100

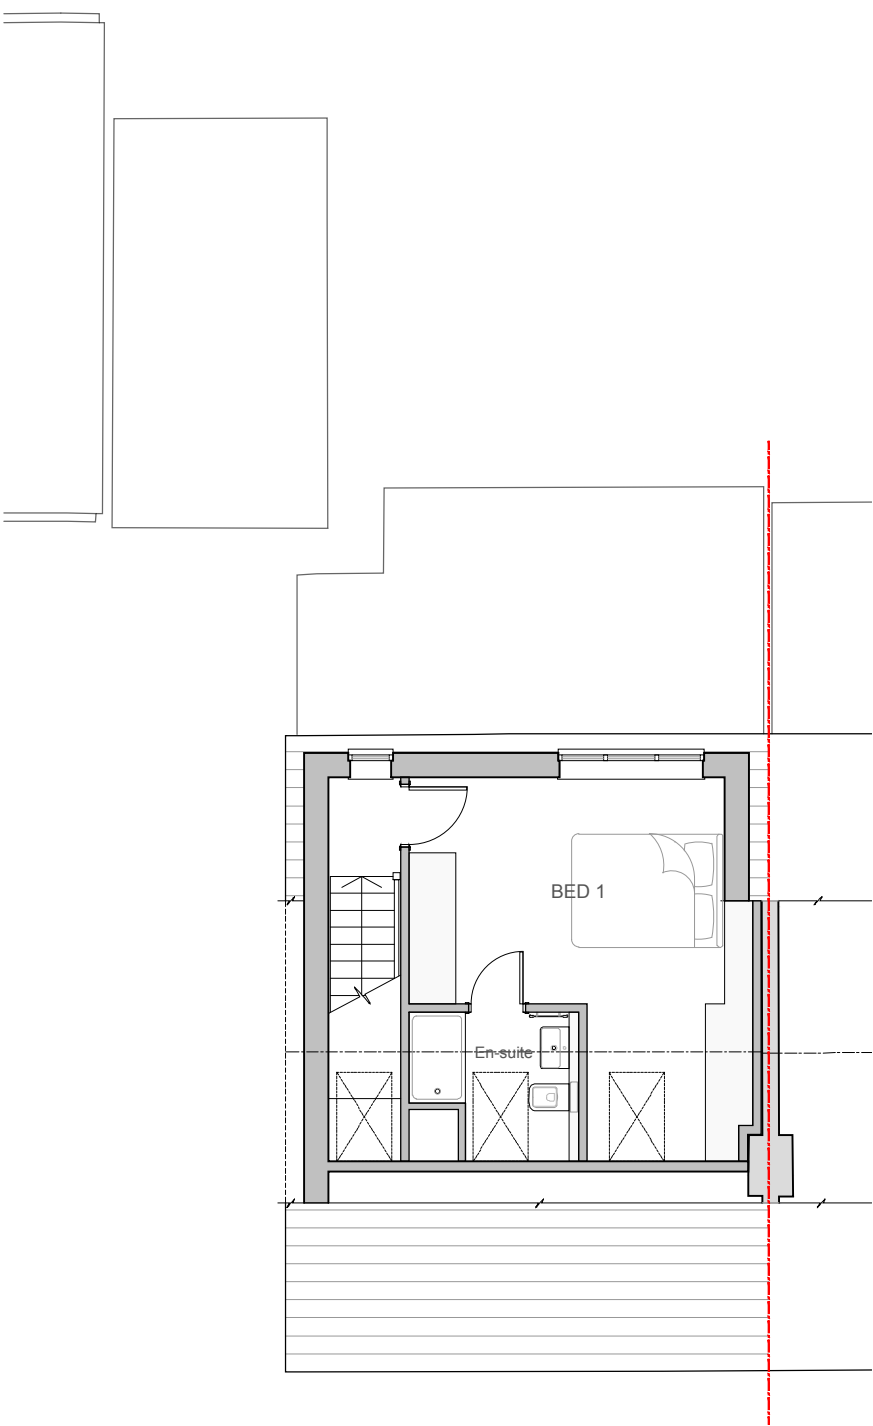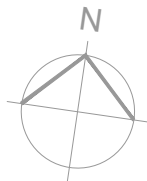

PROPOSED SECOND FLOOR

SCALE 1 : 100

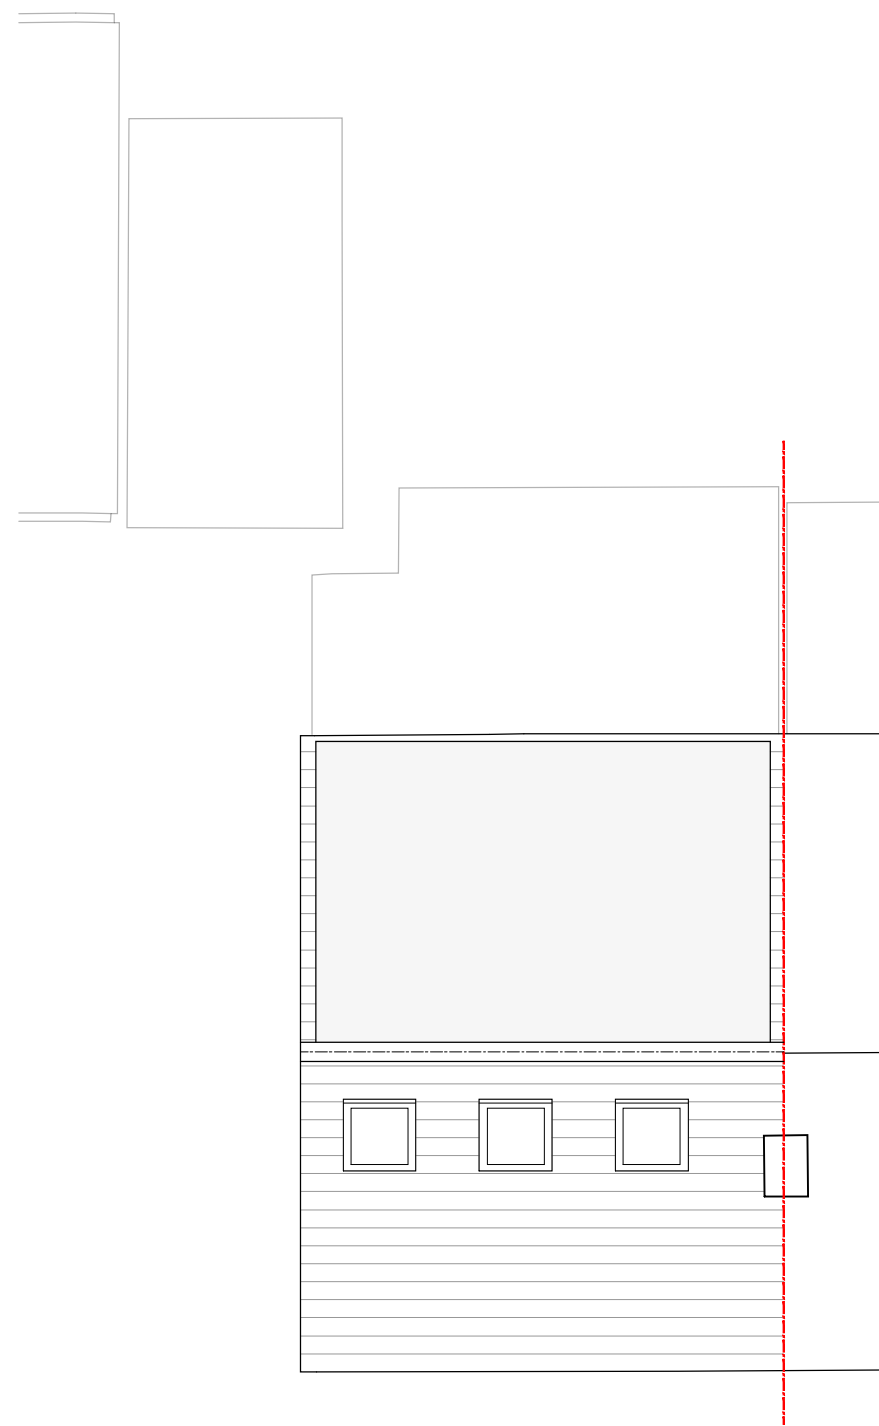

PROPOSED ROOF PLAN

SCALE 1 : 100

NOTES

© SpaceOffice - THIS DRAWING AND DESIGN REMAINS THE COPYRIGHT AND INTELLECTUAL PROPERTY OF OF SPACE OFFICE LIMITED (SpaceOffice) AND SHALL NOT BE COPIED IN ANY FORMAT WITHOUT APPROVAL.

THIS DRAWING IS TO BE READ IN CONJUNCTION WITH ALL OTHER DRAWINGS AND DOCUMENTS PROVIDED. THE CONTRACTOR MUST CHECK ALL DIMENSIONS ON SITE BEFORE PLACING ORDERS FOR MATERIALS OR SHOP FABRICATIONS OR COMMENCING WORKS ON SITE. ANY DISCREPANCIES SHOULD BE NOTIFIED BEFORE PROCEEDING.

Rev A 11.08.26 Further dimensions added to confirm volume calculation, ref: Case Officer email 11.08.26.



email: mail@spaceoffice.com mobile: 07974 707832

Client:
MR NABEEL MAHMOOD

Project:
LOFT CONVERSION WITHIN PD LIMITS

Location:
27 MOOR COPSE CLOSE
EARLEY, READING RG6 7NA

Drawing Title:
PROPOSED PLANS & ELEVATIONS

Date: JUN 2026 Sheet Size: A1 Drawn: MC

Drawing No: P2604-13 Revision: A