



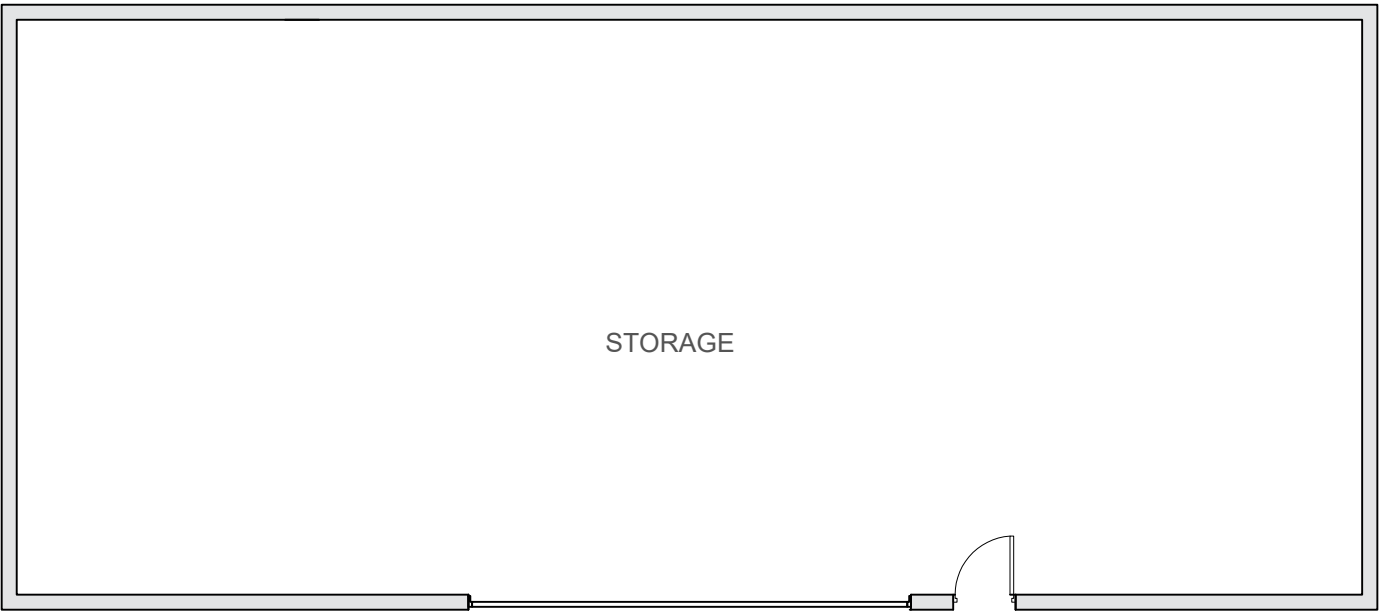


Floor Plan

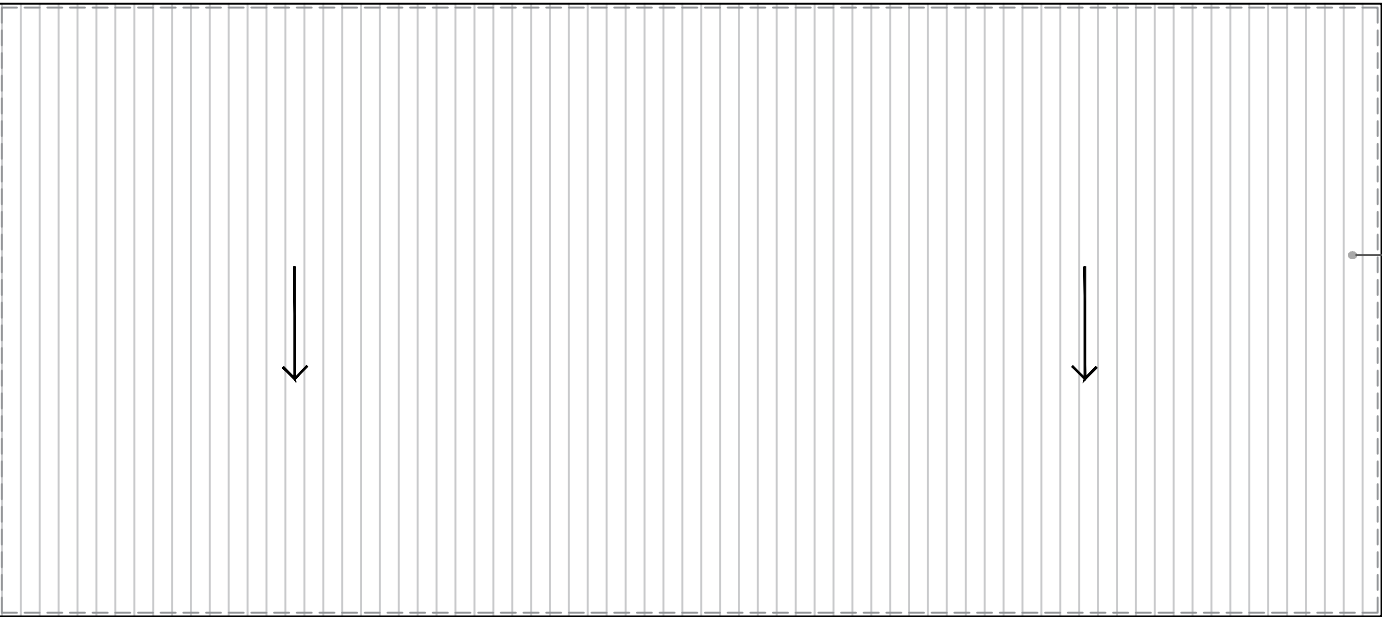

Roof Plan

Metal Roofing Sheets

**Staff Facility Building - Existing Floor & Roof Plan**  
Scale 1:100 (when printed at A3)

 

**EQUUS**  
DESIGN AND BUILD

+44 (0) 1865 920200  
enquiries@equusdesignandbuild.com

Proposed Development  
Upper Culham Farm

|        |                                      |  |  |
|--------|--------------------------------------|--|--|
| Client |                                      |  |  |
| Site   | Upper Culham Farm<br>Henley, RG1 8NR |  |  |
| Phone  |                                      |  |  |

- All dimensions in millimeters. All dimensions and levels to be checked by contractor prior to commencing work.

- Assume drawings not to scale, use figured dimensions. Do not scale from drawings.

- Work done shall confirm to the issued drawings and specifications. No changes to be made unless by prior consultation with Deveson Design & Equus Works.

- Copyright and Intellectual Property rights are owned by Deveson Design, reproduction or use of design by any party for any purpose is expressly forbidden without the written consent of Deveson Design & Equus Works.

Client approved, no further changes  
(sign) .....  
(date) .....

|               |                   |  |  |
|---------------|-------------------|--|--|
| Project No    |                   |  |  |
| Drawing Title | Floor & Roof Plan |  |  |
| Drawing No    |                   |  |  |

Pages

|        |            |                                |
|--------|------------|--------------------------------|
| Drawn  | AD         | April 2025                     |
| Review |            |                                |
| Leader |            |                                |
| Stage  | DRAFT      | <div>N<br/>O<br/>T<br/>H</div> |
| Scale  | 1:100 (A3) |                                |
| Paper  | A3         |                                |