



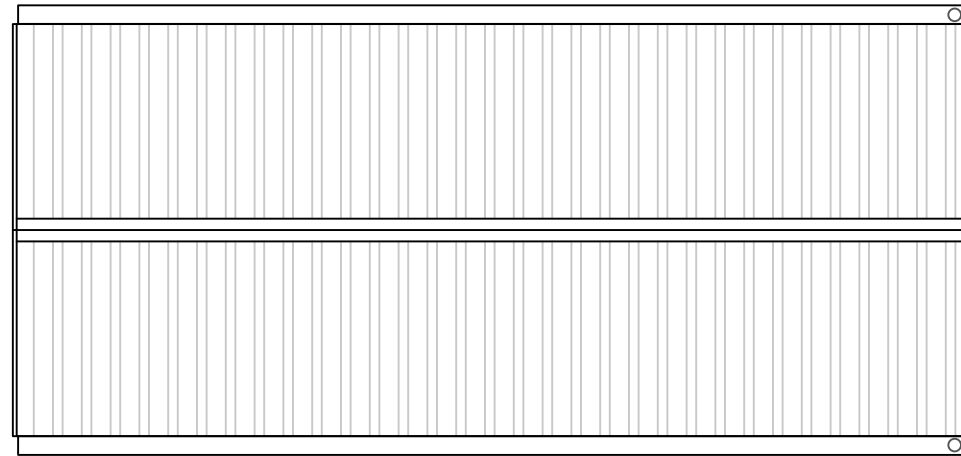


Roof Layout

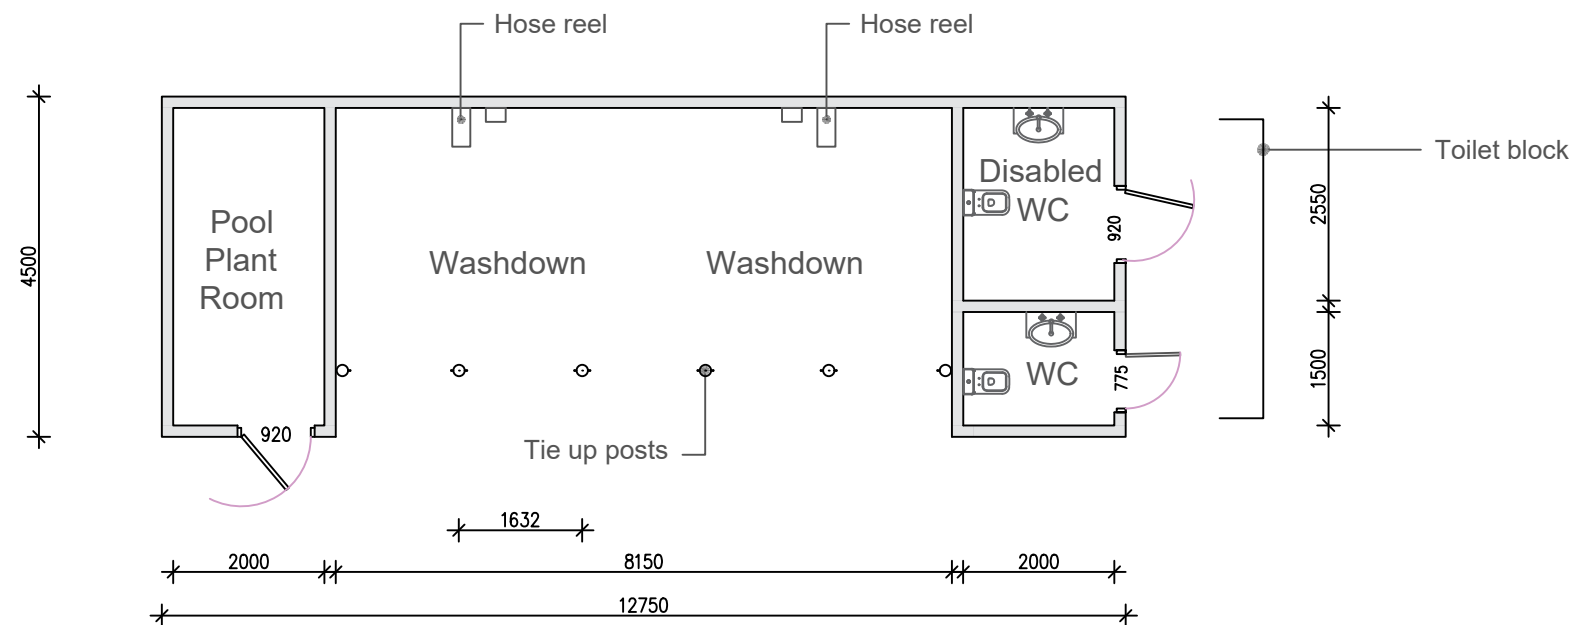

Floor Plan

Wash Down Barn - Floor & Roof Plan

Scale 1:100 (when printed at A3)

 

EQUUS DESIGN AND BUILD	
+44 (0) 1865 920200 enquiries@equusdesignandbuild.com	
Proposed Development Upper Culham Farm	
Client	
Site	Upper Culham Farm Henley, RG10 8NR
Phone	
- All dimensions in millimeters. All dimensions and levels to be checked by contractor prior to commencing work. - Assume drawings not to scale, use figured dimensions. Do not scale from drawings. - Work done shall confirm to the issued drawings and specifications. No changes to be made unless by prior consultation with Deveson Design & Equus Works. - Copyright and Intellectual Property rights are owned by Deveson Design, reproduction or use of design by any party for any purpose is expressly forbidden without the written consent of Deveson Design & Equus Works.	
Client approved, no further changes (sign) (date)	
Project No	
Drawing Title	Floor & Roof Plan
Drawing No	
Pages	
Drawn	AD April 2025
Review	
Leader	
Stage	DRAFT
Scale	1:100 (A3)
Paper	A3
N O R T H	