


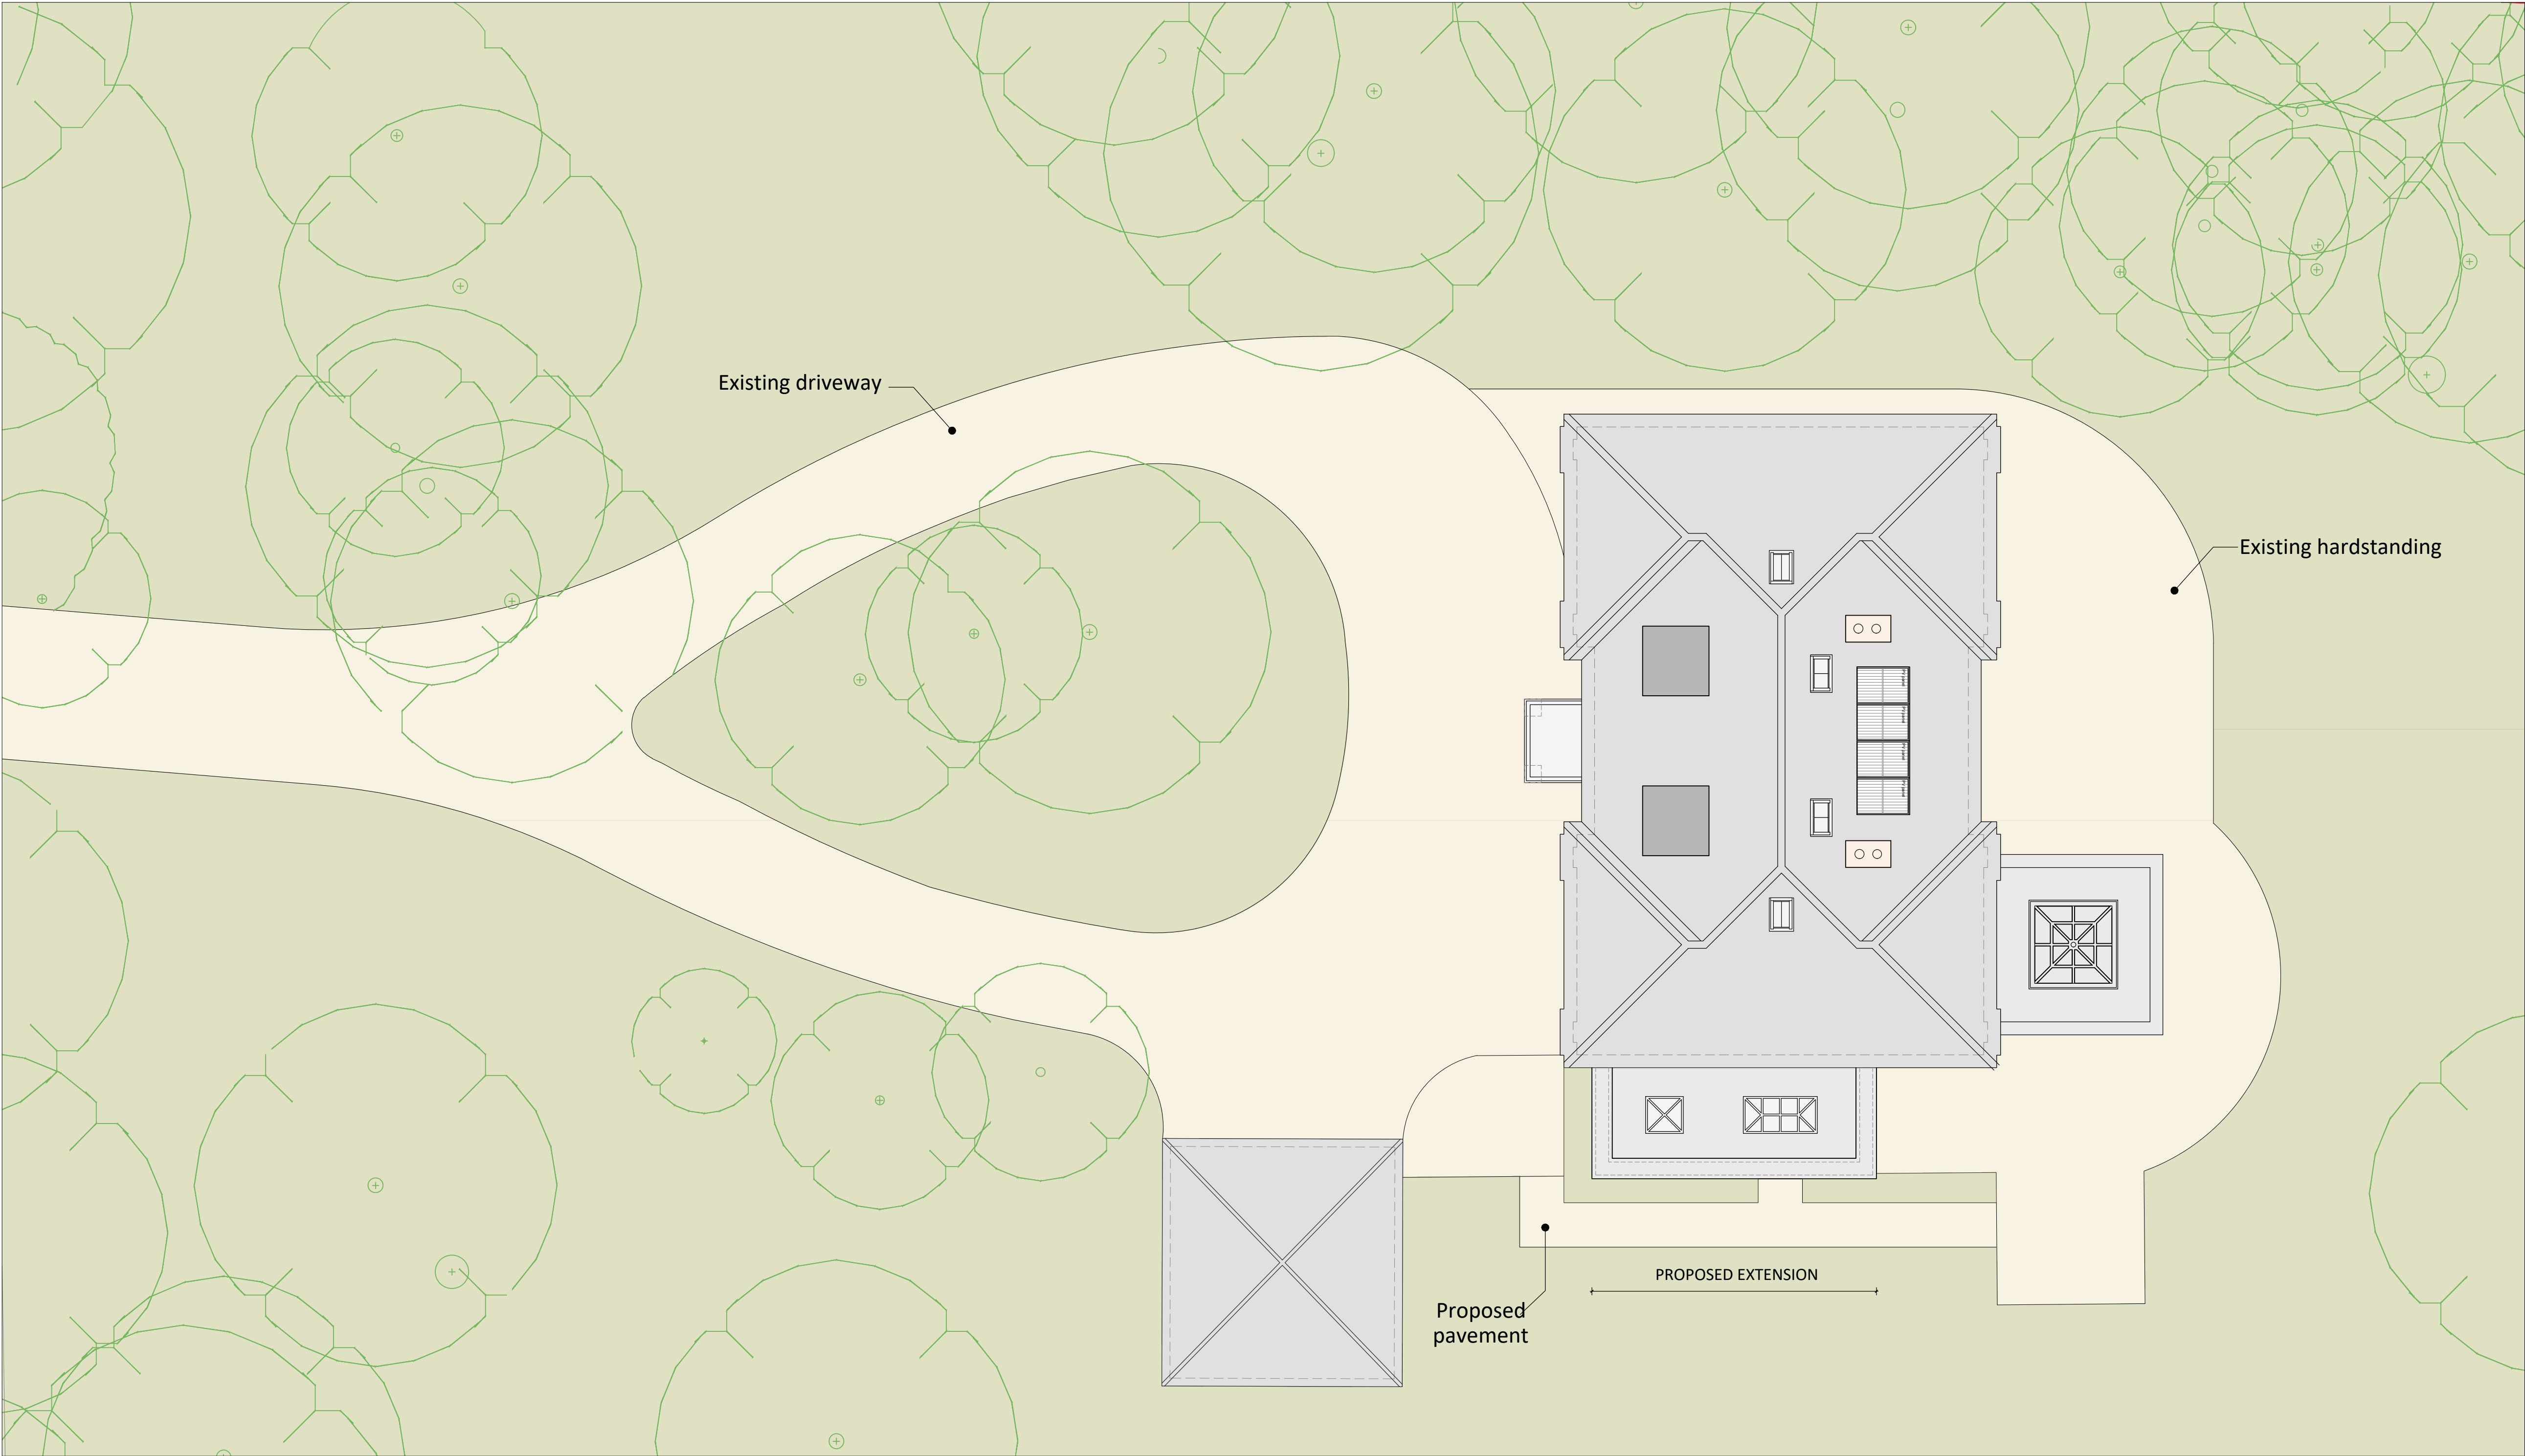

© This drawing is copyright and is not be reproduced or disclosed to third parties without hparchitectures prior permission.



Do not scale from this drawing, other than for Local Authority Planning purposes.

This drawing is to be read in conjunction with all relevant consultants, specialist manufacturers drawings and specifications.


Any discrepancies in dimensions or details on or between these drawings should be drawn to our attention.

All dimensions are in millimetres unless noted otherwise.

Any surveyed information incorporated within this drawing cannot be guaranteed as accurate unless confirmed by fixed dimension.

 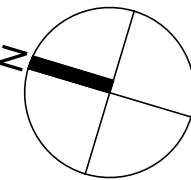


P2	27.02.25	ISSUED FOR PLANNING.	GJD
P1	21.06.24	ISSUED FOR PLANNING.	GJD
Rev	Date	Description	By

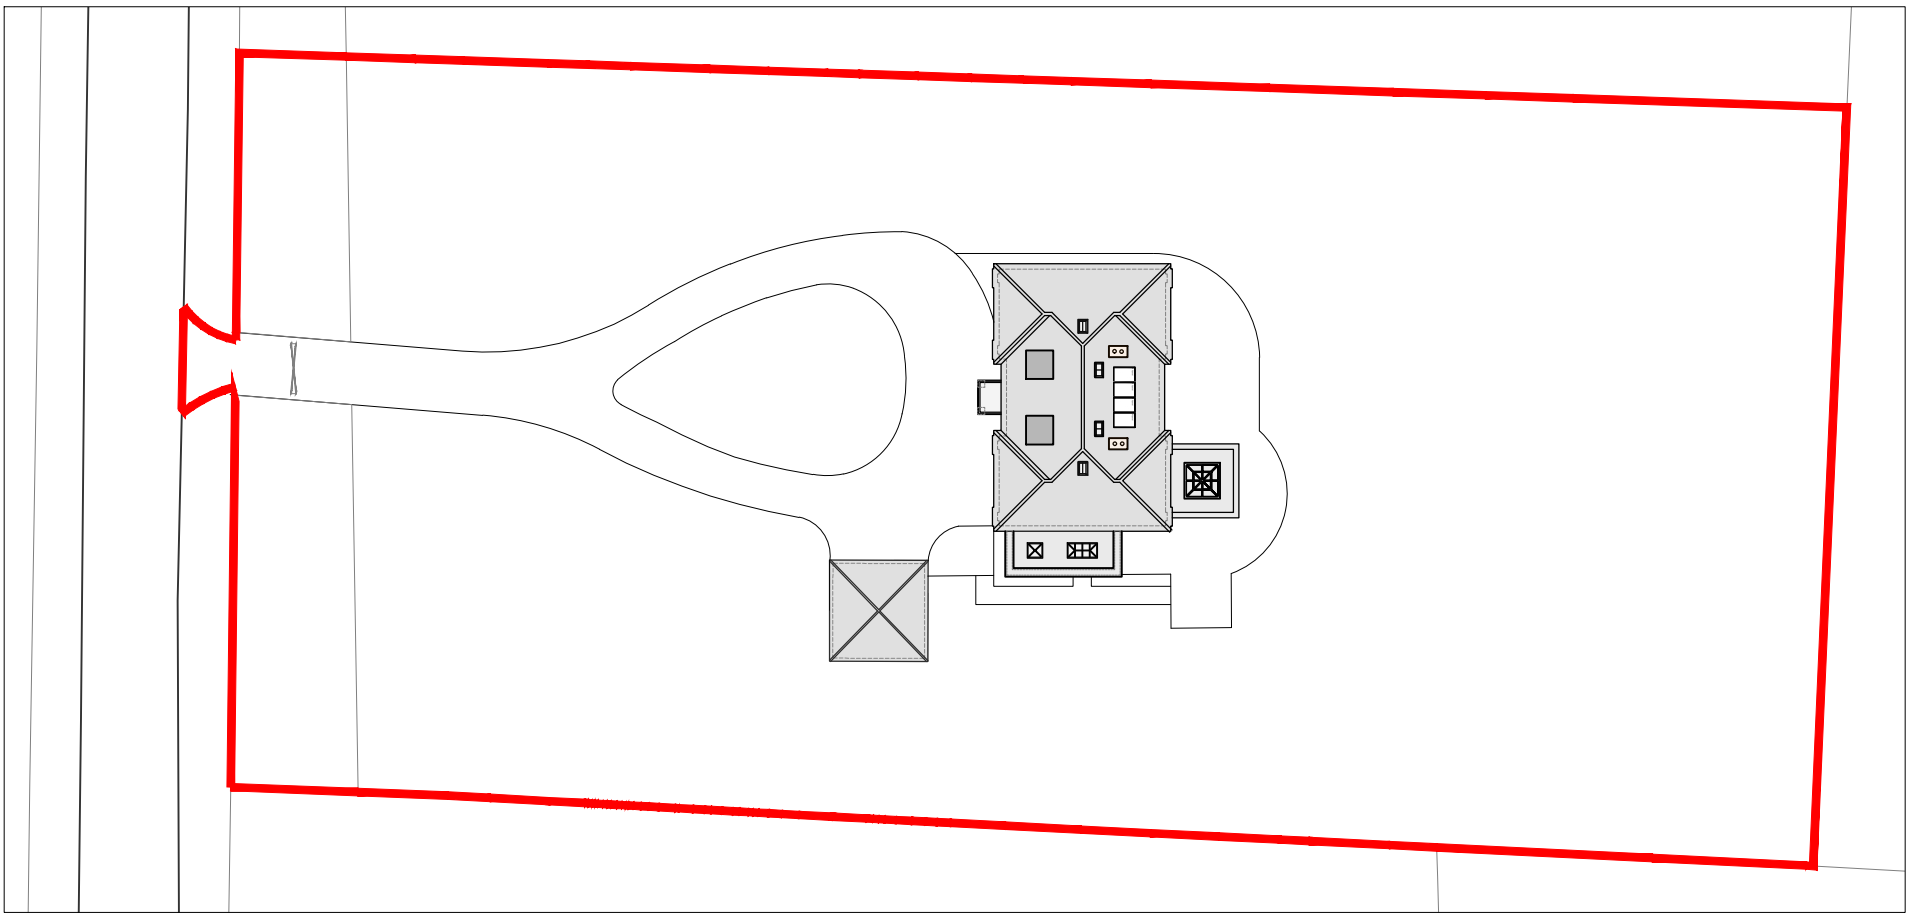

ETON LODGE - SITE PLAN

PLANNING

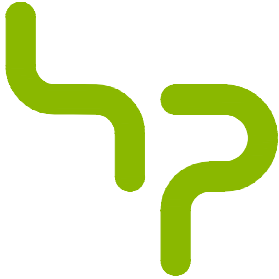

hparchitecture.co.uk / 01344 752 271
Manhattan House, 140 High Street, Crowthorne, Berkshire RG45 7AY

Client

MR & MRS ROBINSON

Project

**ETON LODGE, WELLINGTONIA AVENUE
CROWTHORNE, RG45 6AE**

Drawing

**ETON LODGE
PROPOSED SITE PLAN**

Scale	Date	Drawn By	Checked By
1:200@A1	14.06.24	GJD	SS

Project No.	Drawing No.	Revision
23.408	101	P02