


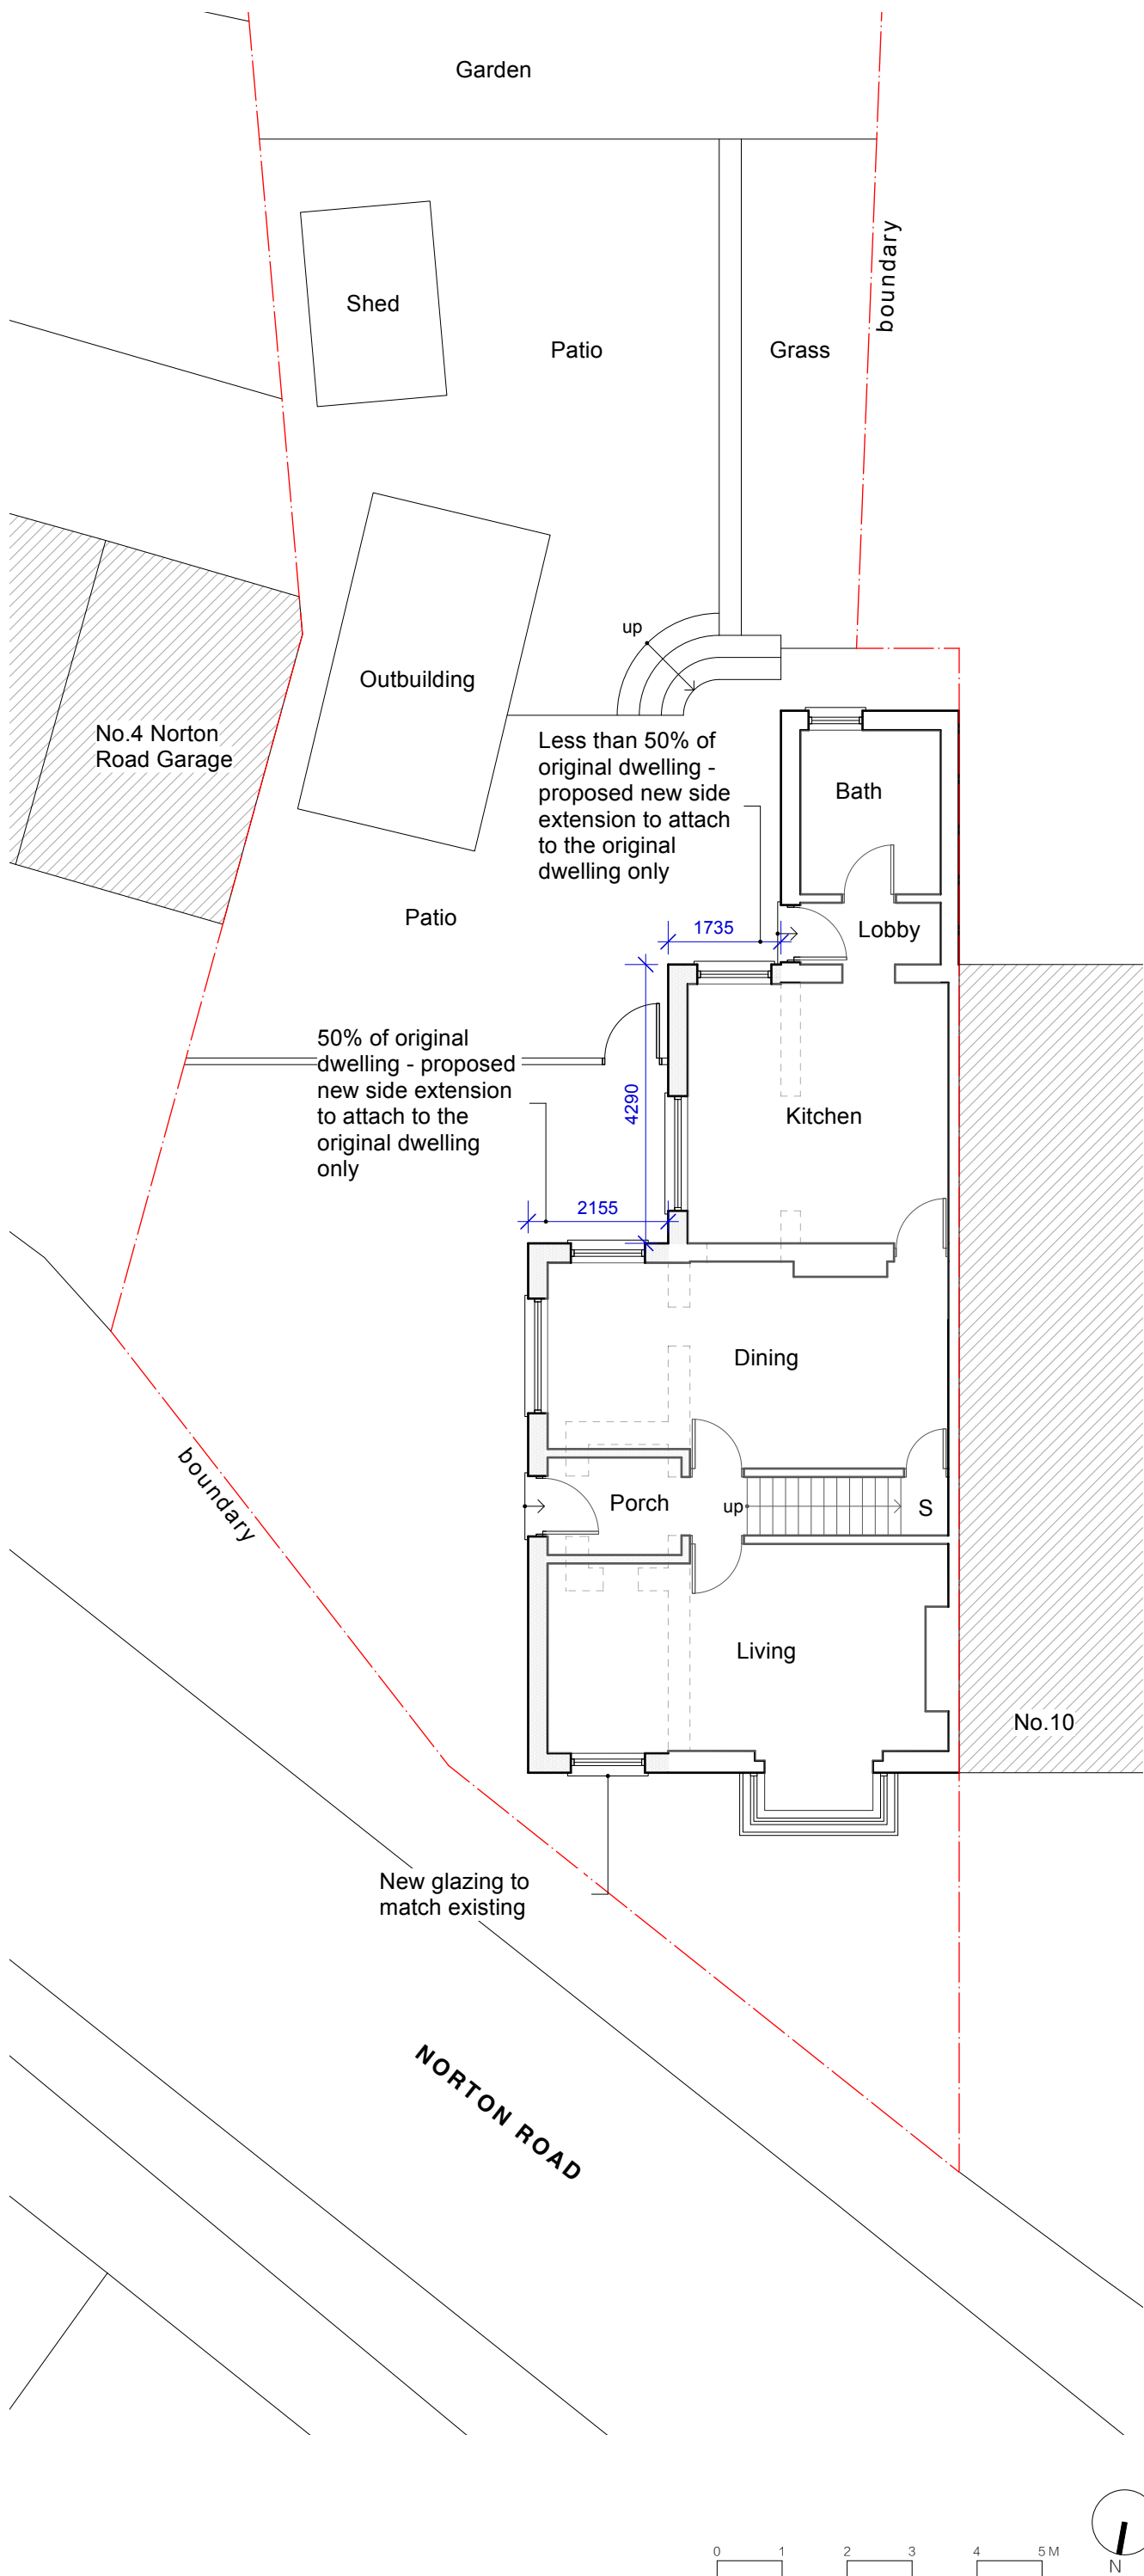

Notes

All new work shown shaded or hatched

Demolition generally shown dotted

- wm Washing machine
- dry Dryer
- C cupboard
- RL Rooflight
- RLA roof light above
- MH manhole

PERMITTED DEVELOPMENT

-	-	-	-
Revision notes			



MASONWOOD
DESIGN


www.masonwoodgroup.co.uk
gc@masonwoodgroup.co.uk
020 7118 5040

client
Mr A Chhokar

project
12 Norton Road, Reading RG5 4AH

drawing
PROPOSED GROUND FLOOR PLAN

date Feb. 2026	scale 1:100 at A3	project no 2026.005
work stage 2	drawing no C01	revision -

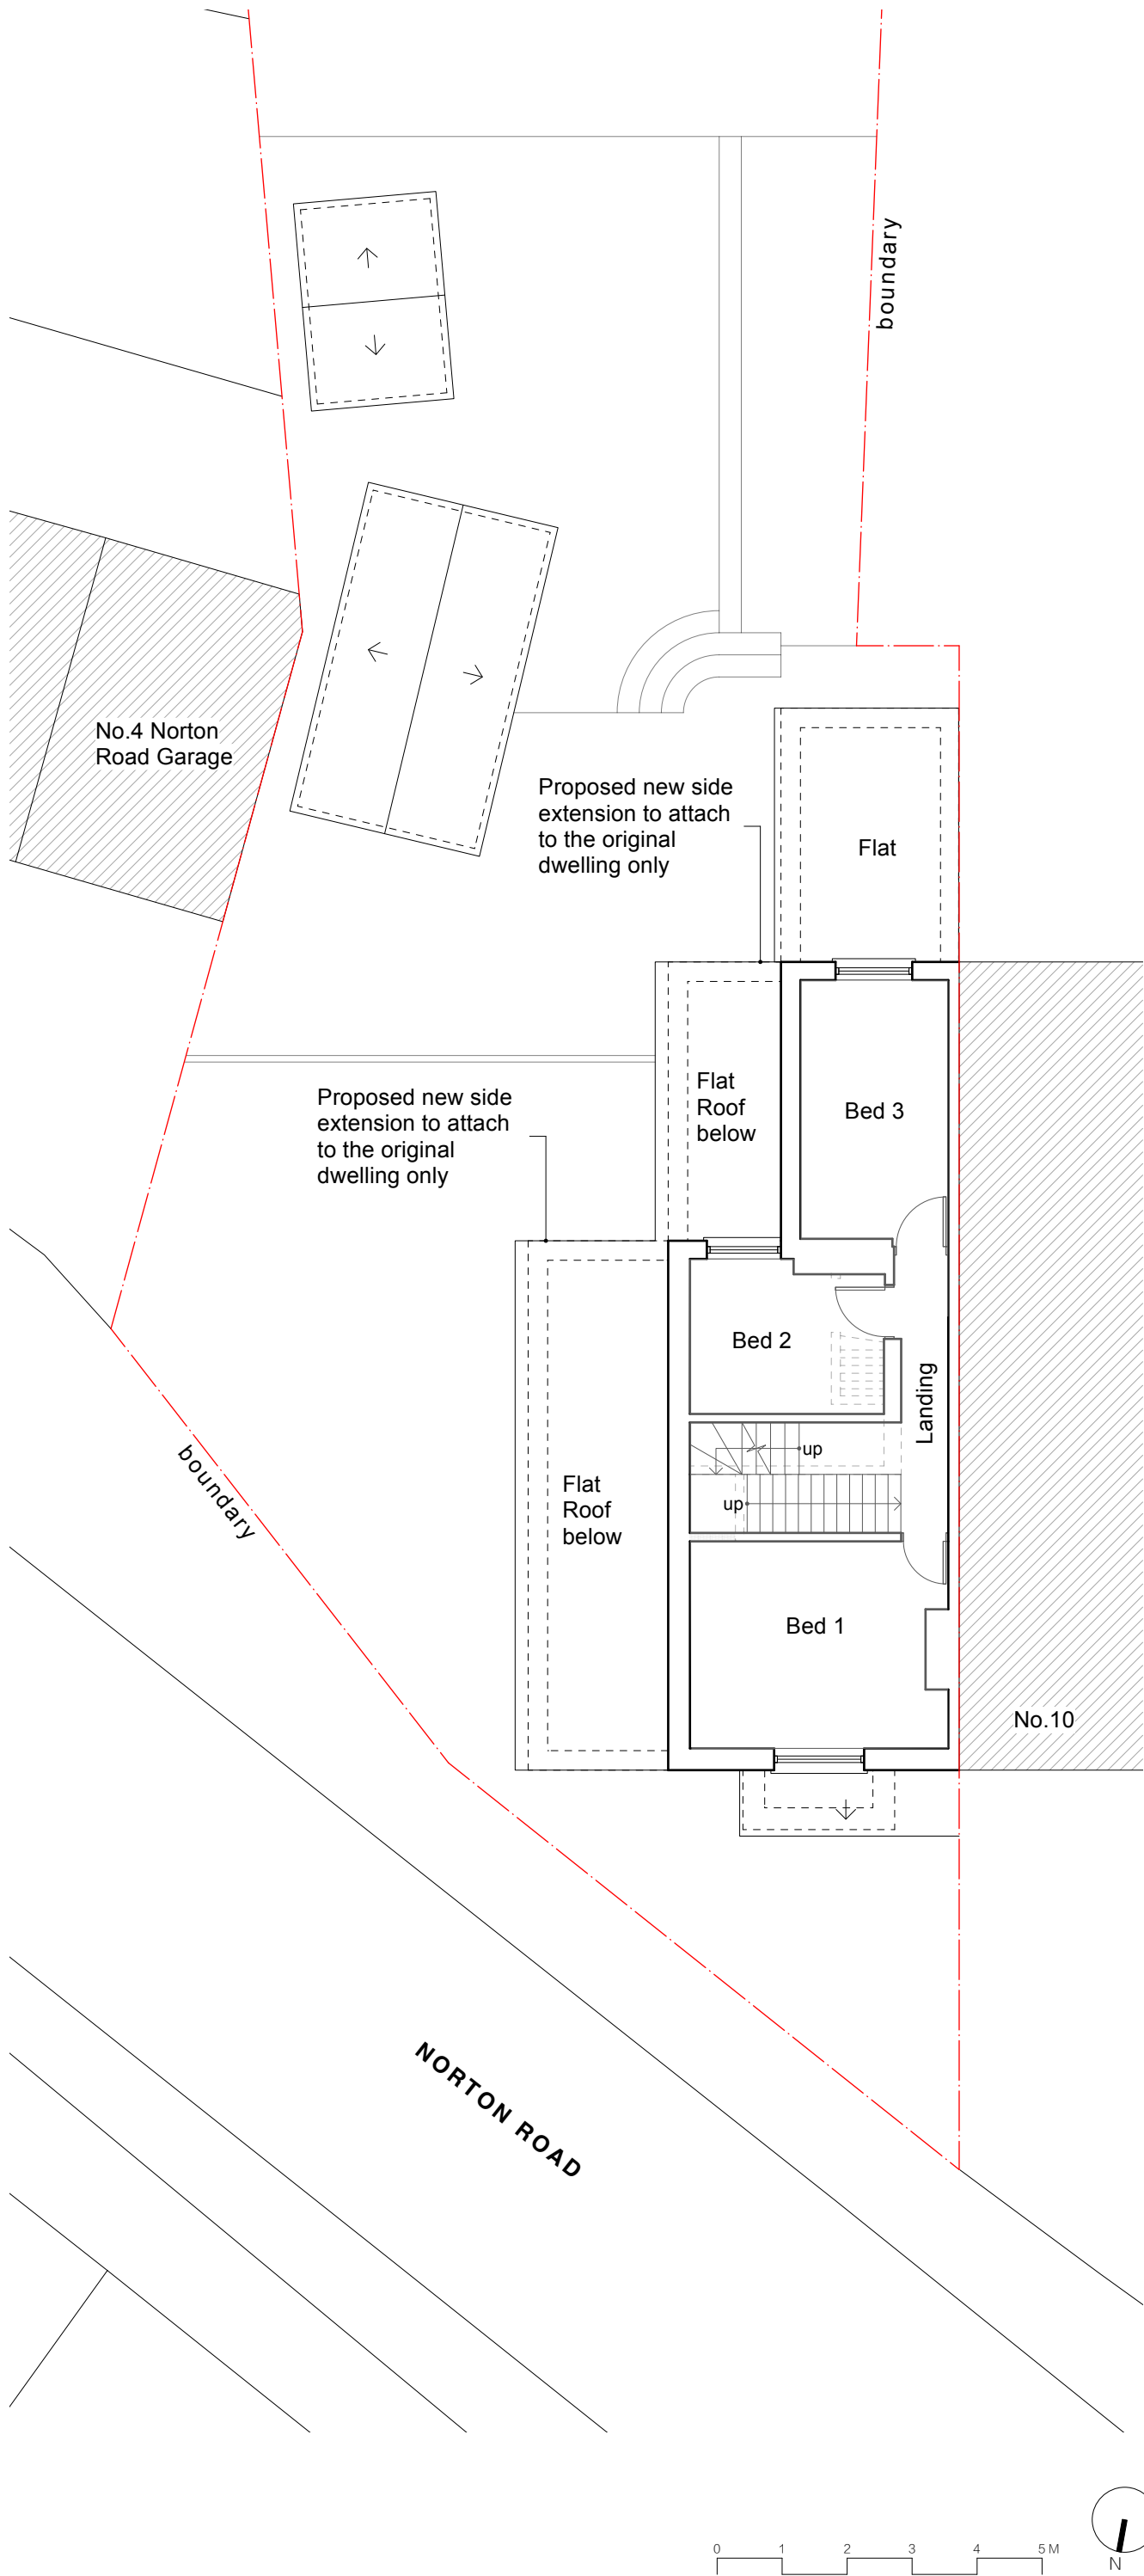

Notes

All new work shown shaded or hatched

Demolition generally shown dotted

wm	Washing machine
dry	Dryer
C	cupboard
RL	Rooflight
RLA	roof light above
MH	manhole

PERMITTED DEVELOPMENT

-	-	-	-	-
Revision notes				



MASONWOOD
DESIGN


www.masonwoodgroup.co.uk
gc@masonwoodgroup.co.uk
020 7118 5040

client
Mr A Chhokar

project
12 Norton Road, Reading RG5 4AH

drawing
PROPOSED FIRST FLOOR PLAN

date Feb. 2026	scale 1:100 at A3	project no 2026.005
work stage 3	drawing no C02	revision -

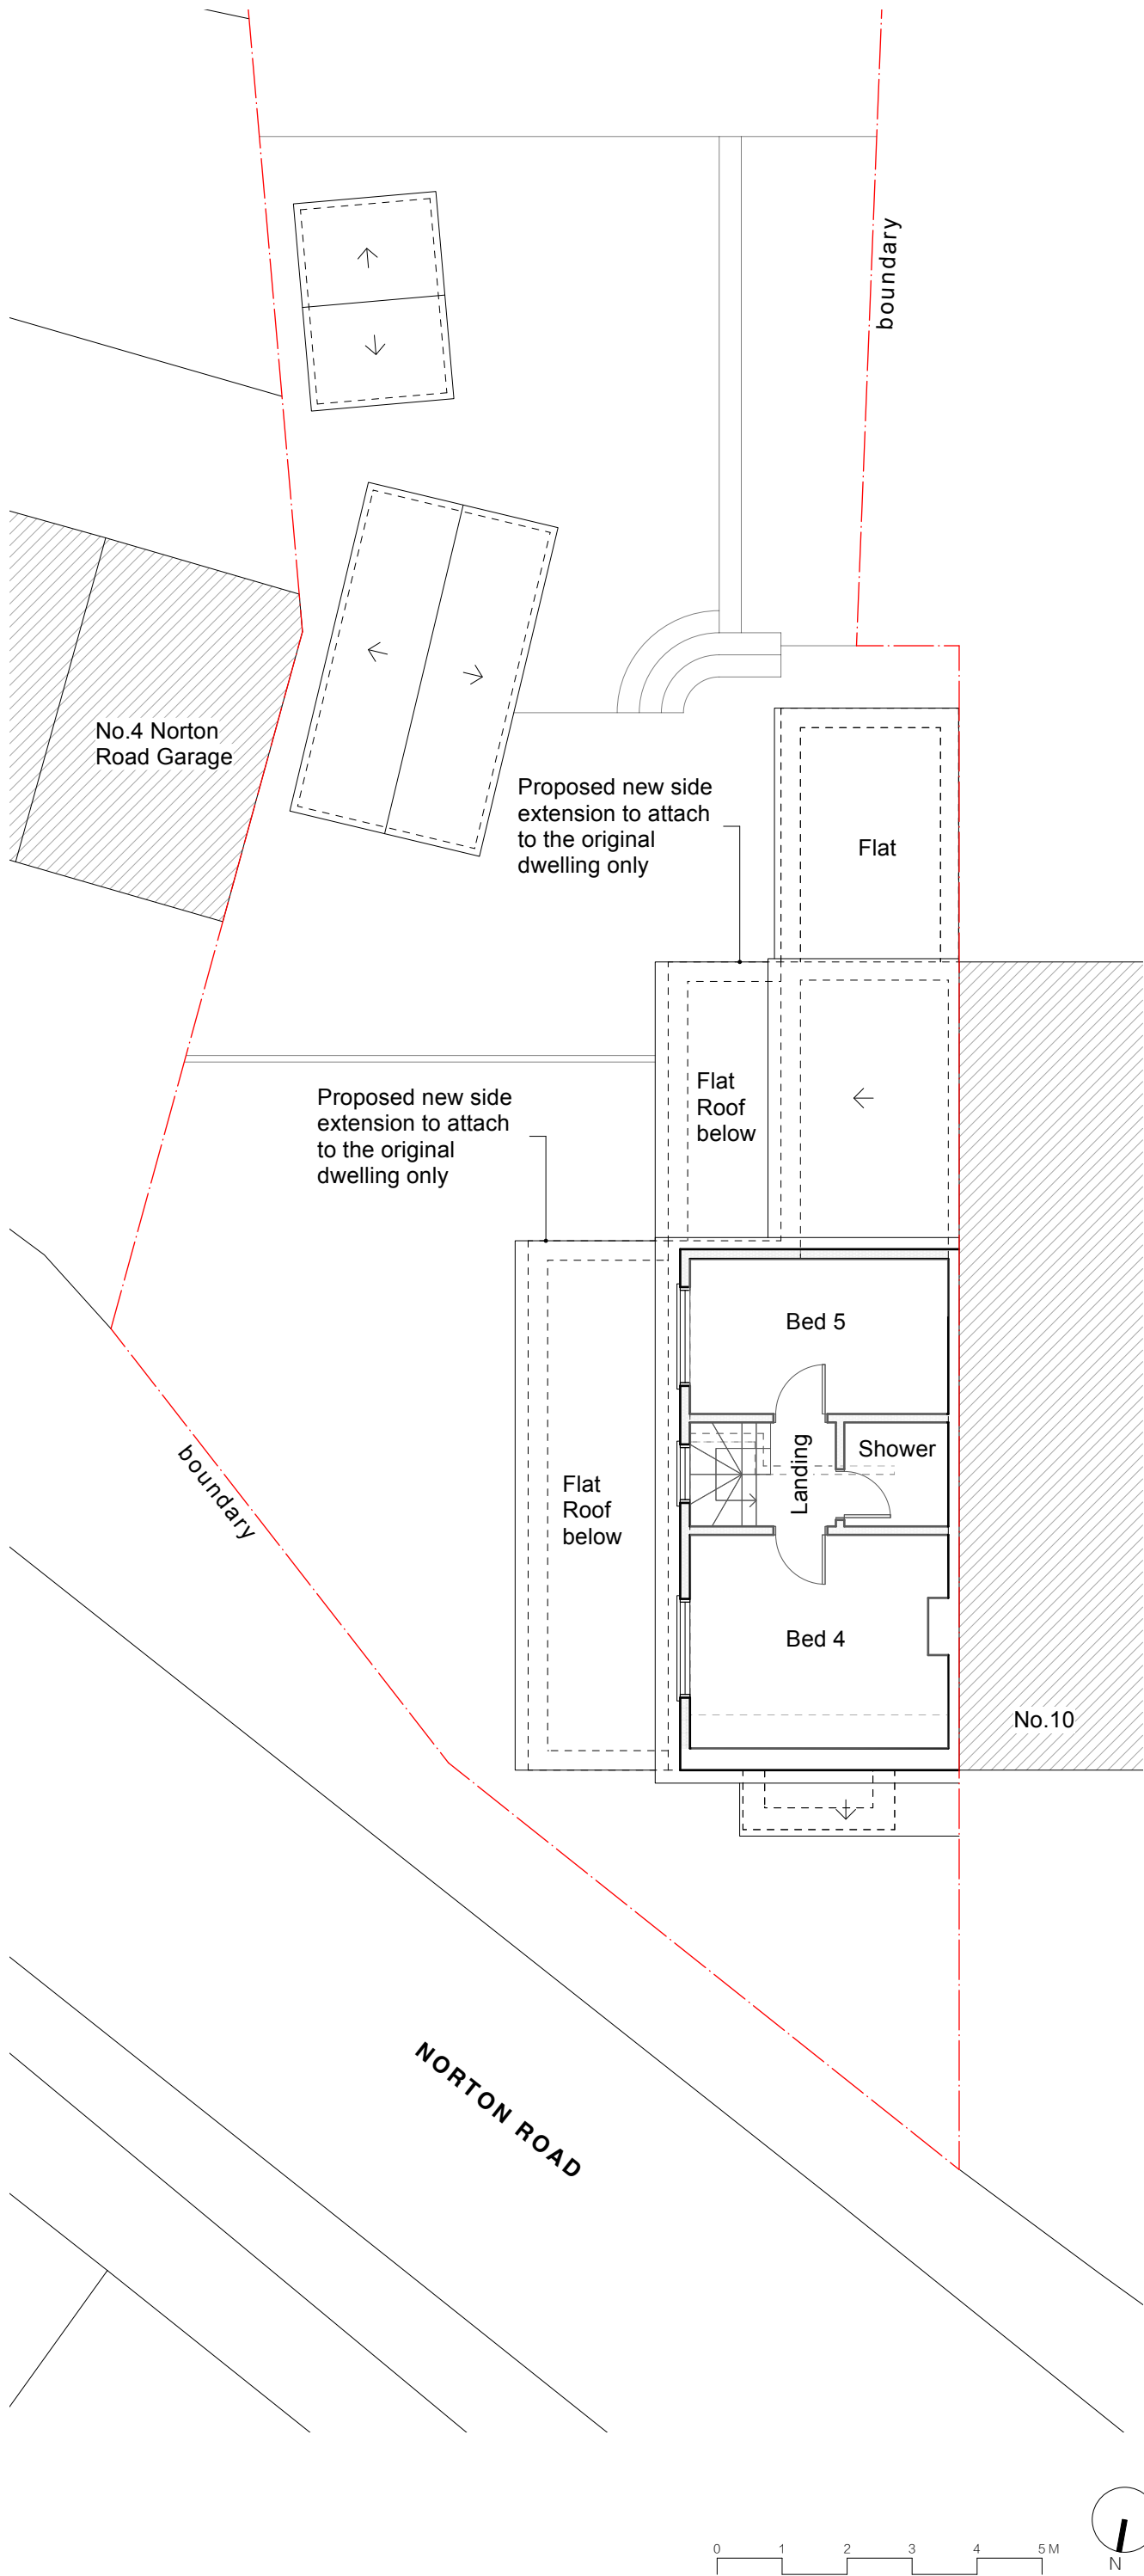

Notes

All new work shown shaded or hatched

Demolition generally shown dotted

- wm Washing machine
- dry Dryer
- C cupboard
- RL Rooflight
- RLA roof light above

PERMITTED DEVELOPMENT

-	-	-	-	-
Revision notes				



MASONWOOD
DESIGN


www.masonwoodgroup.co.uk
gc@masonwoodgroup.co.uk
020 7118 5040

client
Mr A Chhokar

project
12 Norton Road, Reading RG5 4AH

drawing
PROPOSED SECOND FLOOR PLAN

date Feb. 2026	scale 1:100 at A3	project no 2026.005
work stage 3	drawing no C03	revision -

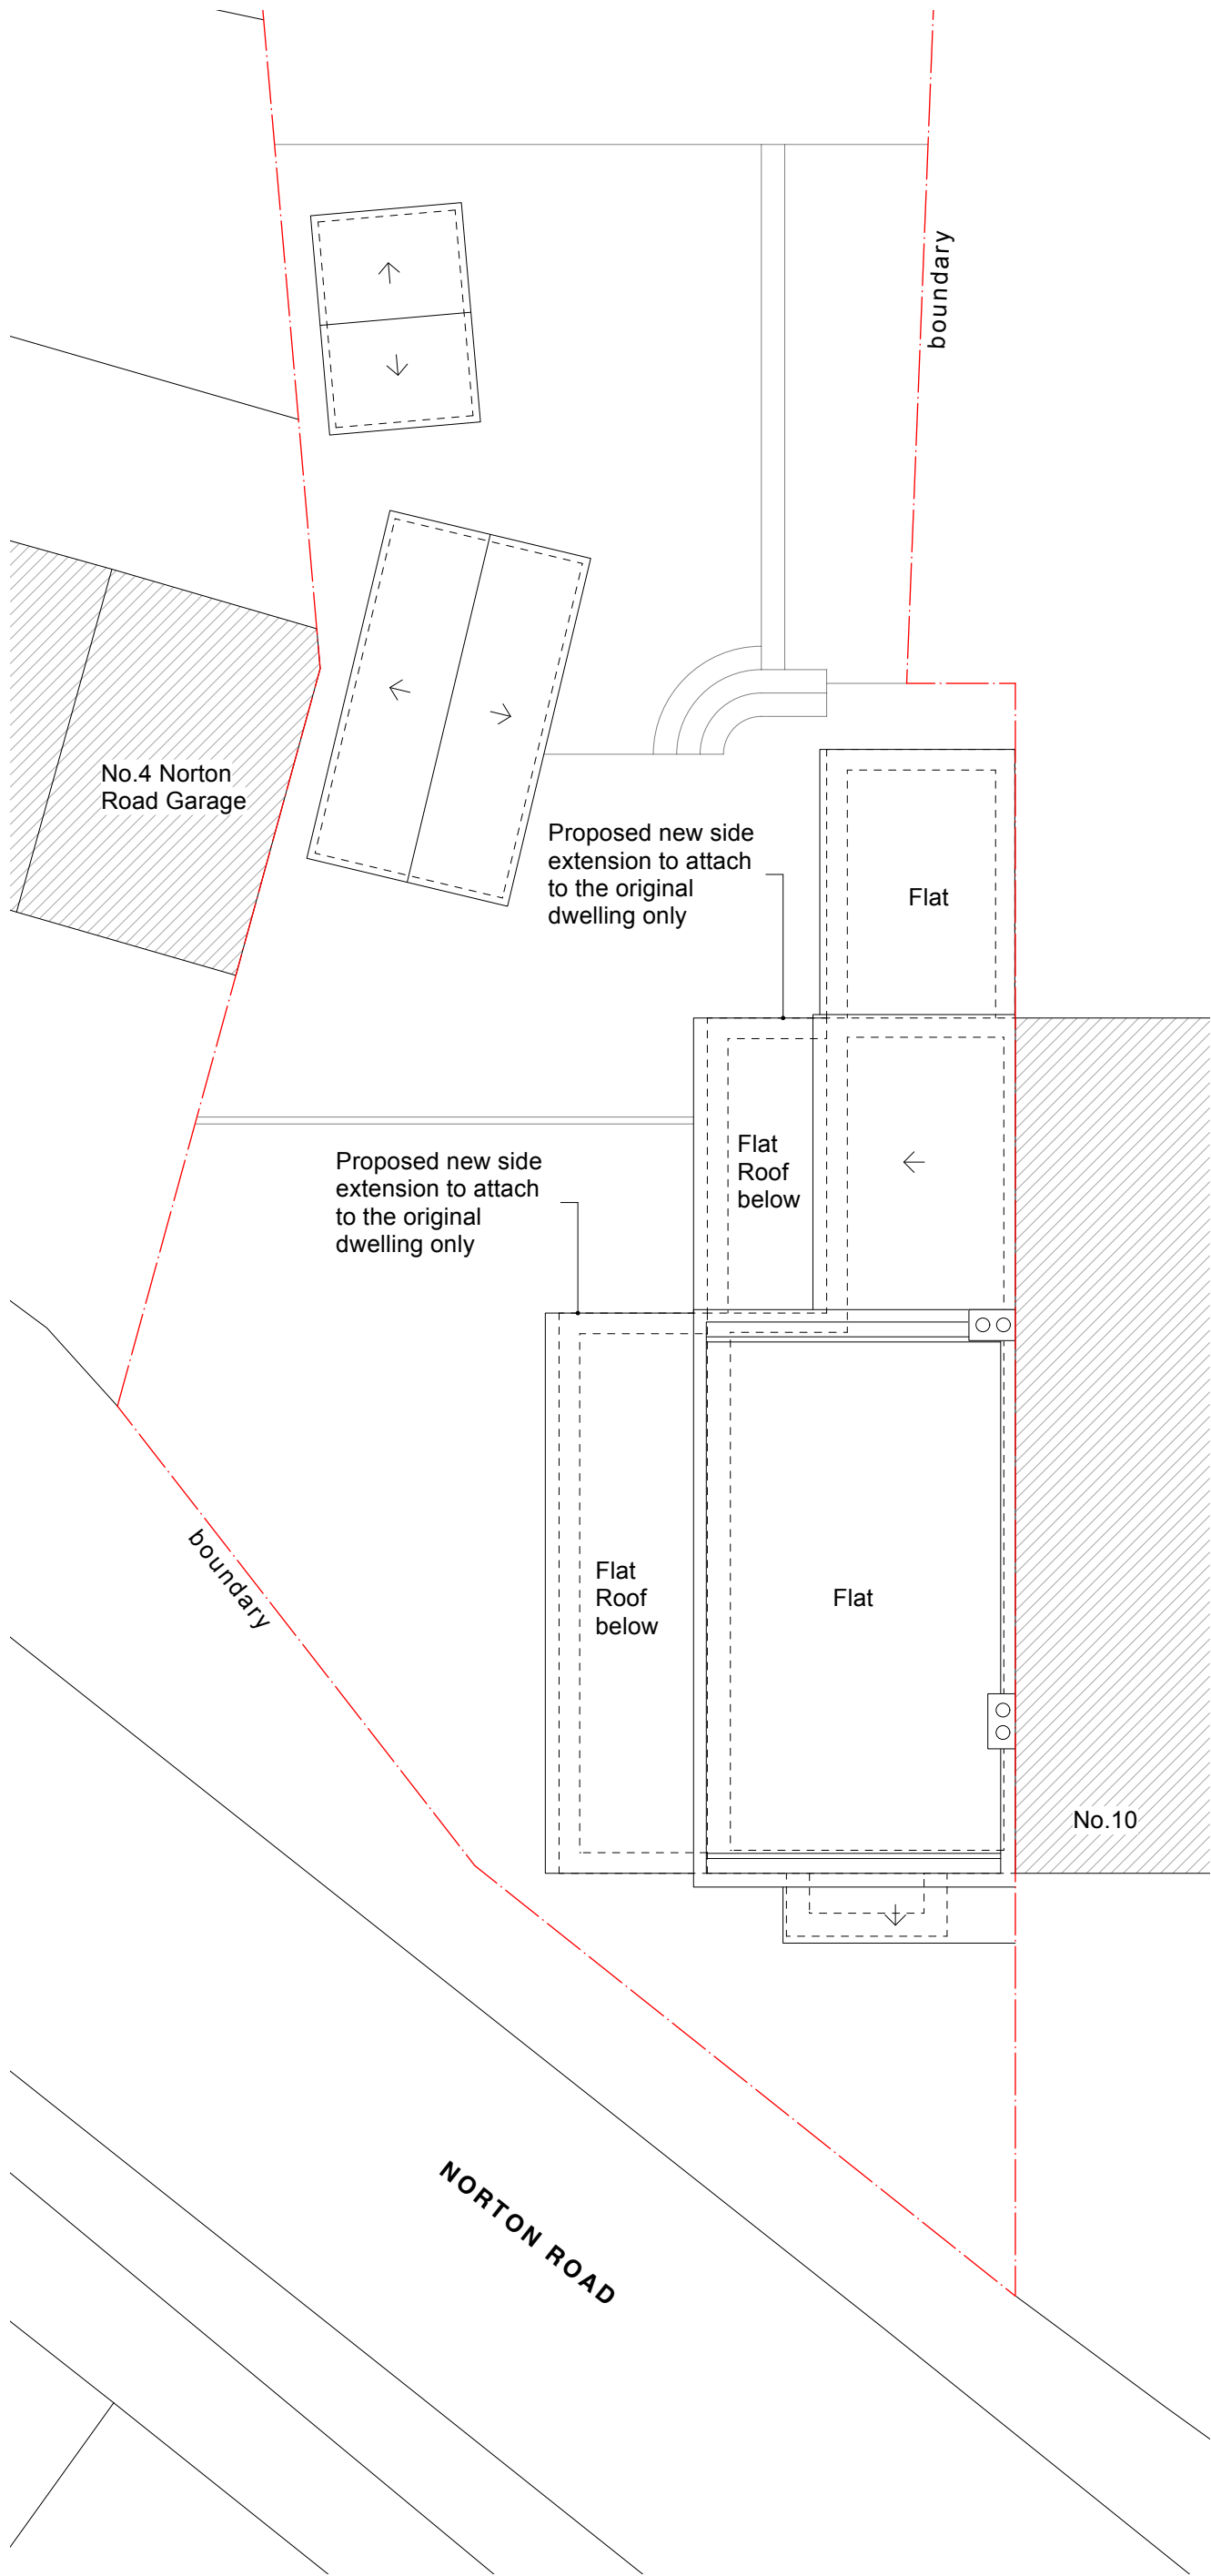


Notes

All new work shown shaded or hatched

Demolition generally shown dotted

- | | |
|-----|------------------|
| wm | Washing machine |
| dry | Dryer |
| C | cupboard |
| RL | Rooflight |
| RLA | roof light above |
| MH | manhole |

-	-	-	-	-
Revision notes				

 

PERMITTED DEVELOPMENT



MASONWOOD
DESIGN


www.masonwoodgroup.co.uk
gc@masonwoodgroup.co.uk
020 7118 5040

client
Mr A Chhokar


project
12 Norton Road, Reading RG5 4AH

drawing
PROPOSED ROOF PLAN

date Feb. 2026	scale 1:100 at A3	project no 2026.005
work stage 3	drawing no C04	revision -

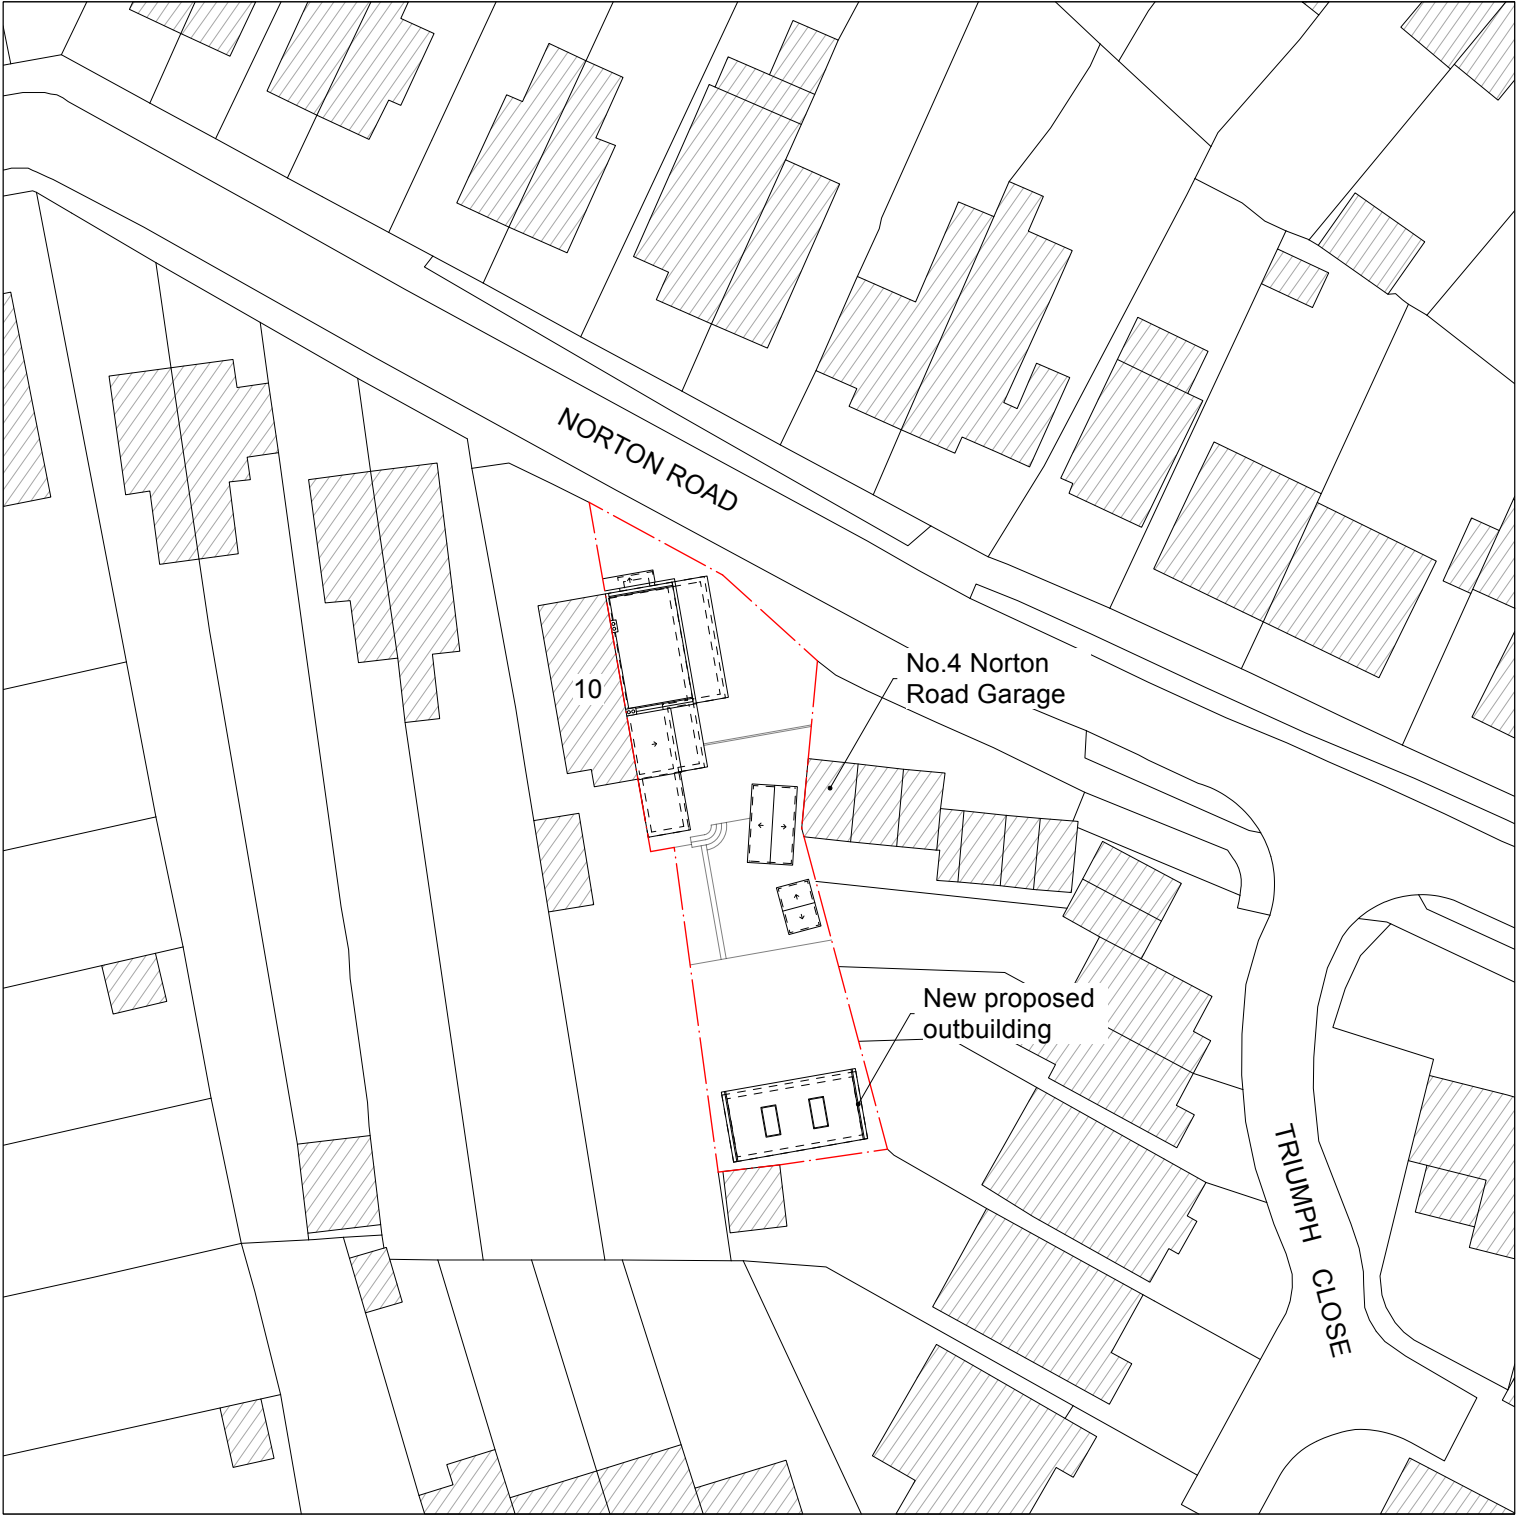

-	-	-	-	-
Revision notes				

 



MASONWOOD
DESIGN


www.masonwoodgroup.co.uk
gc@masonwoodgroup.co.uk
020 7118 5040

client
Mr A Chhokar

project
12 Norton Road, Reading RG5 4AH

drawing
PROPOSED SITE PLAN

date Feb. 2026	scale 1.500 at A3	project no 2026.005
work stage 3	drawing no C05	revision -

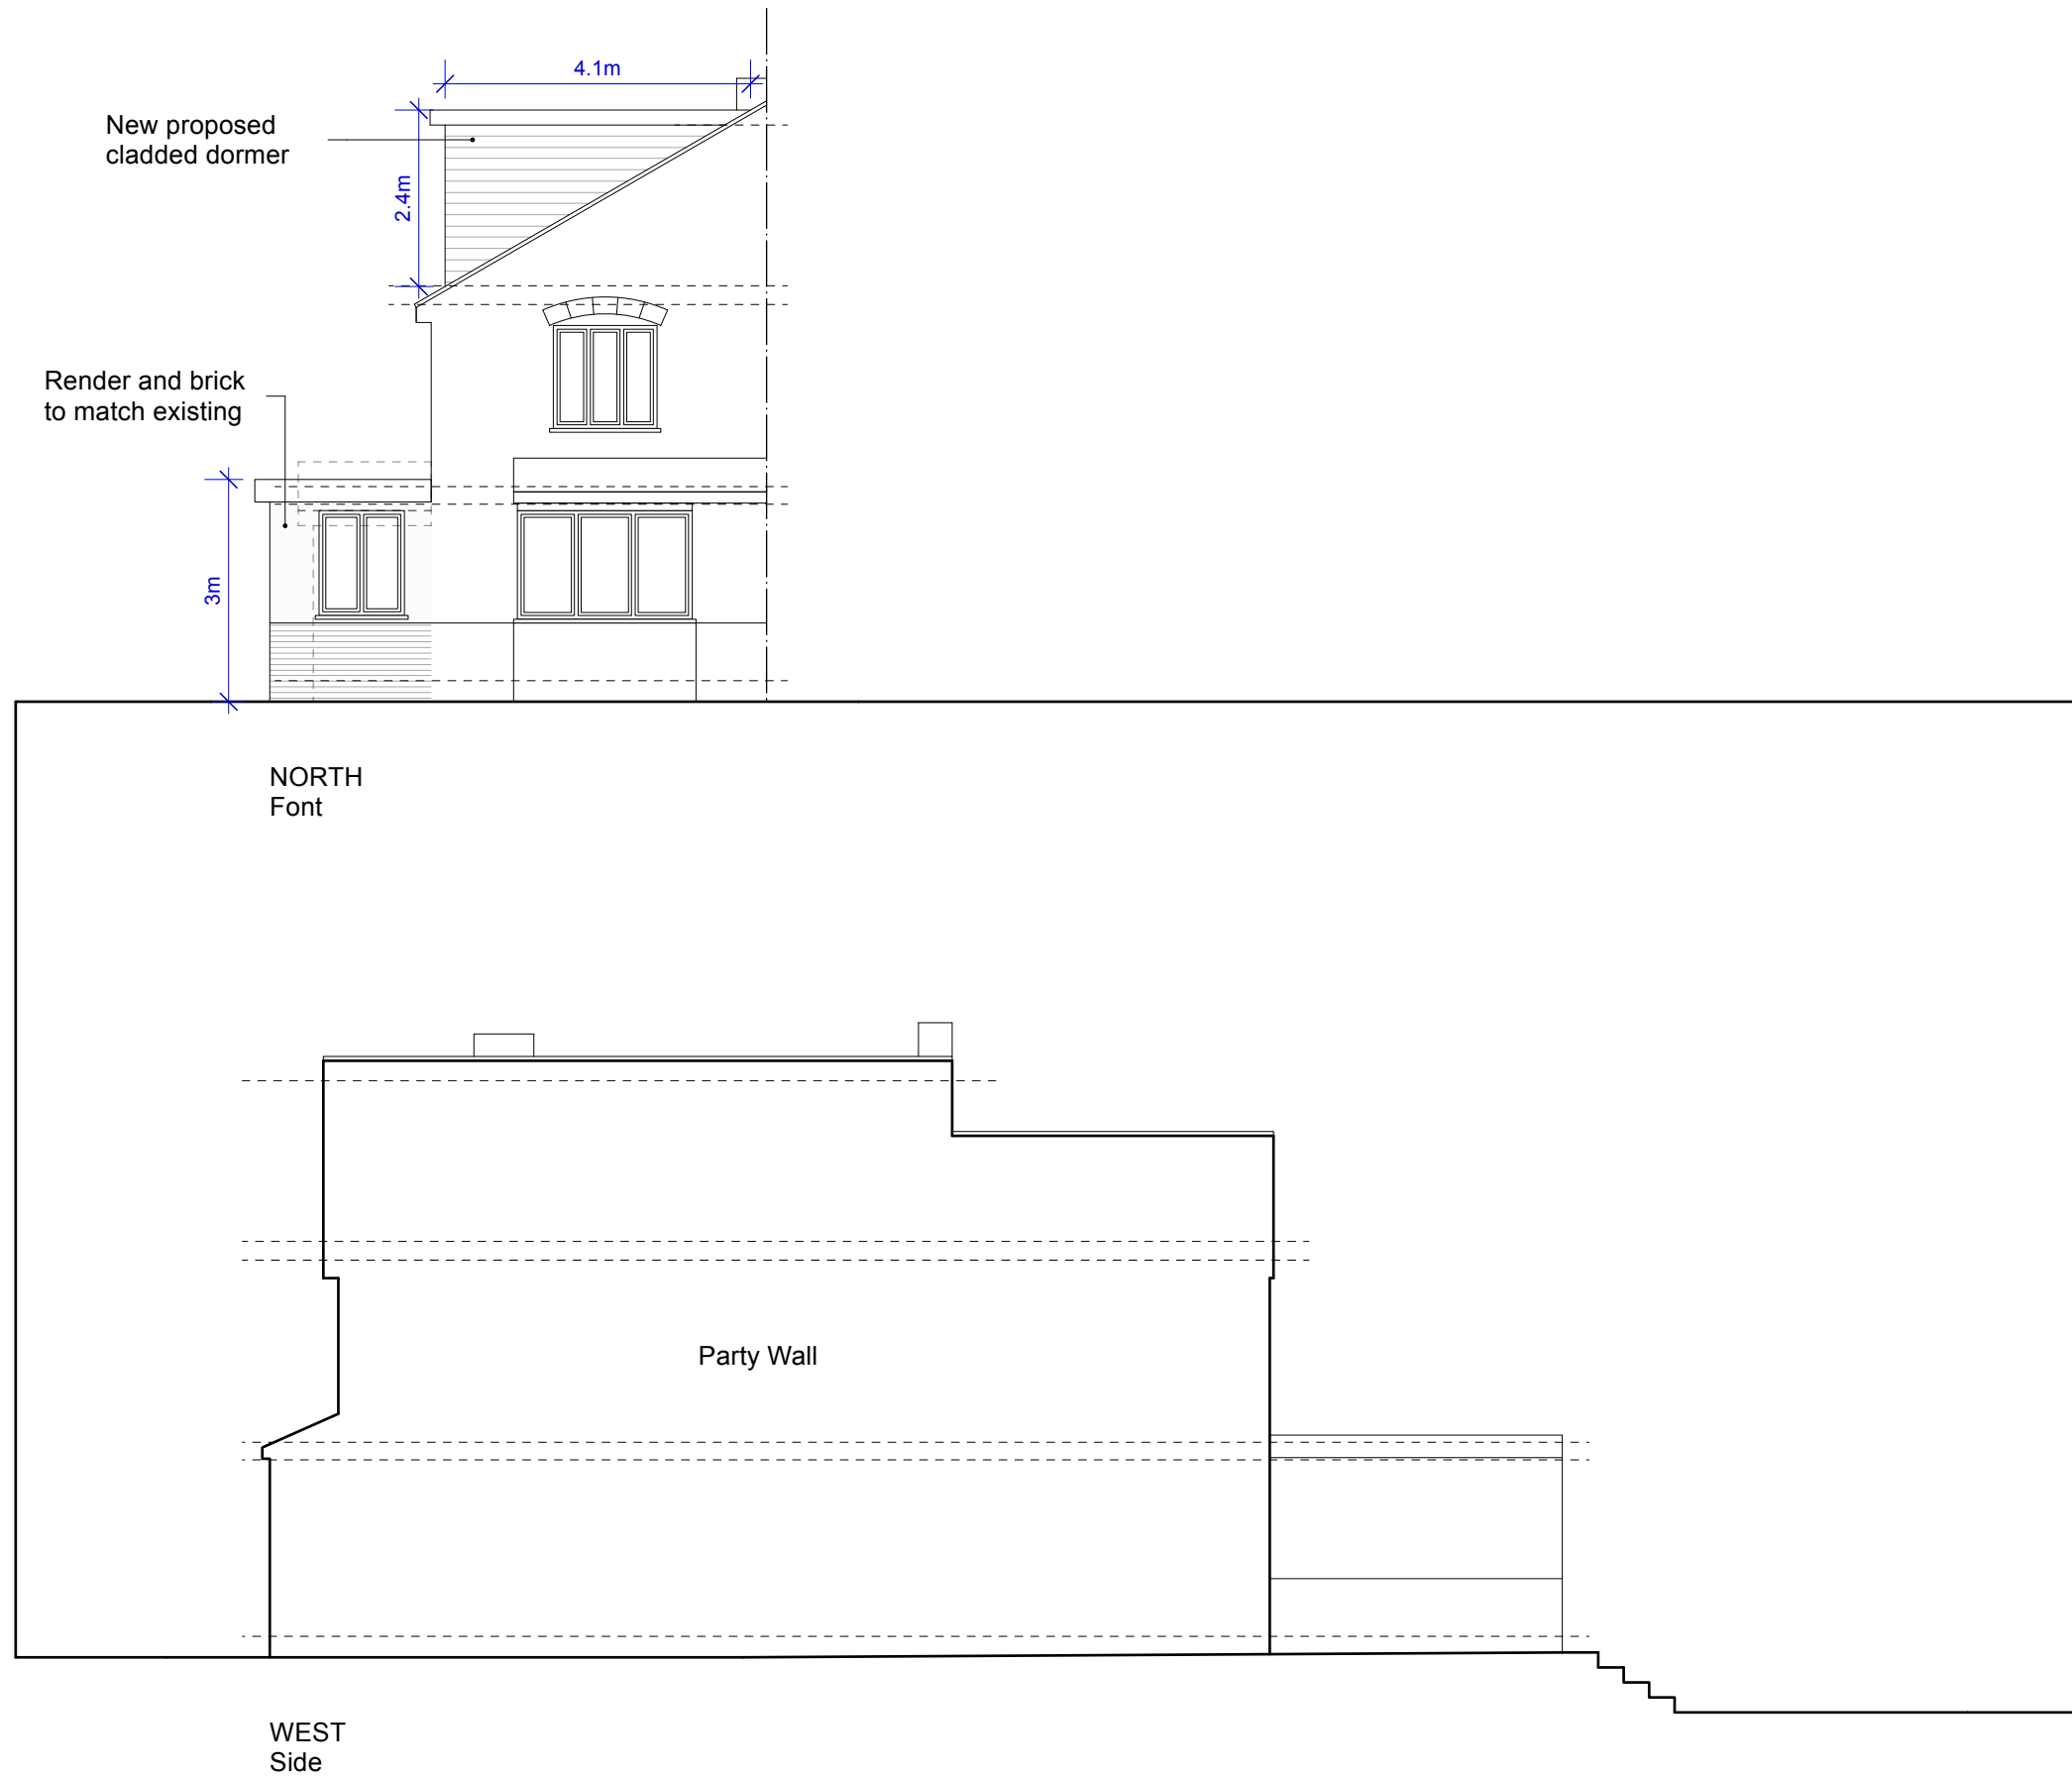

Notes

All new work shown shaded or hatched

Demolition generally shown dotted

DORMER VOLUME CALCULATION= $1/2(bh)l$

b= 4.1m

h= 2.4m

l = 8m

volume = $1/2(4.1 \times 2.4)8 = 39m^3$

-	-	-	-	-
Revision notes				



www.masonwoodgroup.co.uk
gc@masonwoodgroup.co.uk
020 7118 5040

client
Mr A Chhokar


project
12 Norton Road, Reading RG5 4AH

drawing
PROPOSED ELEVATIONS

date Feb. 2026	scale 1:100 at A3	project no 2026.005
work stage 3	drawing no C06	revision -



PERMITTED DEVELOPMENT

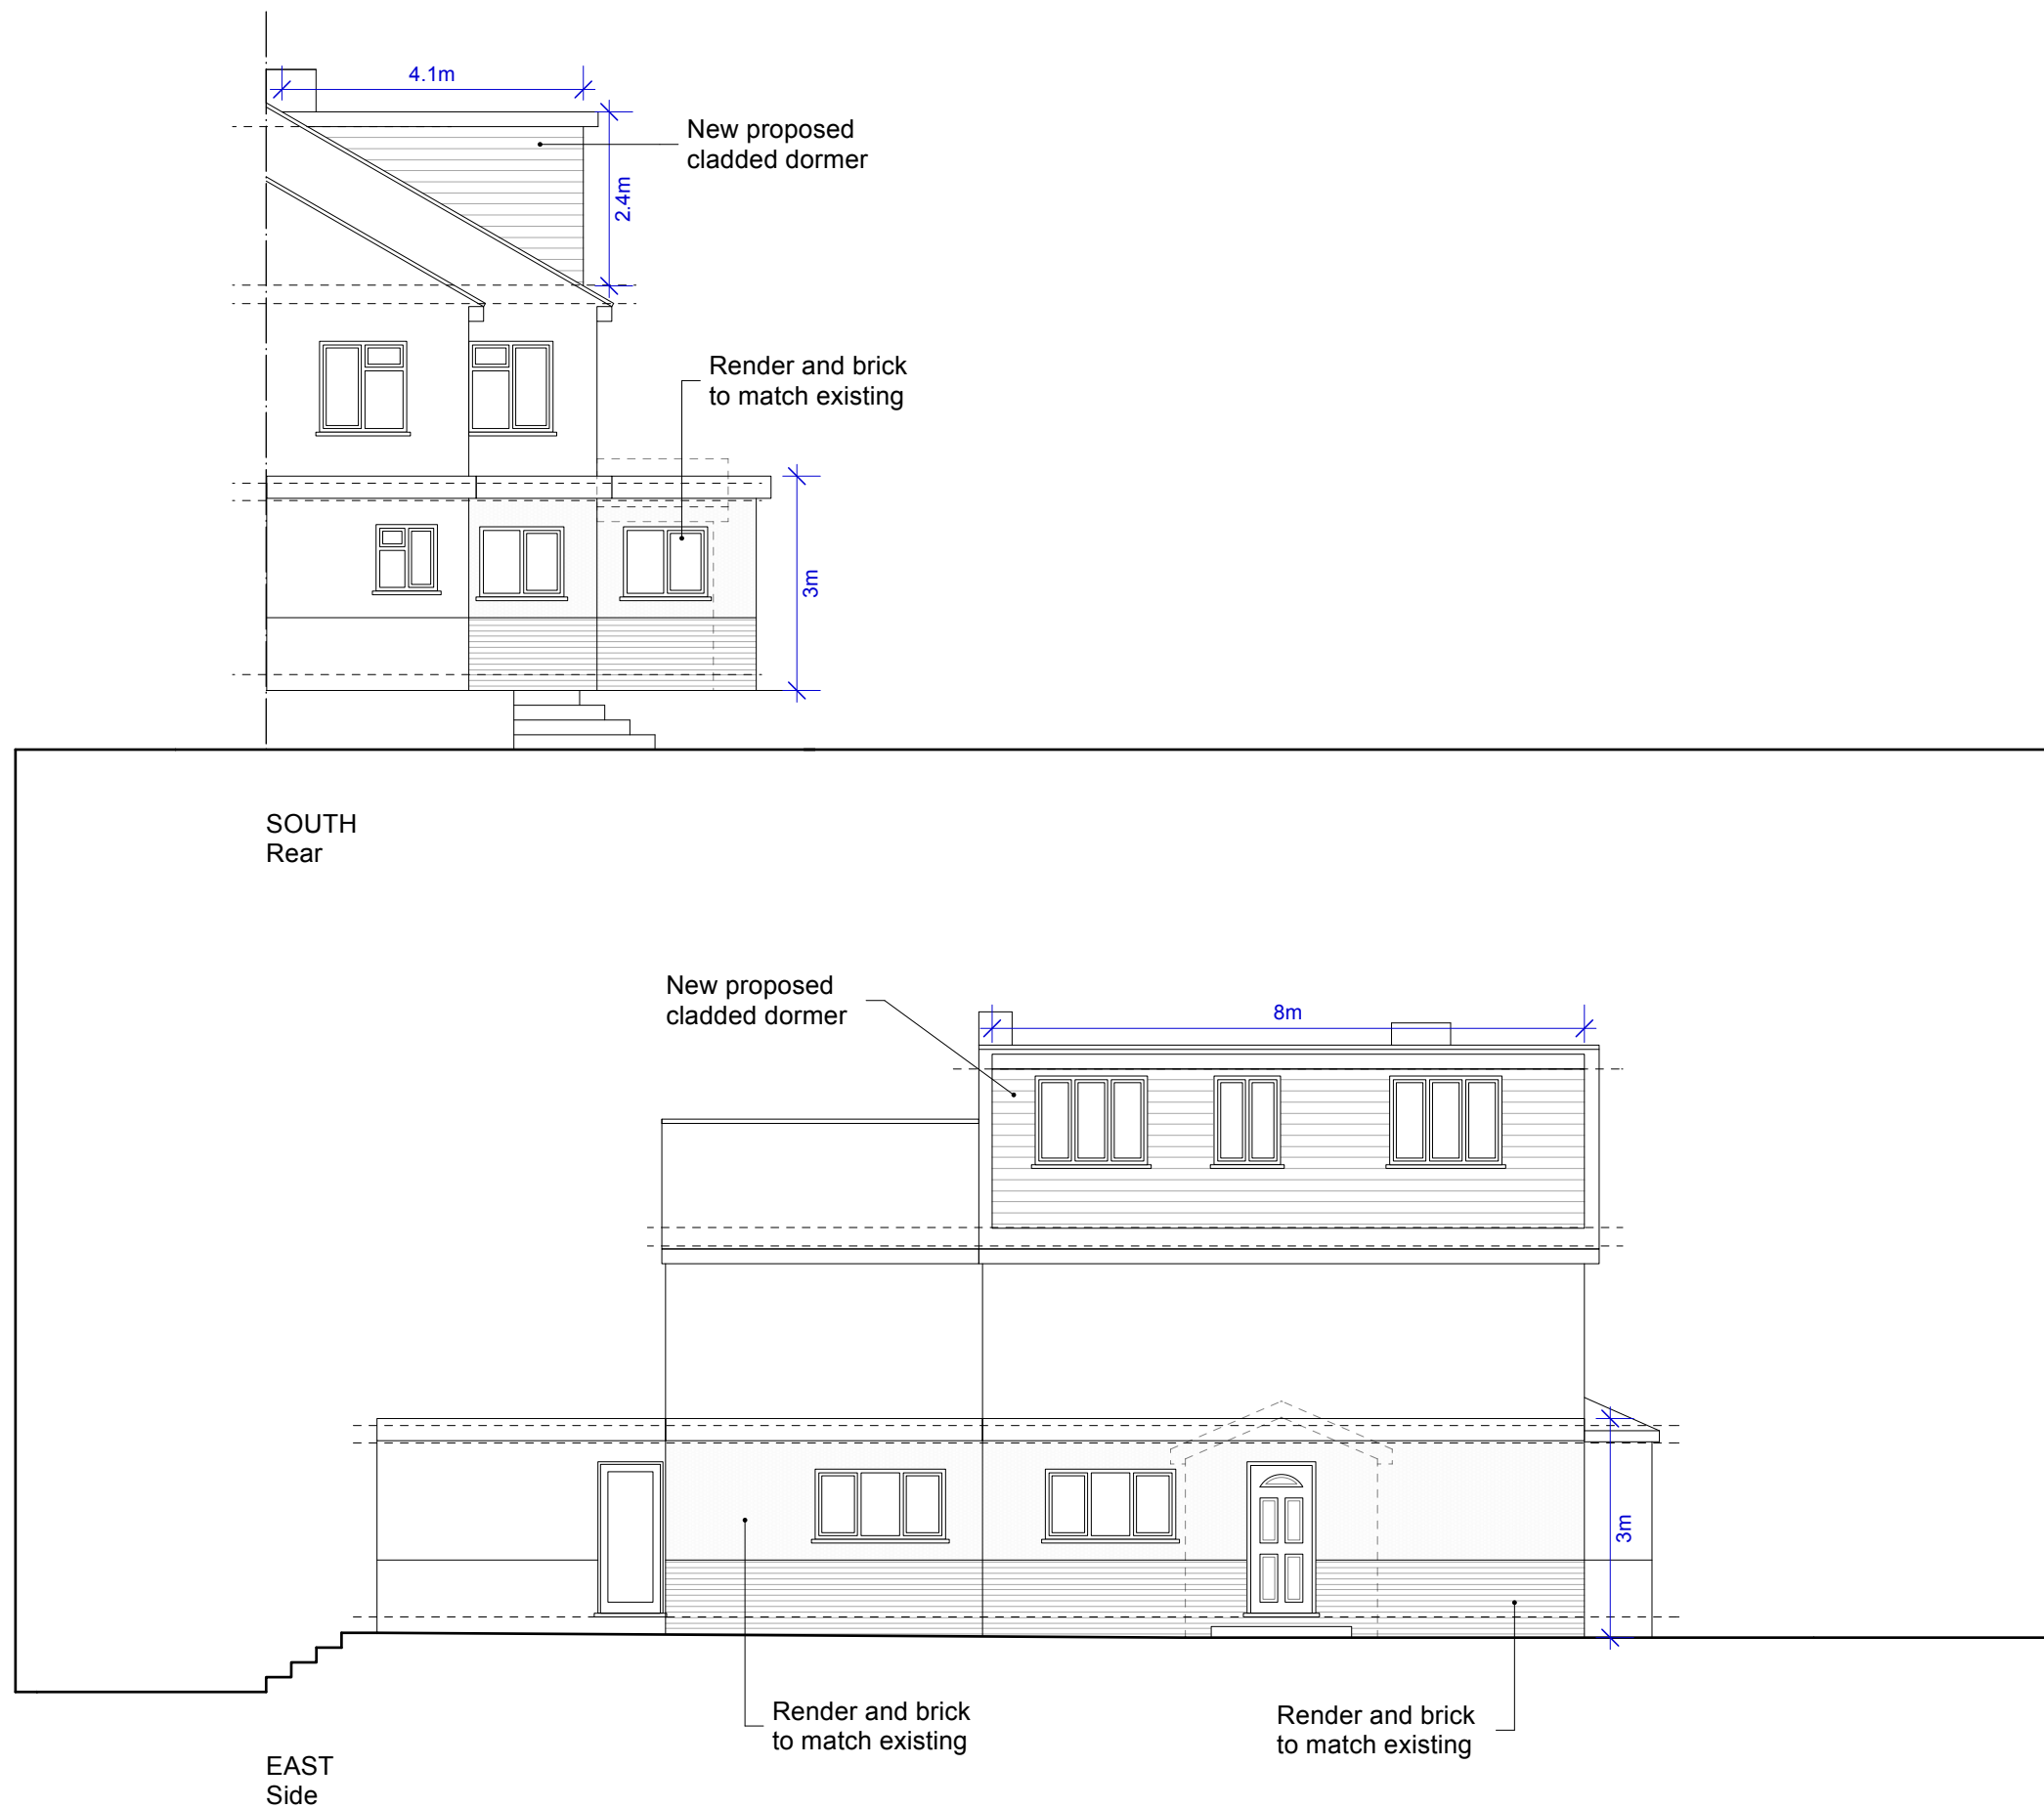

Notes

All new work shown shaded or hatched

Demolition generally shown dotted

DORMER VOLUME CALCULATION= 1/2(bh)l

b= 4.1 m

h= 2.4m

l = 8m

volume = 1/2(4.1x2.4)8 = 39m³

PERMITTED DEVELOPMENT

-	-	-	-
Revision notes			



www.masonwoodgroup.co.uk
gc@masonwoodgroup.co.uk
020 7118 5040


client	Mr A Chhokar		
project	12 Norton Road, Reading RG5 4AH		
drawing	PROPOSED ELEVATIONS		
date	Feb. 2026	scale	1:100 at A3
work stage	3	drawing no	C07
project no	2026.005	revision	-




Notes

All new work shown shaded or hatched


Demolition generally shown dotted

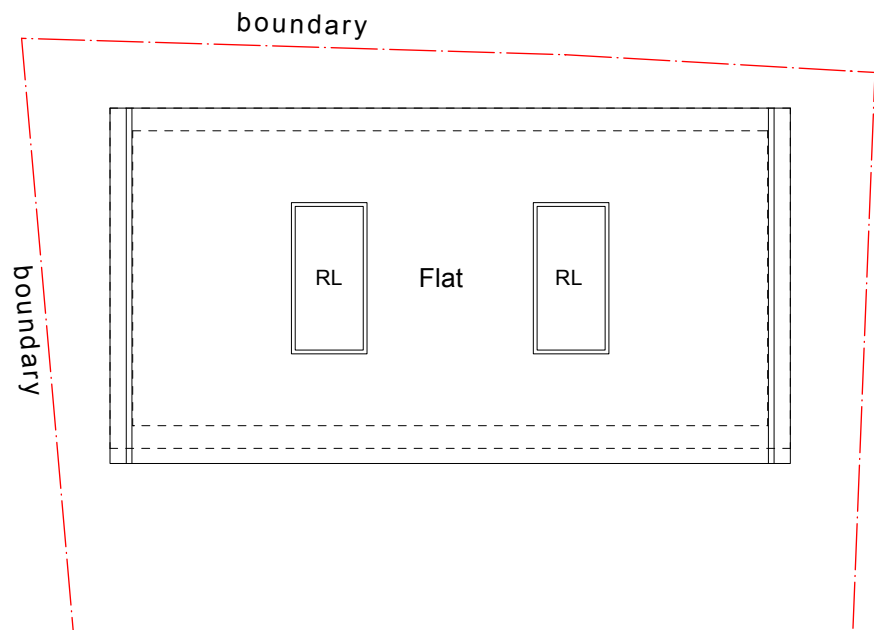

ROOF

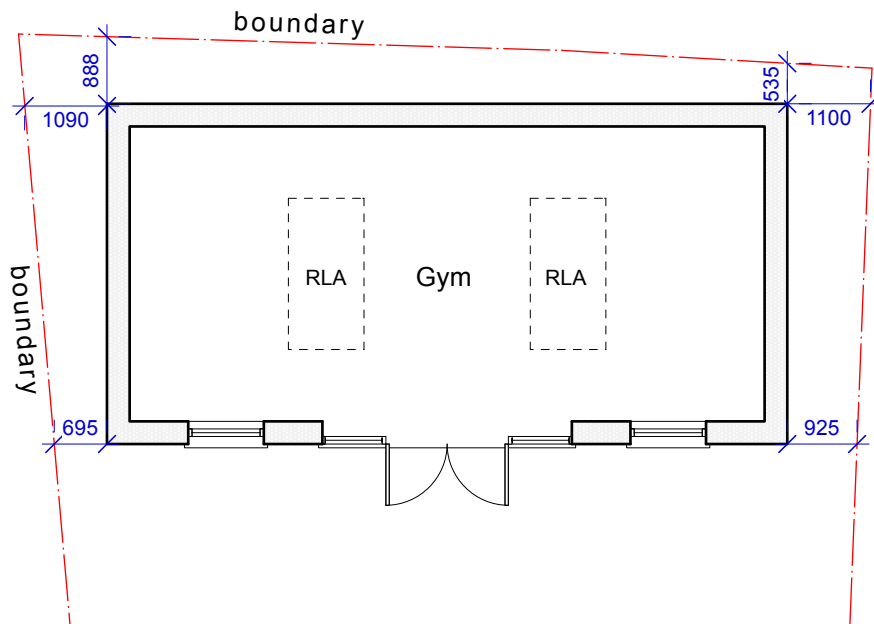

GROUND

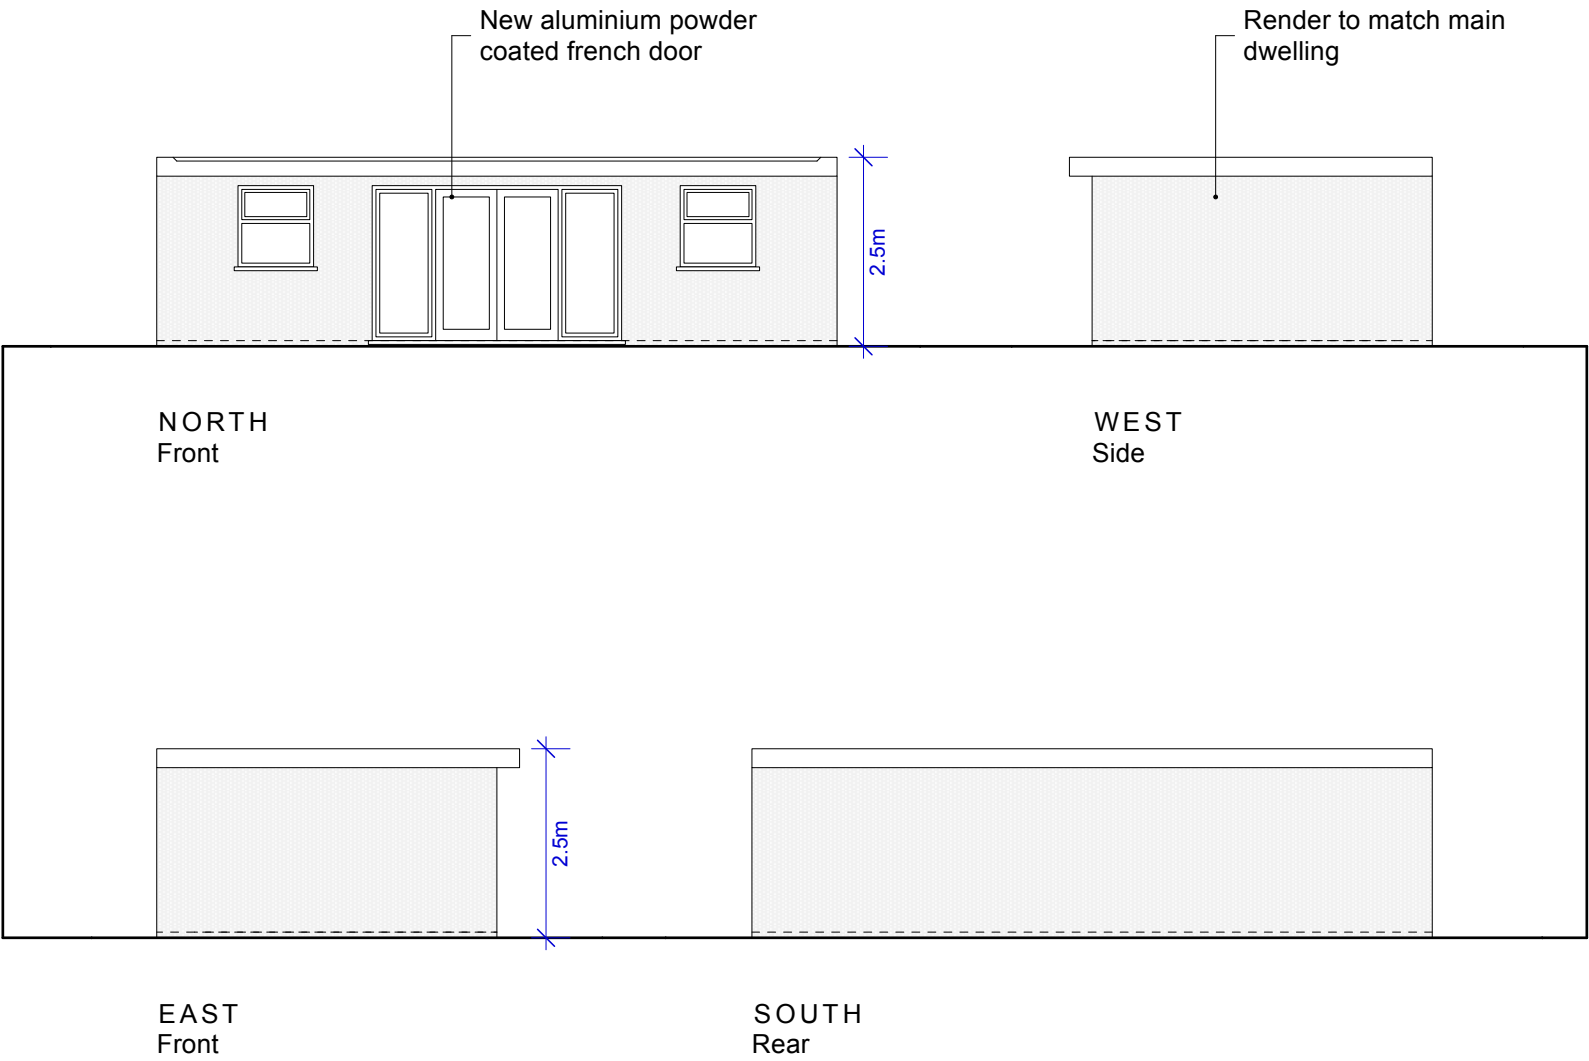

-	-	-	-
Revision notes			





MASONWOOD
DESIGN

www.masonwoodgroup.co.uk
gc@masonwoodgroup.co.uk
020 7118 5040

client
Mr A Chhokar

project
12 Norton Road, Reading RG5 4AH

drawing
PROPOSED OUTBUILDING

date Feb. 2026	scale 1:100 at A3	project no 2026.005
work stage 3	drawing no C08	revision -

PERMITTED DEVELOPMENT