



Notes

©Crown Copyright and database rights 2026 OS Licence
no. AC0000849896

Site Area: 450m²



-	-	-	-	-
Revision notes				

  




www.masonwoodgroup.co.uk
gc@masonwoodgroup.co.uk
020 7118 5040

client
Mr A Chhokar

project
12 Norton Road, Reading RG5 4AH

drawing
SITE LOCATION PLAN

date Feb. 2026	scale 1.1250 at A4	project no 2026.005
work stage 1	drawing no S01	revision -

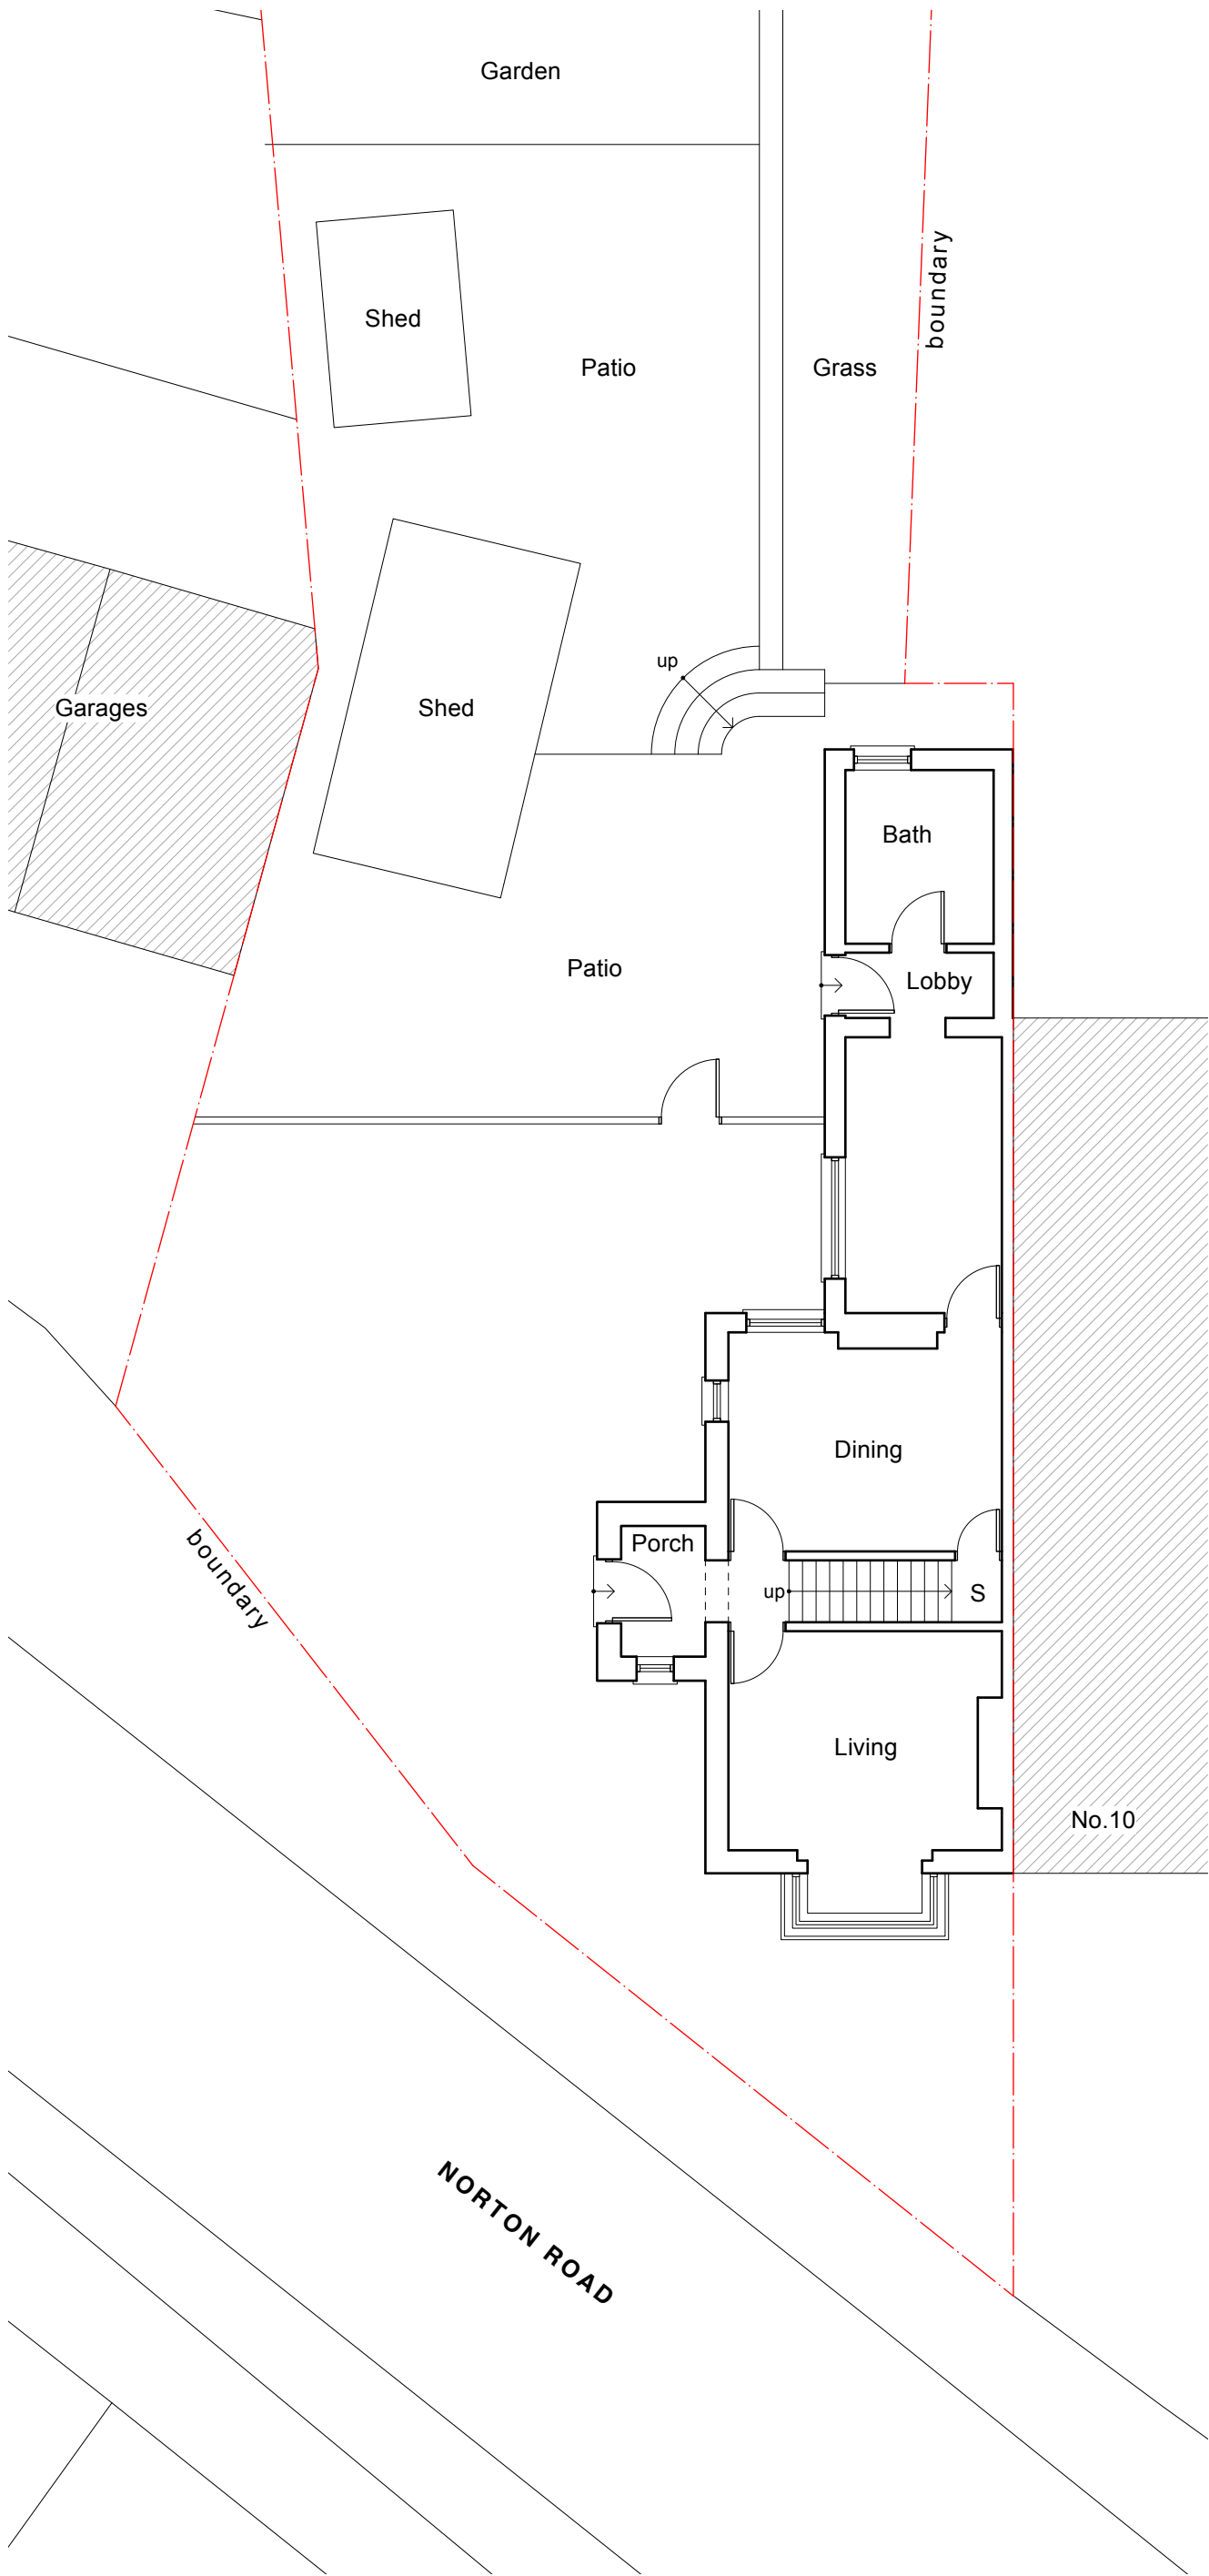

Notes

-	-	-	-
Revision notes			



www.masonwoodgroup.co.uk
gc@masonwoodgroup.co.uk
020 7118 5040


client
Mr A Chhokar

project
12 Norton Road, Reading RG5 4AH

drawing
EXISTING GROUND FLOOR PLAN

date Feb. 2026	scale 1:100 at A3	project no 2026.005
work stage 1	drawing no S02	revision -

EXISTING

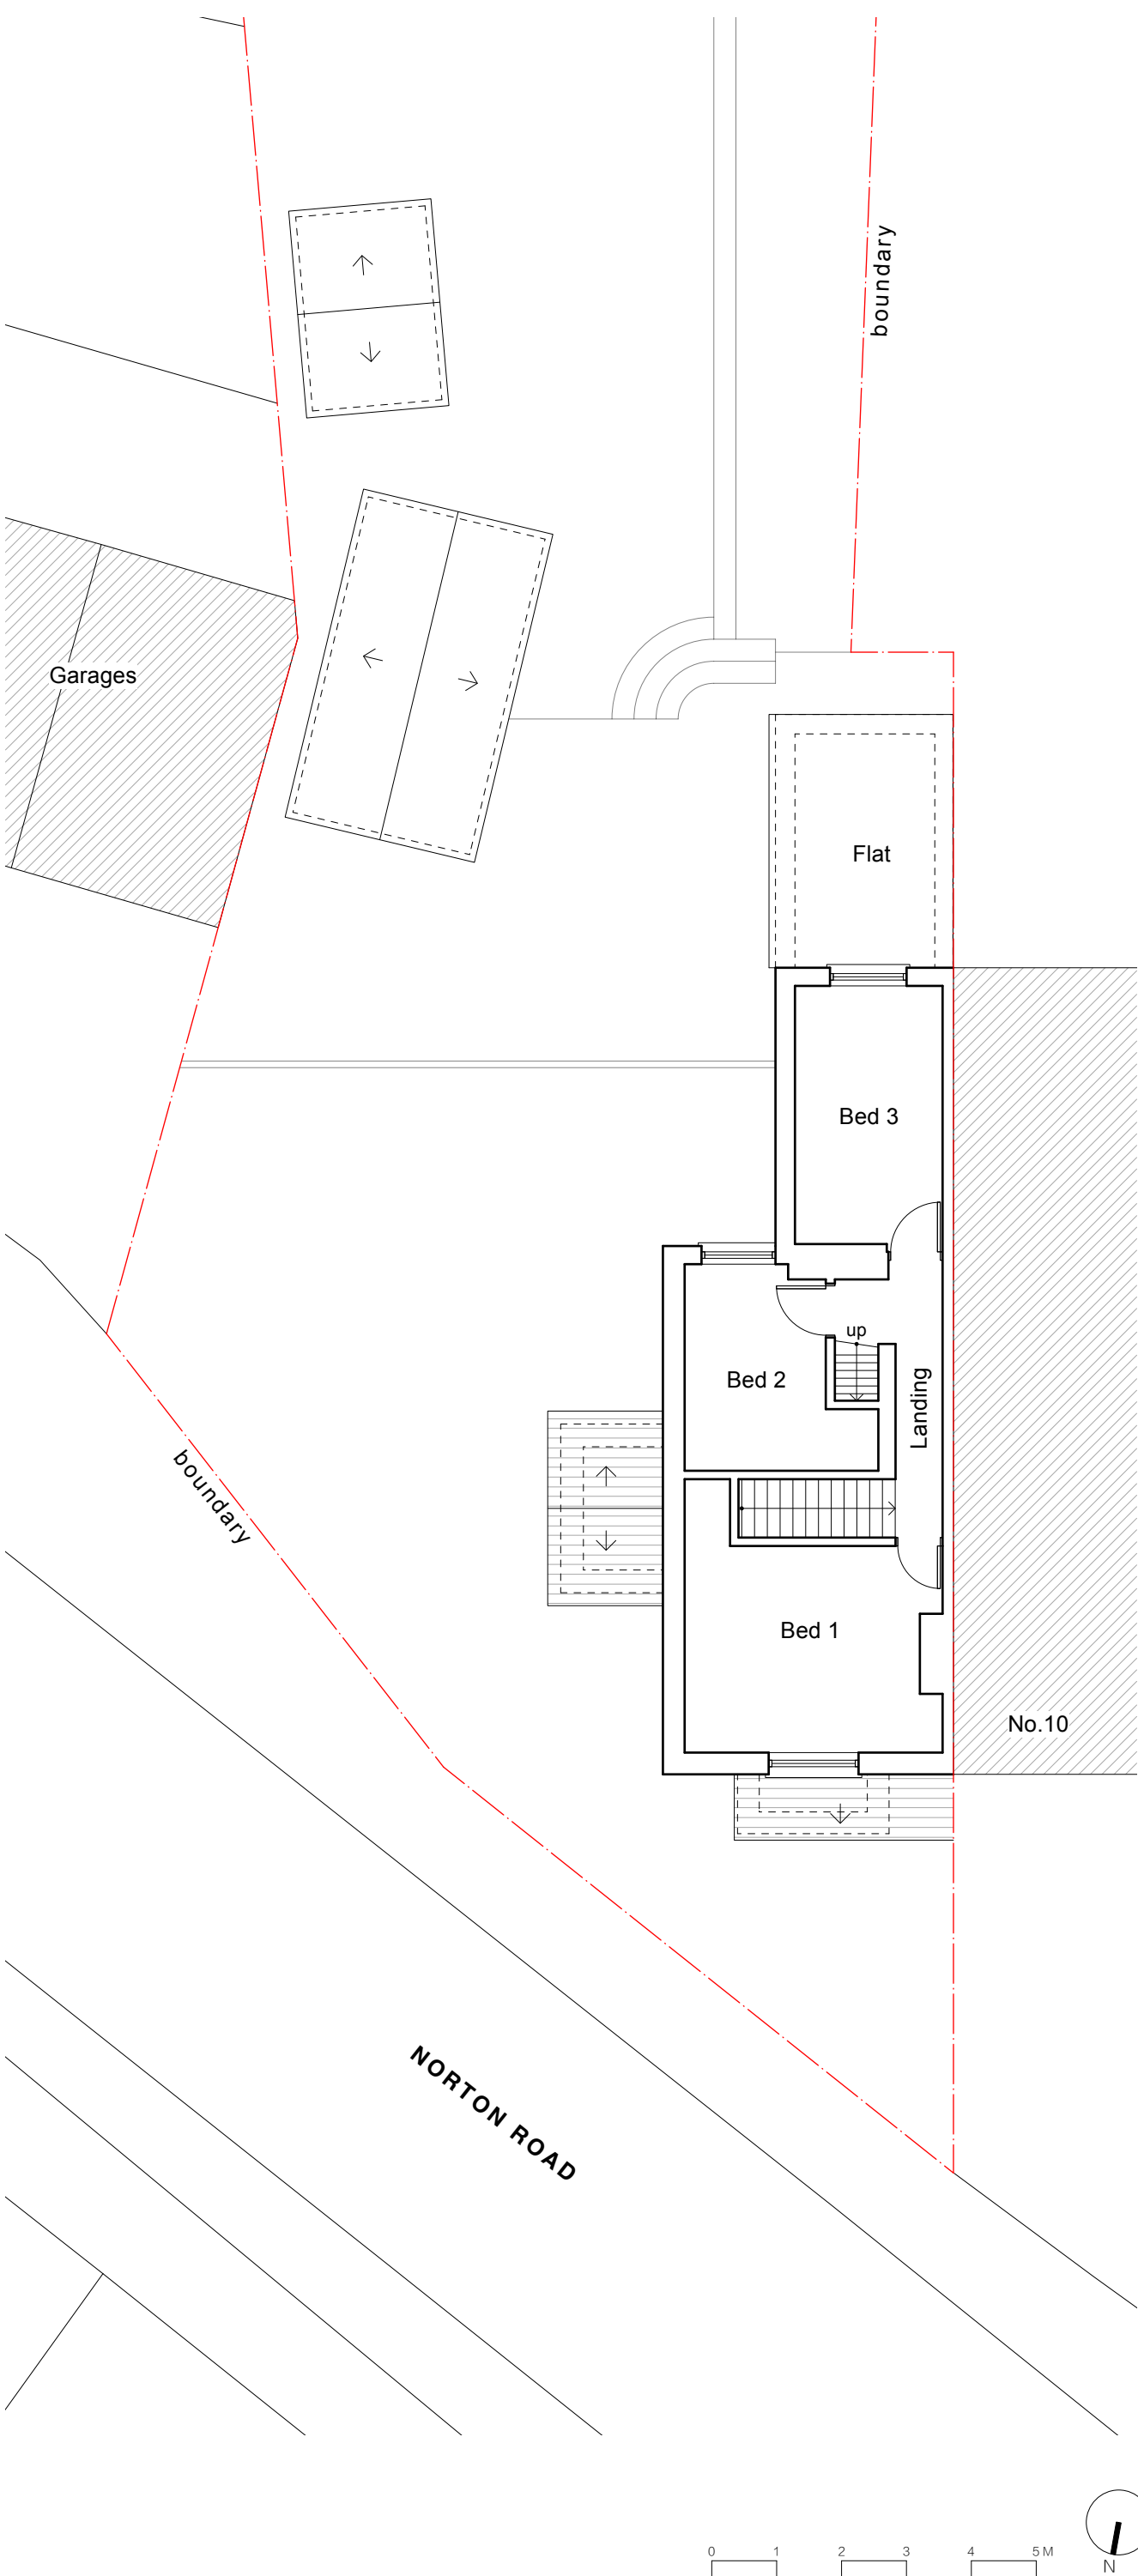

Notes

-	-	-	-
Revision notes			



www.masonwoodgroup.co.uk
gc@masonwoodgroup.co.uk
020 7118 5040


client
Mr A Chhokar

project
12 Norton Road, Reading RG5 4AH

drawing
EXISTING FIRST FLOOR PLAN

date Feb. 2026	scale 1:100 at A3	project no 2026.005
work stage 1	drawing no S03	revision -

EXISTING

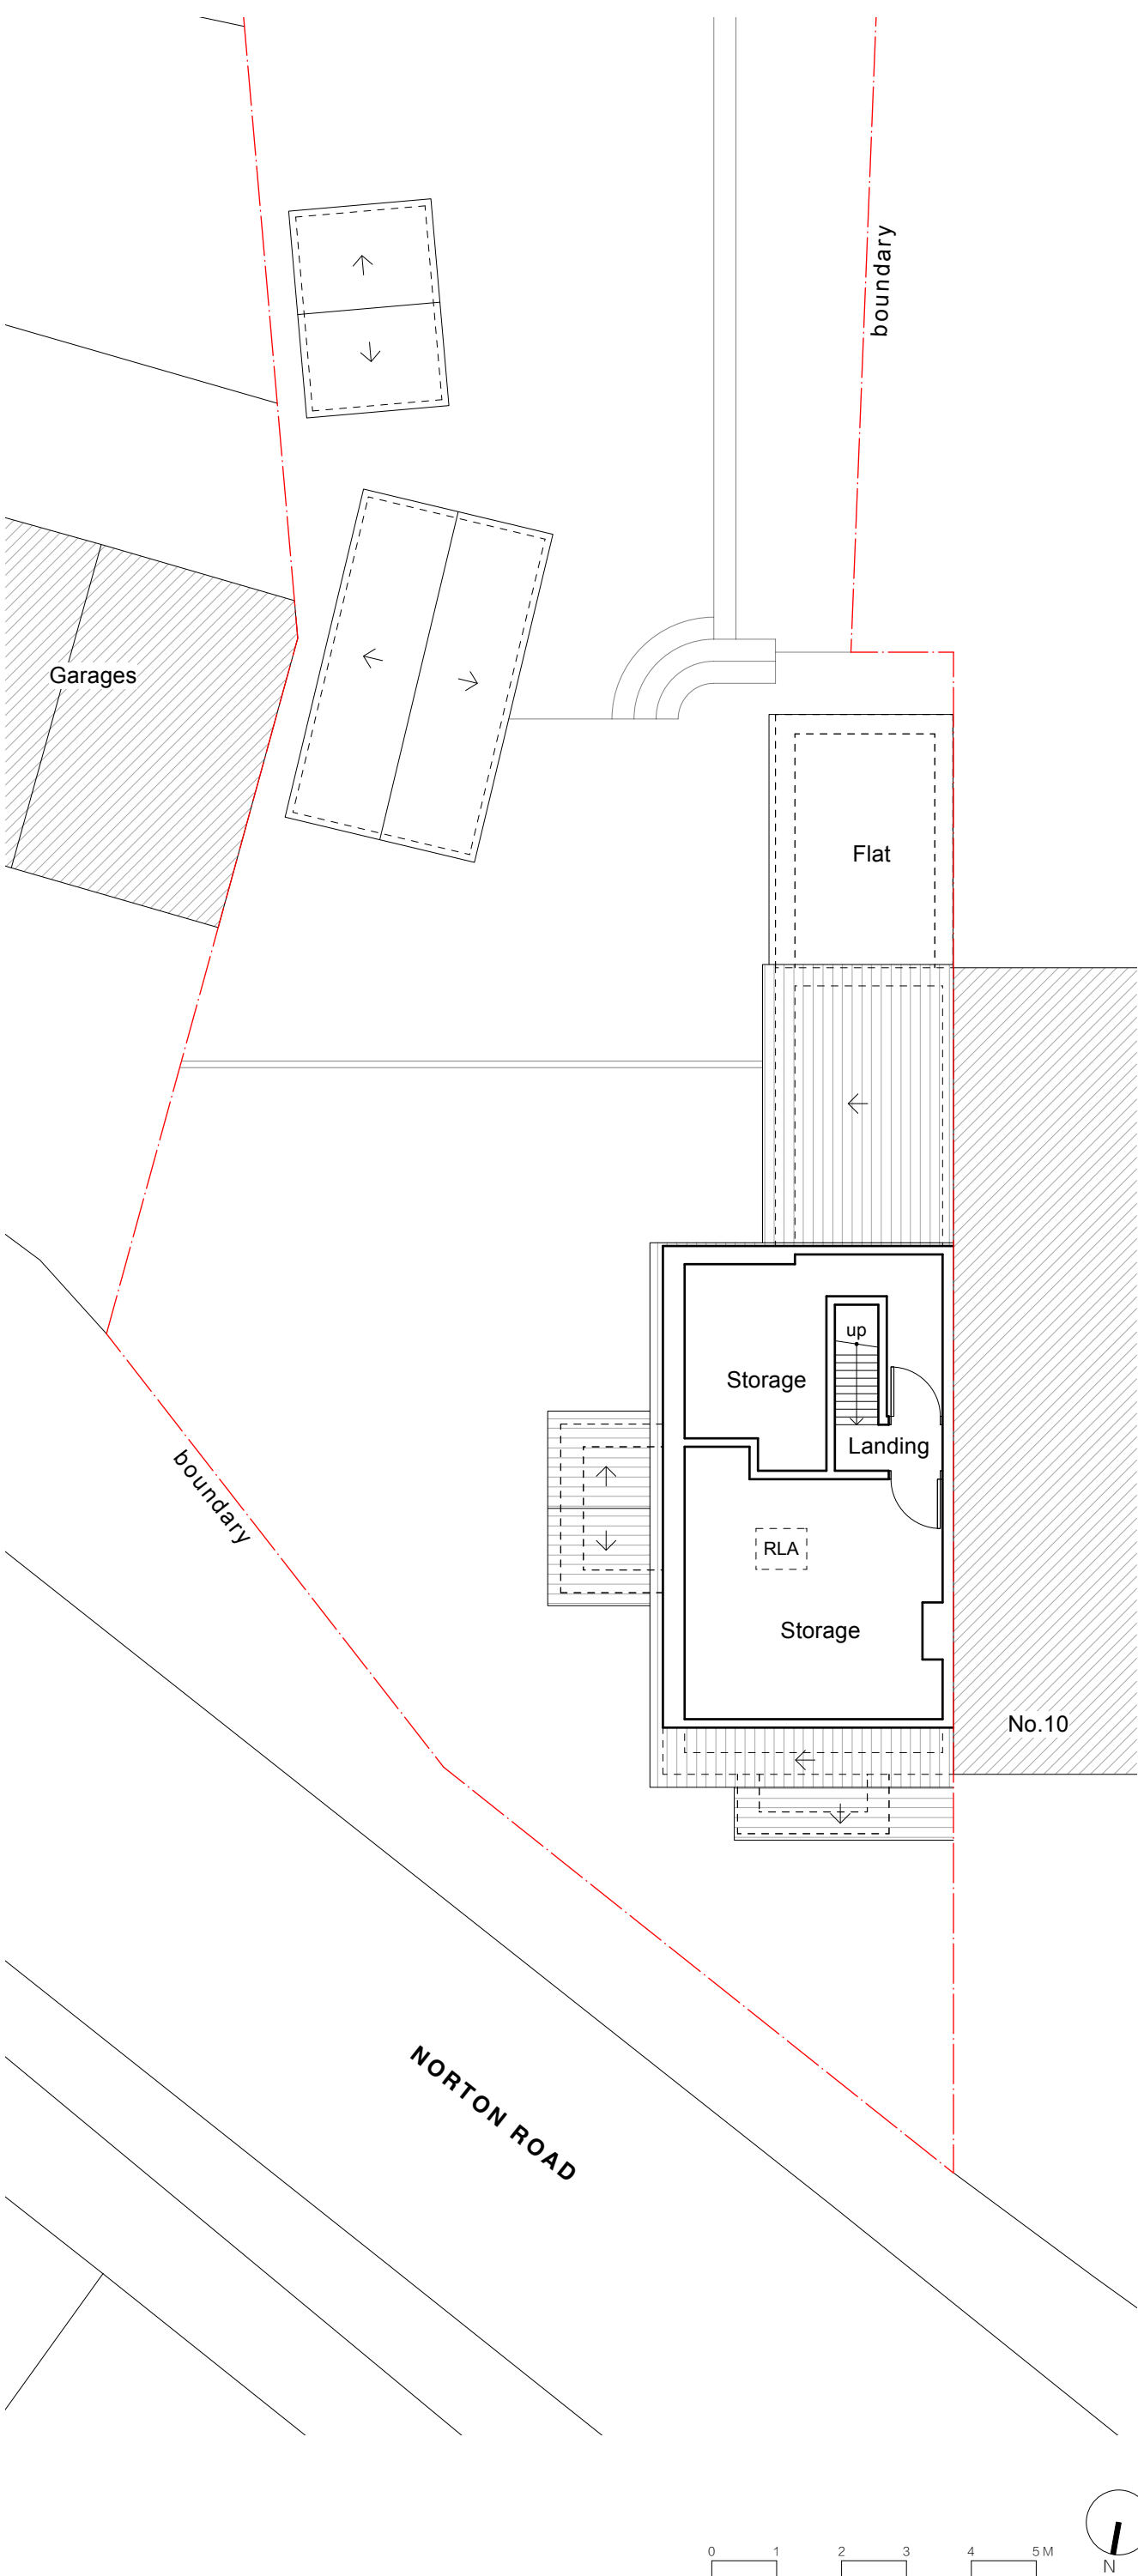

Notes

-	-	-	-	-
Revision notes				



www.masonwoodgroup.co.uk
gc@masonwoodgroup.co.uk
020 7118 5040


client
Mr A Chhokar

project
12 Norton Road, Reading RG5 4AH

drawing
EXISTING SECOND FLOOR PLAN

date Feb. 2026	scale 1:100 at A3	project no 2026.005
work stage 1	drawing no S04	revision -

EXISTING

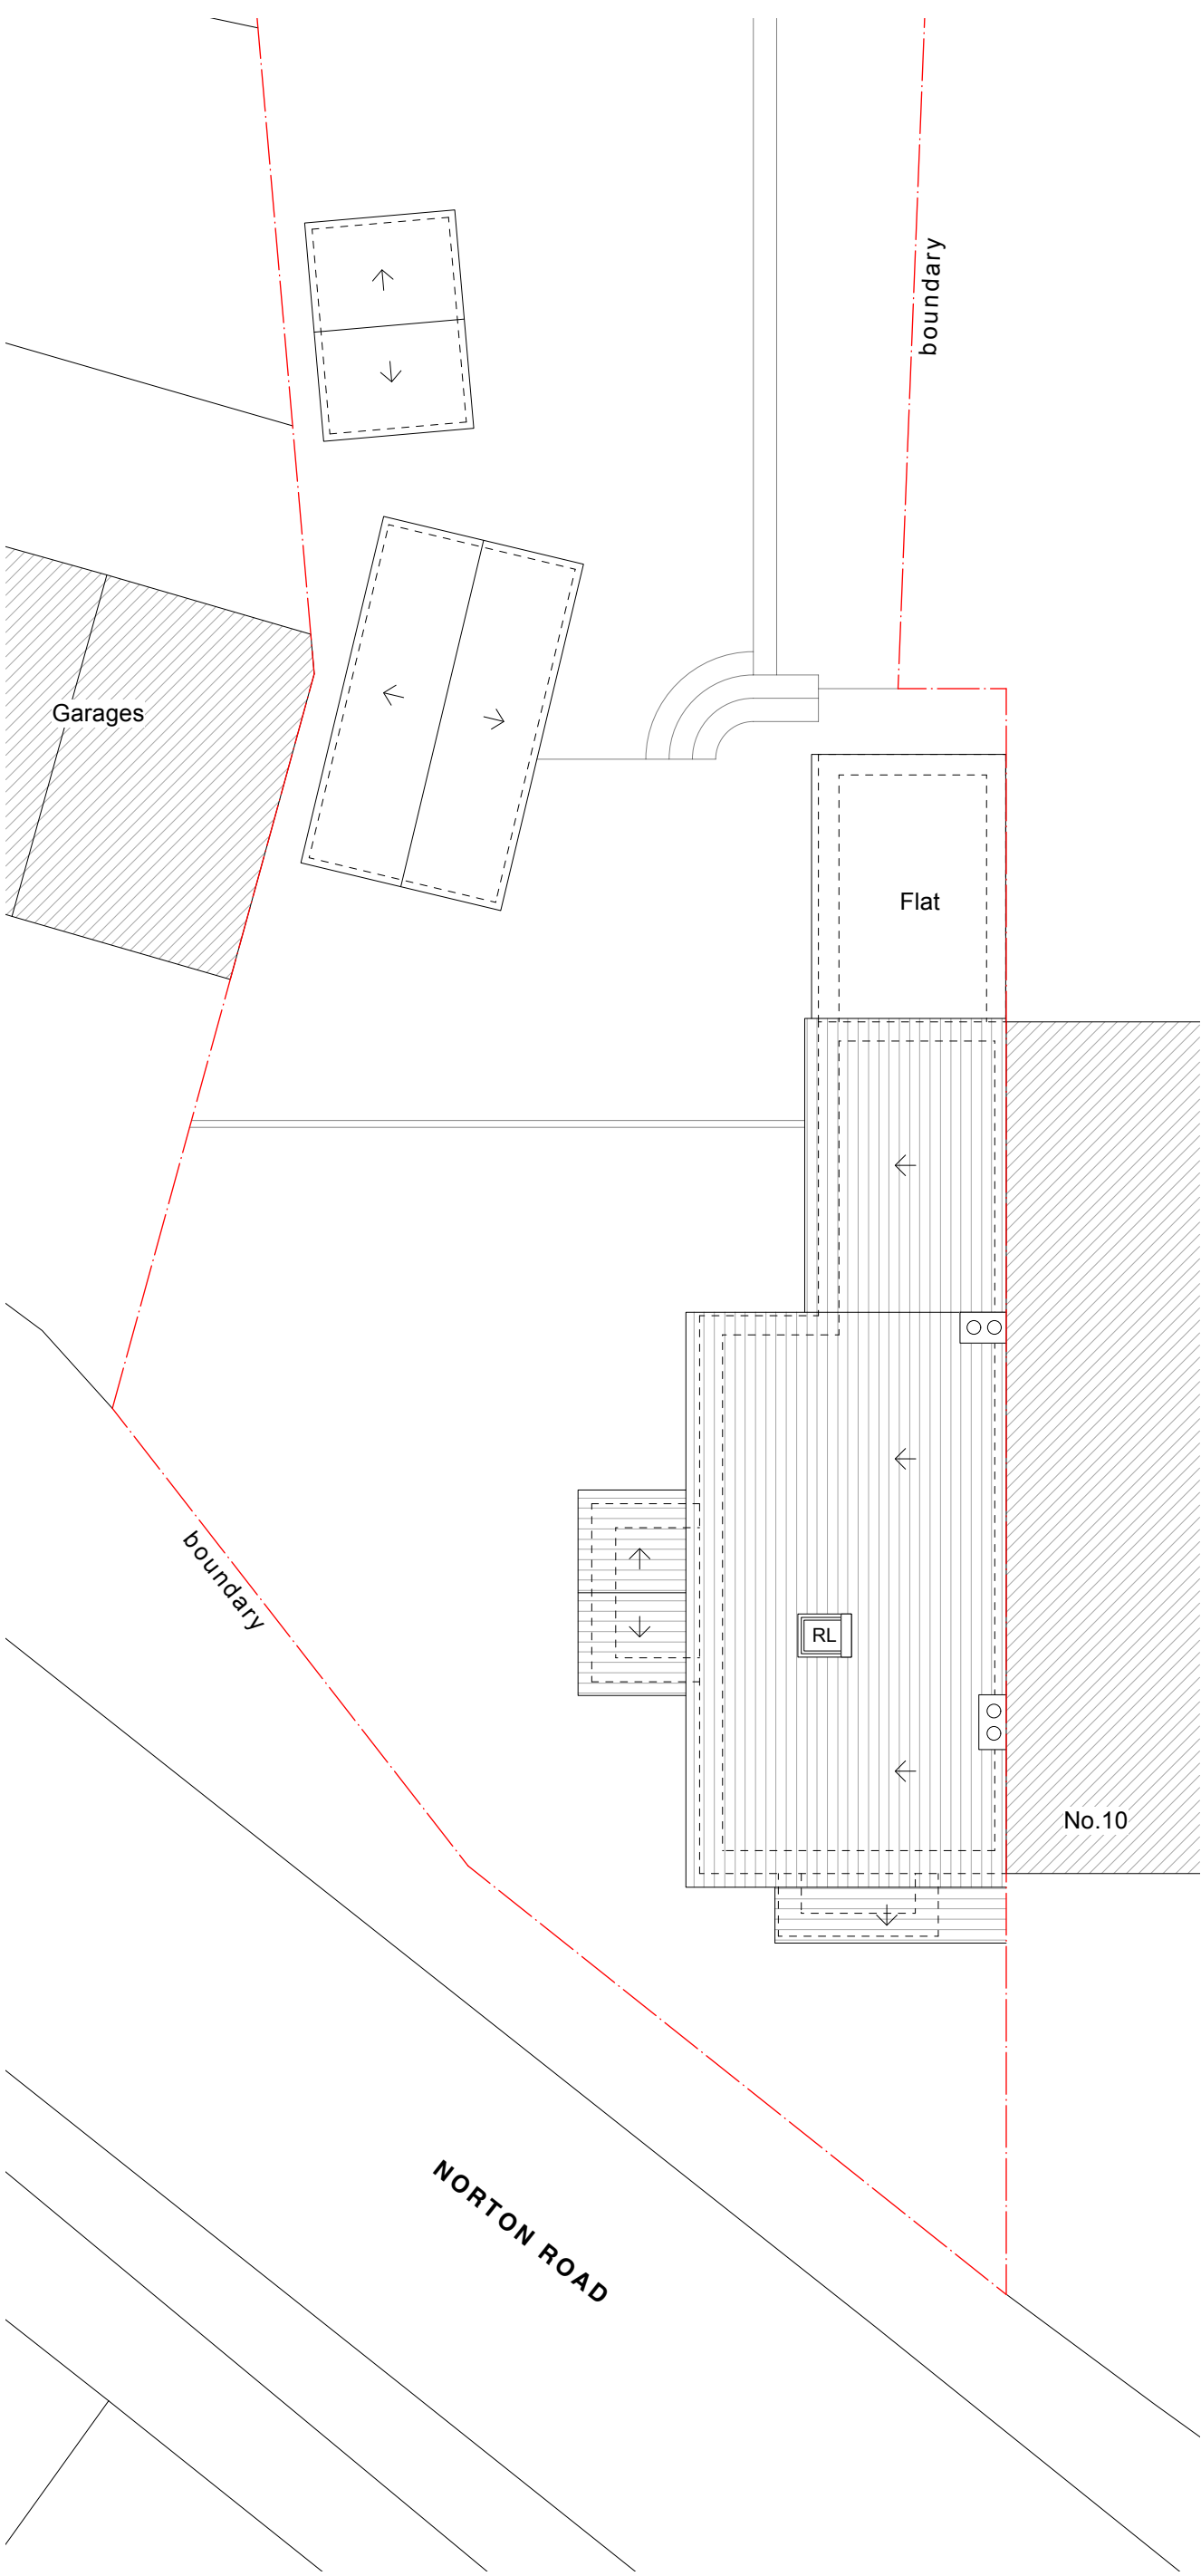

Notes

-	-	-	-
Revision notes			

EXISTING




www.masonwoodgroup.co.uk
gc@masonwoodgroup.co.uk
020 7118 5040

client
Mr A Chhokar


project
12 Norton Road, Reading RG5 4AH

drawing
EXISTING ROOF PLAN

date Feb. 2026	scale 1:100 at A3	project no 2026.005
work stage 1	drawing no S05	revision -

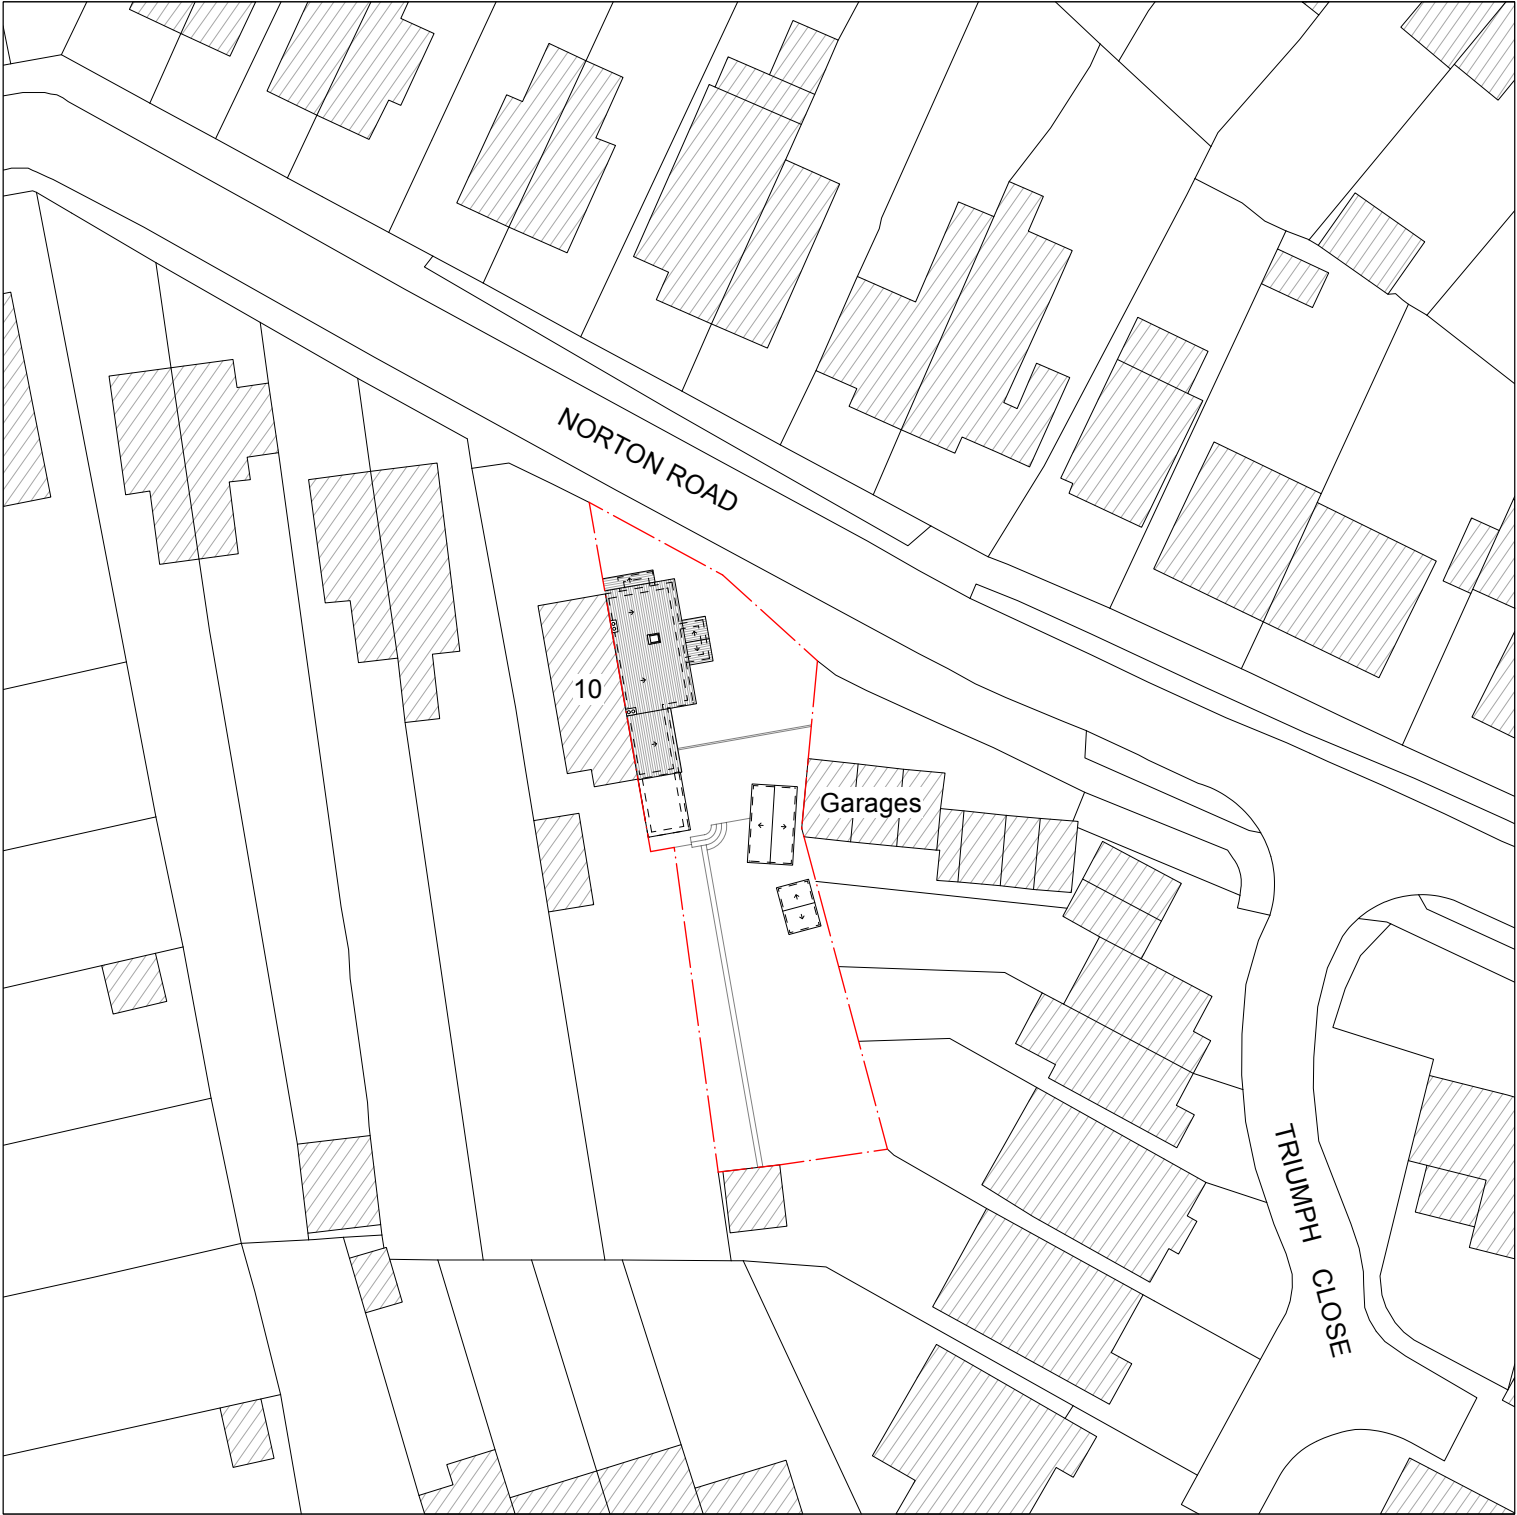

-	-	-	-
Revision notes			

 



client
Mr A Chhokar

project
12 Norton Road, Reading RG5 4AH

drawing
EXISTING SITE PLAN

date
Feb. 2026

work stage
1

scale
1.500 at A3

drawing no
S06


project no
2026.005

revision
-

www.masonwoodgroup.co.uk
gc@masonwoodgroup.co.uk
020 7118 5040

EXISTING


Notes

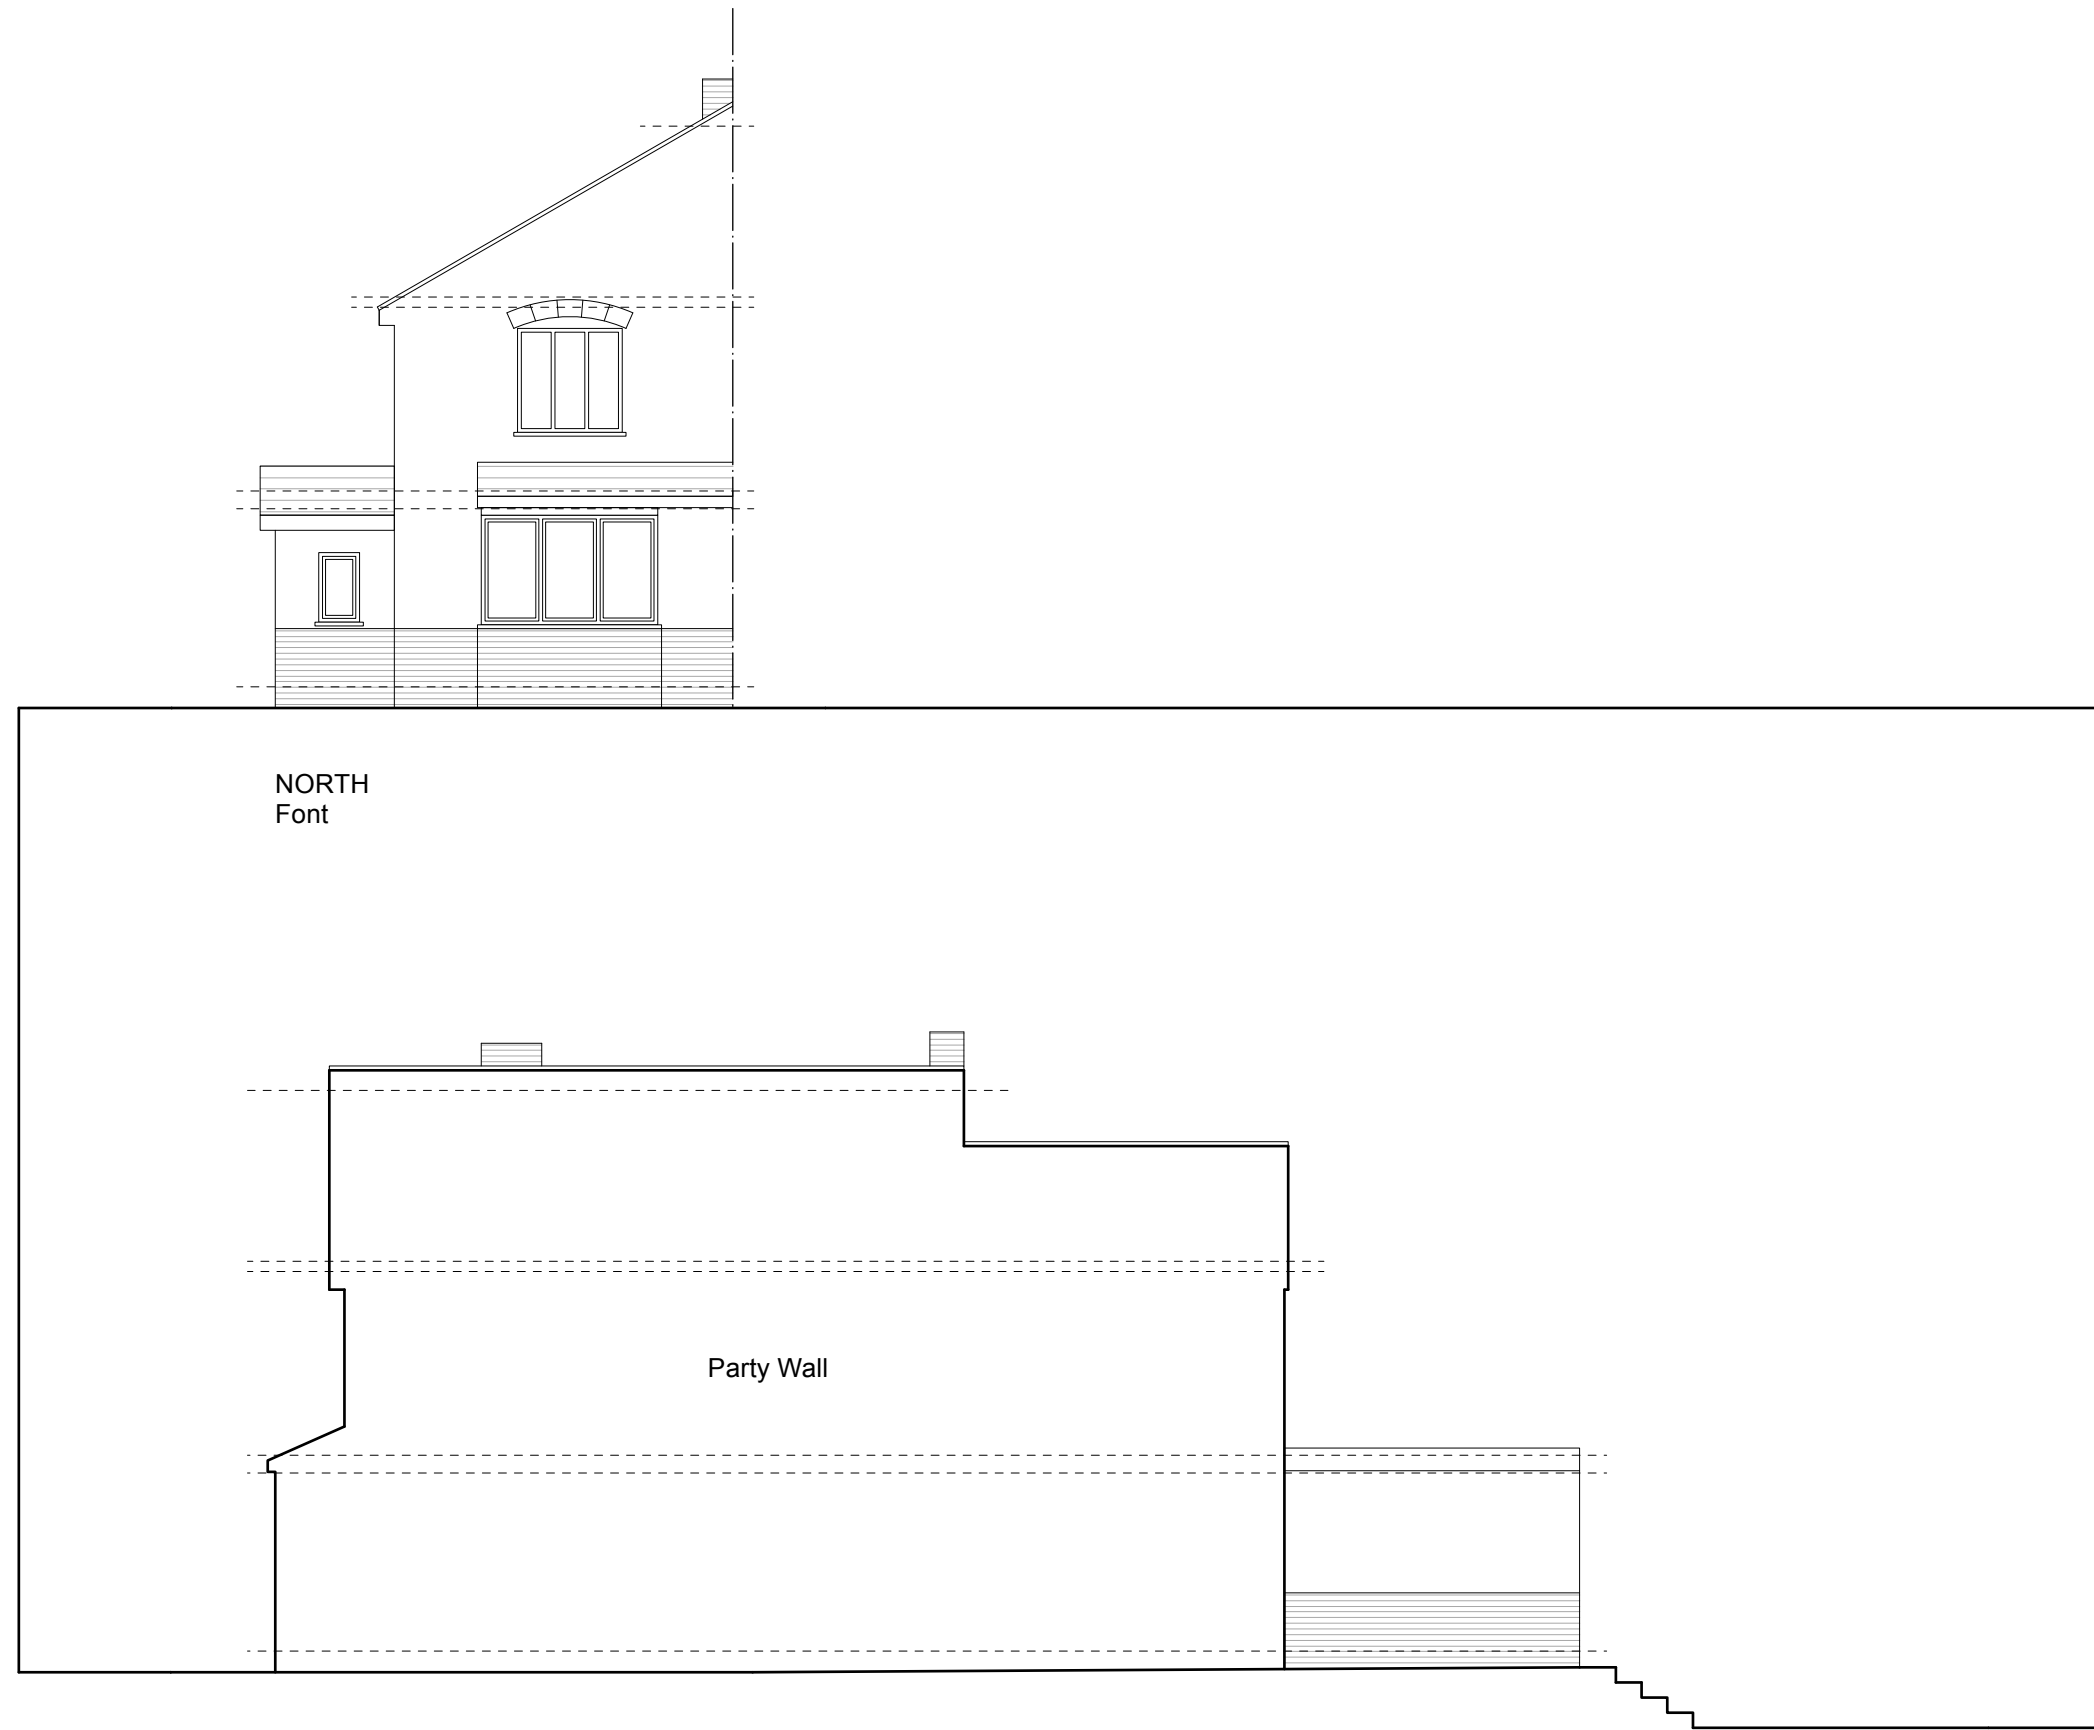

NORTH
Font

Party Wall

WEST
Side

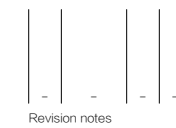

client
Mr A Chhokar

project
12 Norton Road, Reading RG5 4AH

drawing
EXISTING ELEVATIONS

date	scale	project no
Feb. 2026	1.100 at A3	2026.005
work stage	drawing no	revision
1	S07	—


www.masonwoodgroup.co.uk
gc@masonwoodgroup.co.uk
020 7118 5040



EXISTING



SOUTH
Rear

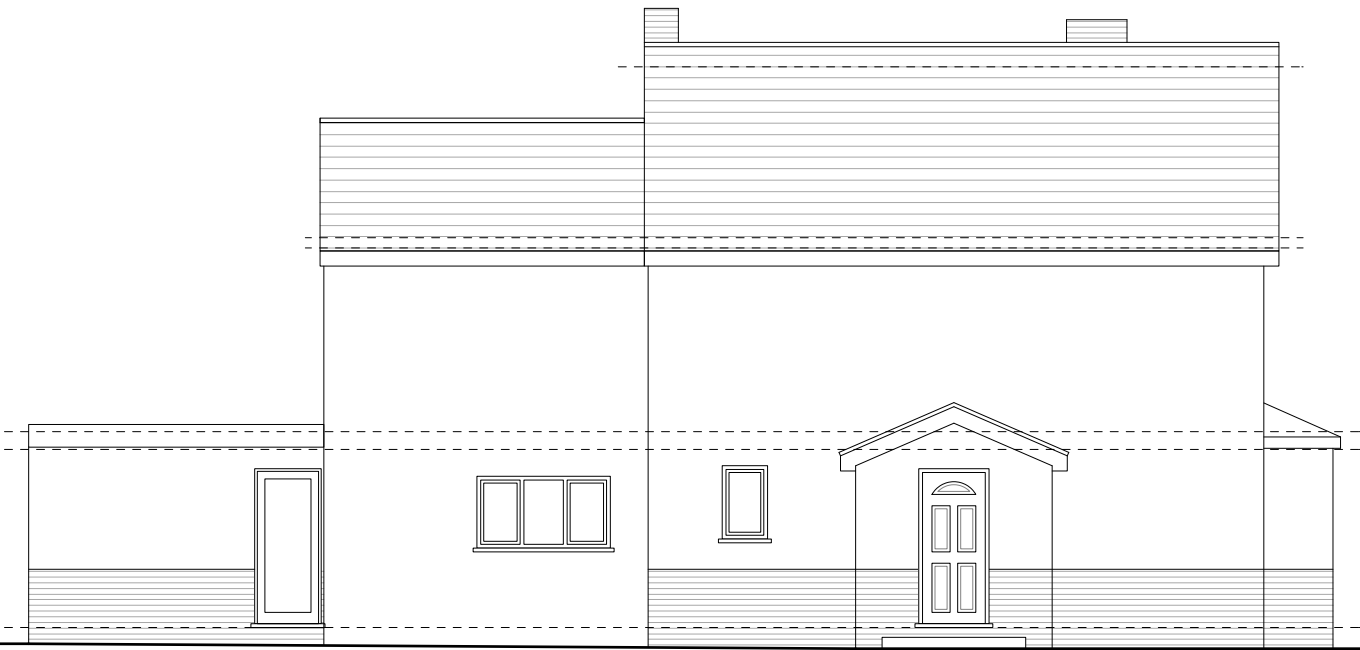

EAST
Side

-	-	-	-	-
Revision notes				



www.masonwoodgroup.co.uk
gc@masonwoodgroup.co.uk
020 7118 5040

client	Mr A Chhokar		
project	12 Norton Road, Reading RG5 4AH		
drawing	EXISTING ELEVATIONS		
date	Feb. 2026	scale	1:100 at A3
work stage	1	drawing no	S08
project no	2026.005	revision	-

EXISTING