



PO Box 3303
Reading
RG1 9SZ

Phone:
0118 9884477

E-mail:
mail@bdsurveyors.co.uk

Web:
www.bdsurveyors.co.uk

Project
**Redevelopment at
LM PARK
TOUTLEY ROAD
WOKINGHAM**

Drawing title
PLANS & ELEVATIONS


Client LM ELECTRICAL SERVICES LTD	Scale 1:100
Drawing number & status 7007:25:3 PLANNING	Rev Date 22.07.25 Drawn by TCG

Revisions


Scale bar - each bar measures 10mm
Drawing Copyright(©) BDS Surveyors Ltd A1 594 x 841mm




FRONT ELEVATION

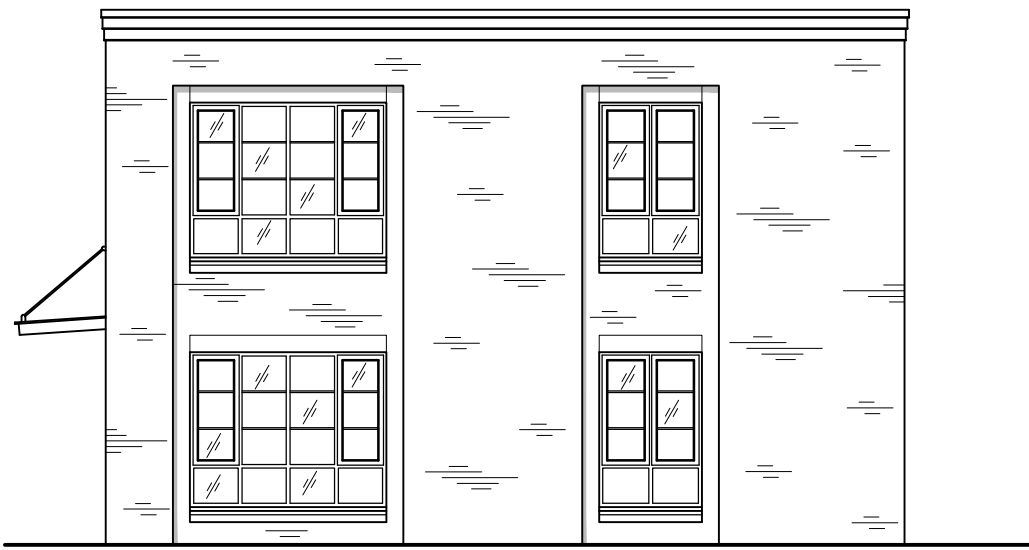


SIDE ELEVATION

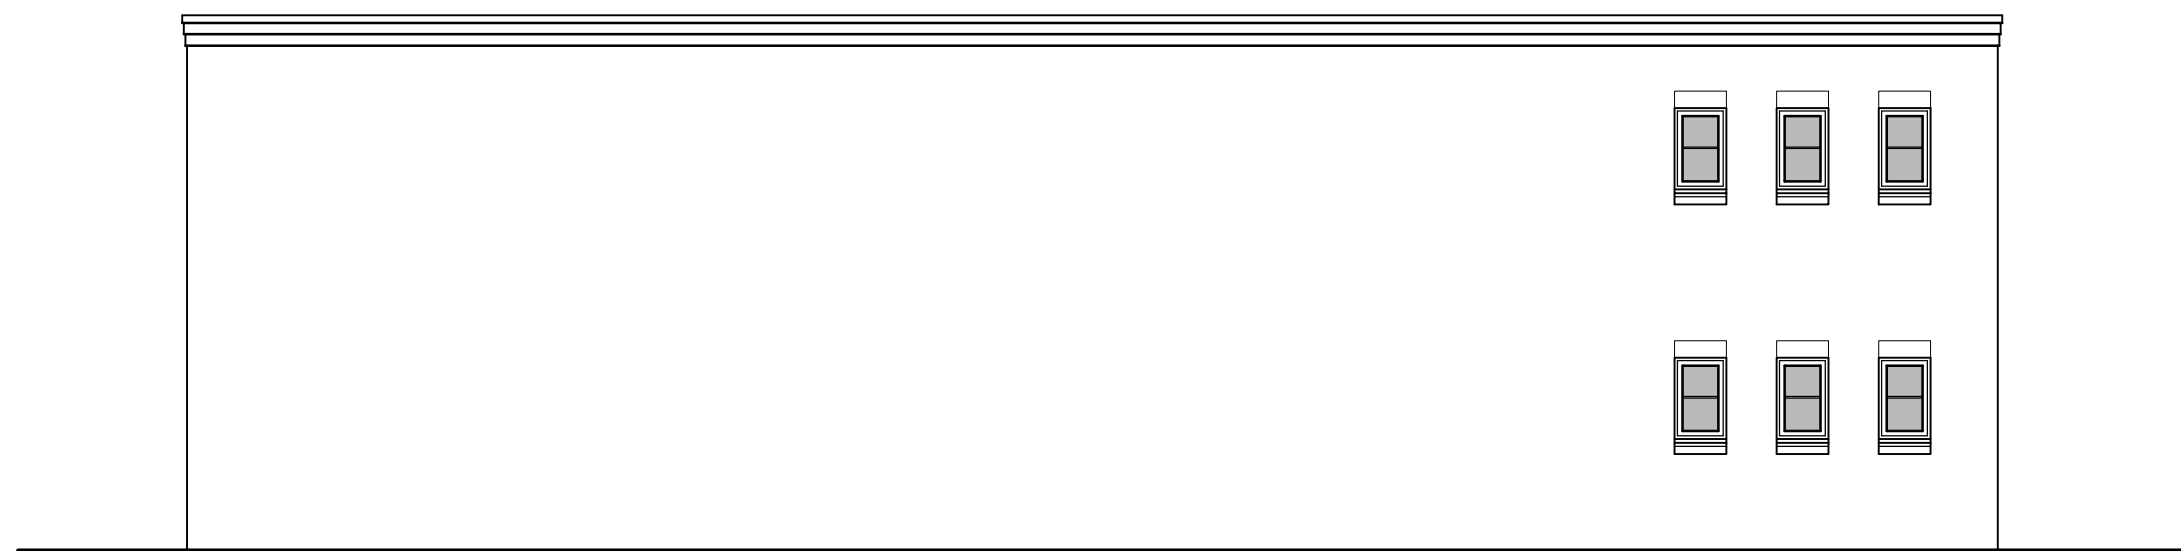


REAR ELEVATION

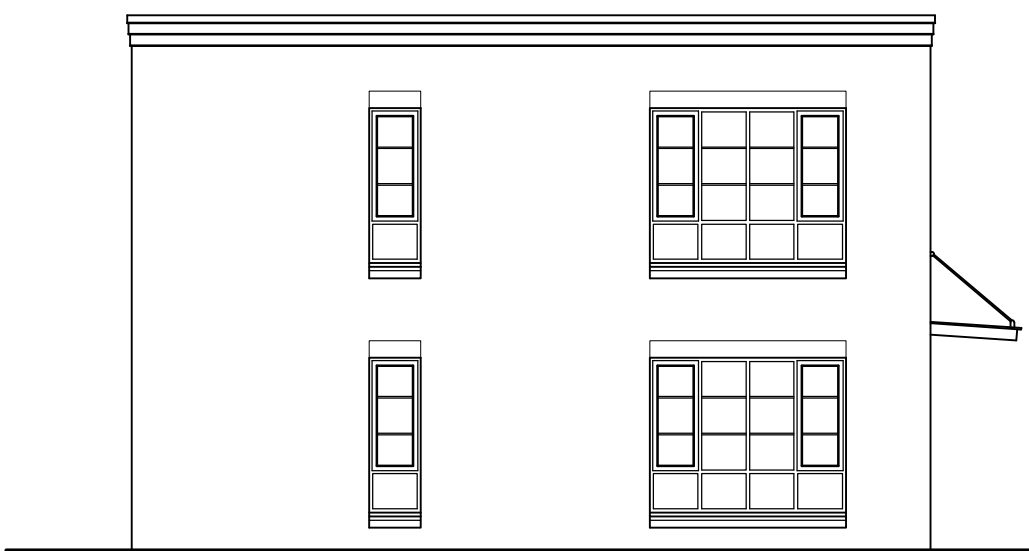


SIDE ELEVATION

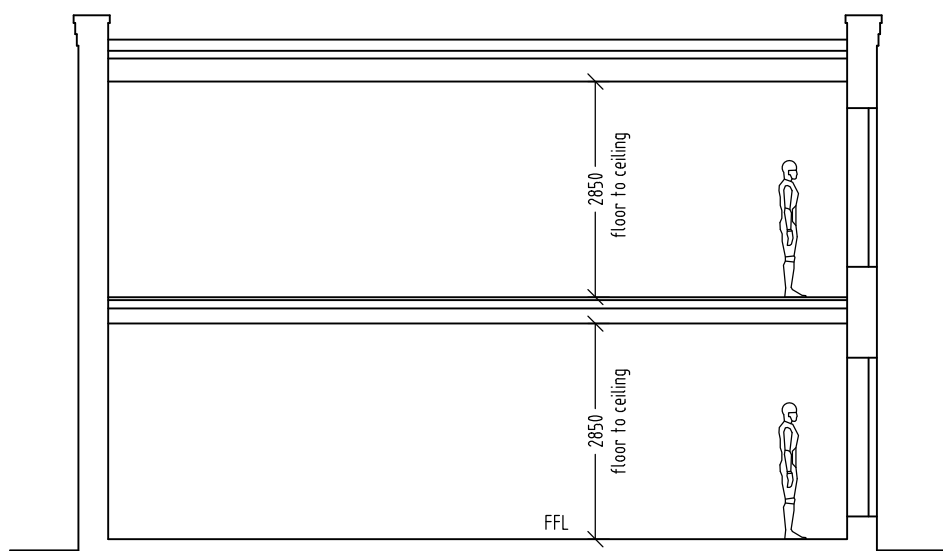

SECTION

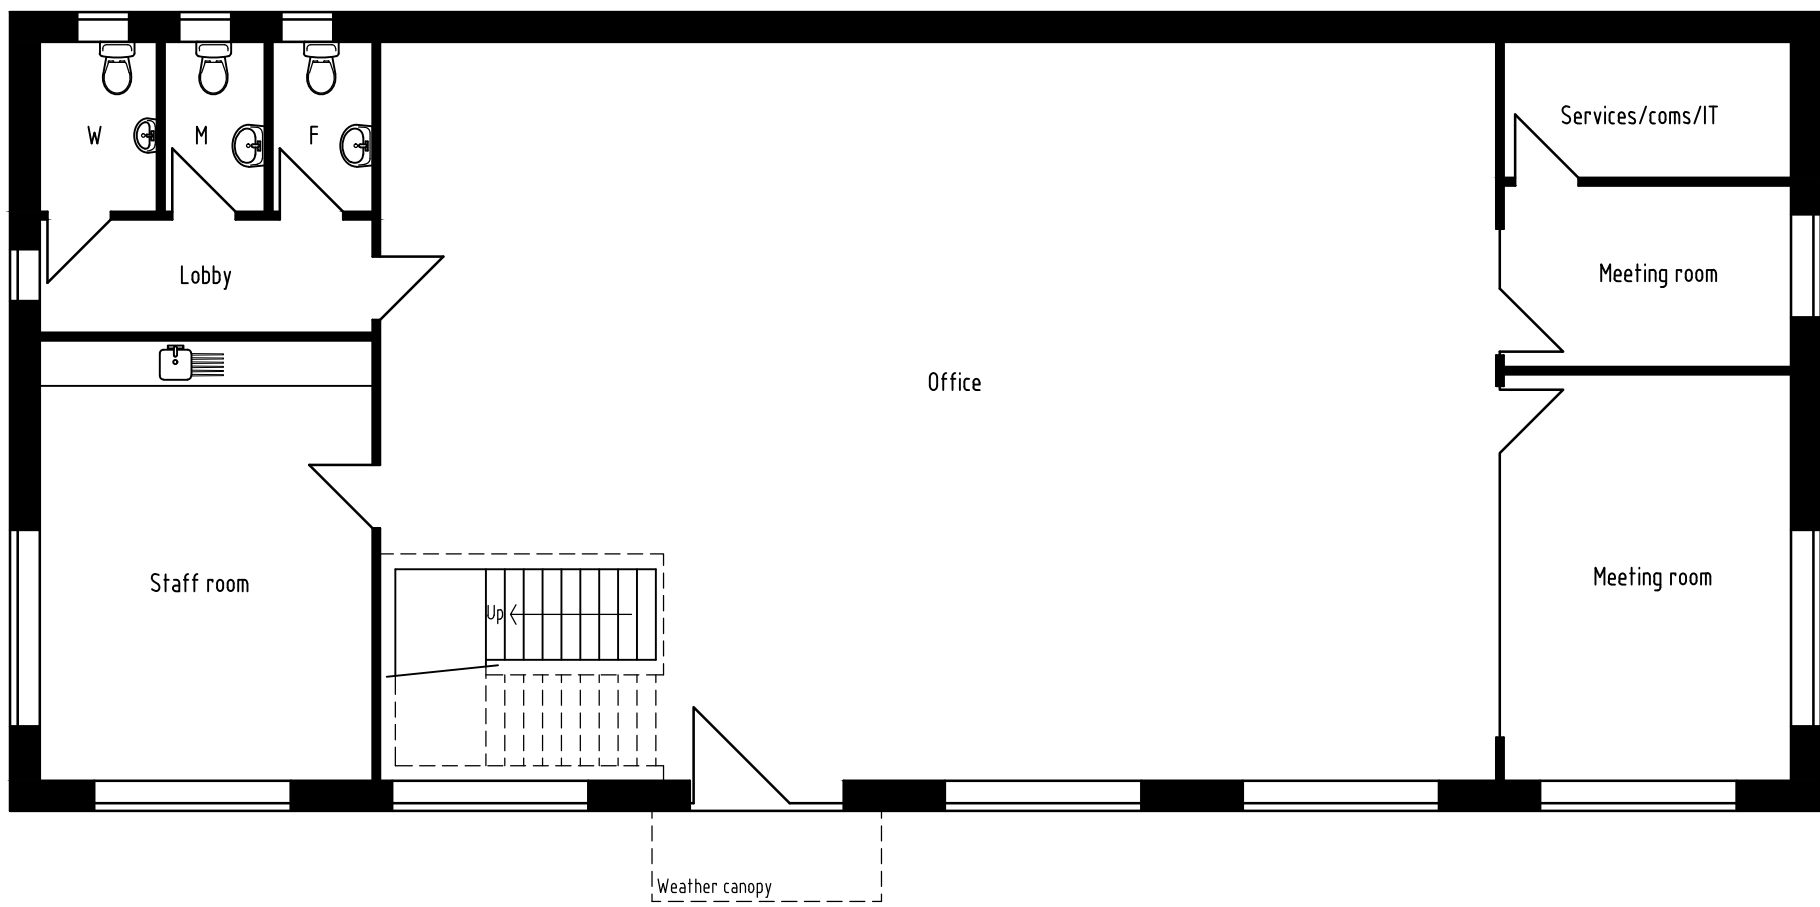

GROUND FLOOR PLAN

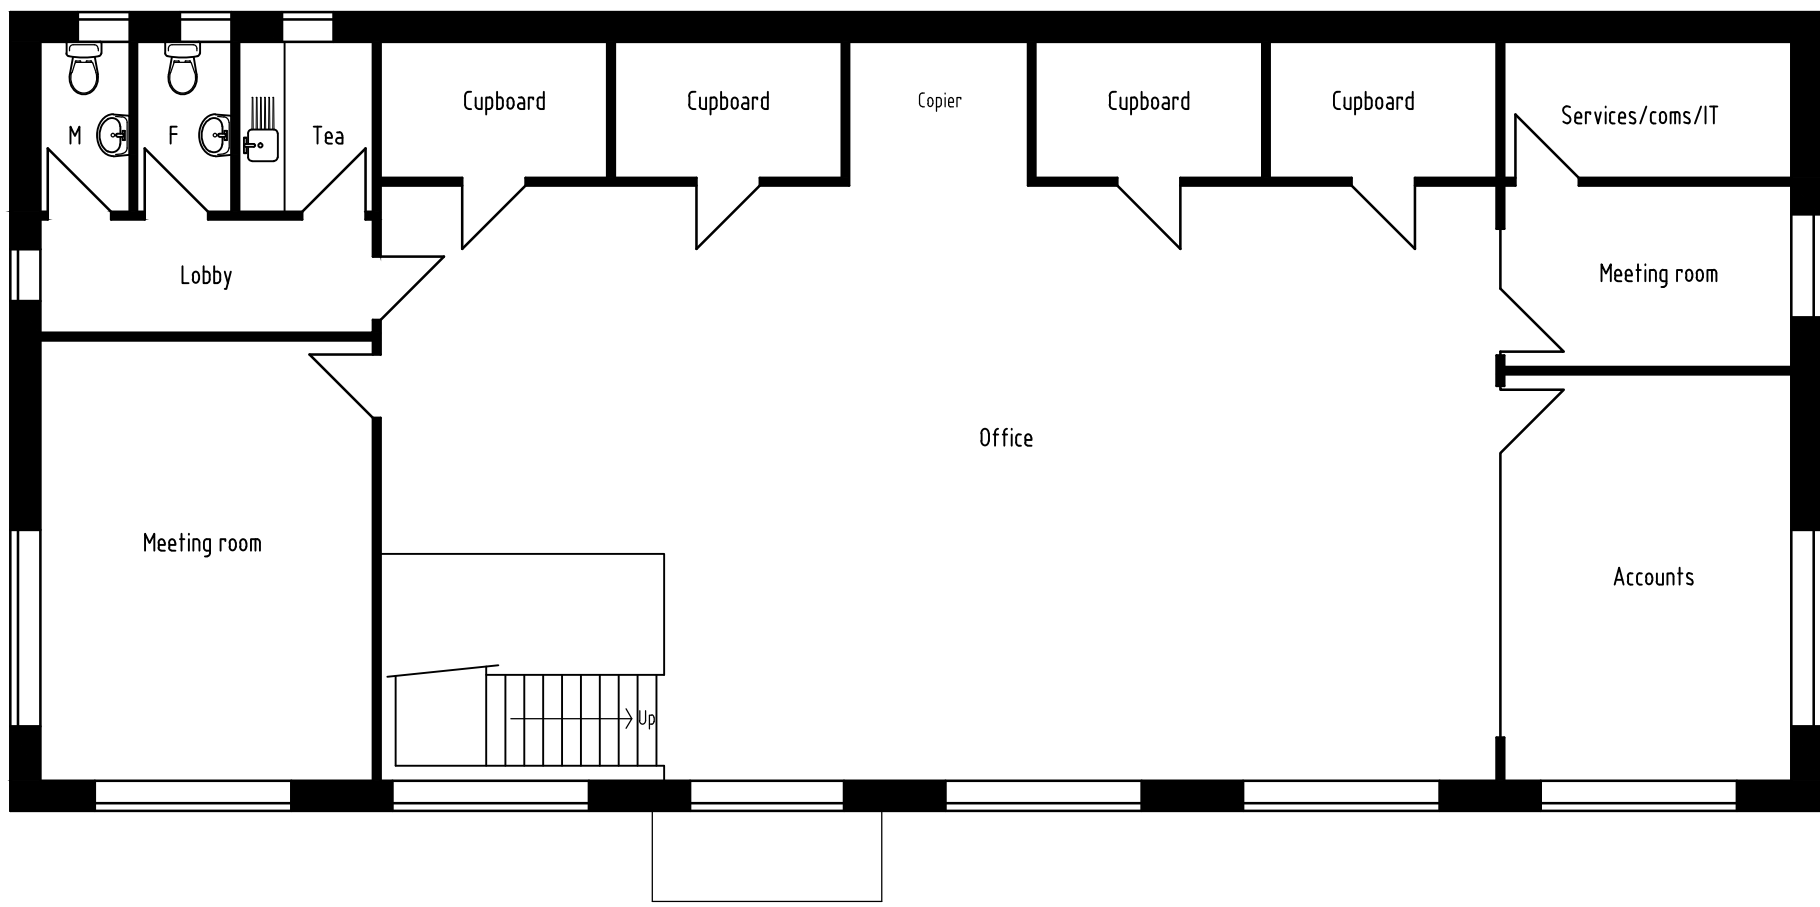

FIRST FLOOR PLAN