




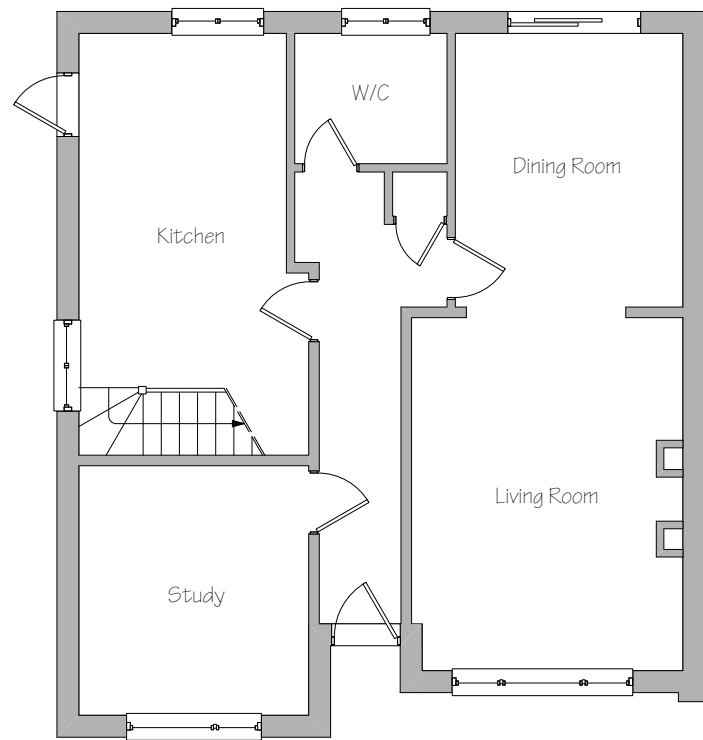


1 Ground Floor

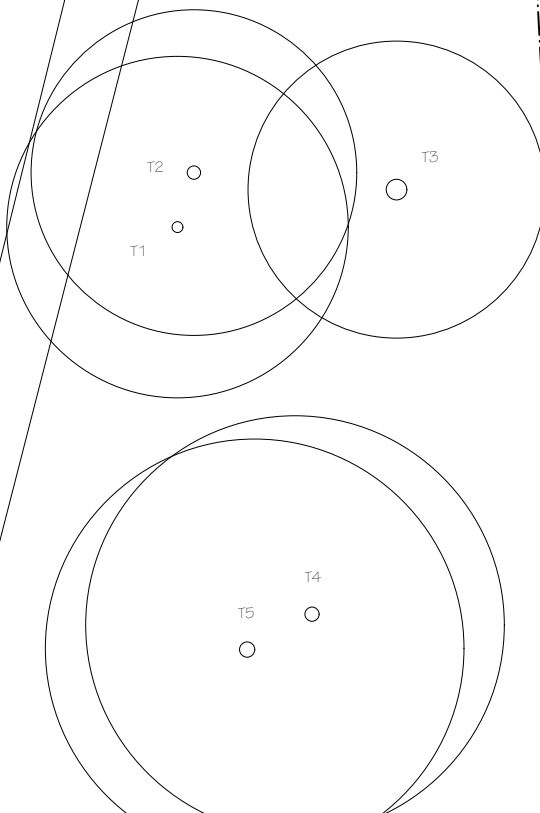

Garage

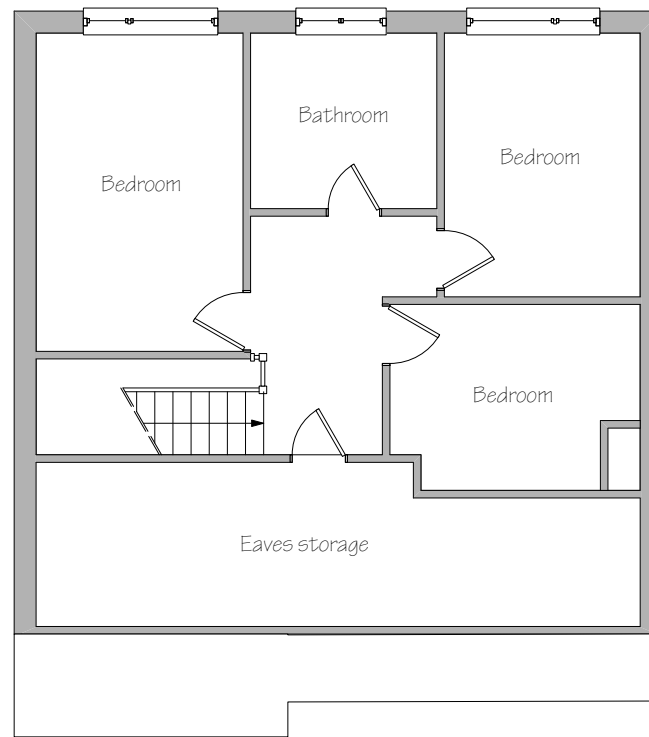

2 First Floor

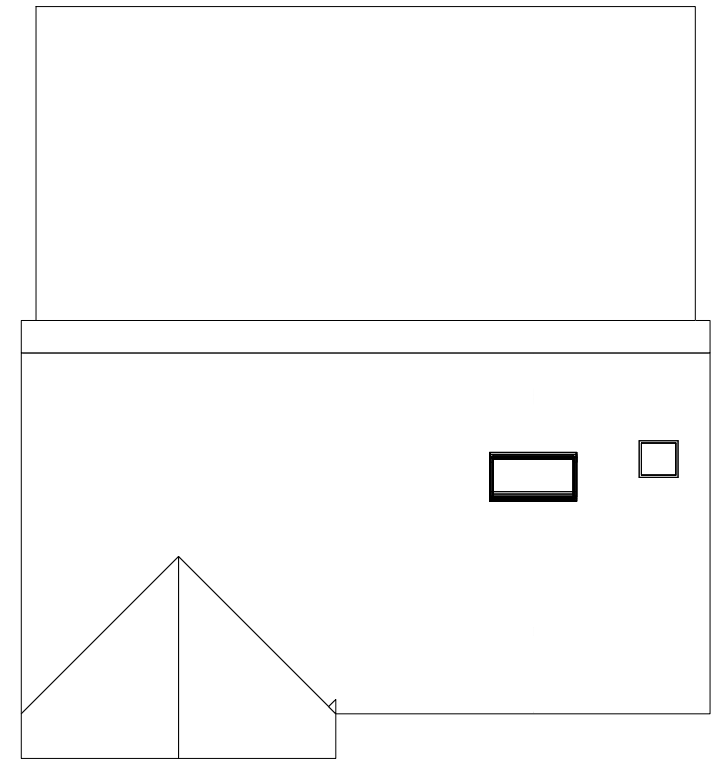

3 Roof

TITLE
Existing Plans

DRAWING No.
4043-01

DRAWN ISSUE

DATE

CLIENT
Mr & Mrs Wetherall


PROJECT ADDRESS
39 Greenwood Road,
Crowthorne RG45 6JS.

SCALE
1:100 at A3






1 Front Elevation

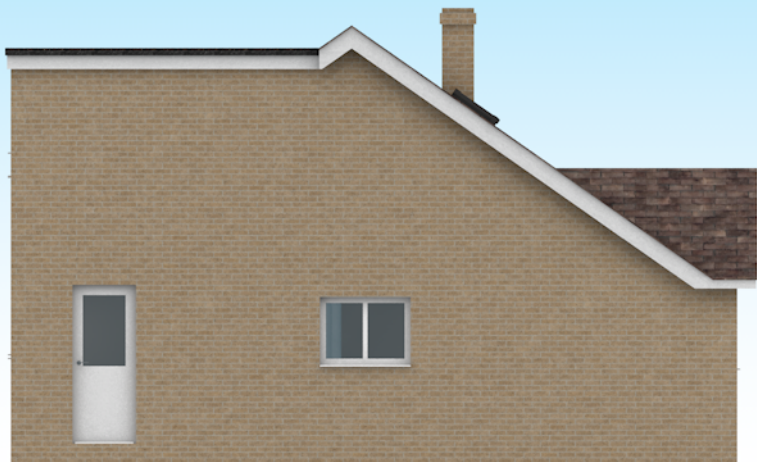

3 Side Elevation (Left)



2 Rear Elevation

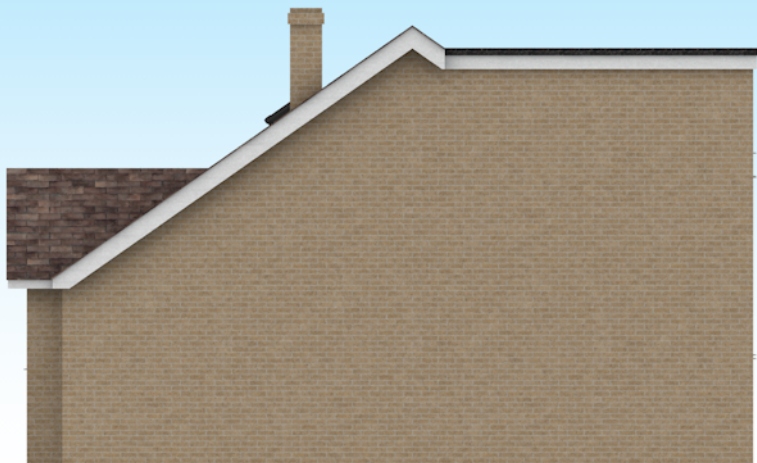

4 Side Elevation (Right)

TITLE
Existing Elevations

DRAWING No.
4043-02

DRAWN ISSUE


DATE

CLIENT
Mr & Mrs Wetherall



PROJECT ADDRESS
39 Greenwood Road,
Crowthorne RG45 6JS.

SCALE
1:100 at A3




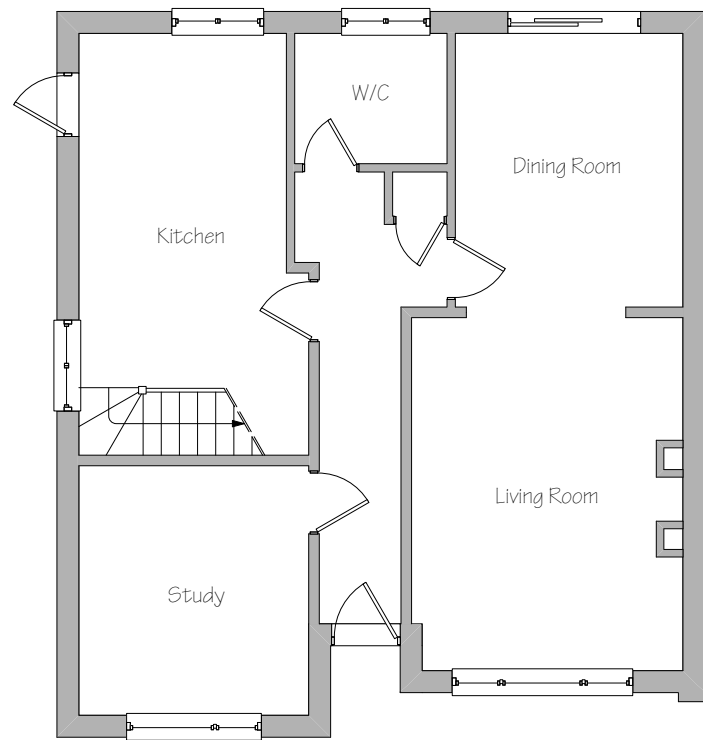

1 Ground Floor

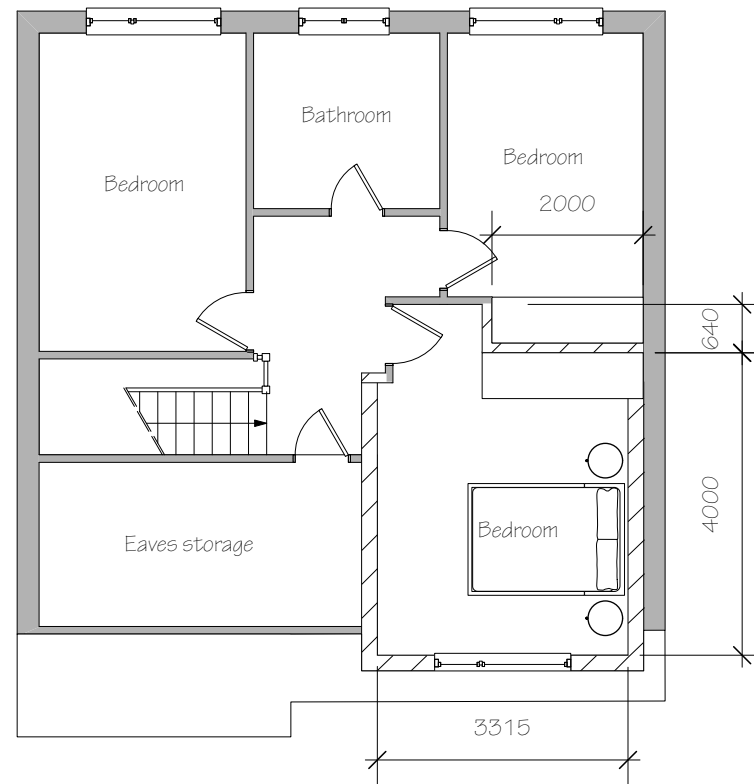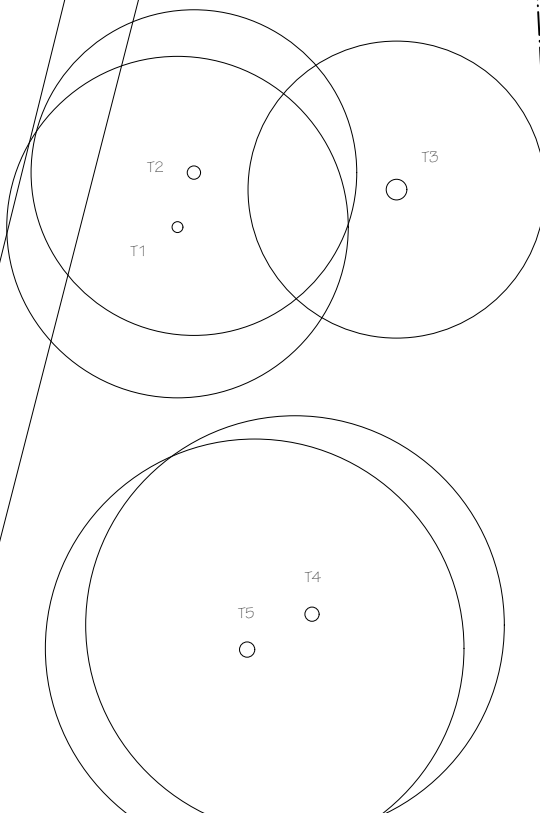

2B First Floor

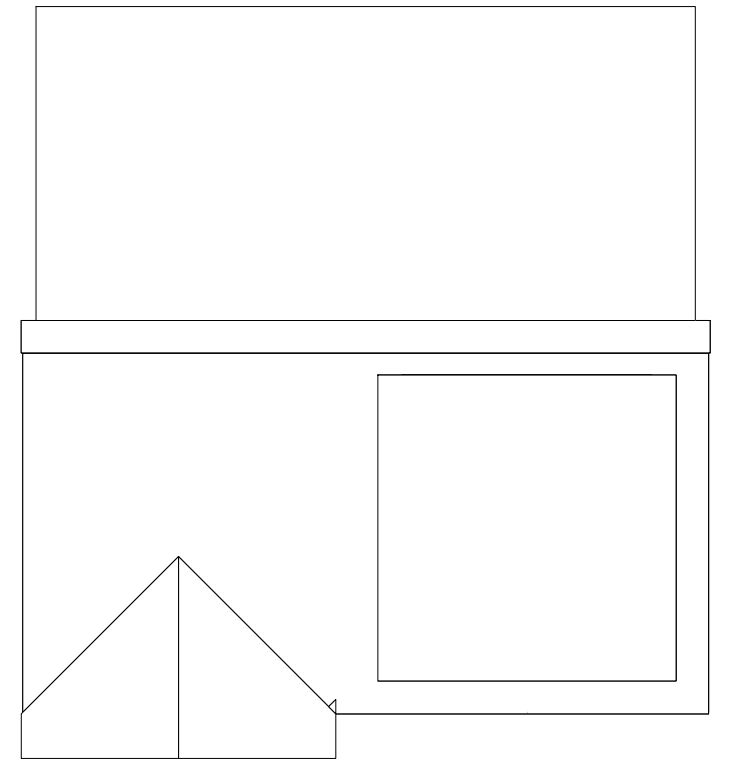

3B Roof

TITLE
Proposed Plans

DRAWING No.
4043-03

DRAWN ISSUE

DATE

CLIENT
Mr & Mrs Wetherall

PROJECT ADDRESS
39 Greenwood Road,
Crowthorne RG45 6JS.

SCALE
1:100 at A3





1 Front Elevation



3 Side Elevation (Left)



2 Rear Elevation



4 Side Elevation (Right)

TITLE
Proposed Elevations


DRAWING No.
4043-04

DRAWN ISSUE DATE

CLIENT
Mr & Mrs Wetherall

PROJECT ADDRESS
39 Greenwood Road,
Crowthorne RG45 6JS.


SCALE
1:100 at A3

 

Arkitectly
hello@arkitectly.co.uk




0 10 20 30 40 50 M

 


1

Location Plan
Scale 1:1250 @ A3

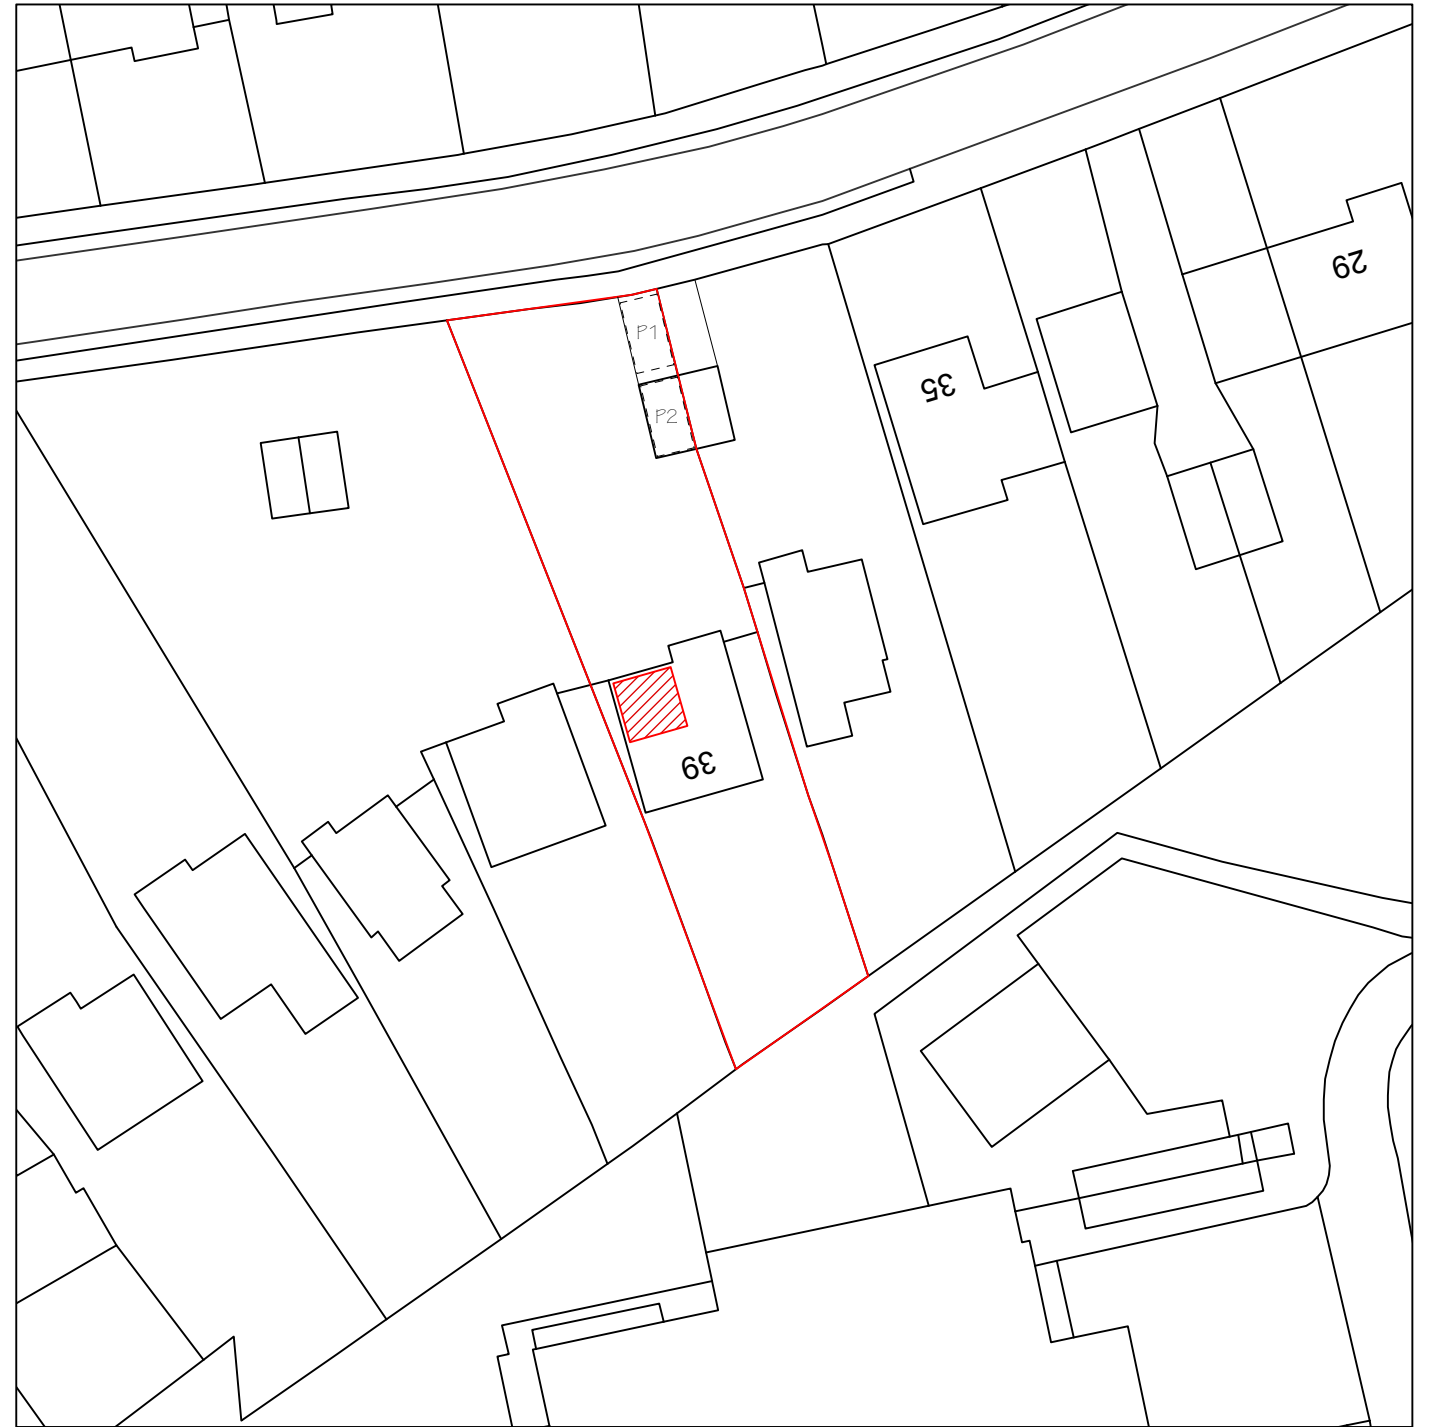

0 5 10 15 20 25 M

 

2

Block Plan
1:500 @ A3



Ordnance survey data reproduced under licence (No. 100054135)

TITLE
Location & Block
Plans

DRAWING No.
4043-05

DRAWN ISSUE

DATE

CLIENT
Mr & Mrs Wetherall

PROJECT ADDRESS
39 Greenwood Road,
Crowthorne RG45 6JS.

SCALE
As shown at A3


Arkitectly
hello@arkitectly.co.uk