


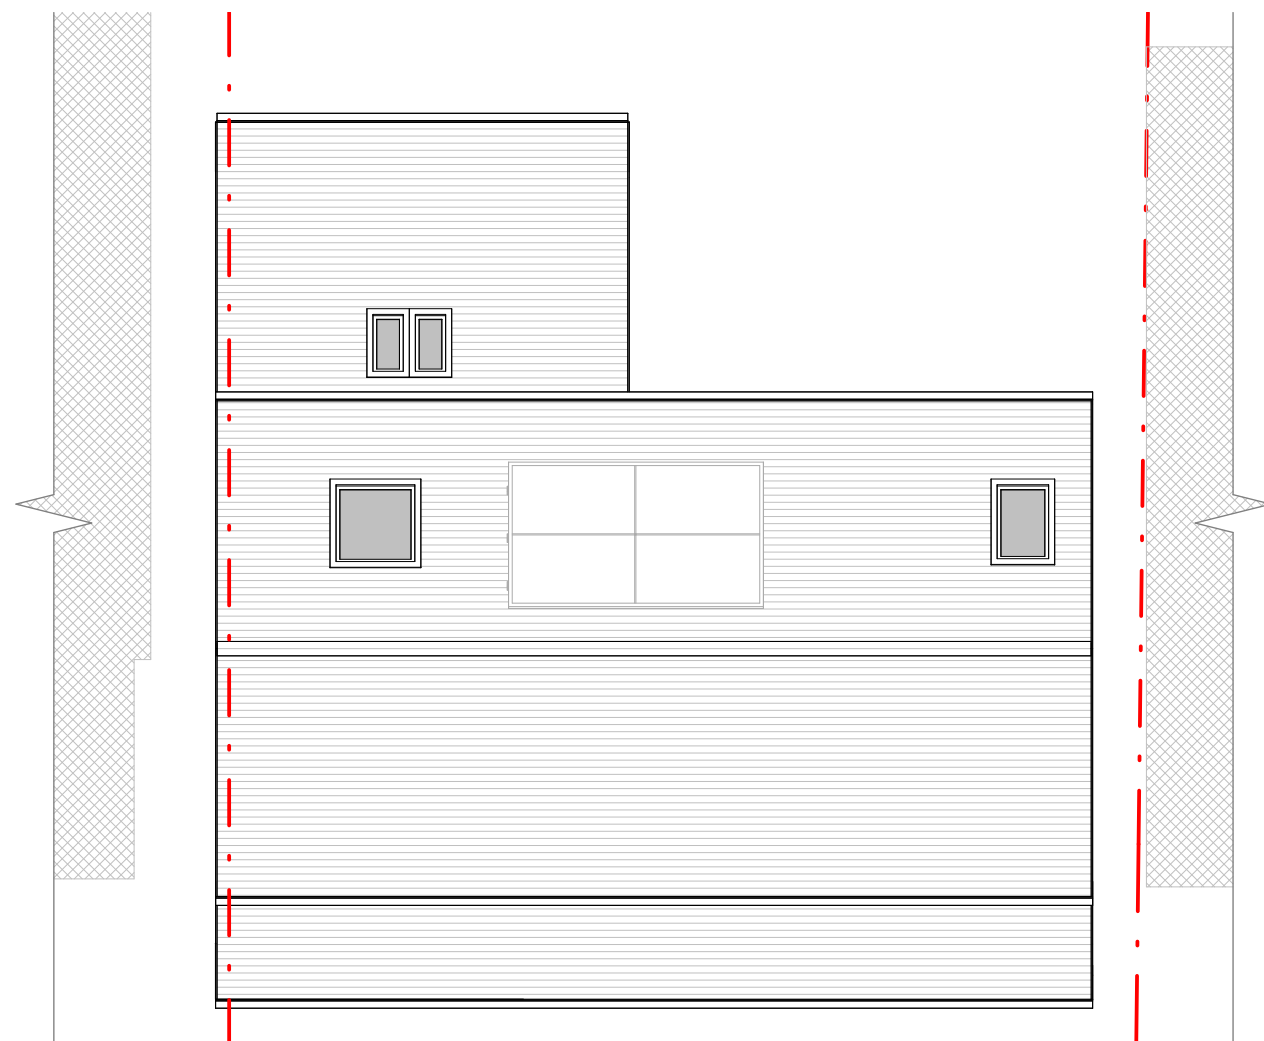

Roof Plan

3 Wessex Gardens, Reading

Proposed Roof Plan

Scale @ A3
1 : 100

Date
13.05.24

Drawn by
S.G

Drawing number
P.M.501

Project number
2291.03

Rev
D

Key:

Existing Proposed SVP Boundary line

Existing drainage Proposed drainage Overhead

0 1 2 3 4 5 10

GRAPHIC SCALE: 1:100

No.	Description	Date
A	First draft	13.05.24
B	Client's comments (2)	23.05.24
C	Client's comments (3)	25.07.24
D	Client's comments (4)	29.08.24