


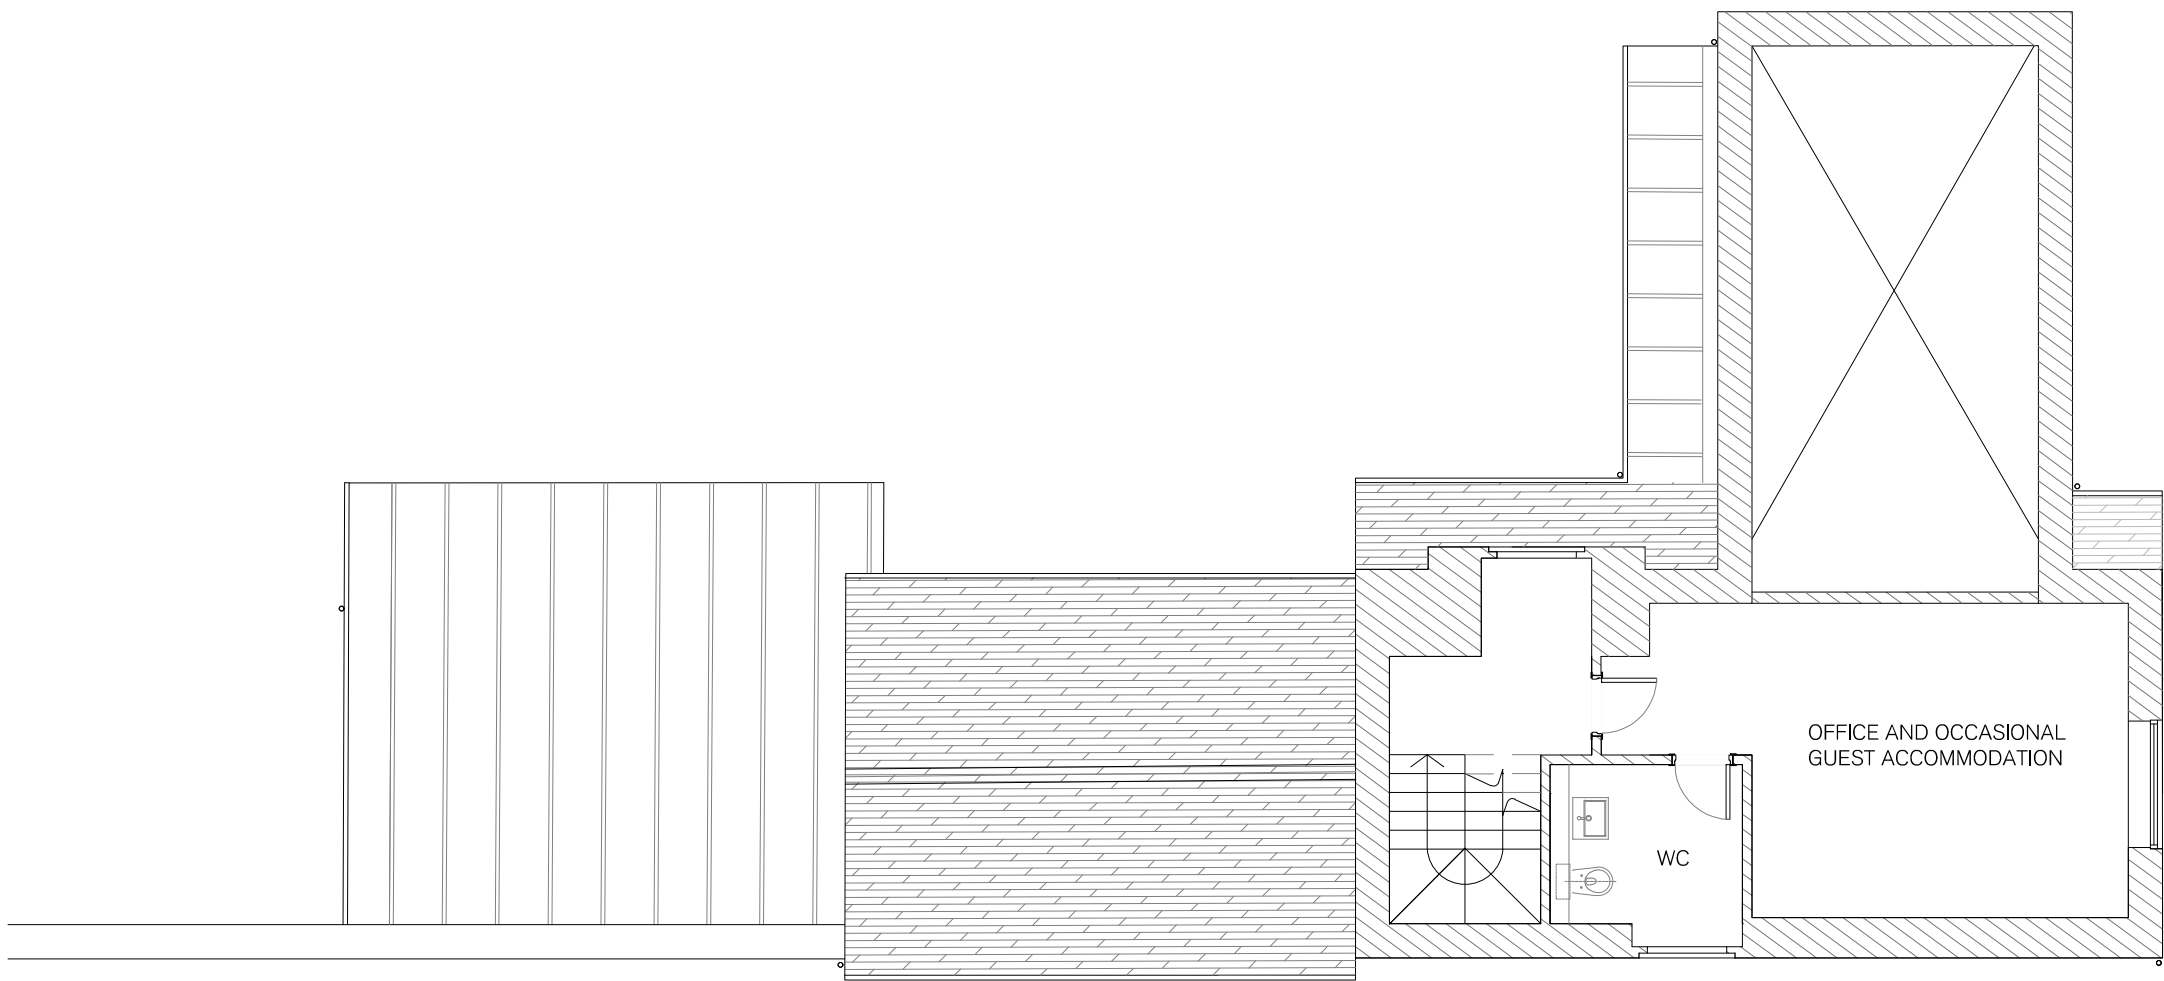

1

Proposed First Floor Plan

1:100

1:100
0 1 2 3 4 5m



SPRATLEY & PARTNERS, 7 CENTENARY BUSINESS PARK, STATION ROAD,
HENLEY-ON-THAMES, OXFORDSHIRE RG9 1DS. 01491 411277

ISSUED ONLY FOR THE PURPOSE INDICATED. THIS DRAWING TO BE READ IN
CONJUNCTION WITH ALL CONSULTANTS INFORMATION. ALL DIMENSIONS
TO BE CHECKED ON SITE. THIS DRAWING IS COPYRIGHT.

REV.	ISSUED	DESCRIPTION	DRAWN	CHECKED
-	-	-	-	-
-	-	-	-	-
-	-	-	-	-

PROJECT /DESCRIPTION	DATE	SCALE AT A3	JOB NO
Aston Rise Remenham Lane RG9 3DE	March 2025	1:100	20.828
Proposed Ancillary Outbuilding First Floor Plan	STATUS Planning		DRAWING NO PL.2311
CLIENT J.Lewsey & K.Hudson	DRAWN DH	CHECKED CP	REV

S
& P