



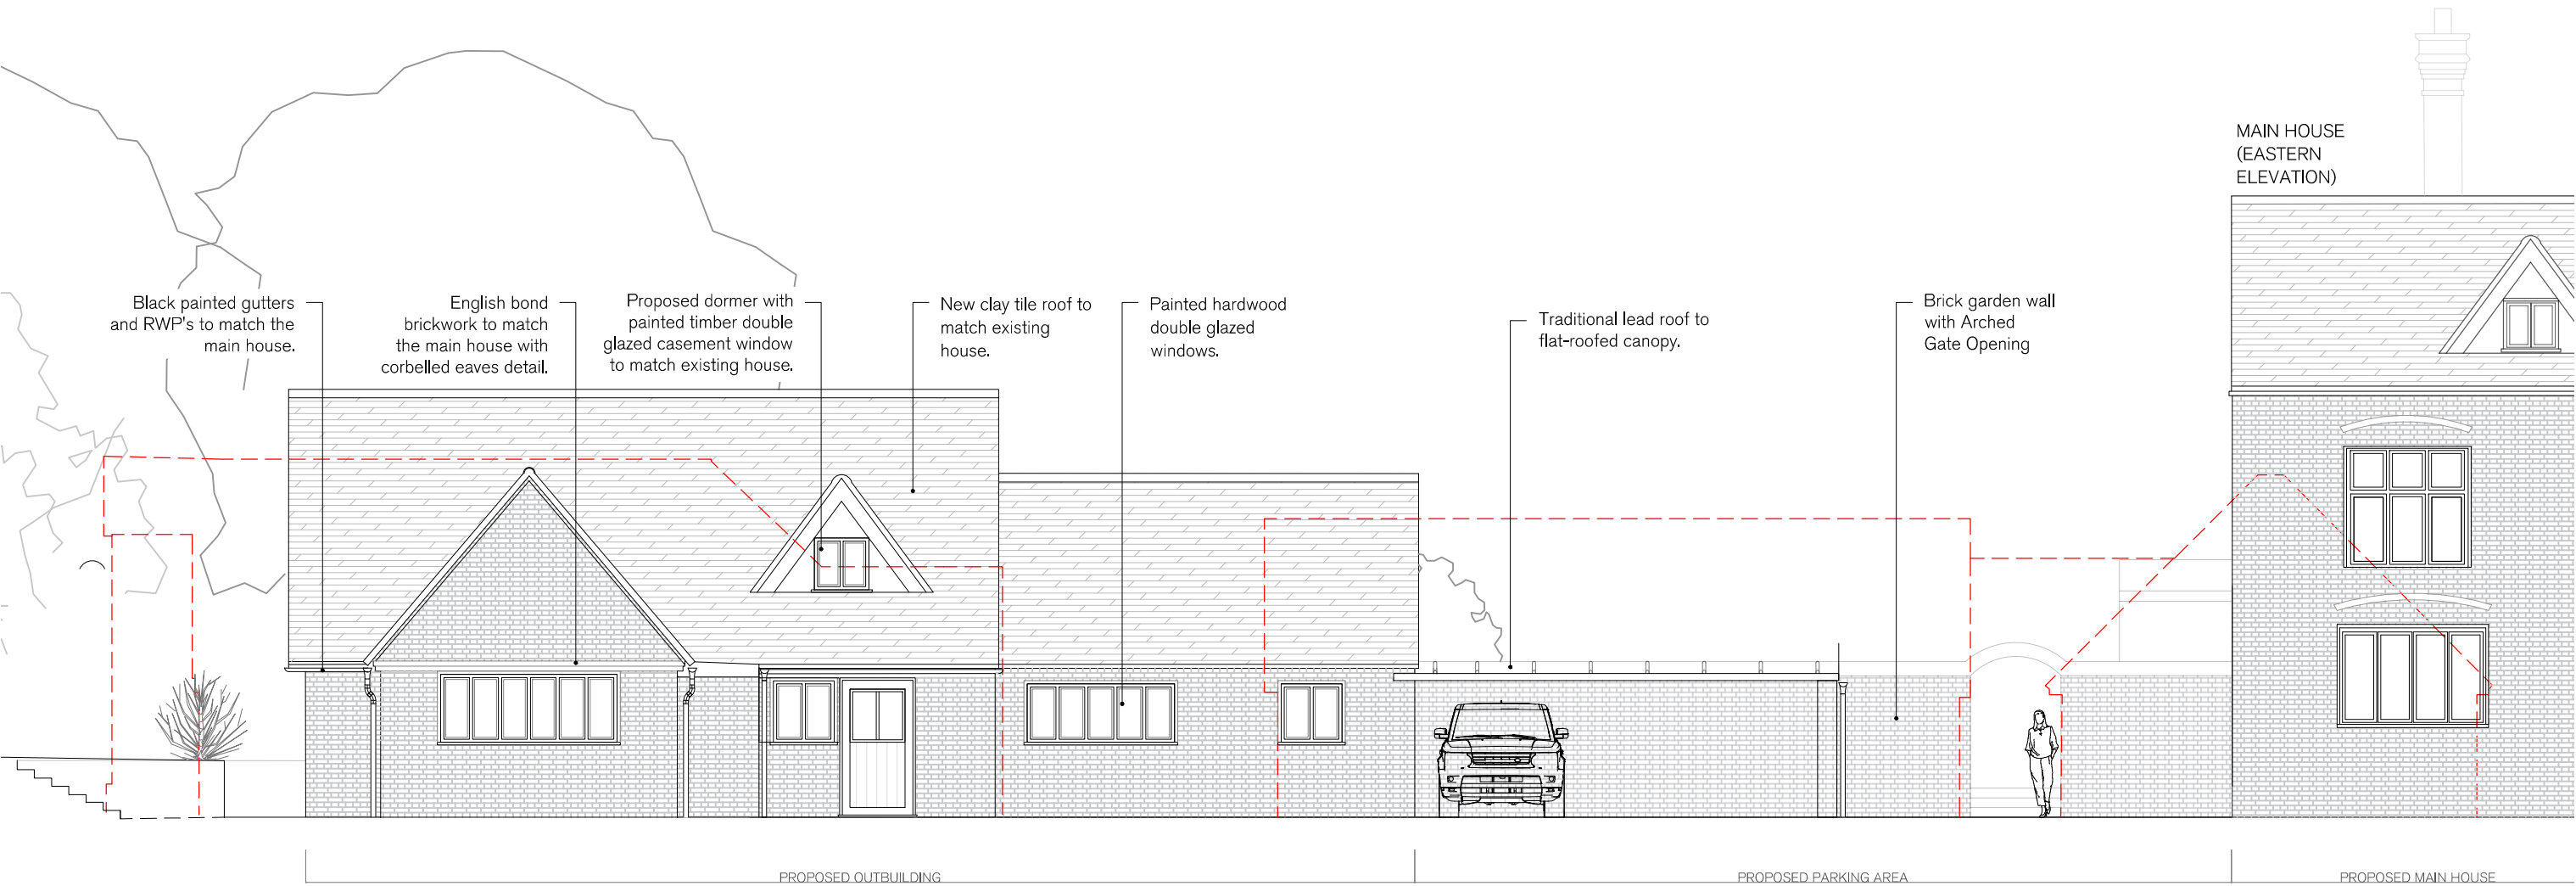

Proposed East Elevation
1:100

--- DEMOLISHED OUTBUILDINGS

 

SPRATLEY & PARTNERS, 7 CENTENARY BUSINESS PARK, STATION ROAD,
HENLEY-ON-THAMES, OXFORDSHIRE RG9 1DS. 01491 411277

ISSUED ONLY FOR THE PURPOSE INDICATED. THIS DRAWING TO BE READ IN
CONJUNCTION WITH ALL CONSULTANTS INFORMATION. ALL DIMENSIONS
TO BE CHECKED ON SITE. THIS DRAWING IS COPYRIGHT.

REV.	ISSUED	DESCRIPTION	DRAWN	CHECKED
-	-	-	-	-
-	-	-	-	-
-	-	-	-	-

PROJECT /DESCRIPTION	DATE	SCALE AT A3	JOB NO
Aston Rise Remenham Lane RG9 3DE	March 2025	1:100	20.828
Proposed Ancillary Outbuilding East Elevation	STATUS		DRAWING NO
	Planning		PL.2510
CLIENT	DRAWN	CHECKED	REV
J.Lewsey & K.Hudson	DH	CP	

S
& P