




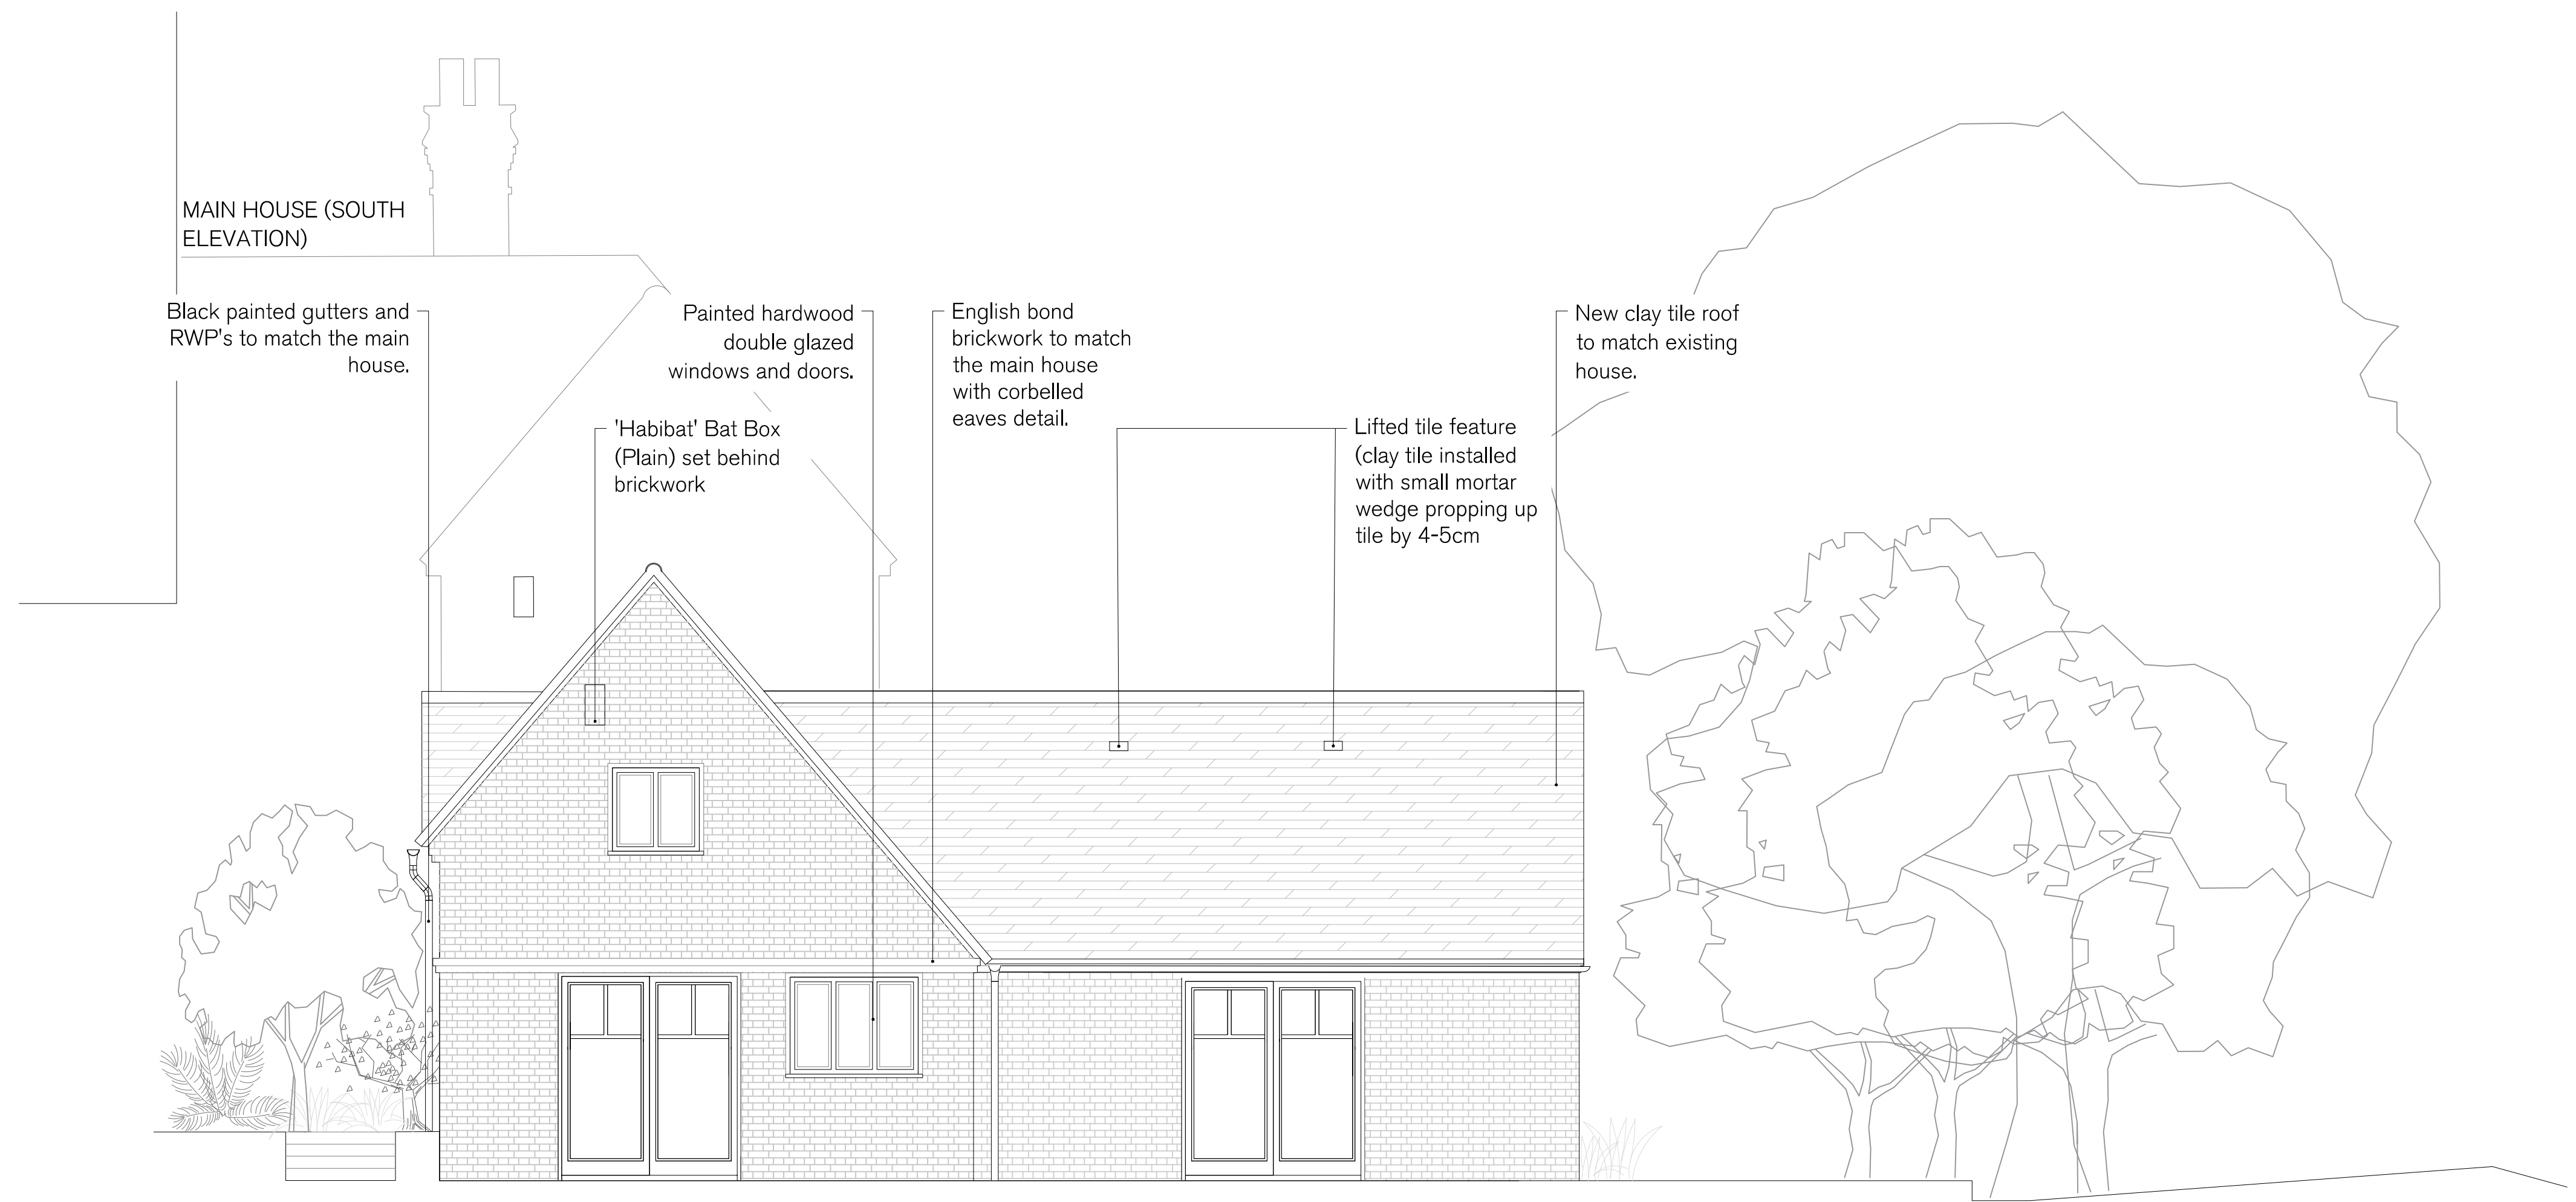

Proposed South Elevation
1:50

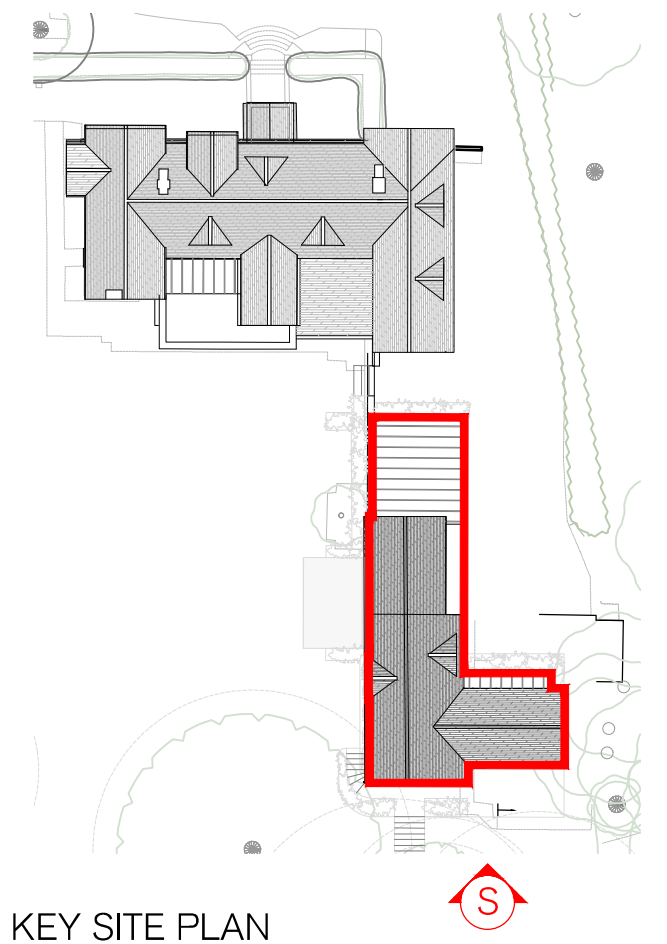

KEY SITE PLAN

 

SPRATLEY & PARTNERS
7 CENTENARY BUSINESS PARK, STATION ROAD, HENLEY-ON-THAMES, OXFORDSHIRE RG9 1DS, 01491 411277
ISSUED ONLY FOR THE PURPOSE INDICATED. THIS DRAWING TO BE READ IN CONJUNCTION WITH ALL CONSULTANTS INFORMATION. ALL DIMENSIONS TO BE CHECKED ON SITE. THIS DRAWING IS COPYRIGHT.

REV.	ISSUED	DESCRIPTION	DRAWN	CHECKED
-	-	-	-	-
-	-	-	-	-
A	14.04.25	Bat mitigation measures added	CP	CP

PROJECT Aston Rise Remenham Lane RG9 3DE	DESCRIPTION Proposed Outbuilding South Elevation
CLIENT JLewsey & K-Hudson	

DATE Feb '25	SCALE AT A1 1:50
STATUS Planning	
DRAWN DH	CHECKED CP

JOB NO 20.828
DRAWING NO PL.2513
REV A

S
&
P