




Rear Elevation 1:100 Scale




Side Elevation 1:100 Scale



Front Elevation 1:100 Scale

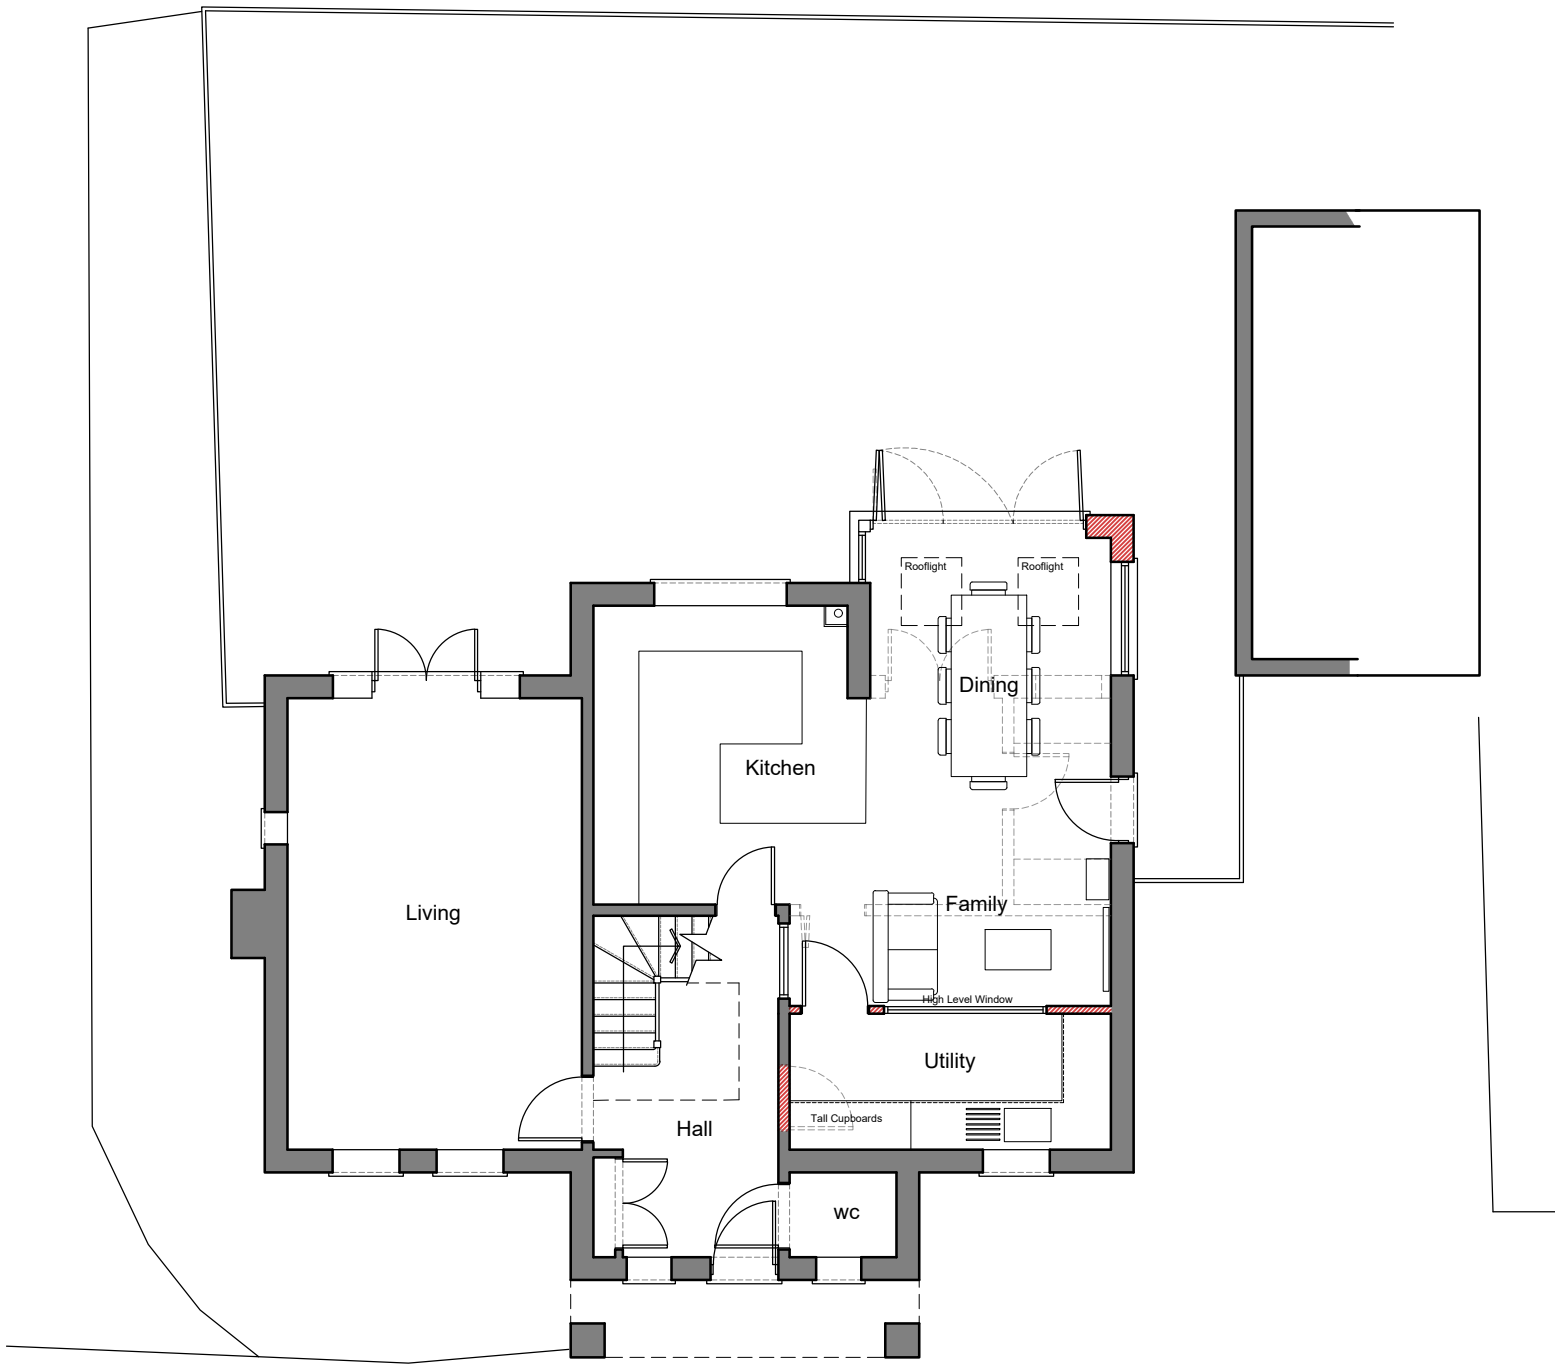

Ground Floor Plan 1:100 Scale

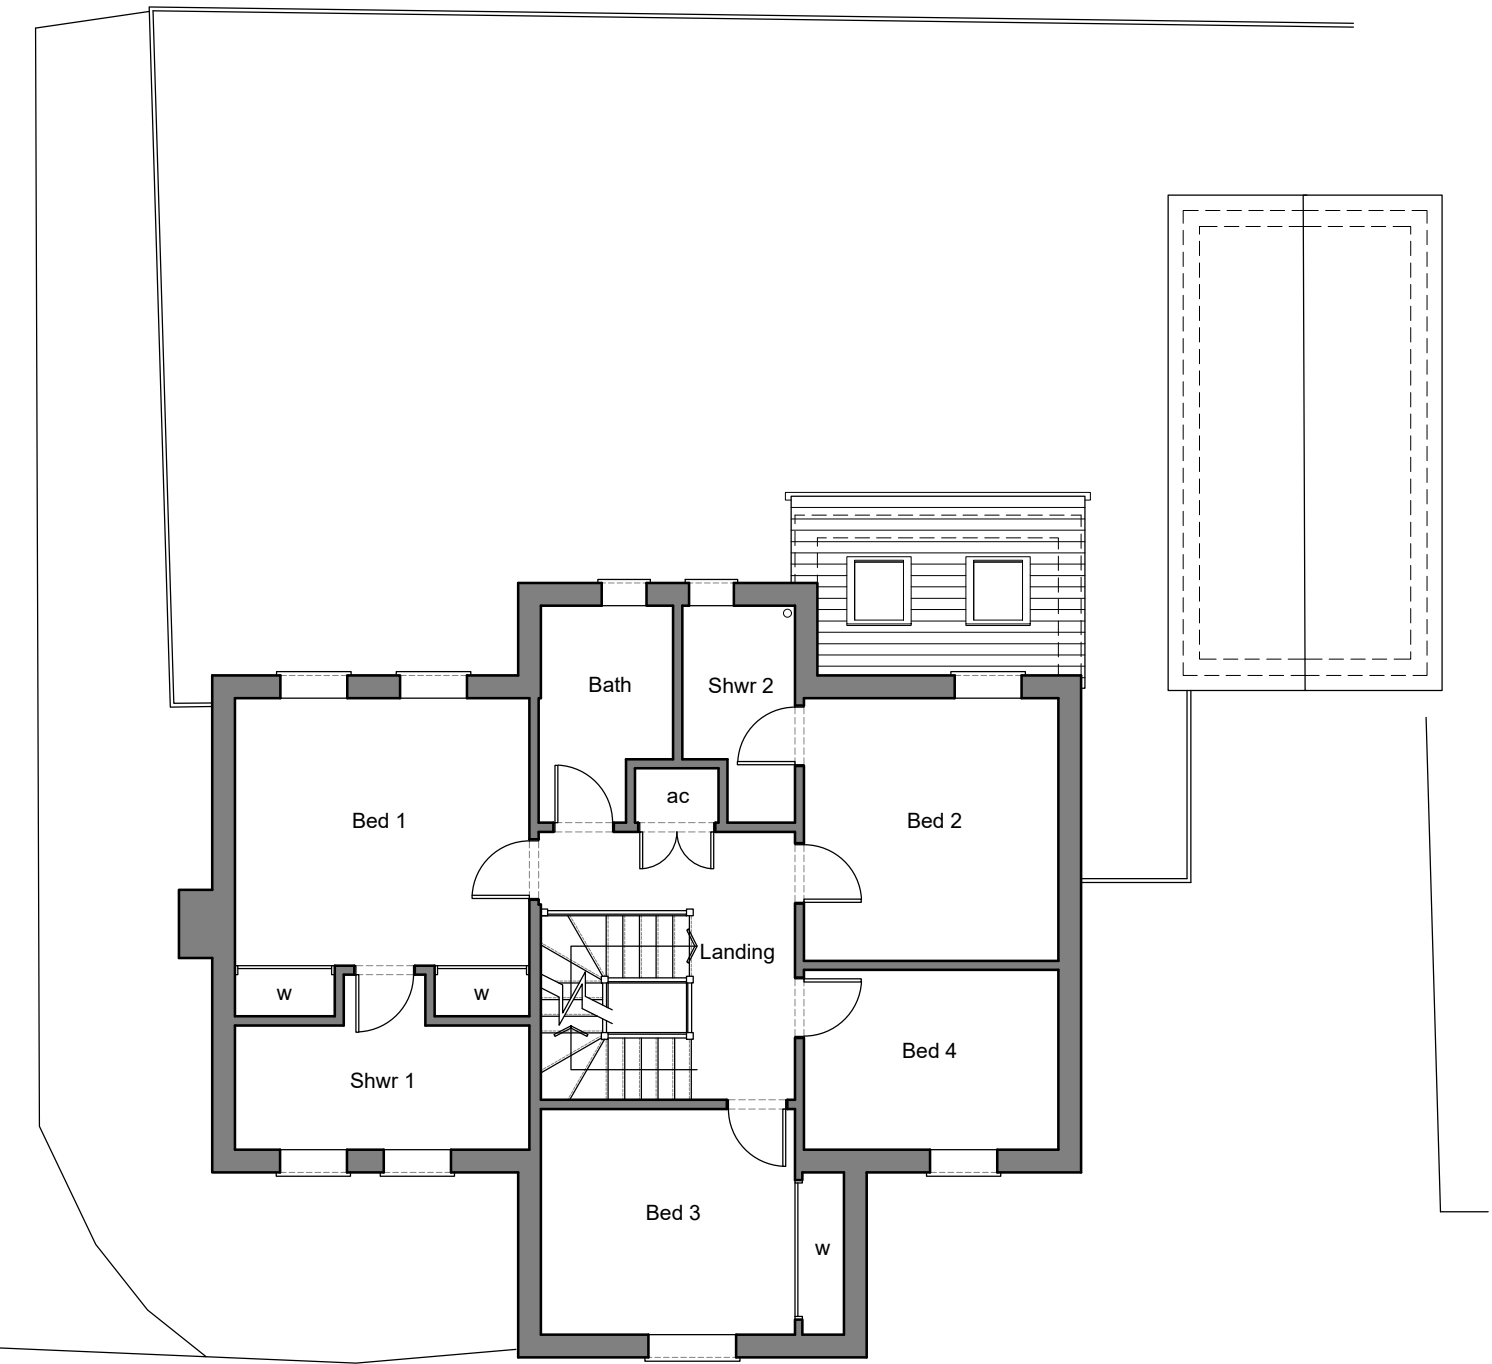

First Floor Plan 1:100 Scale



Side Elevation 1:100 Scale

1:100 scale Bar
This Drawing has been produced for printing onto A2 size paper,
If printing on A3 please use the scale below for reference.

0m 1.0m 2.0m 4.0m 8.0m

Bonney Architecture

PLANNING & TECHNICAL SERVICES

CLIENT Mr & Mrs C Harendra

JOB 24 Ducketts Mead, Shinfield,
Reading, Berkshire, RG2 9GY

DRG PROPOSED PLANS & ELEVATIONS

SCALE As Shown DRAWN P Bonney DATE April 2025

BA 0252|03