



DRG. REMAINS COPYRIGHT OF THE ARCHITECT.
DIMENSIONAL DISCREPANCIES TO BE REFERRED
TO THE ARCHITECT
DO NOT SCALE

DRAWING STATUS ☒ PRELIMINARY ☐ FOR APPROVAL ☐ CONSTRUCTION

DATE

-

REVISION 3 Drawing

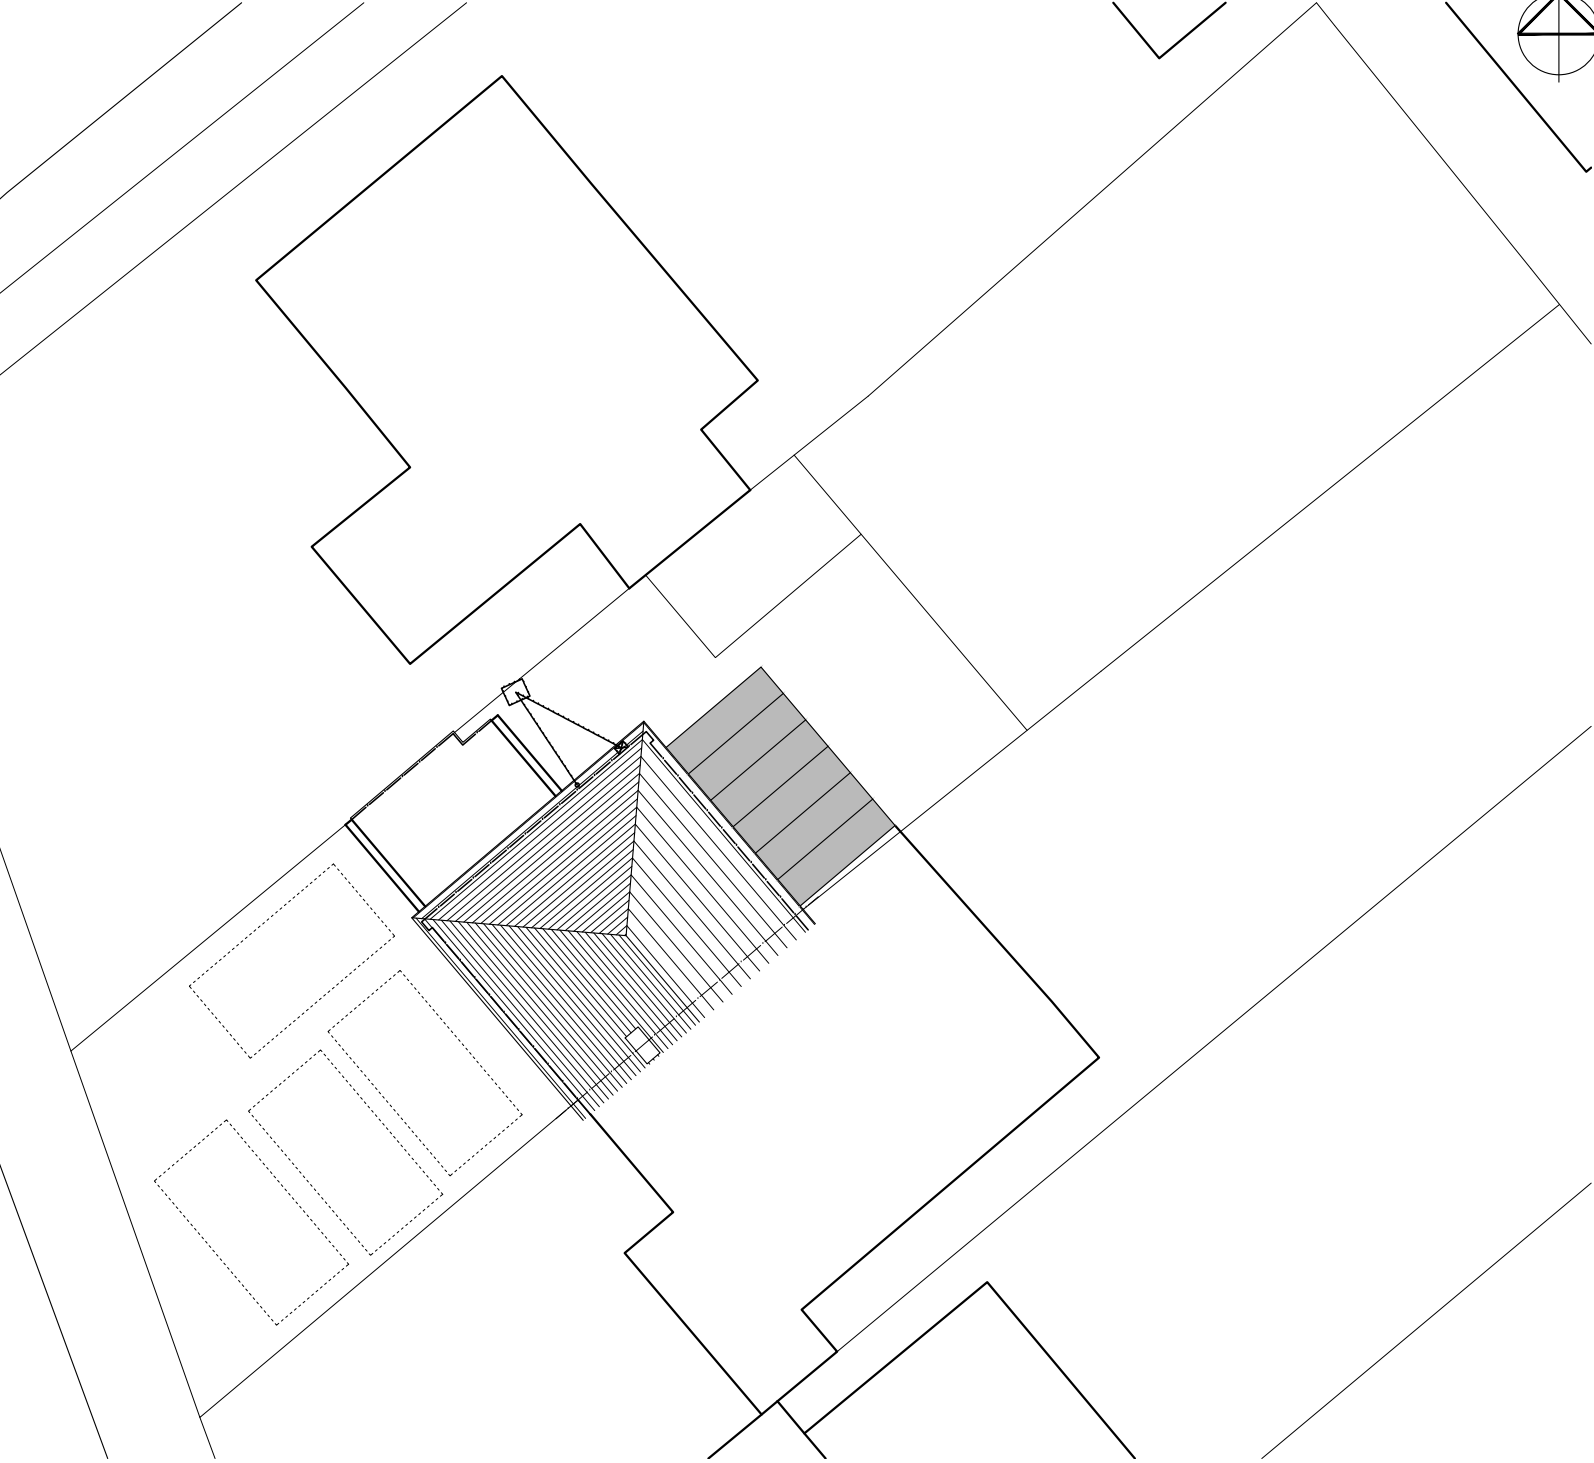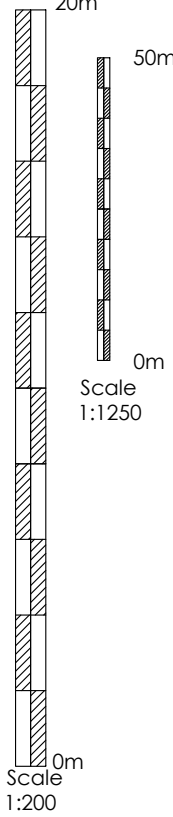

SITE PLAN
1:200



LOCATION PLAN
1:1250

CLIENT
Mr & Mrs Murray

JOB TITLE
Proposed Extension
35 Hurst Road
Twyford

DATE
March 25

SCALE
1:200 & 1:1250

DRG TITLE
Location & Site Plan

JOB No.
2501

DWG No.
01

REV.
-