


DRG. REMAINS COPYRIGHT OF THE ARCHITECT.
DIMENSIONAL DISCREPANCIES TO BE REFERRED
TO THE ARCHITECT
DO NOT SCALE

DRAWING STATUS ☒ PRELIMINARY ☐ FOR APPROVAL ☐ CONSTRUCTION


DATE - -

REVISION 3 Drawing


Scale 1:100
0m 10m

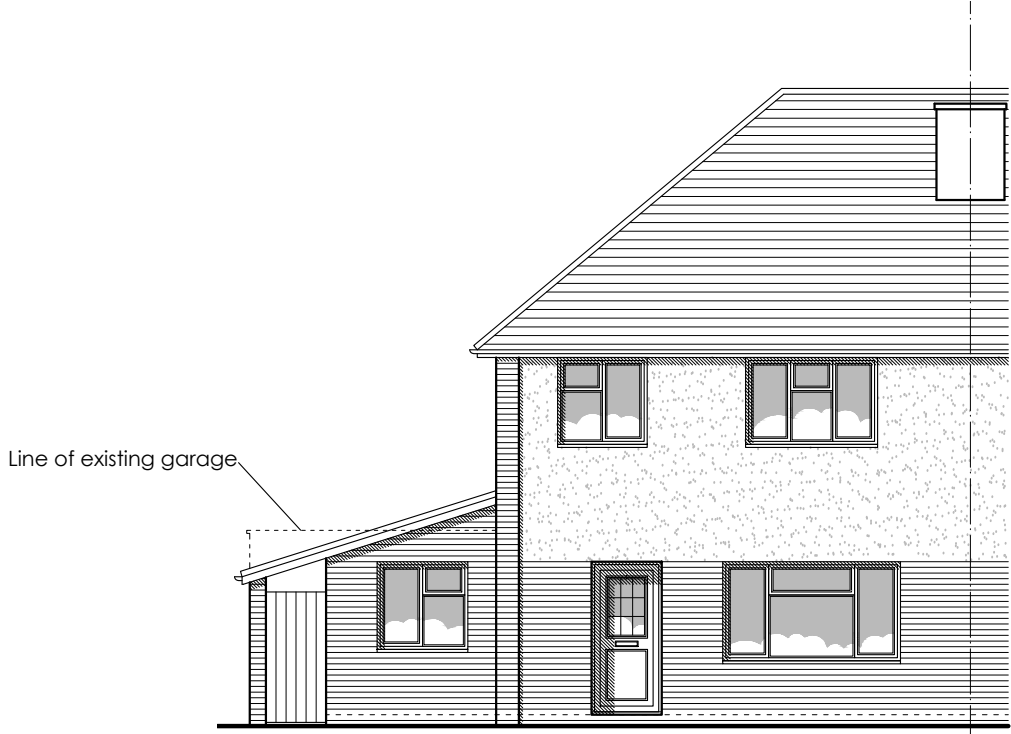

FRONT ELEVATION
1:100

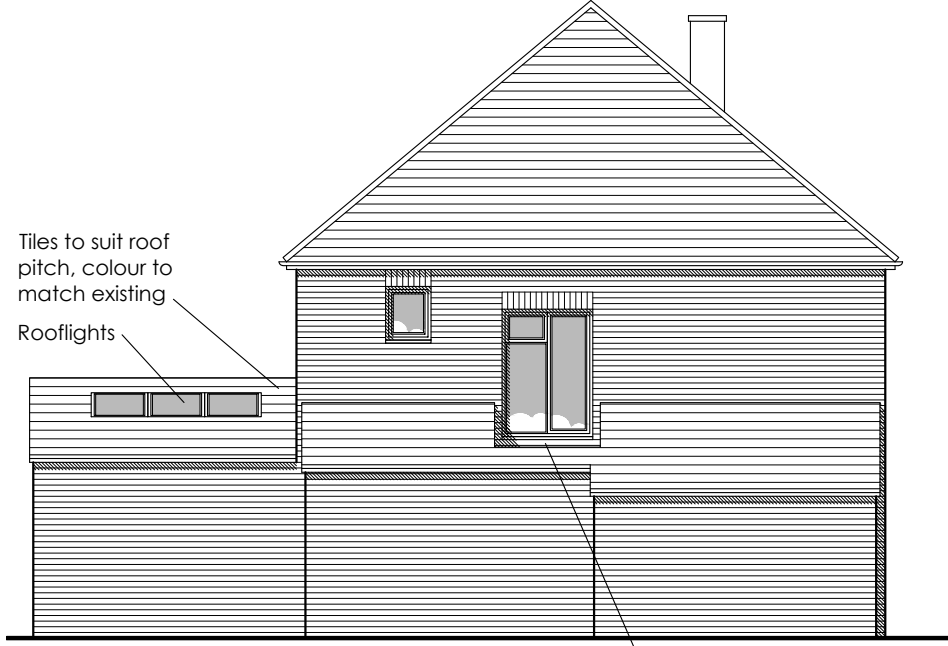

SIDE ELEVATION
1:100

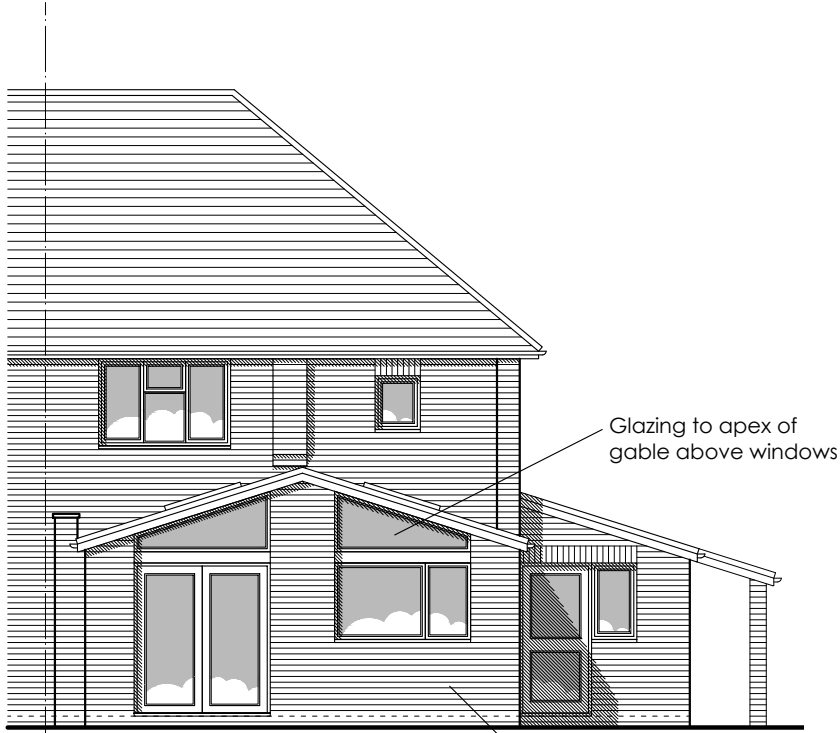

REAR ELEVATION
1:100

CLIENT
Mr & Mrs Murray

JOB TITLE
Proposed Extension
35 Hurst Road
Twyford

DATE
April 25

DRG TITLE
Proposed Elevations

JOB No.
2501

DWG No.
06

SCALE
1:100

REV.
-

anne owen
architects

Anne Owen Architects Ltd
24 Springfield Park, Twyford, Reading RG10 9JH
+44(0)118 932 0846 / 07788 262602
anne@annehenrichs.co.uk
www.annehenrichs.co.uk

Director: Anne Owen BA (Hons) BAch RIBA
Company Registered in England & Wales No. 8861202