
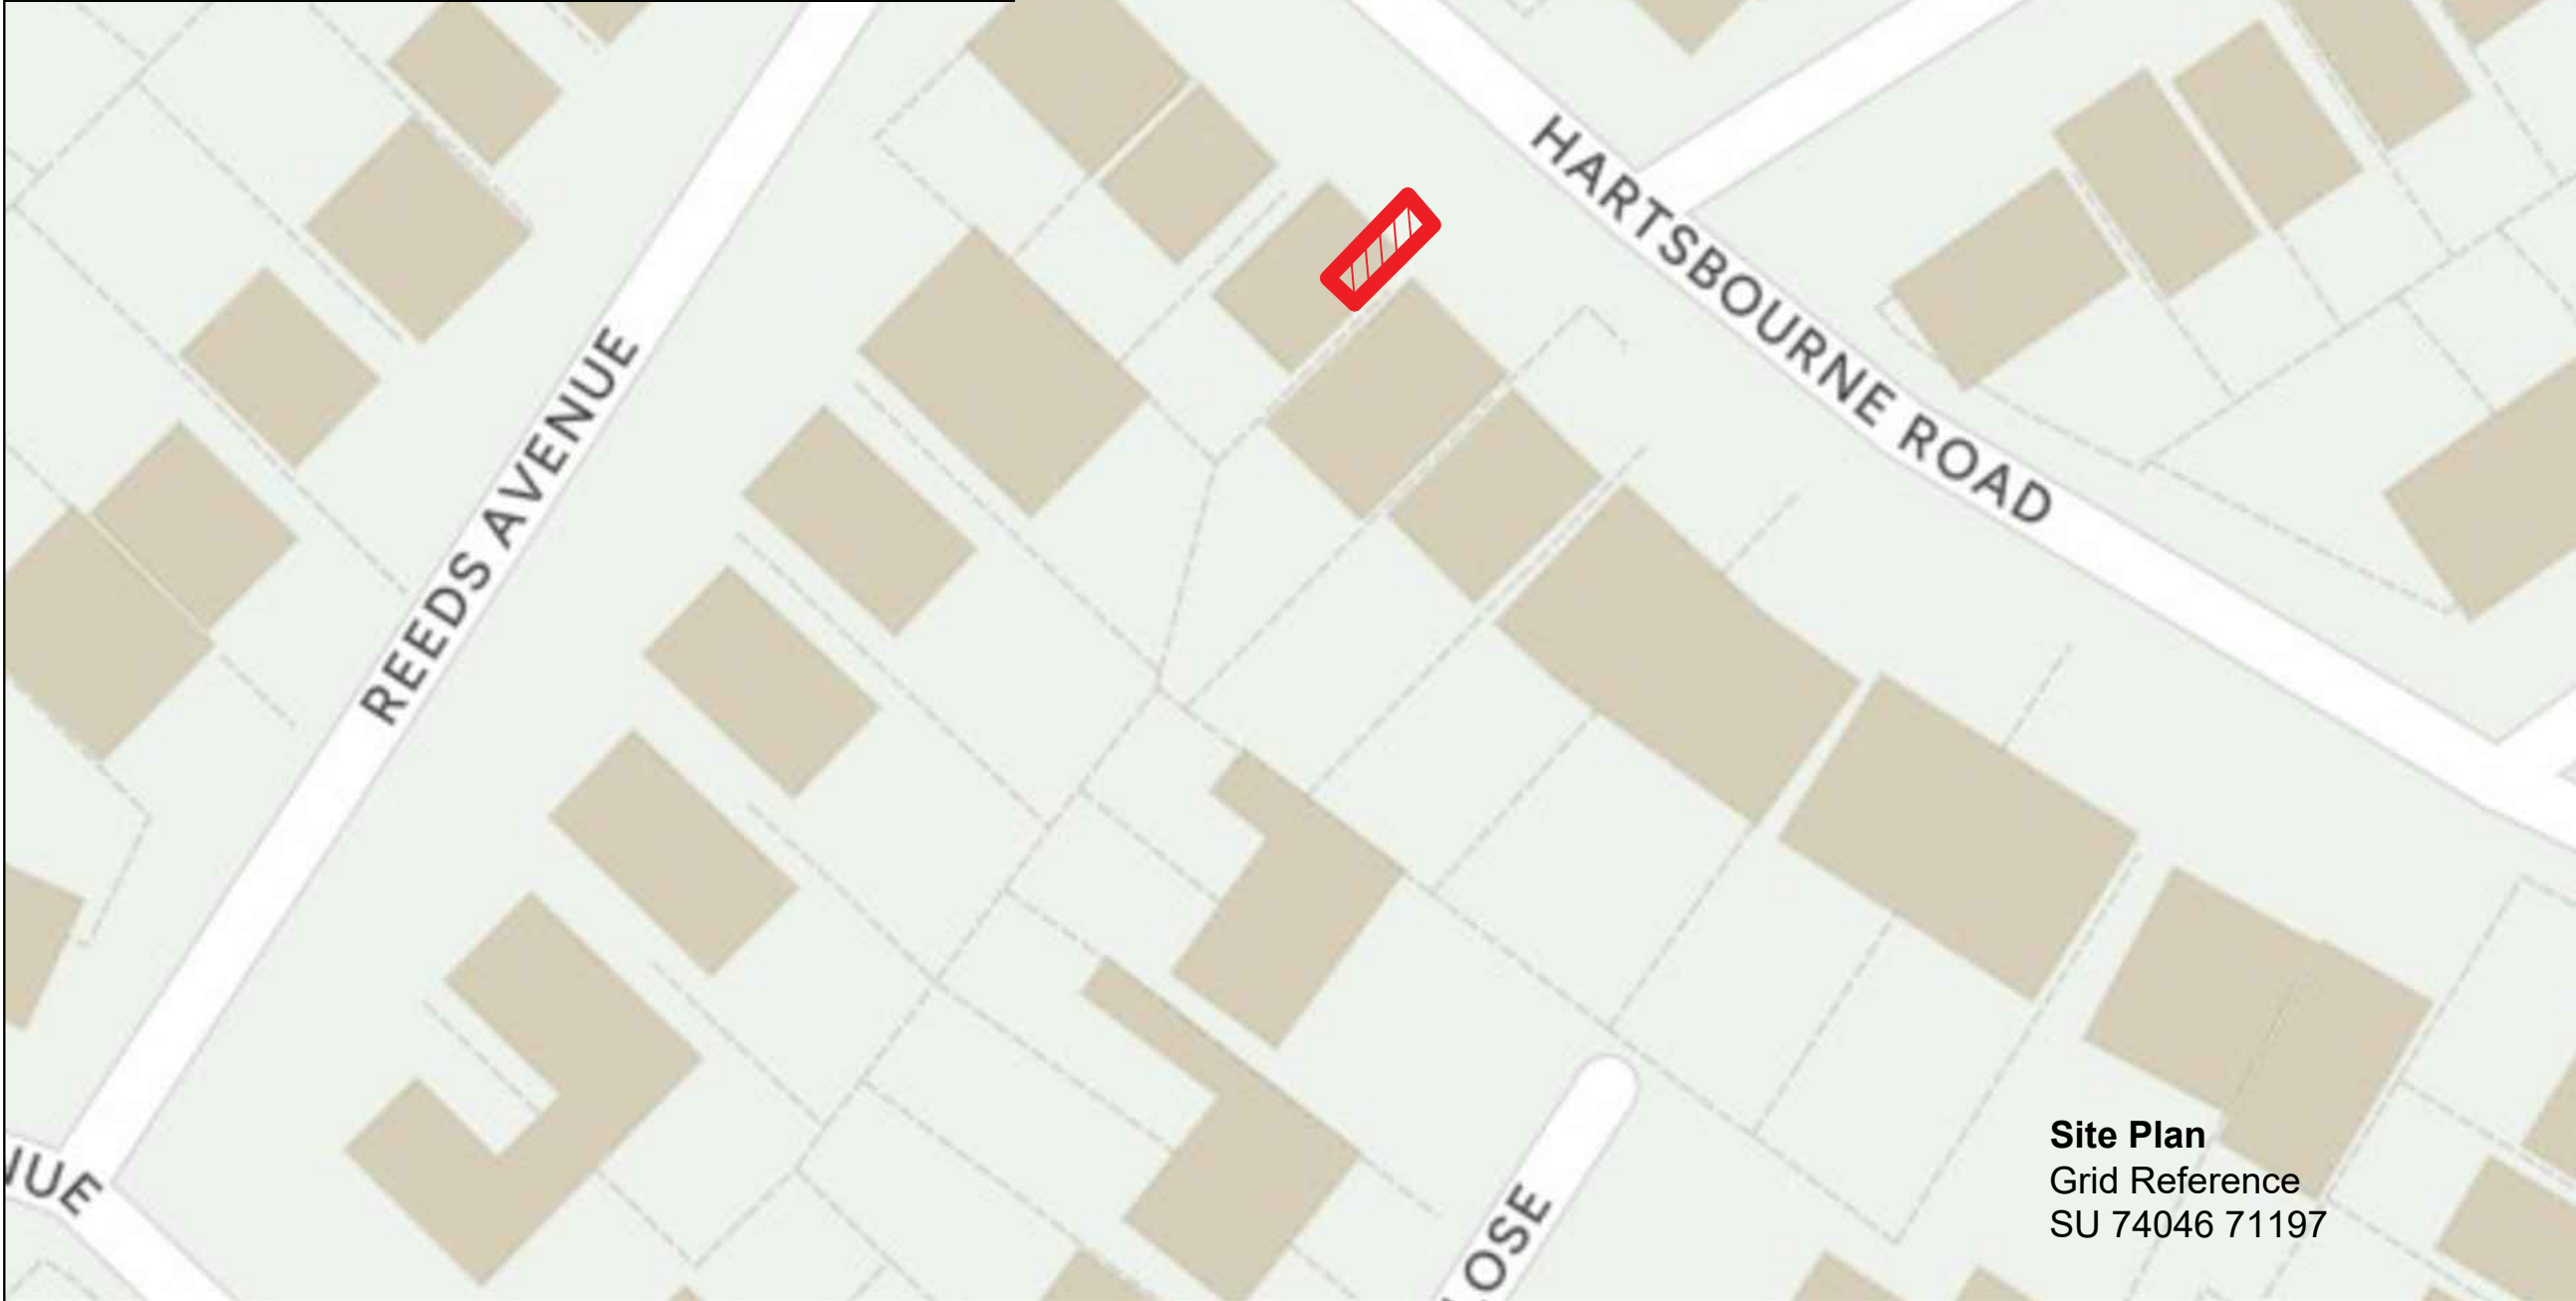


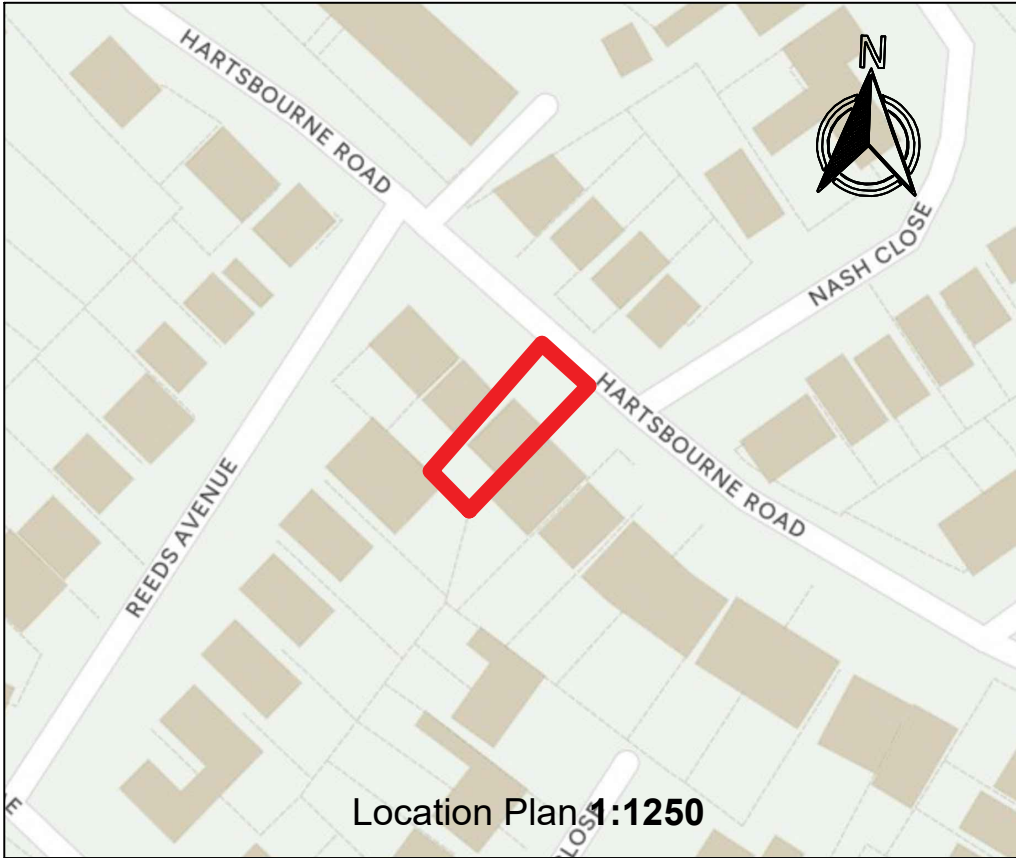

Site Plan
Grid Reference
SU 74046 71197

Notes

- 1. This drawing should be read in accordance with relevant drawings, specifications and information.

A	FOR INFORMATION	DH	SOO	SOO	30.03.25
REV	DETAILS	DRN	CHK	APPR	DATE

Title
96 Hartsbourne Road,
Site Plan -
Garage Conversion

Client
Manoj Devkota



Residential Solutions

78 Middleton Road, Morden, Surrey, SM4 6RS, United Kingdom
Tel: 44-(0)79-5654-8318 Email: Stephen.Olutola@regaleagle.co.uk

DATE	03.03.2025	DRAWN BY	DH
REFERENCE NUMBER	HR-03032025	PRODUCED BY	SOO
SCALE	1:500	CHECKED BY	SOO
DRAWING NUMBER	HR03032025/00	APPROVED BY	SOO
			A