



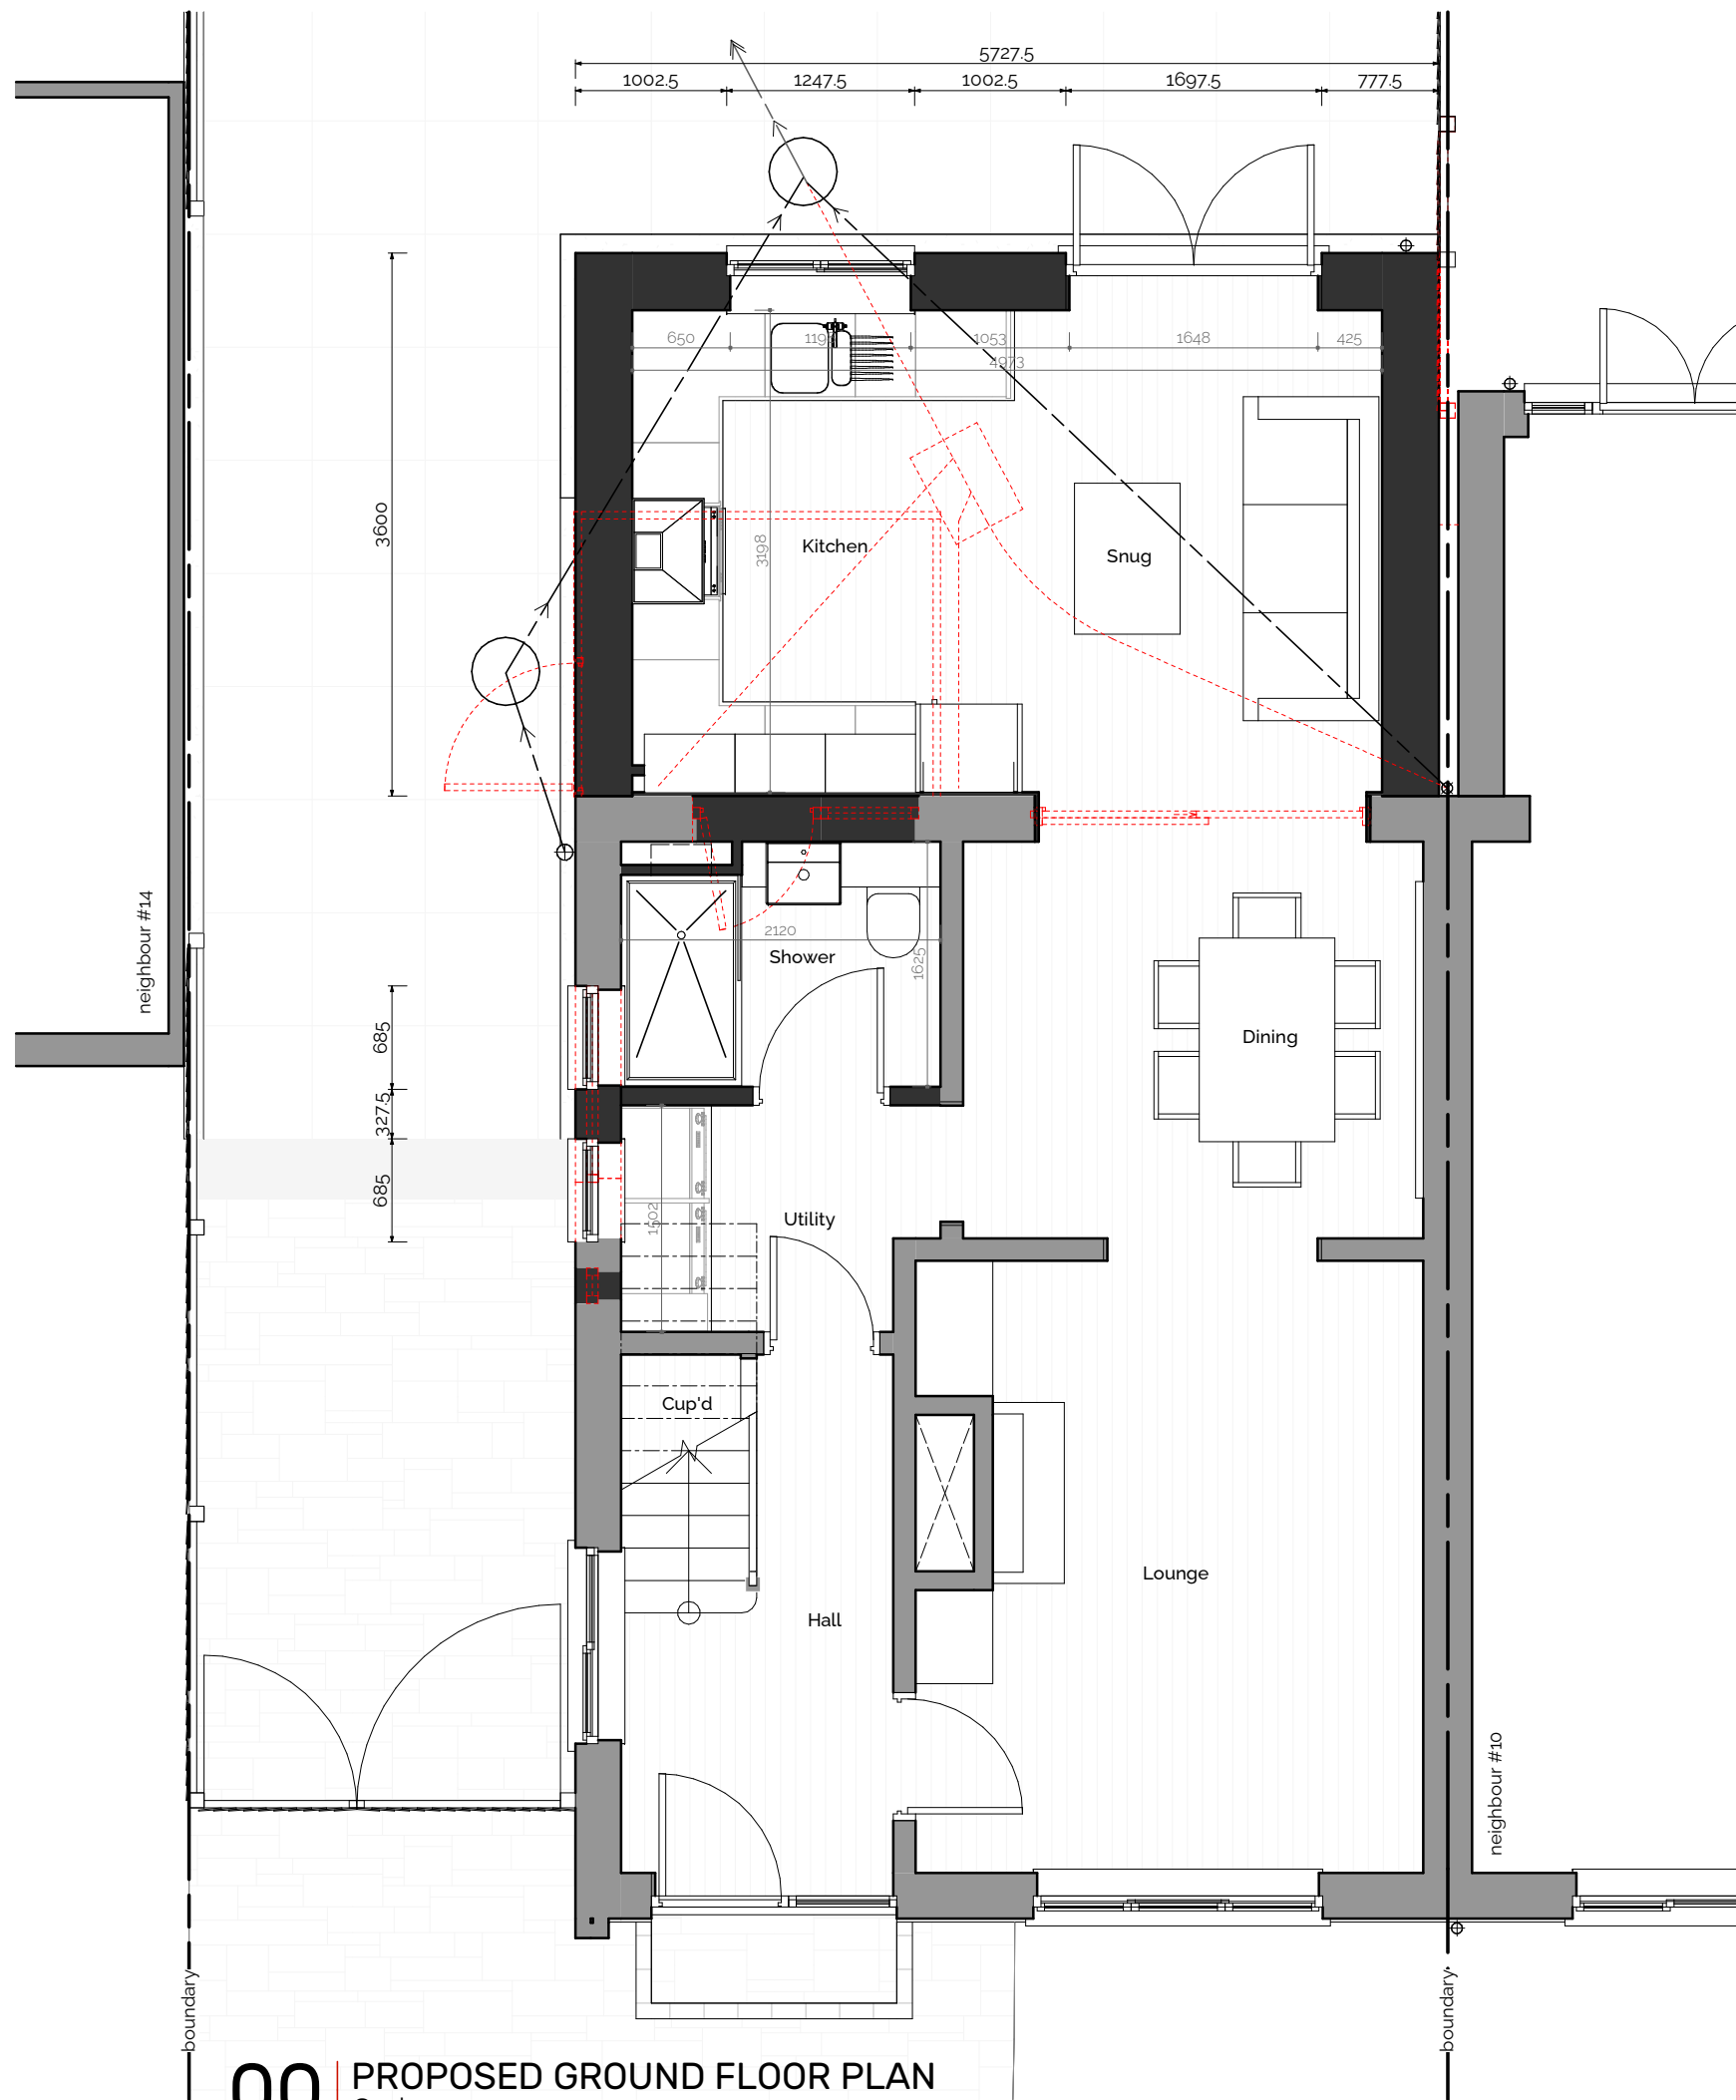

00 | PROPOSED GROUND FLOOR PLAN
Scale 1 : 50

COPYRIGHT

Copyright ©2026 J M Redman Architecture.
No disclosure or copy without written permission.
Do not scale, refer to stated dimensions only. All dimensions
in millimetres unless noted otherwise. Contractor to verify
all dimensions and levels before commencing works.
Read with all project drawings and specifications. No liability
is accepted for variation to the design or specification.
Discrepancies must be reported.

 

Jamie M. Redman MCIAT
07343032178 | Jamie@jmra.co.uk

JMREDMAN
ARCHITECTURE

PROJECT client MR. J. MITCHELL
location 12 ROCHESTER AVENUE, WOODLEY,
READING, BERKSHIRE. RG5 4NA
description SINGLE STOREY REAR EXTENSION

ISSUE	rev.	date	description	
	P1	06/10/2026	preliminary	
	P2	12/10/2026	preliminary	
	A	13/10/2026	planning	
date		13/10/2026	status	PLANNING
drawn		JMR	for planning application support, not for construction	

DOCUMENT title PROPOSED
GROUND FLOOR
PLAN
size A3
reference 26013-JMR
revision A
020