


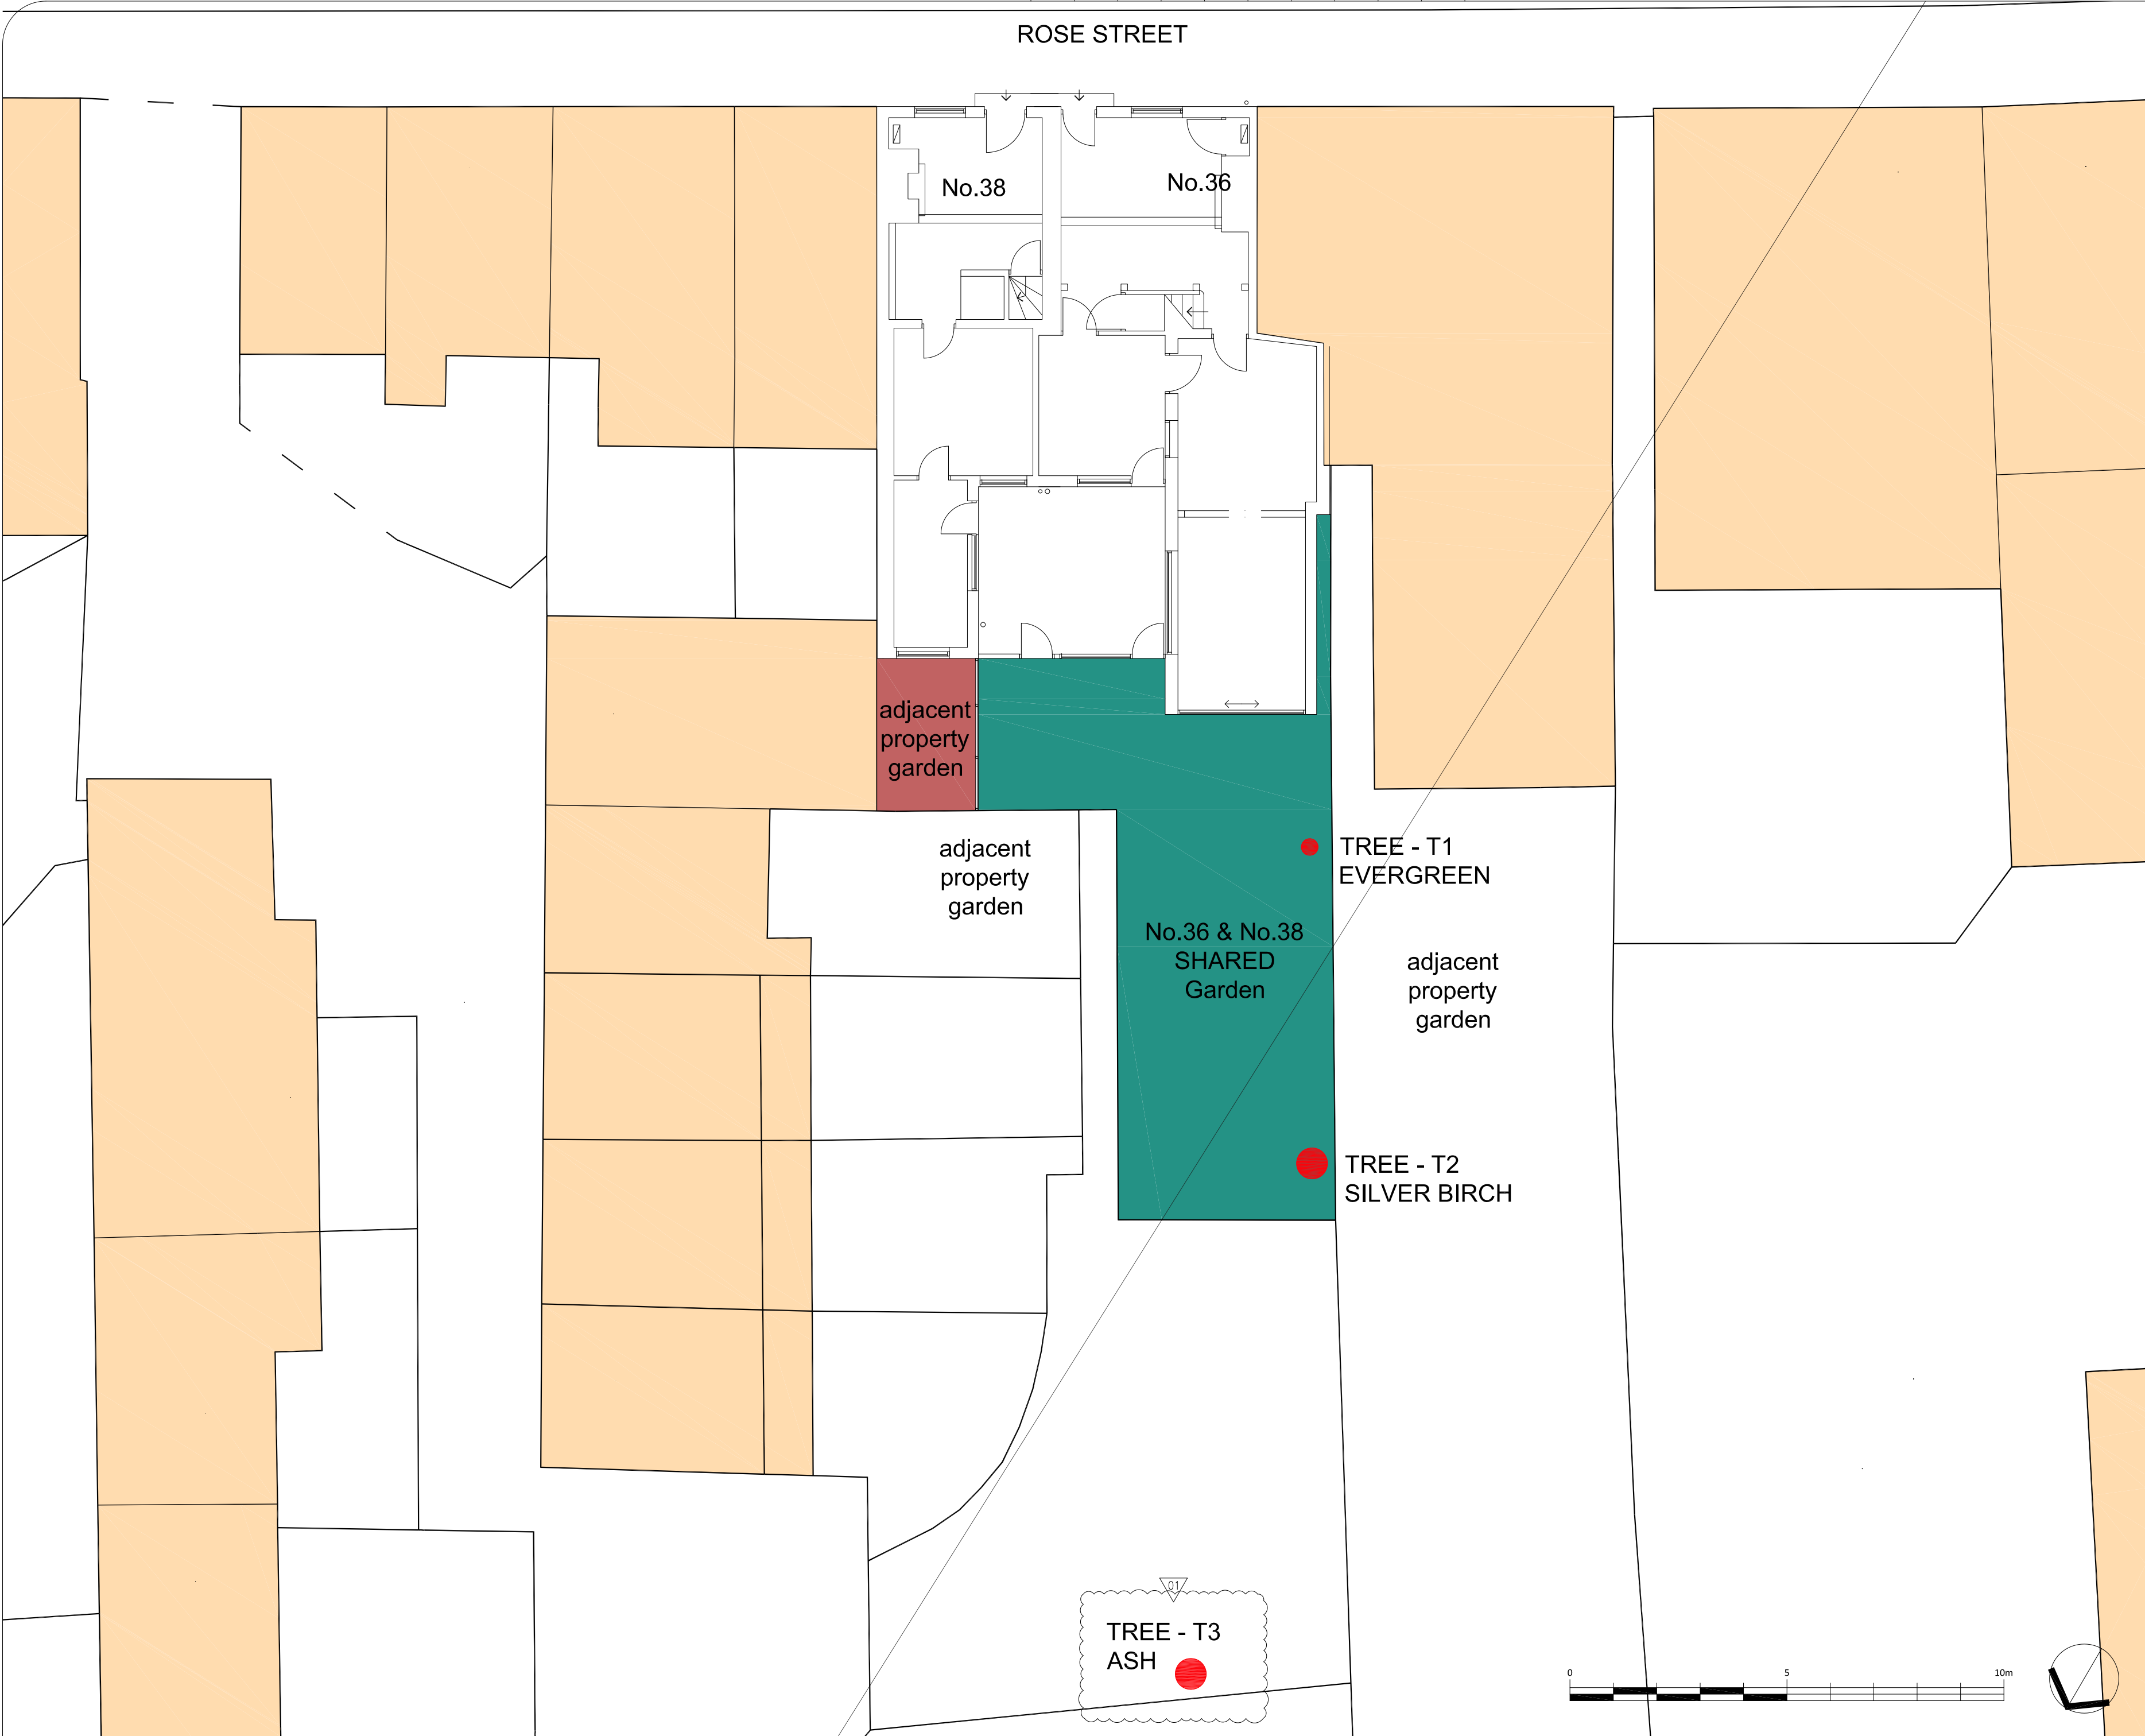

Revision:
01 View amended to show rear boundary,
TREE - T3 Ash Tree added.
SRH 24.03.2025



FOR INFORMATION



Osborne Wolf Ltd.

Osborne House, High Street
Stoke Ferry, PE33 9SF

Project: ROSE STREET DEVELOPMENTS
WOKINGHAM

Project Address: 36 & 38 ROSE STREET
WOKINGHAM, RG40 1 XU

Title: SITE PLAN
EXISTING TREE PLOT

Project No: P003.10 Date: 13.02.2025

Drawn: SRH Checked: SMD

Drawing No: P003.10-902

Scale: 1:100 @ A2 Rev: 01