


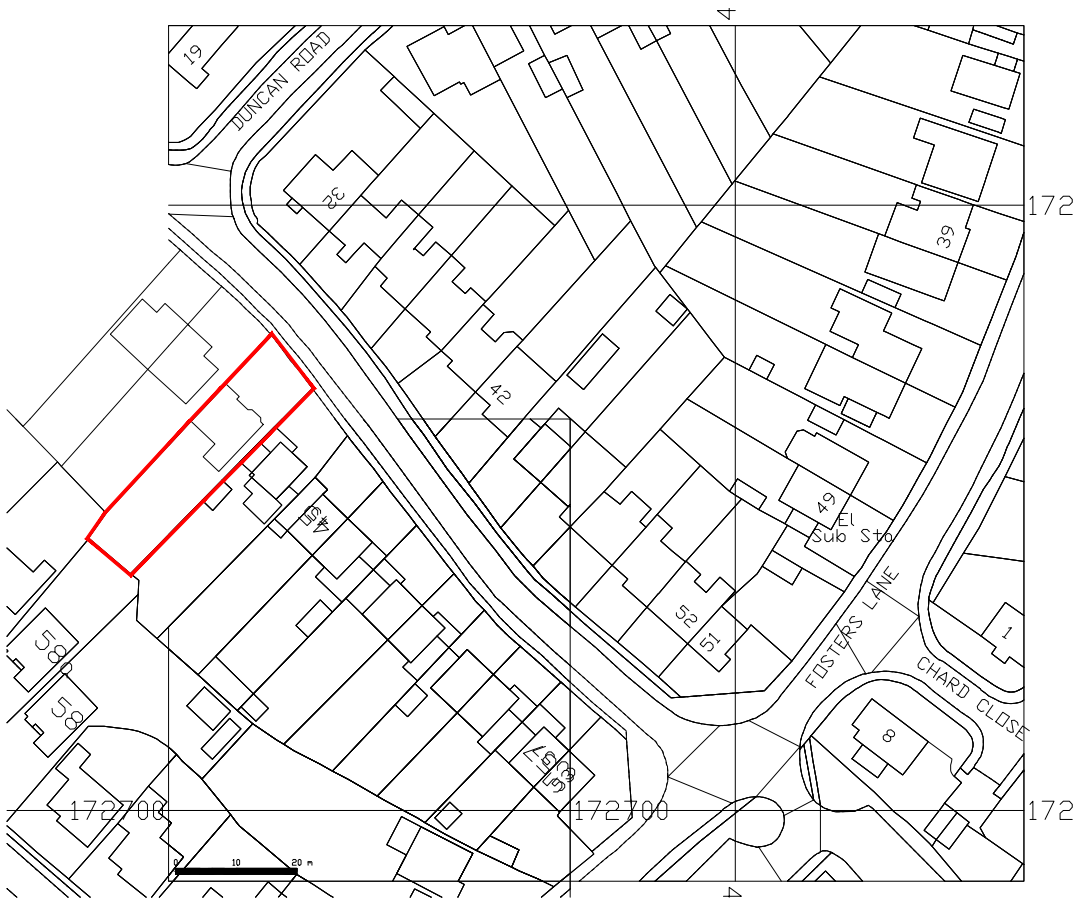


 

SITE PLAN (1:500)

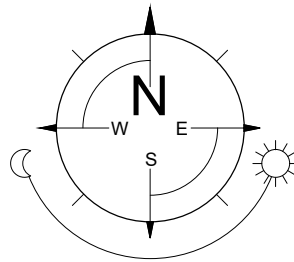

LOCATION PLAN (1:1250)

 

Crown Copyright and database rights OS 100047474

REV. | DATE | COMMENTS

PROJECT
41 Duncan Road,
Woodley,
RC5 4HS

PROJECT TITLE
Single storey rear extension

DRAWING TITLE
EXISTING PLAN & ELEVATIONS

SK-tec Ltd

Planning & Technical Services
22 Glasspool Road, Winnersh, Reading, Berks, RG41 5SB
tel: 01183 759987, mob: 07714 100537
e-mail: steve@sk-tec.co.uk

CLIENT
Mr & Mrs Thorpe

SCALE 1:100 (A3)

DATE Mar 25

DRG. No. 25/918-01

REV.