




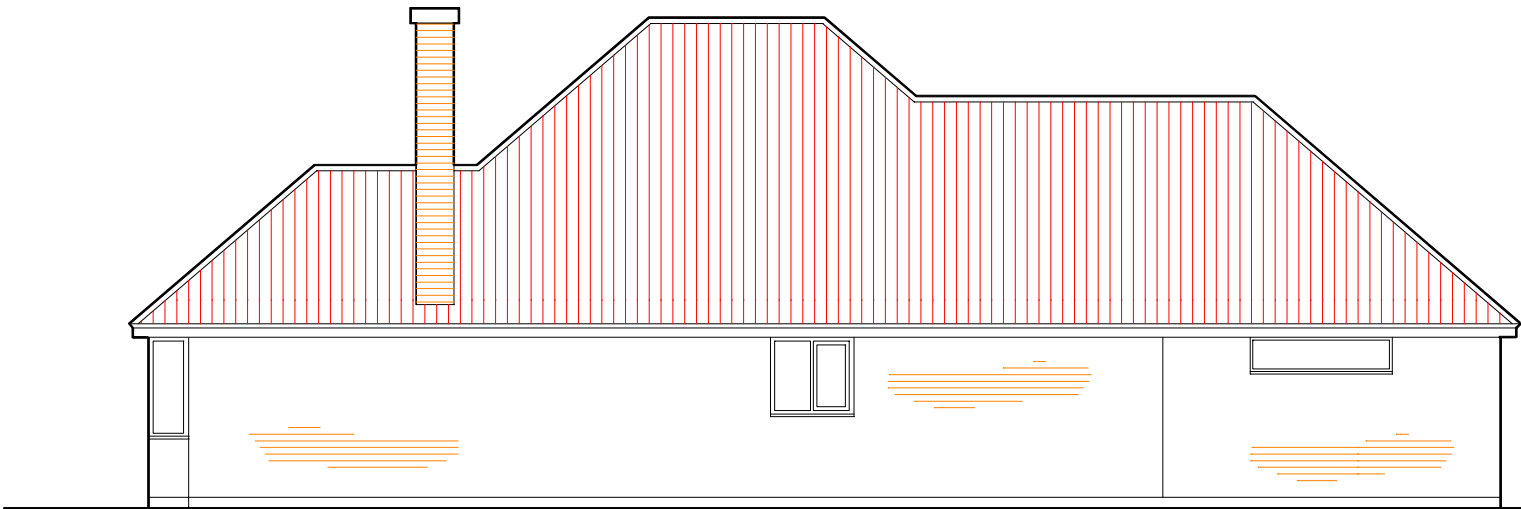


side elevation

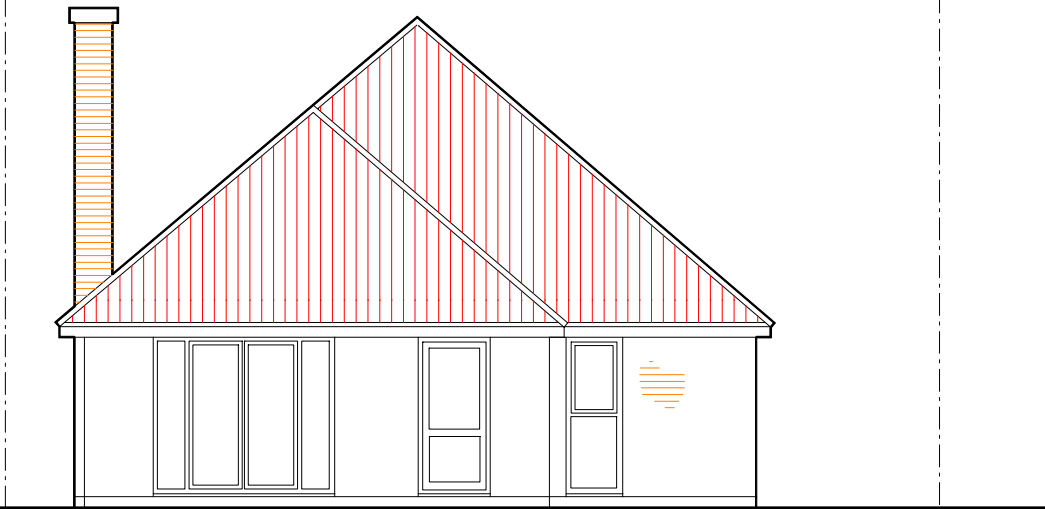

rear elevation

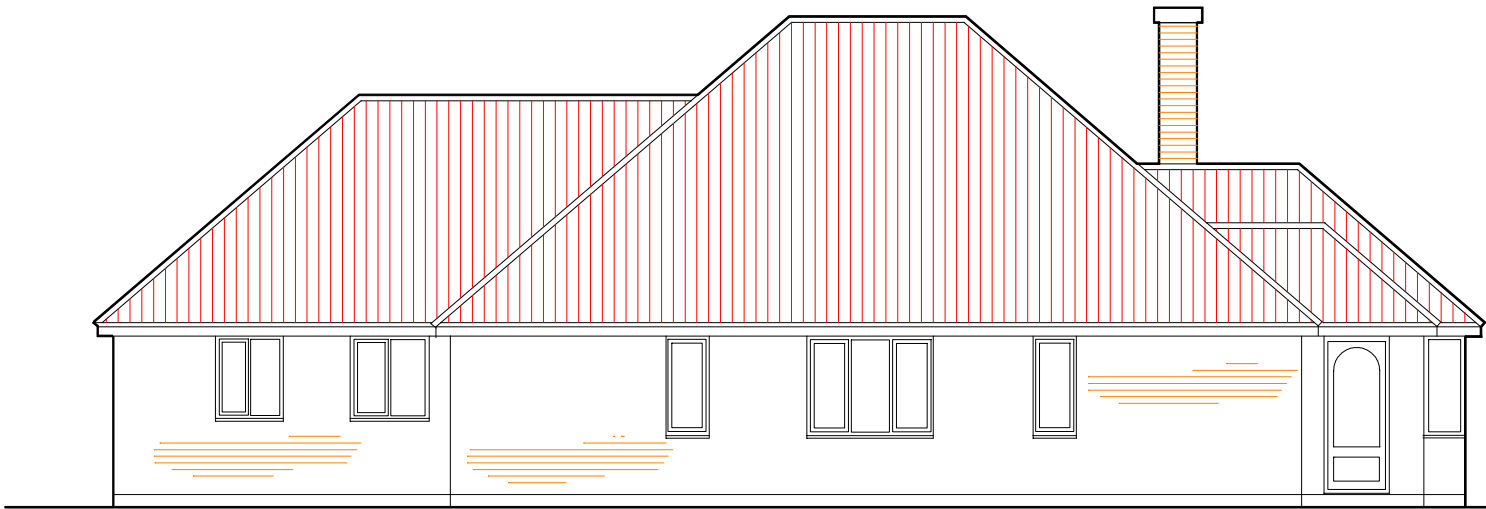

side elevation

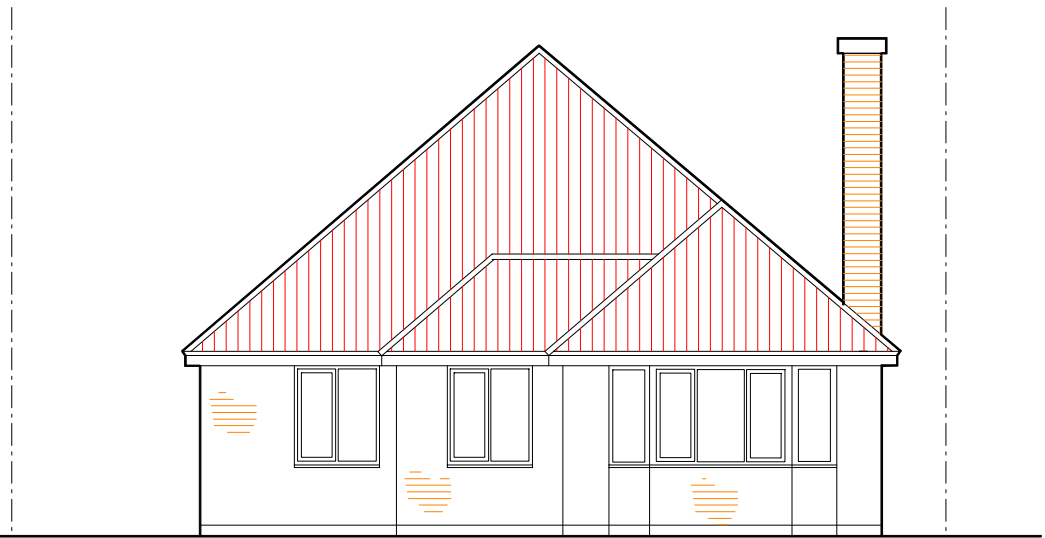

front elevation

existing elevations

ISSUE A INTRO 14/03/25

Project Proposed second storey extension to 46 Ellis Road RG45 6PU f	Client Mr Matt Deacon	
	Scale 1:100	Date: March 2025
Drawing title Existing elevations	Drg No 3227-1	