




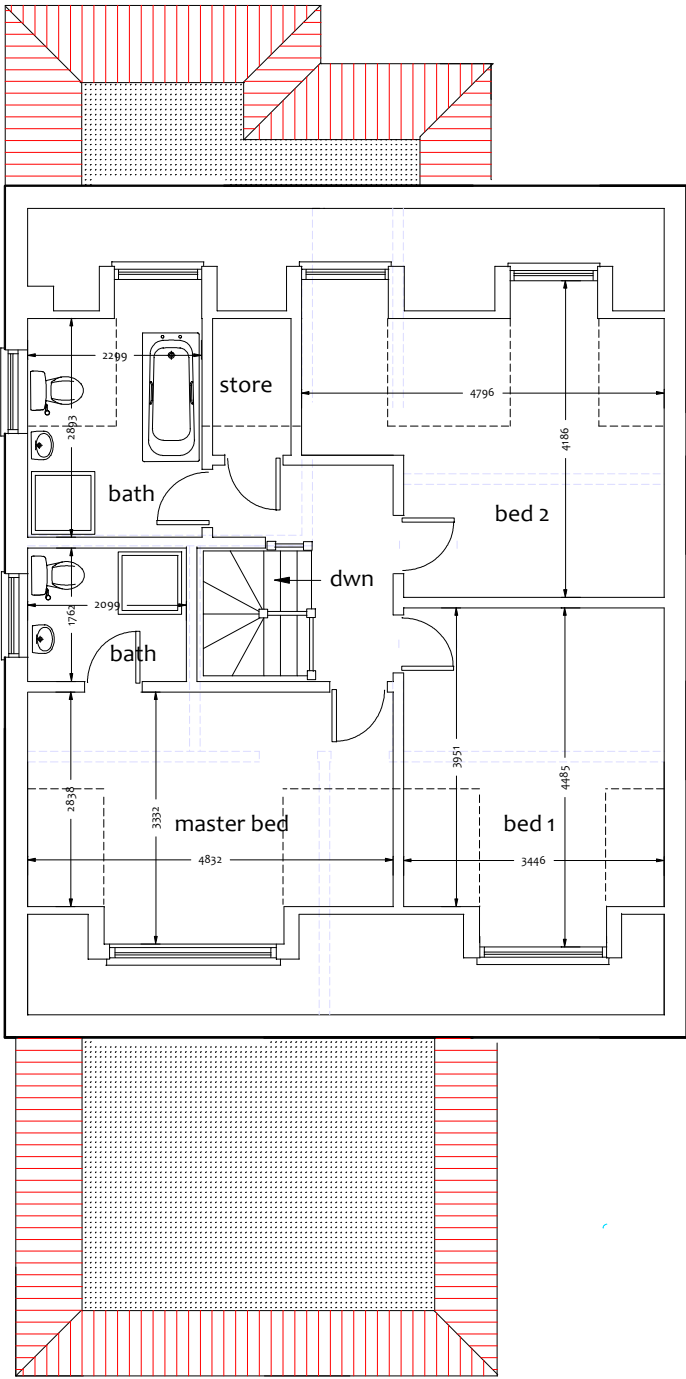

proposed upper floor

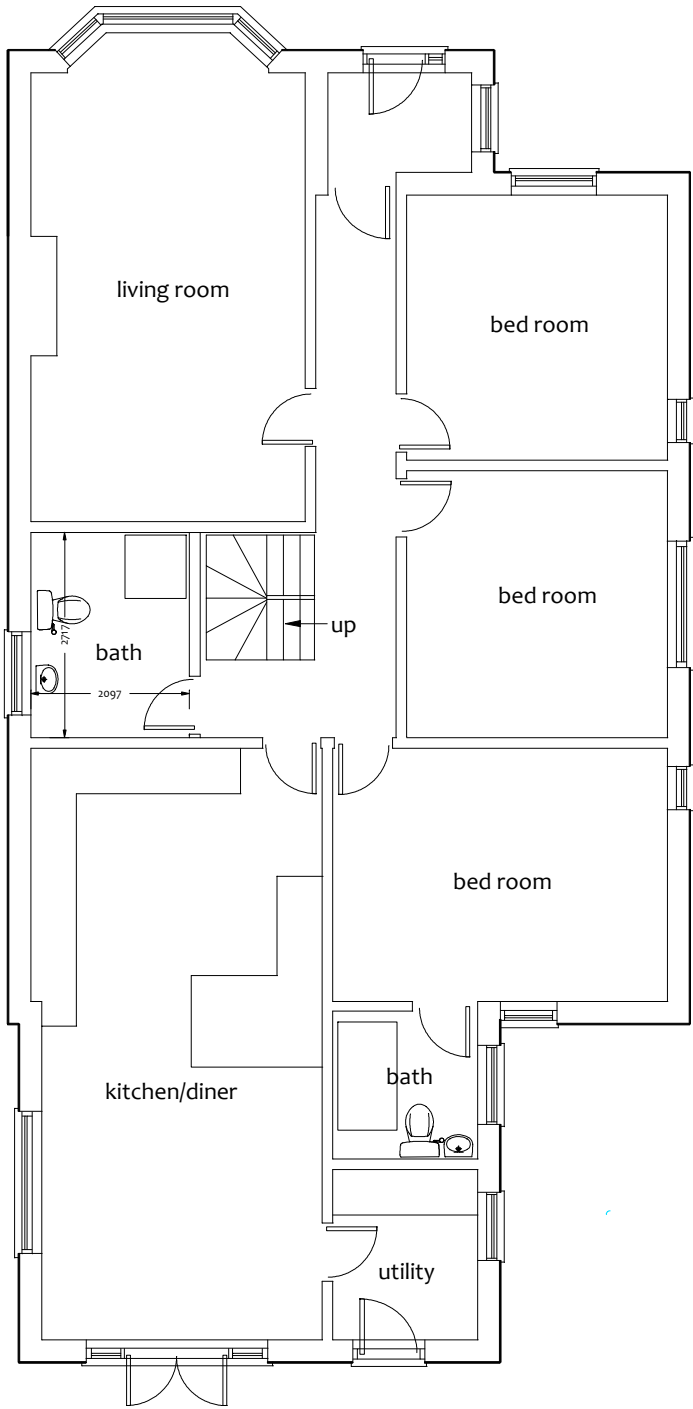

proposed ground floor

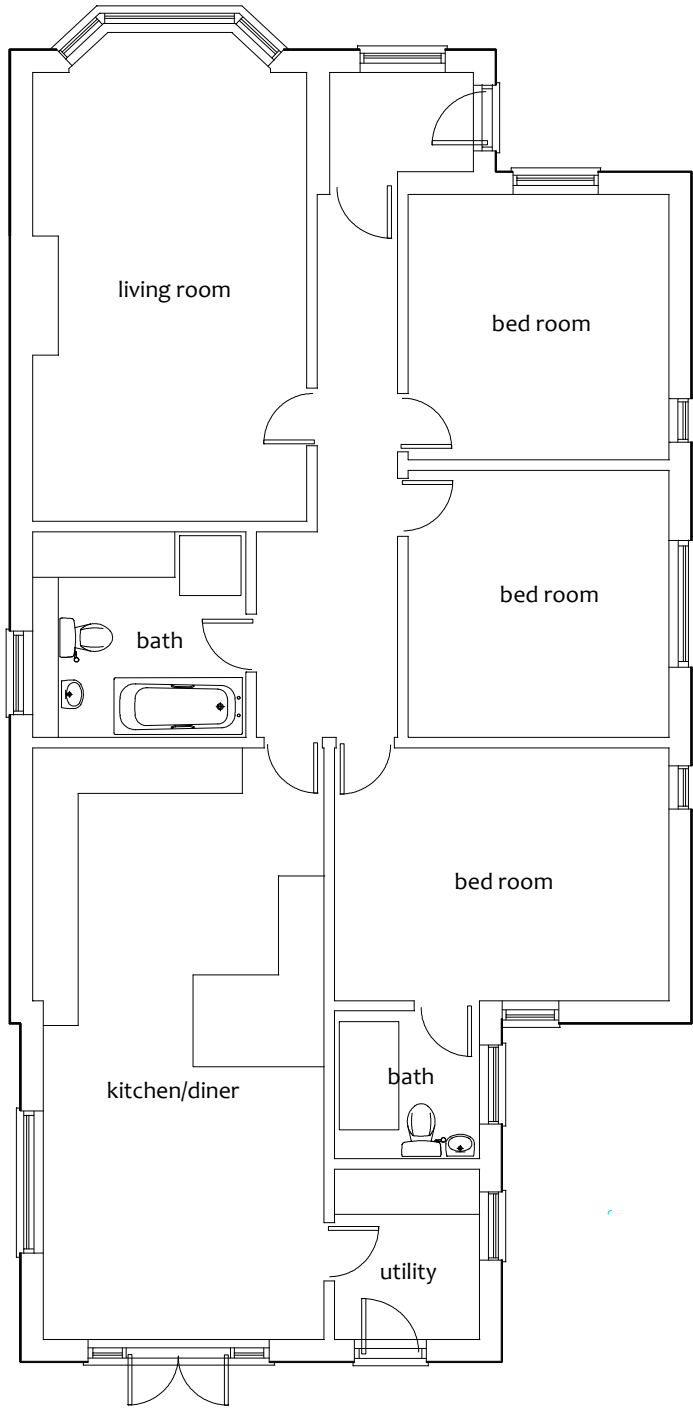

existing ground floor

ISSUE B REVISED 24/03/25 ISSUE A INTRO 14/03/25		Client Mr Matt Deacon	
Project Proposed second storey extension to 46 Ellis Road RG45 6PU f		Scale 1:100	Date: March 2025
Drawing title Floor plans		Drg No	3227-2