



20 metres

 

A3

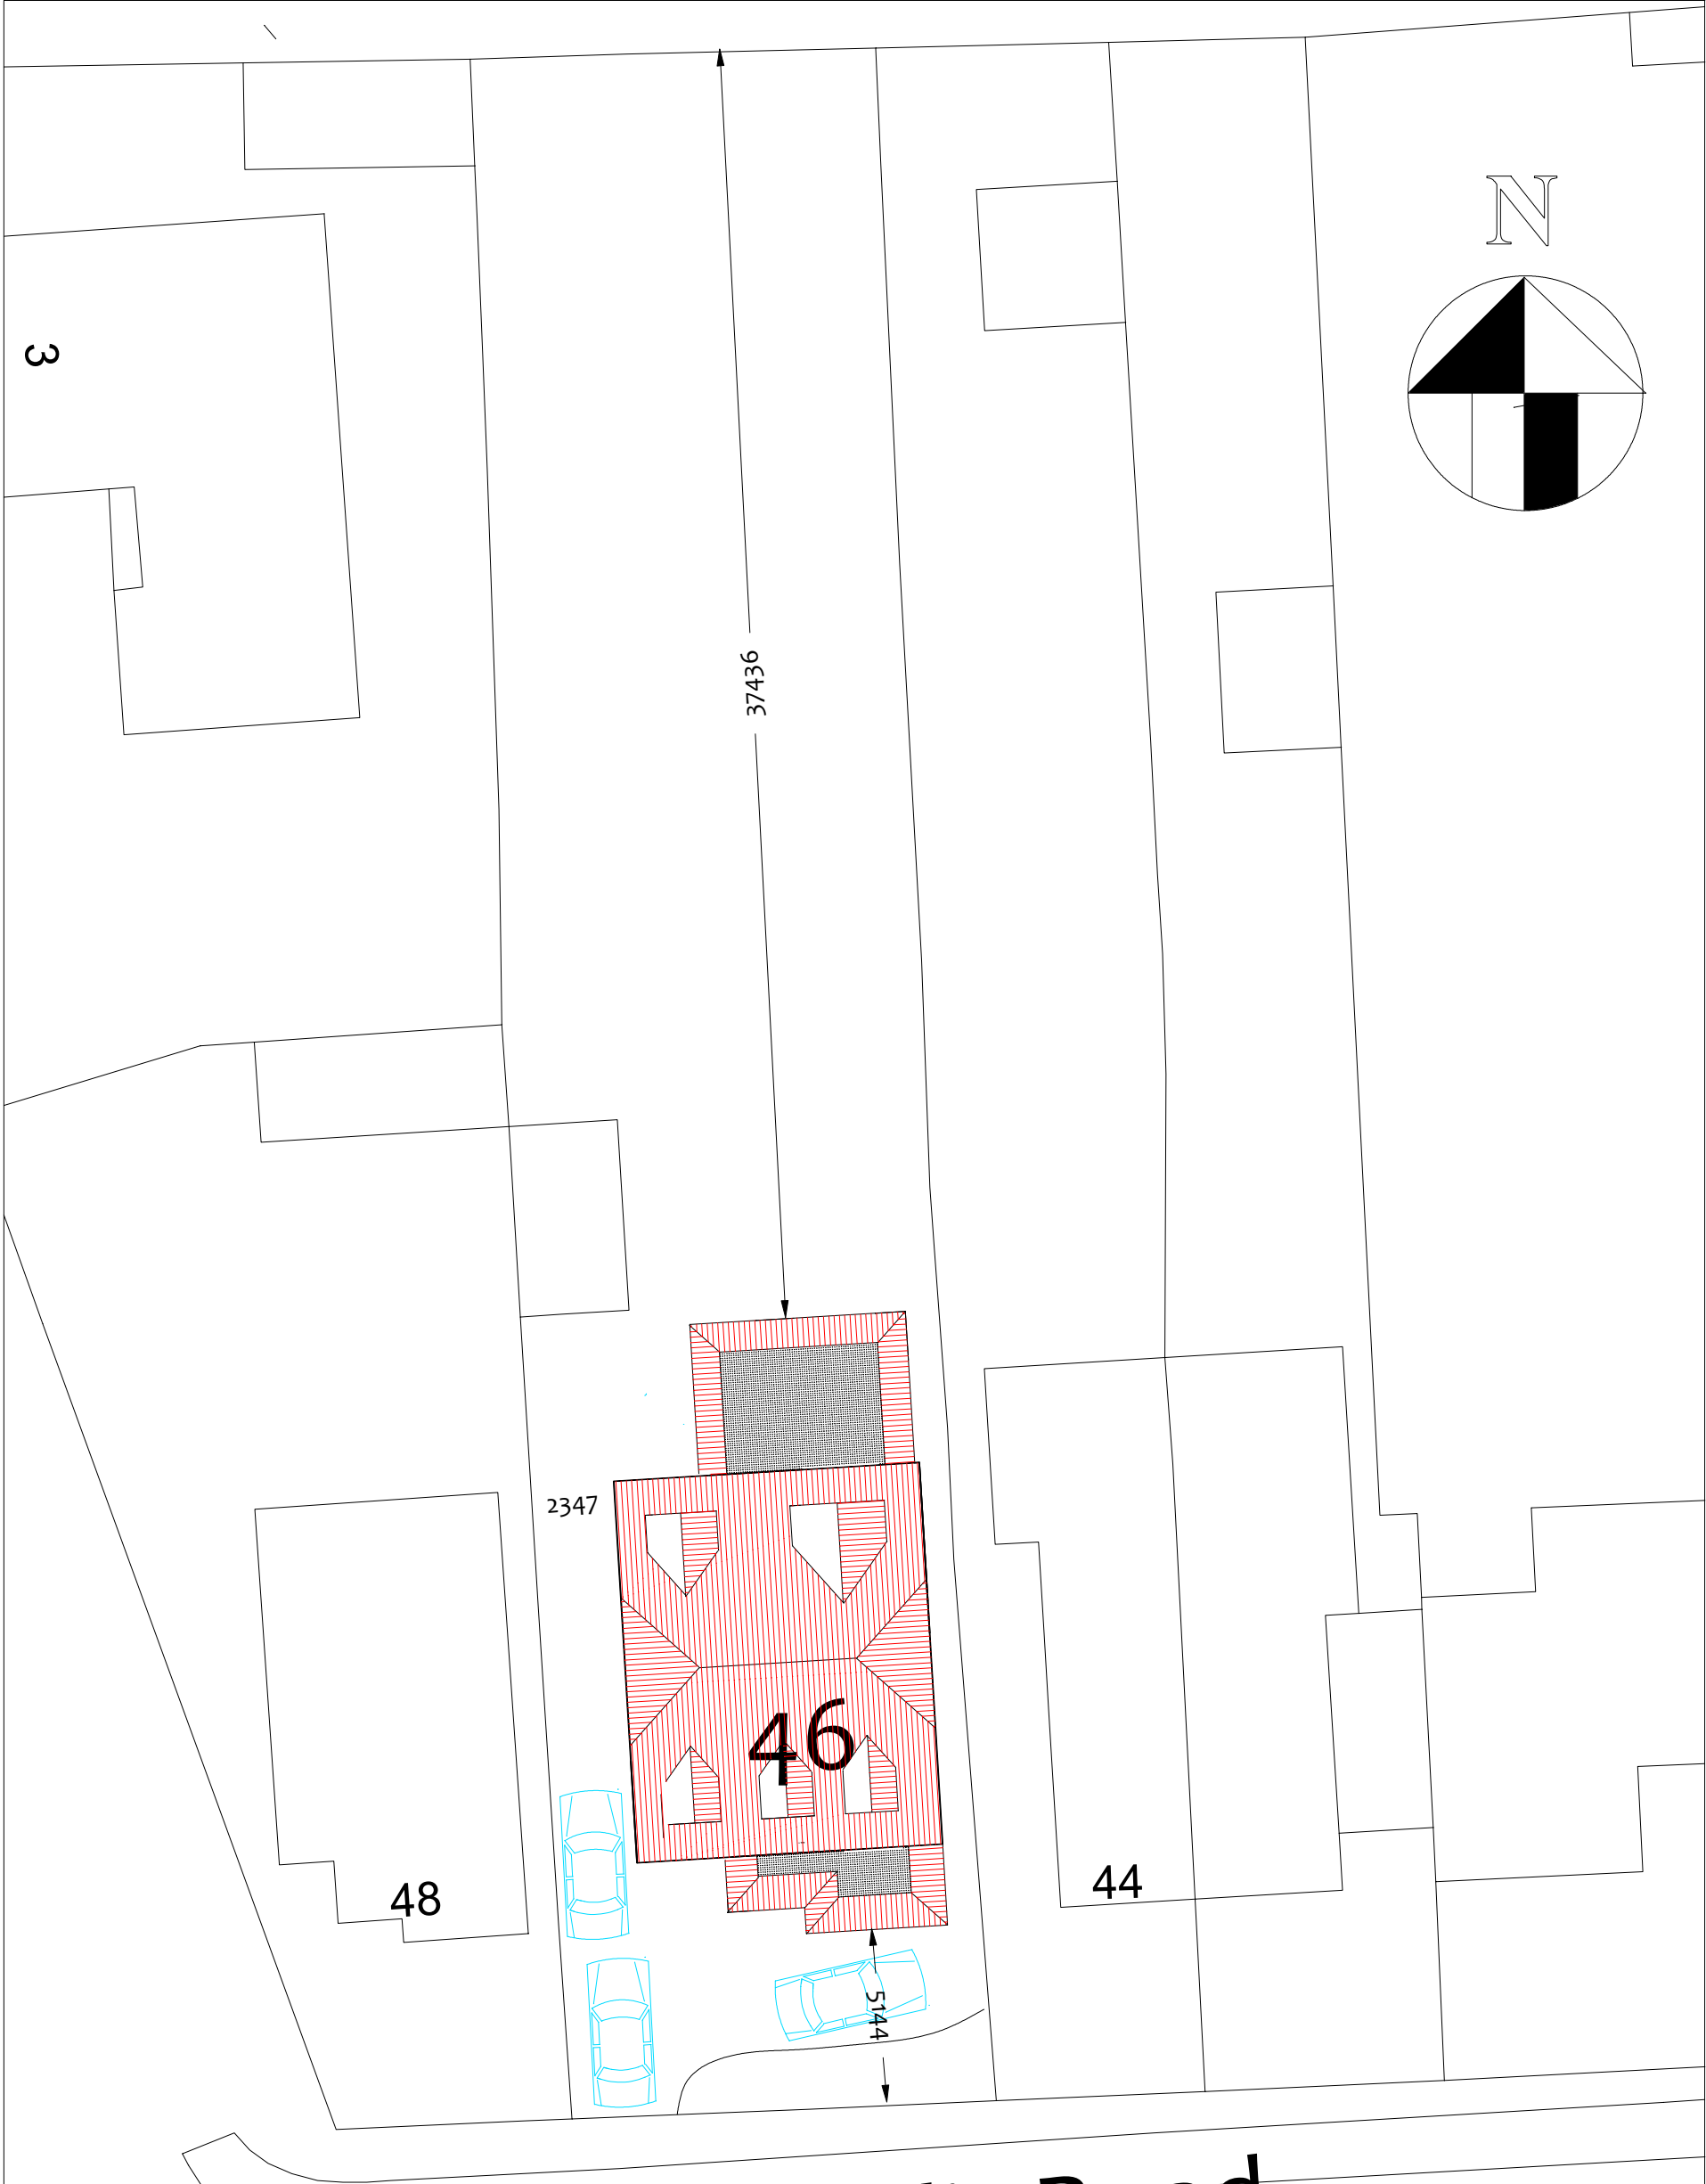

Ellis Road

Serial number: 98770
Crown copyright and database right 2016
Ordnance Survey licence 100048957
Reproduction in whole or in part is prohibited
without the prior permission of Ordnance Survey

ISSUE A INTRO 25/03/25		Client	
Project		Mr Matt Deacon	
Proposed second storey extension to 46 Ellis Road RG45 6PU f		Scale :1:200	Date: March 2025
Drawing title		Site Plan	
		Drg No	3227-10