


## NOTES


© SK Design consultants - THIS DRAWING AND DESIGN REMAINS THE COPYRIGHT AND INTELLECTUAL PROPERTY OF SK CONSULTANTS AND SHALL NOT BE COPIED IN ANY FORMAT WITHOUT APPROVAL.

THIS DRAWING IS TO BE READ IN CONJUNCTION WITH ALL OTHER DRAWINGS AND DOCUMENTS PROVIDED. THE CONTRACTOR MUST CHECK ALL DIMENSIONS ON SITE BEFORE PLACING ORDERS FOR MATERIALS OR SHOP FABRICATIONS OR COMMENCING WORKS ON SITE. ANY DISCREPANCIES SHOULD BE NOTIFIED BEFORE PROCEEDING.

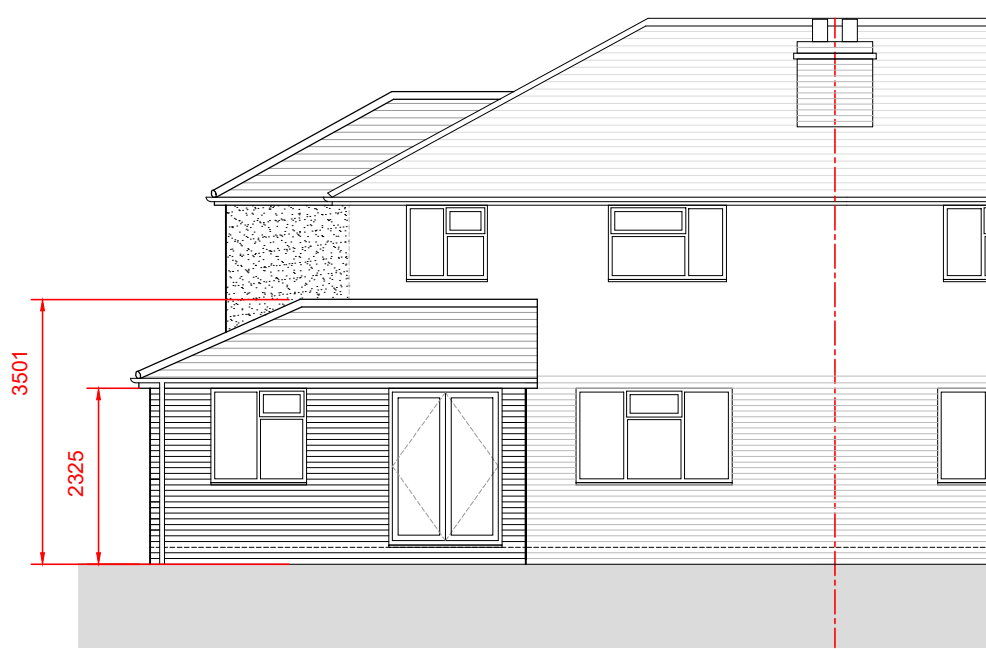


PROPOSED SOUTH ELEVATION

SCALE 1 : 100

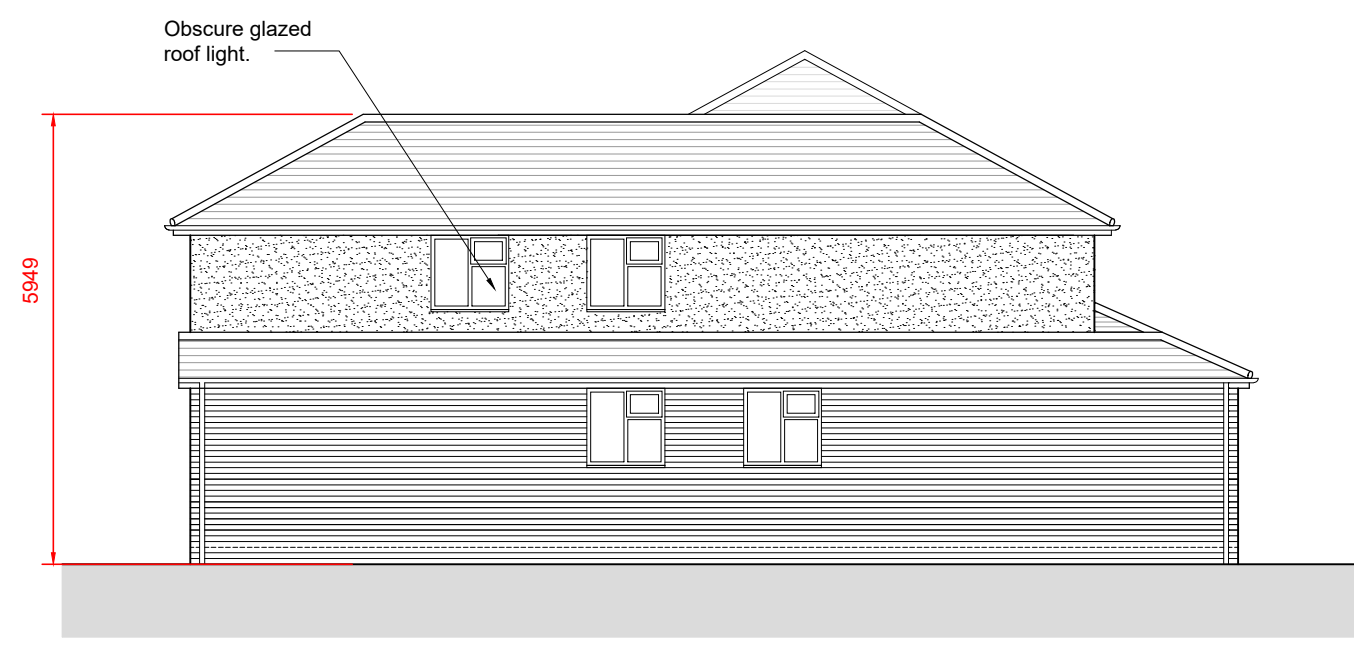


PROPOSED WEST ELEVATION

SCALE 1 : 100

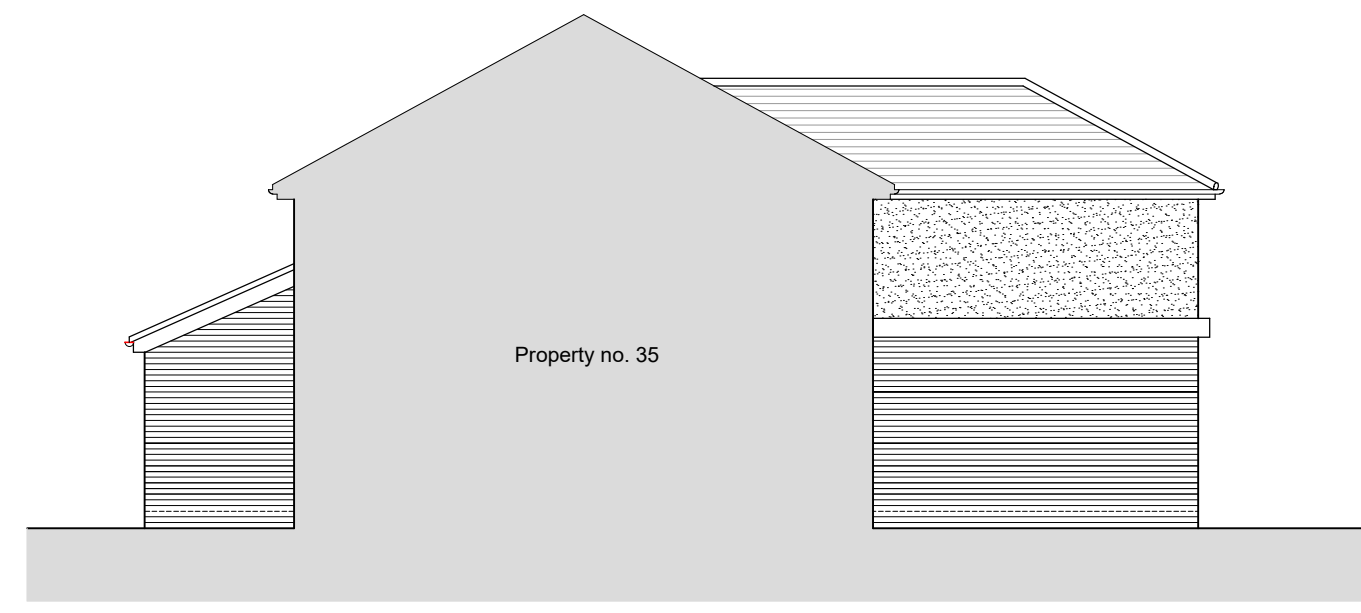


PROPOSED EAST ELEVATION

SCALE 1 : 100

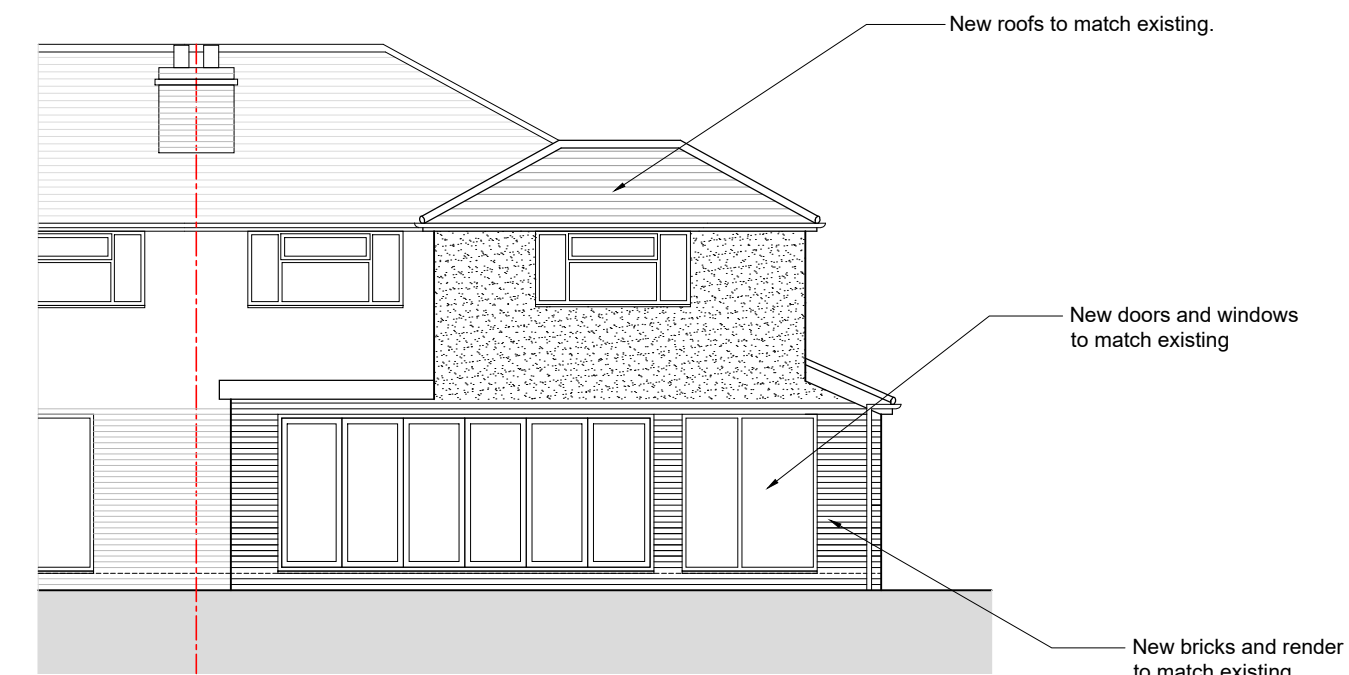


PROPOSED NORTH ELEVATION

SCALE 1 : 100

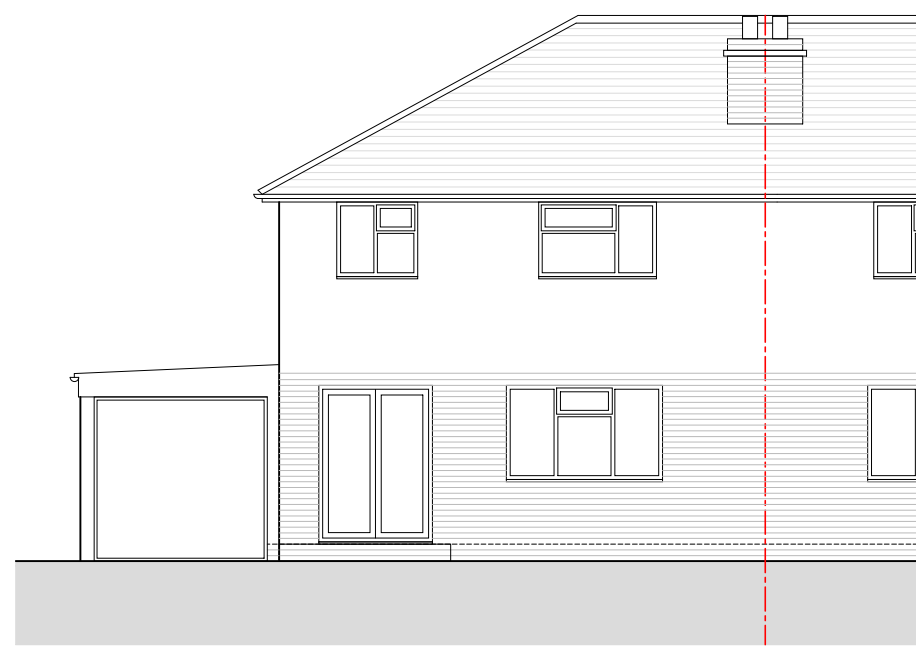


EXISTING SOUTH ELEVATION

SCALE 1 : 100

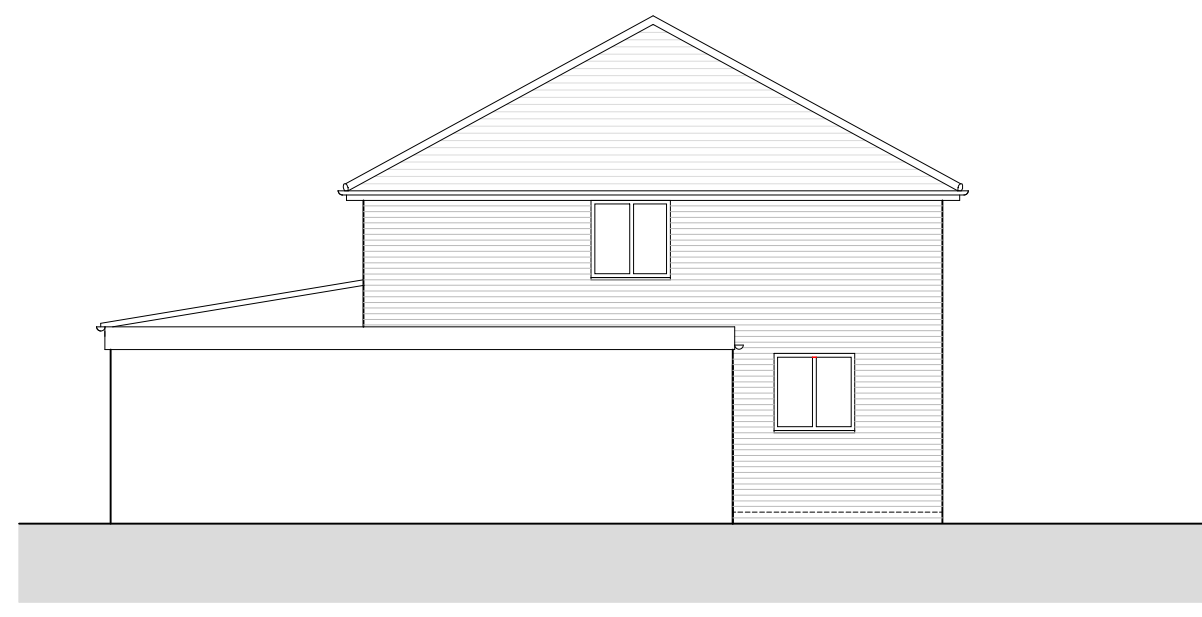


EXISTING WEST ELEVATION

SCALE 1 : 100

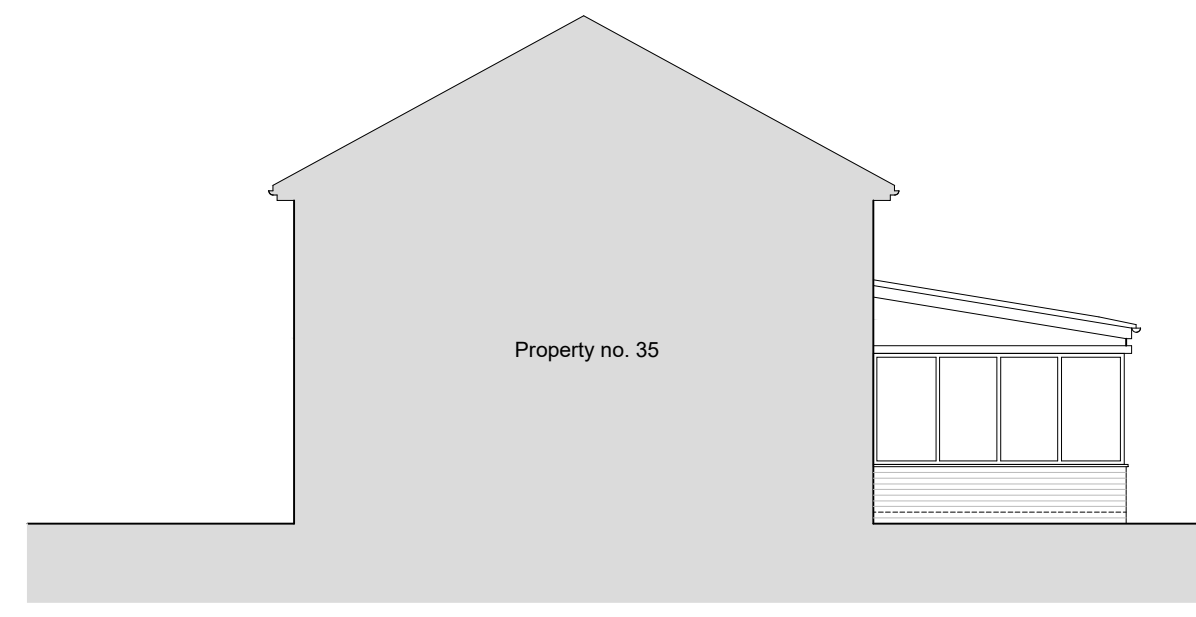


EXISTING EAST ELEVATION

SCALE 1 : 100

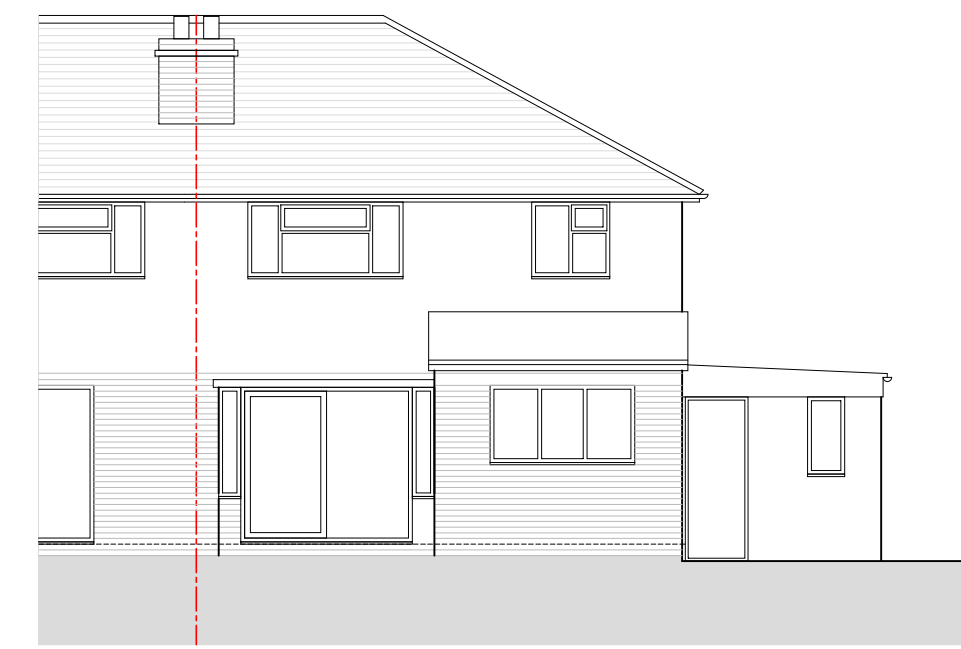


EXISTING NORTH ELEVATION

SCALE 1 : 100

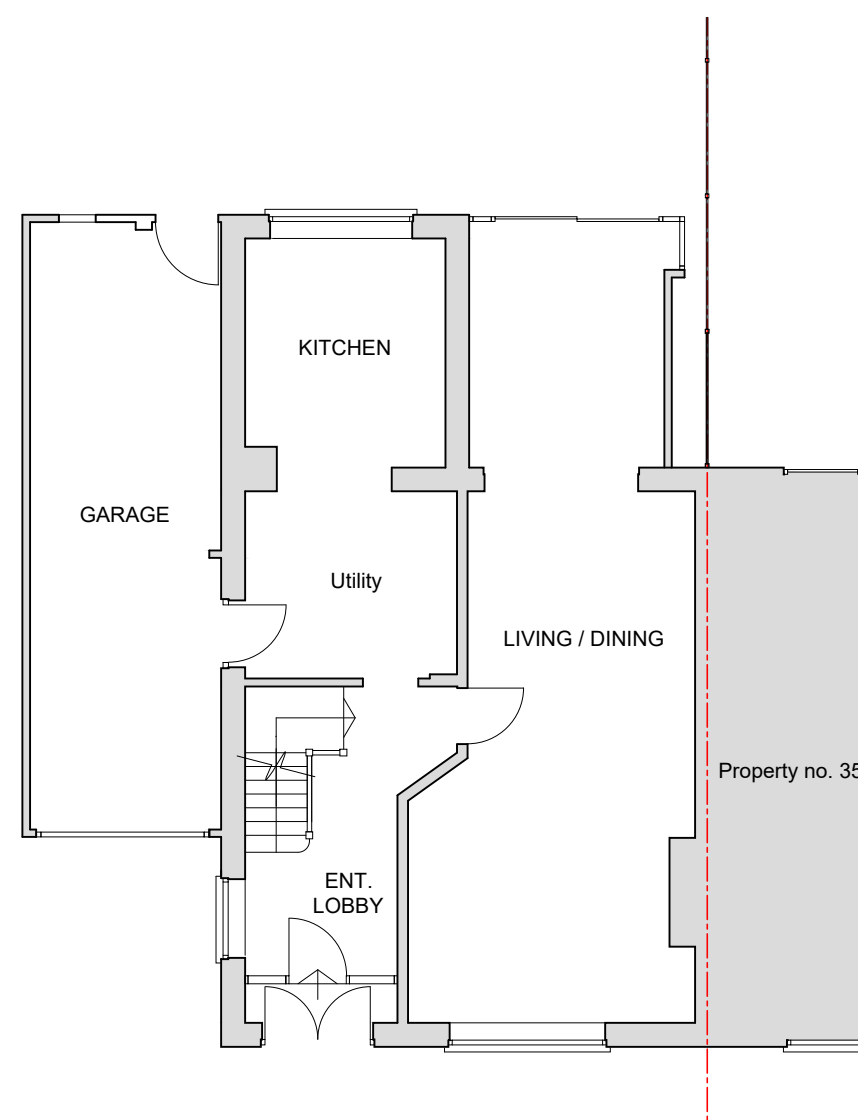


EXISTING GROUND FLOOR PLAN

SCALE 1 : 100

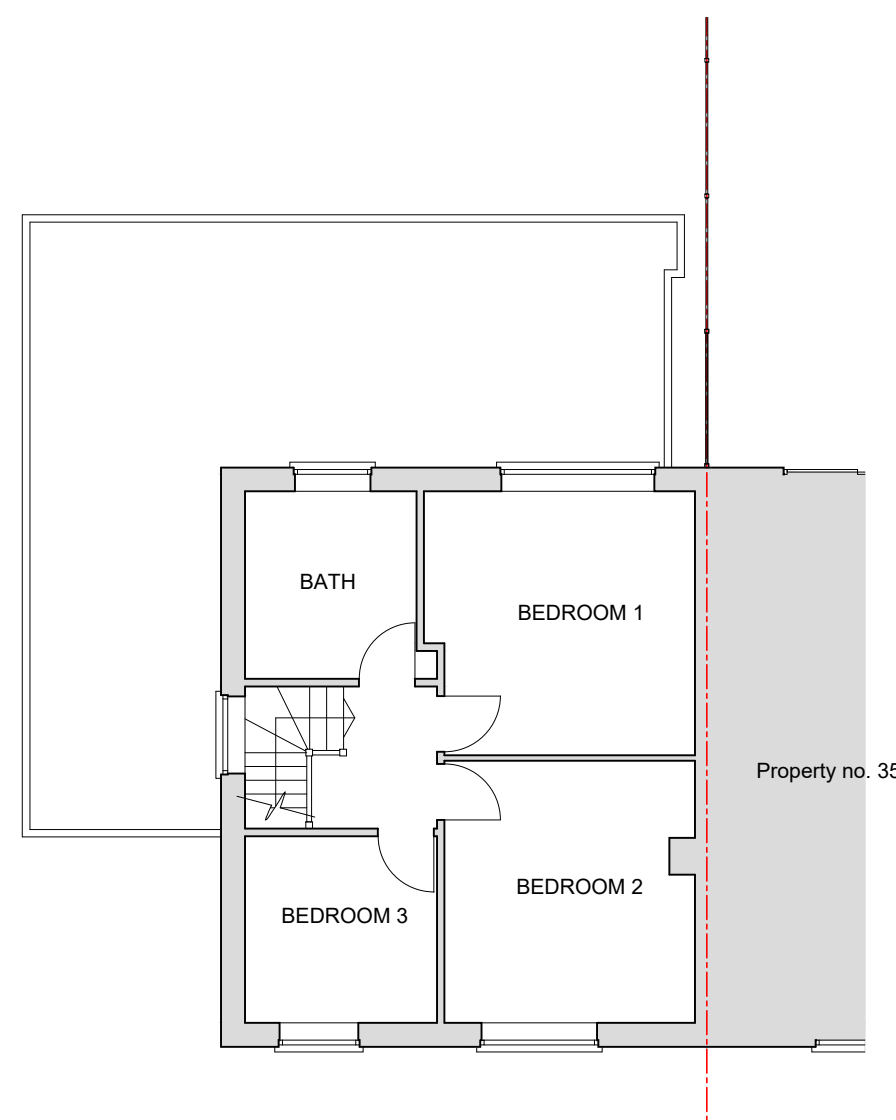



EXISTING FIRST FLOOR PLAN

SCALE 1 : 100

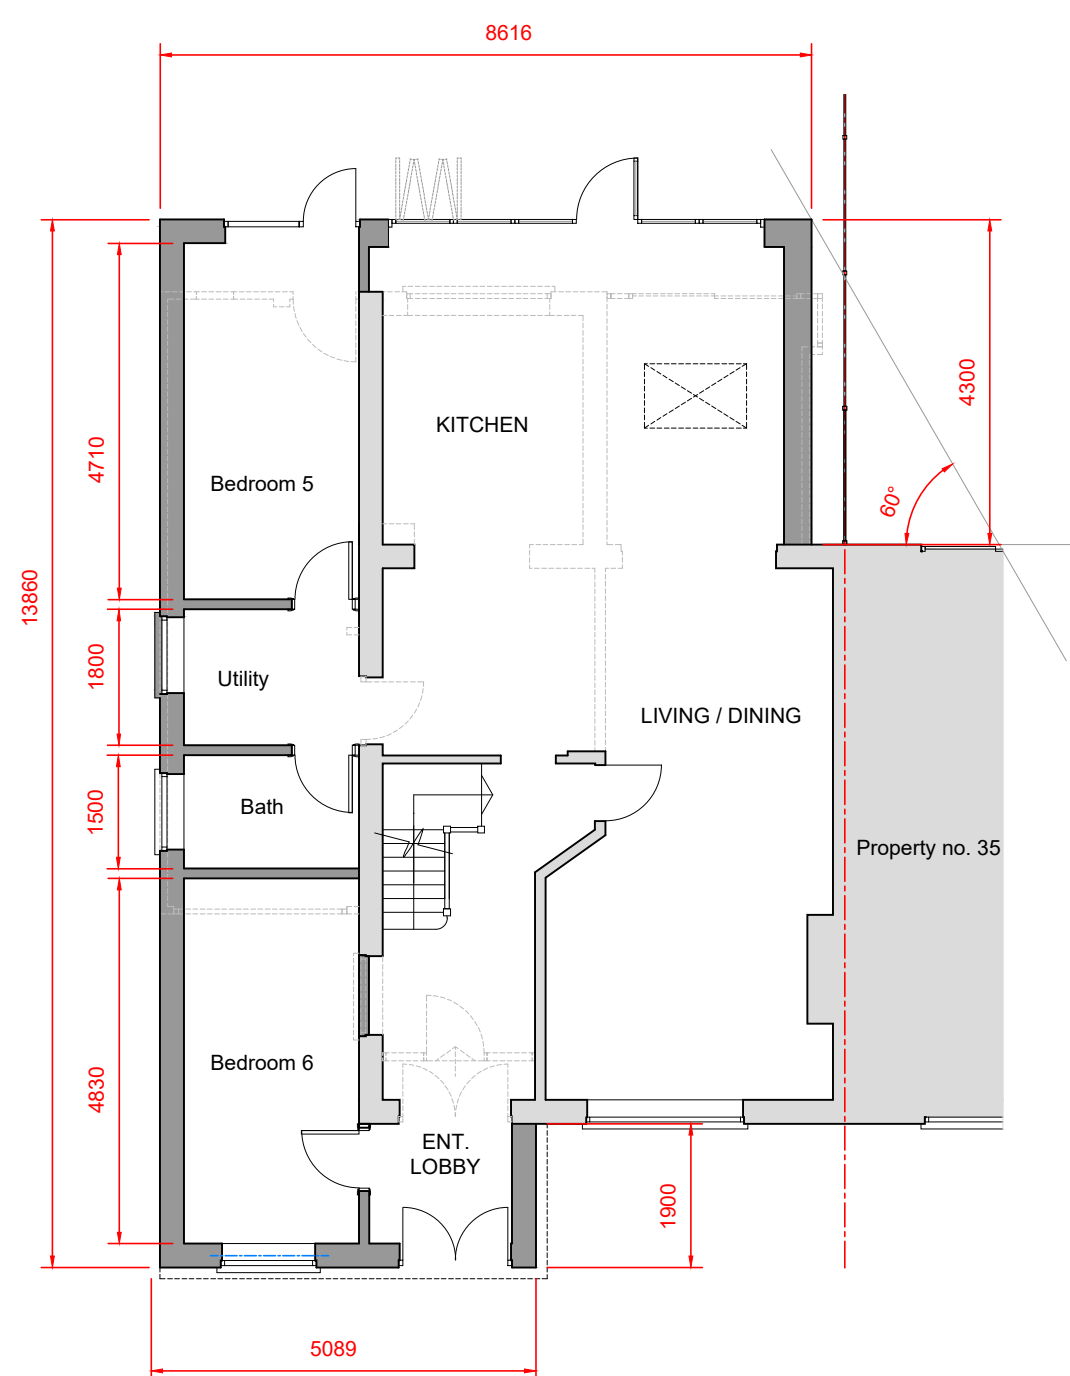

PROPOSED GROUND FLOOR PLAN

SCALE 1 : 100

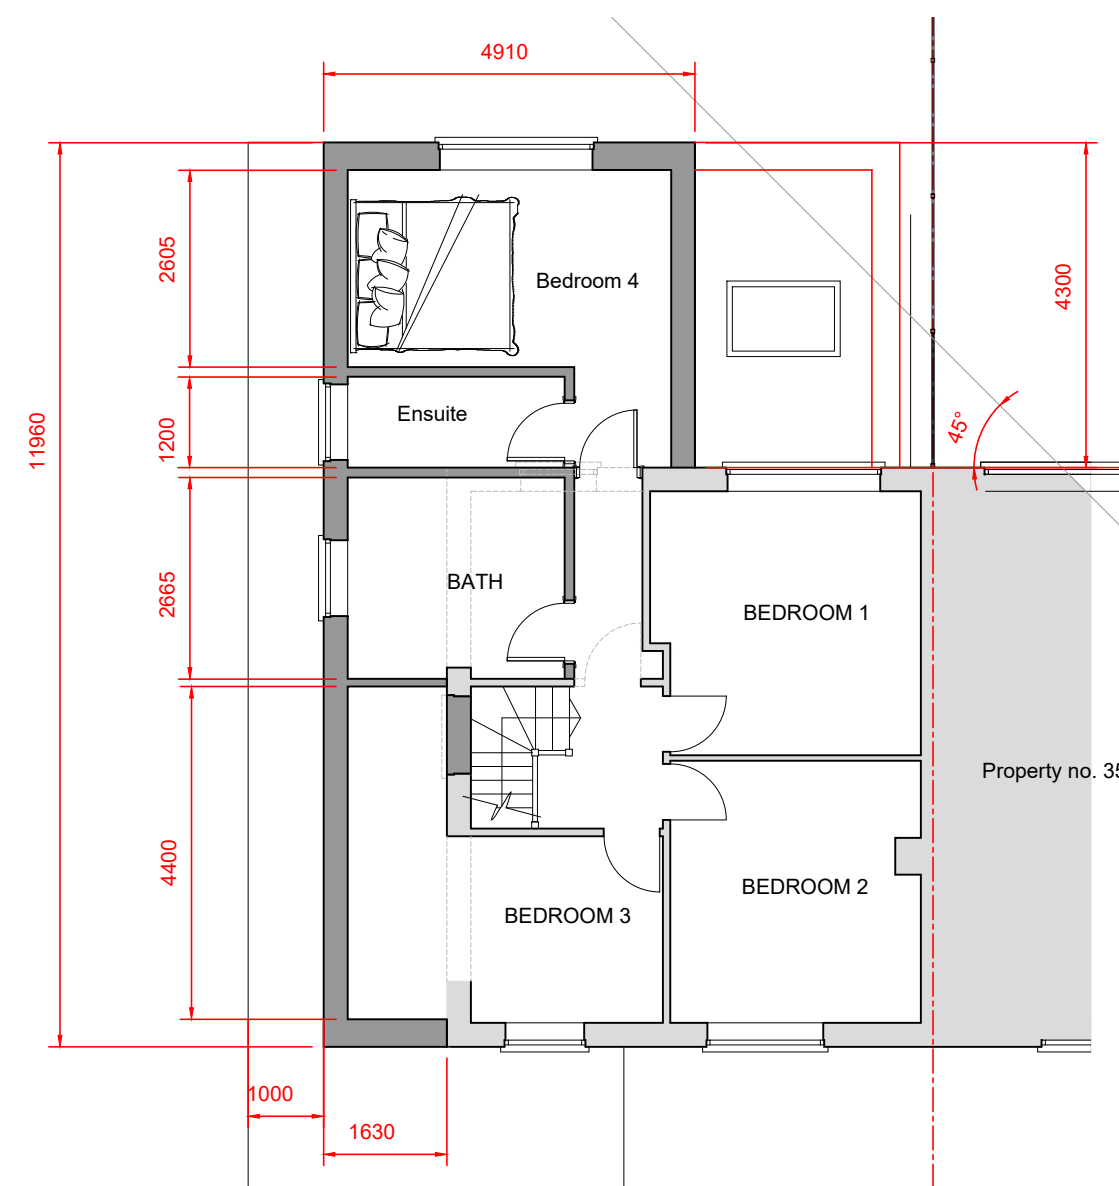 

PROPOSED FIRST FLOOR PLAN

SCALE 1 : 100

SK Design Consultants  
22 Netley close  
Caversham  
Reading RG4 6SR  
Tel : 07821111602

Client:  
Mr Syed Abdul Mateen

Project:  
2 Storey Rear/ Side and a Porch conversion.

Location:  
33 STANTON CLOSE , EARLEY READING RG6 7DX

Drawing Title:  
DETAILS

Date:  
JUL 2025

Sheet Size:  
A1

Drawn:  
SK

Drawing No:  
**P1654 -02**

Revision:  
.