




PROPOSED WEST ELEVATION (front)

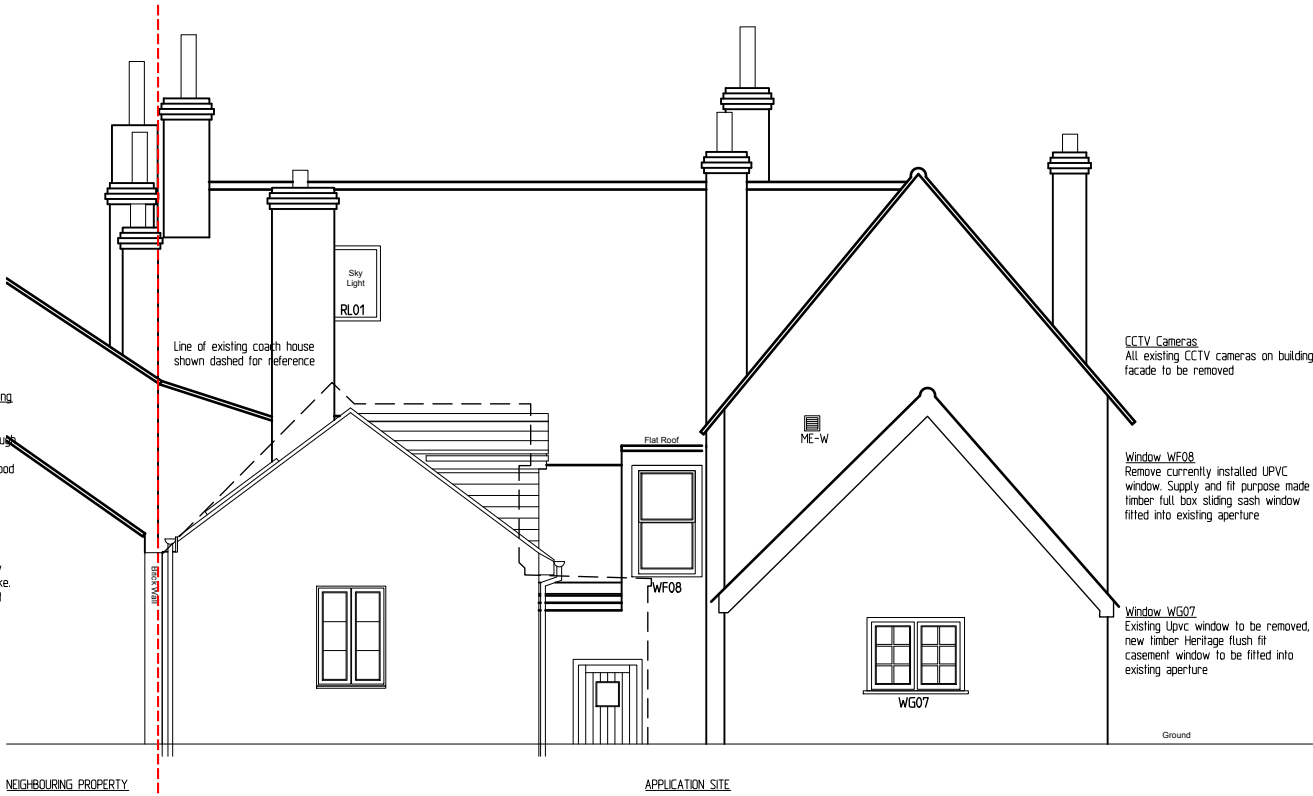

PROPOSED EAST ELEVATION (rear)



PROPOSED NORTH ELEVATION (side)

Window WG06
Full box sliding sash window with vertical central glazing bars.
Window to be single glazed to match surrounding windows.
Black frame with white sashes.
Tiled Cill beneath.

Window WG05
Full box sliding sash window with timber bulk sill. Joinery design to carry period details to match those of other windows in the building.
Window to be single glazed to match surrounding windows.

Windows WG03 & WG04
Renovate existing windows with Oak to retain as existing.

WF04, WF05, WF06 and WF07
Existing windows to be refurbished - Splice in small areas of decayed frame and cill. Replace all pieces in Oak.

Extractor Vents
Mechanical Extract Vent terminals, where required, are to be taken out to side and rear walls only. No penetrations are to be made through the fabric of the building to the main front street elevation unless first agreed by LA Built Heritage Officer.

Existing Door in Flank Wall
Existing door in flank wall to be removed and replaced with new timber full box sliding sash window (WG05) installed beneath existing head. Opening to be bricked up around new window and made good to match surrounding.

45 High Street
Wargrave
Berkshire

project :

Proposed Elevations
1 of 2

title :

Mr. R Arora & Mr. A. Grewal

client :

Lee Norris Design

27 Eden Way, Winnersh
Wokingham, Berkshire RG41 5PQ
Tel: 01189 787226
Mob: 07795 058193

E-mail: lee@leenorrisdesign.co.uk
Web: www.leenorrisdesign.co.uk

Planning and building regulations drawings
for residential extensions, new build,
renovation and conversion projects.

ref : LN

date : Jun'22

scale : 1:100@A3

project : 22-519

dwg no. / rev : 003/F