


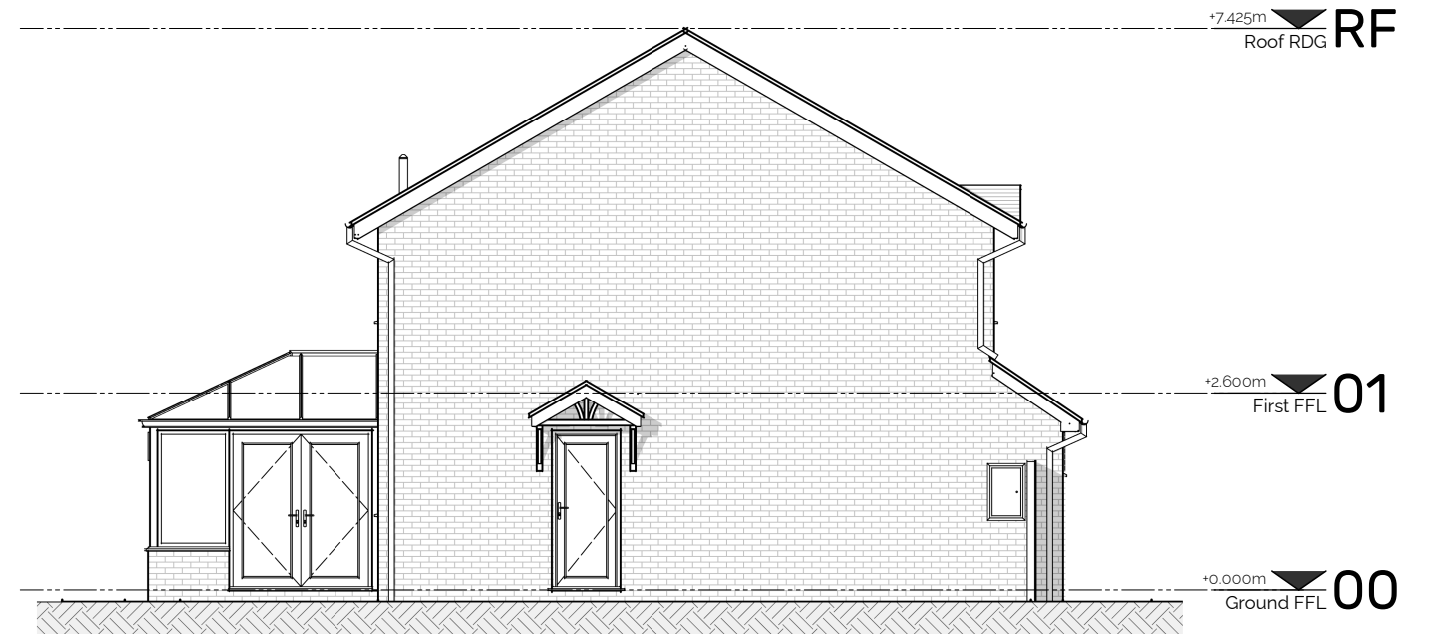


E | EXISTING EAST ELEVATION
Scale 1 : 100



S | EXISTING SOUTH ELEVATION
Scale 1 : 100



W | EXISTING WEST ELEVATION
Scale 1 : 100

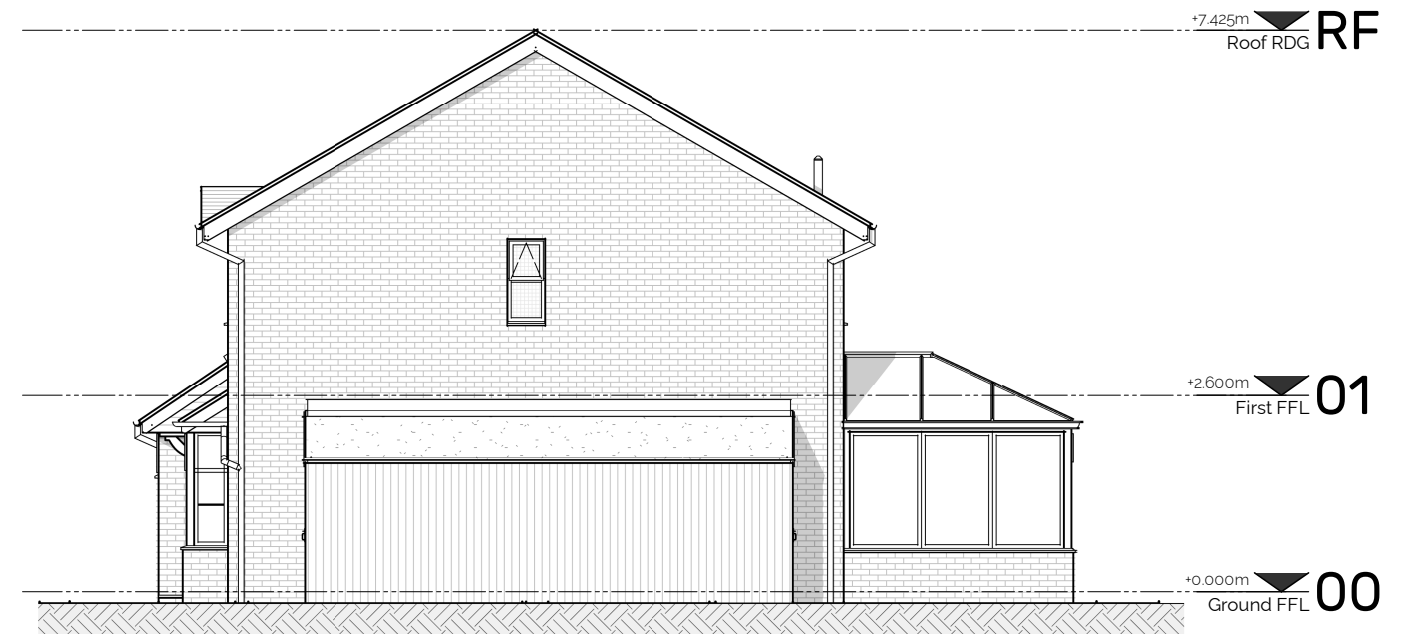

N | EXISTING NORTH ELEVATION
Scale 1 : 100