


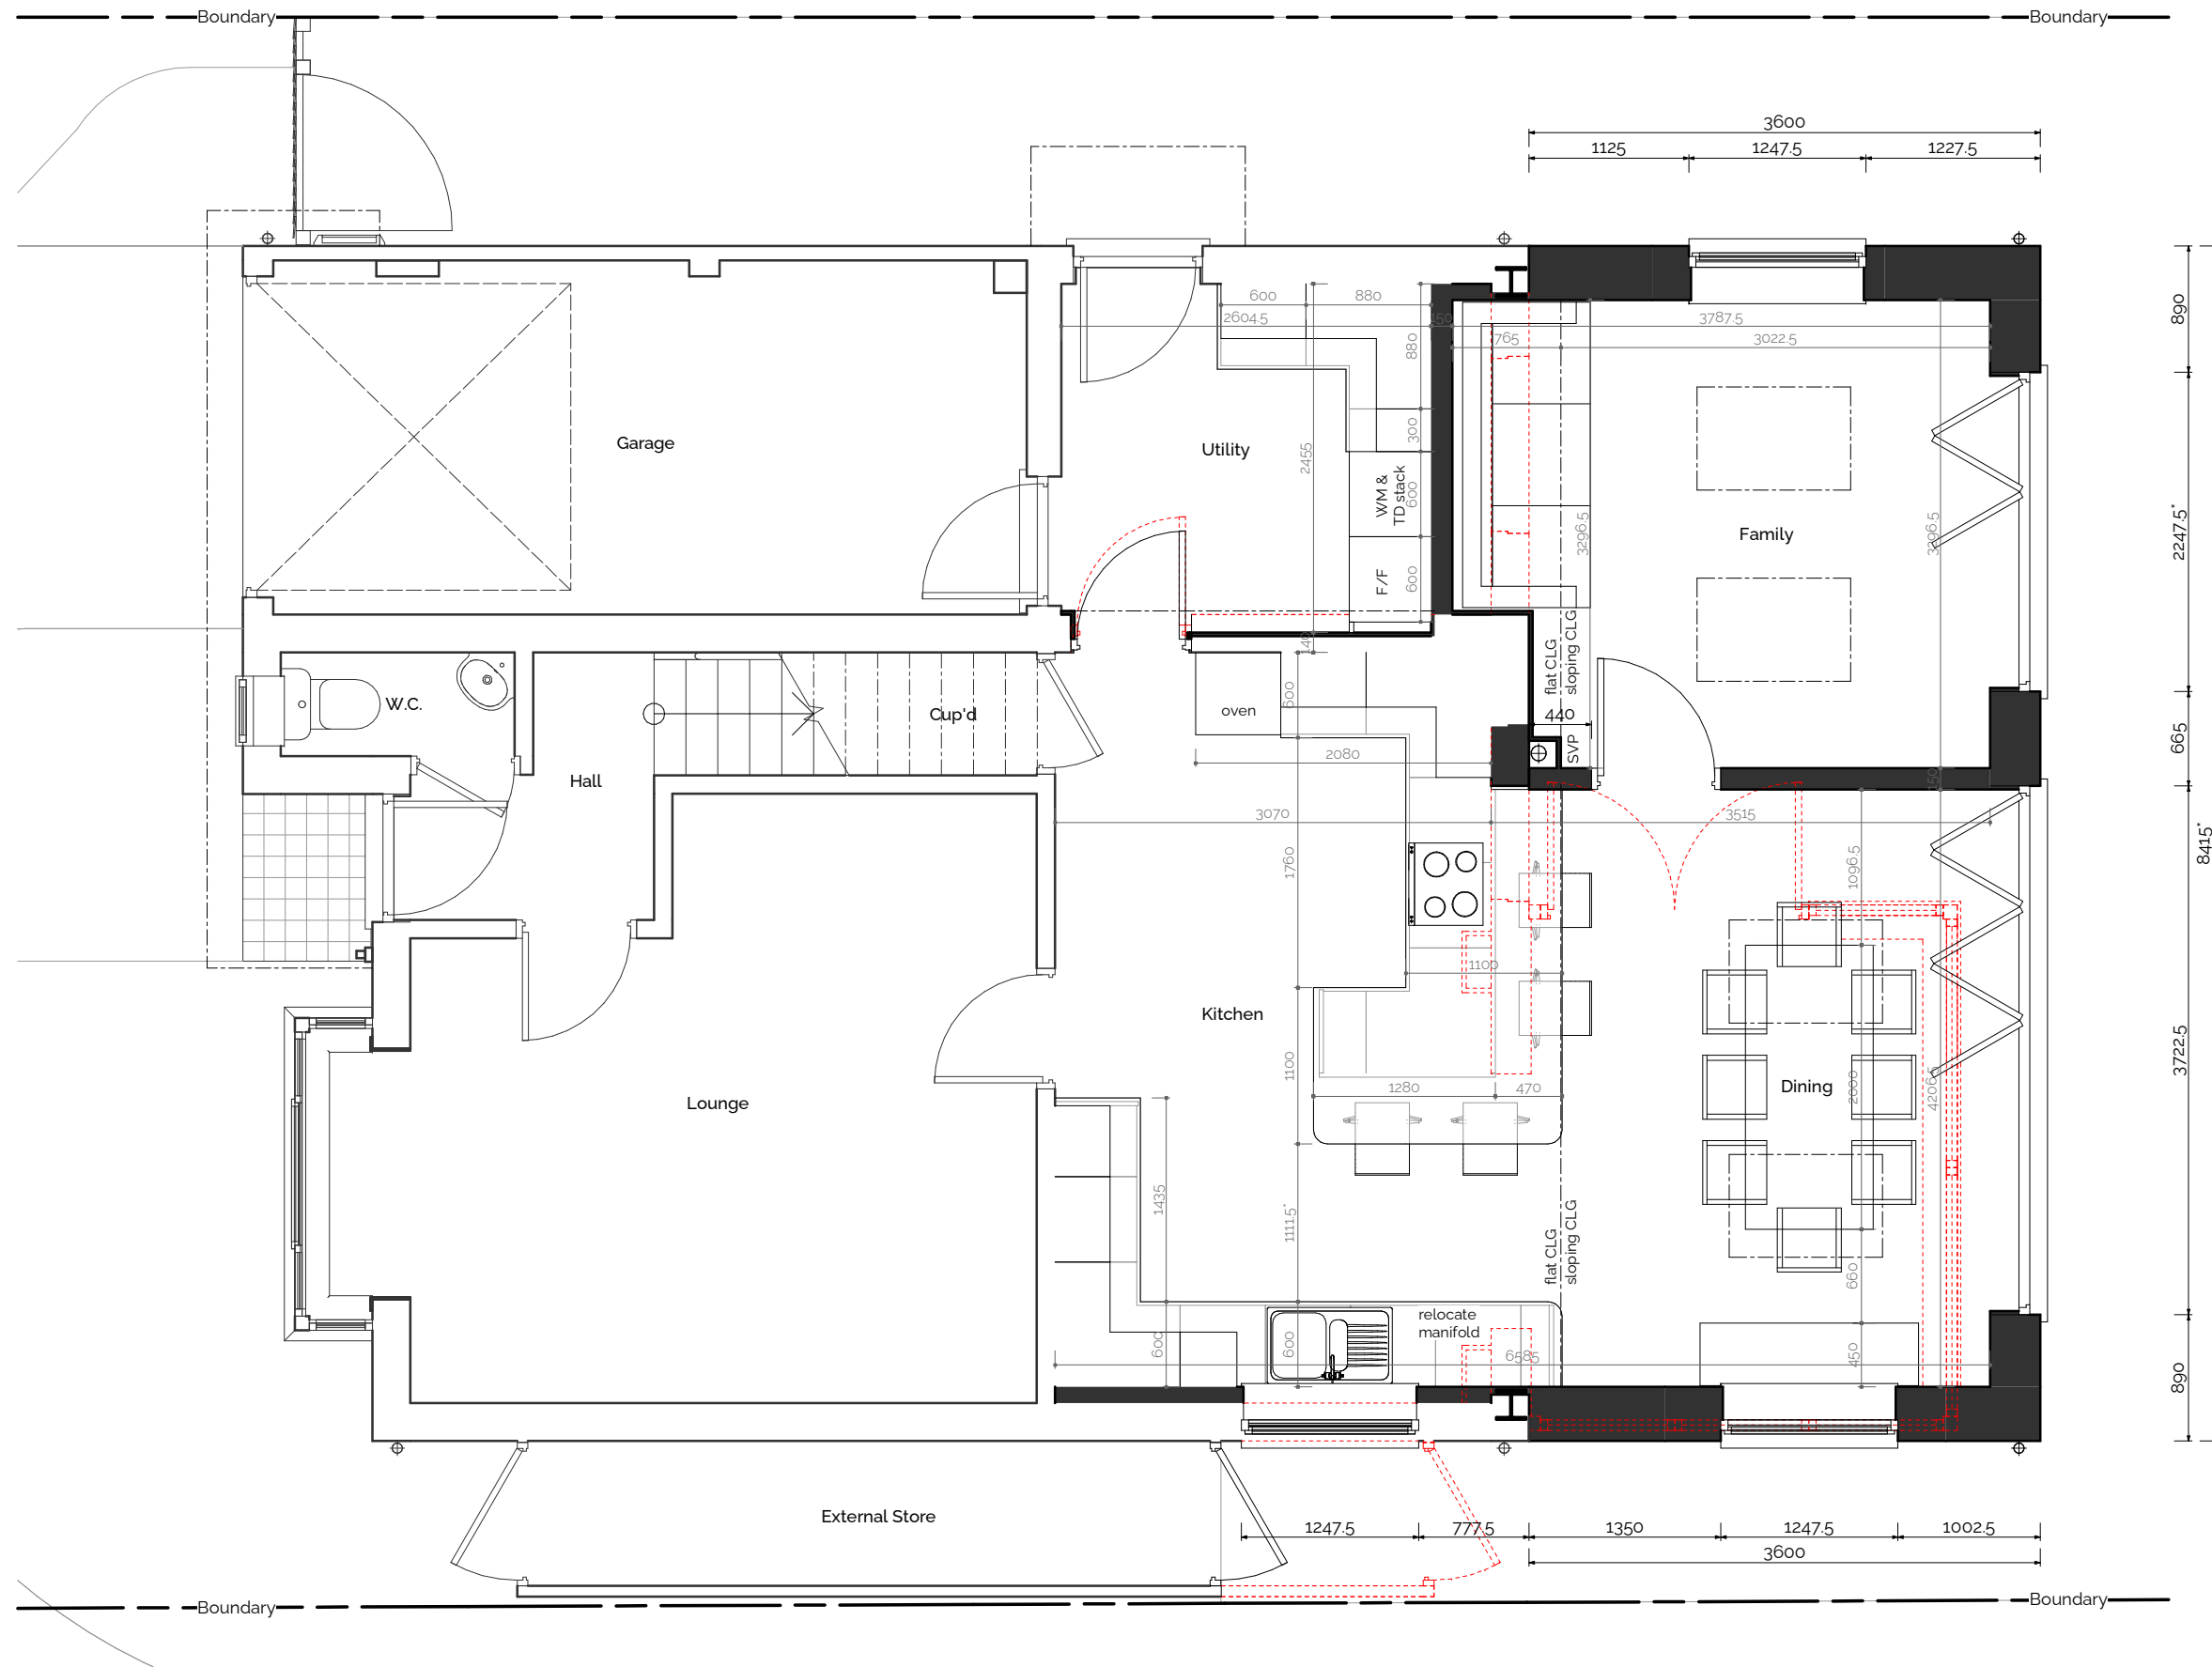

00 | PROPOSED GROUND FLOOR PLAN


Scale 1 : 50

Jamie M. Redman MCIAT
07343032178 | Jamie@jmr.co.uk

JMREDMAN
ARCHITECTURE

COPYRIGHT

Copyright ©2026 J M Redman Architecture.
No disclosure or copy without written permission.
Do not scale, refer to stated dimensions only. All dimensions
in millimetres unless noted otherwise. Contractor to verify
all dimensions and levels before commencing works.
Read with all project drawings and specifications. No liability
is accepted for variation to the design or specification.
Discrepancies must be reported.

 

PROJECT

client
MR. & MRS. AUDLEY
location
**53 COMET WAY, WOODLEY,
READING, BERKSHIRE. RG5 4NZ**
description
SINGLE STOREY REAR EXTENSION

ISSUE

rev.	date	description
P2	24/04/2026	PRELIMINARY
P3	01/05/2026	PRELIMINARY
A	13/05/2026	PLANNING ISSUE
date	13/05/2026	status
drawn	JMR	PLANNING for planning application support, not for construction

DOCUMENT

title
**PROPOSED
GROUND FLOOR
PLAN**
size
A3
reference
26003-JMR

revision

A

020