





Front Elevation Scale 1:100




Side Elevation

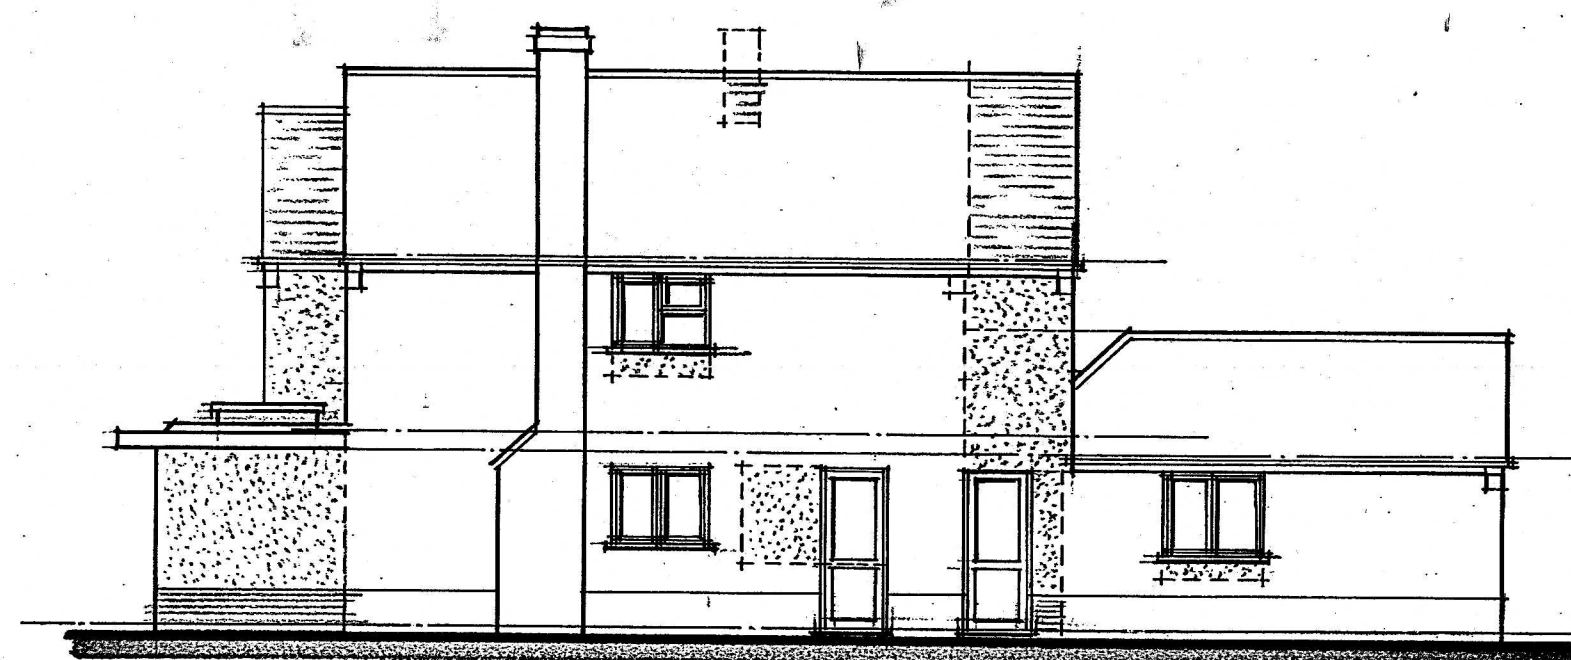


Rear Elevation

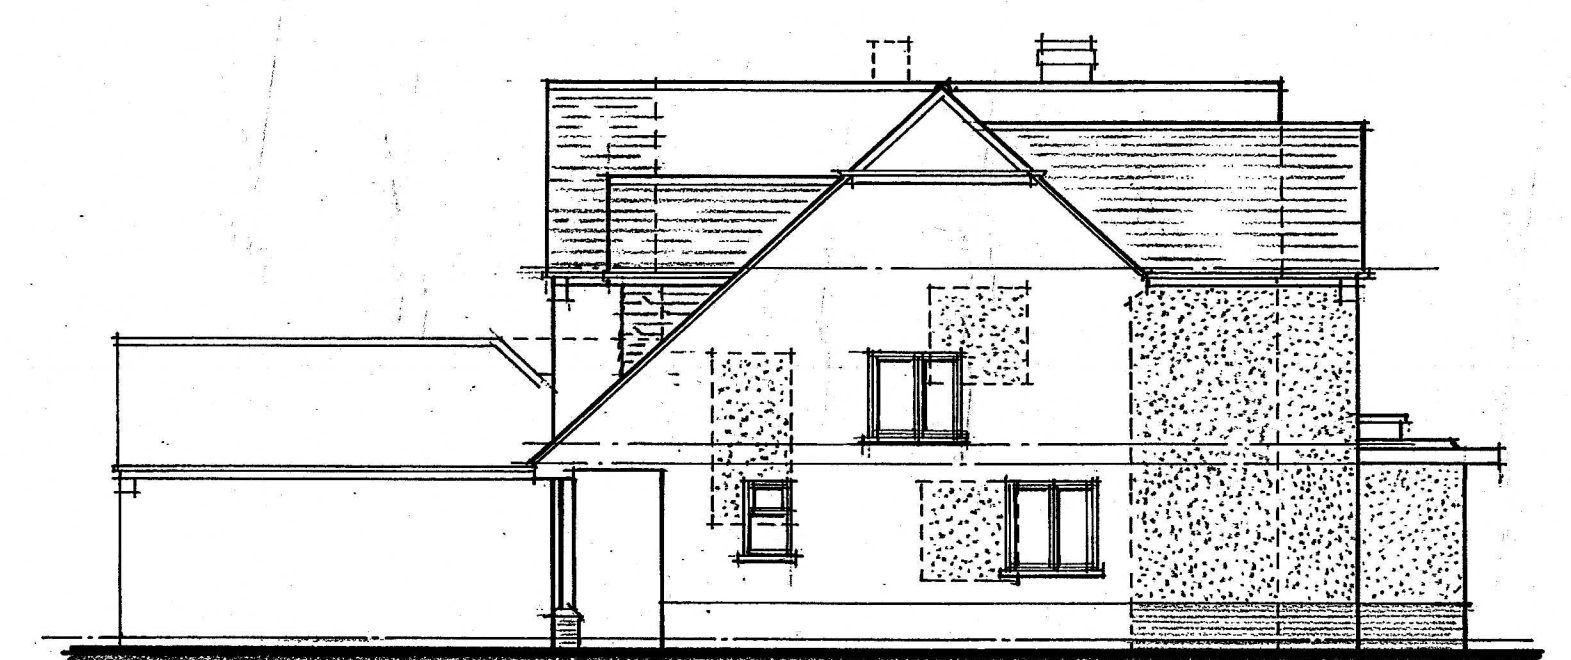

Side Elevation

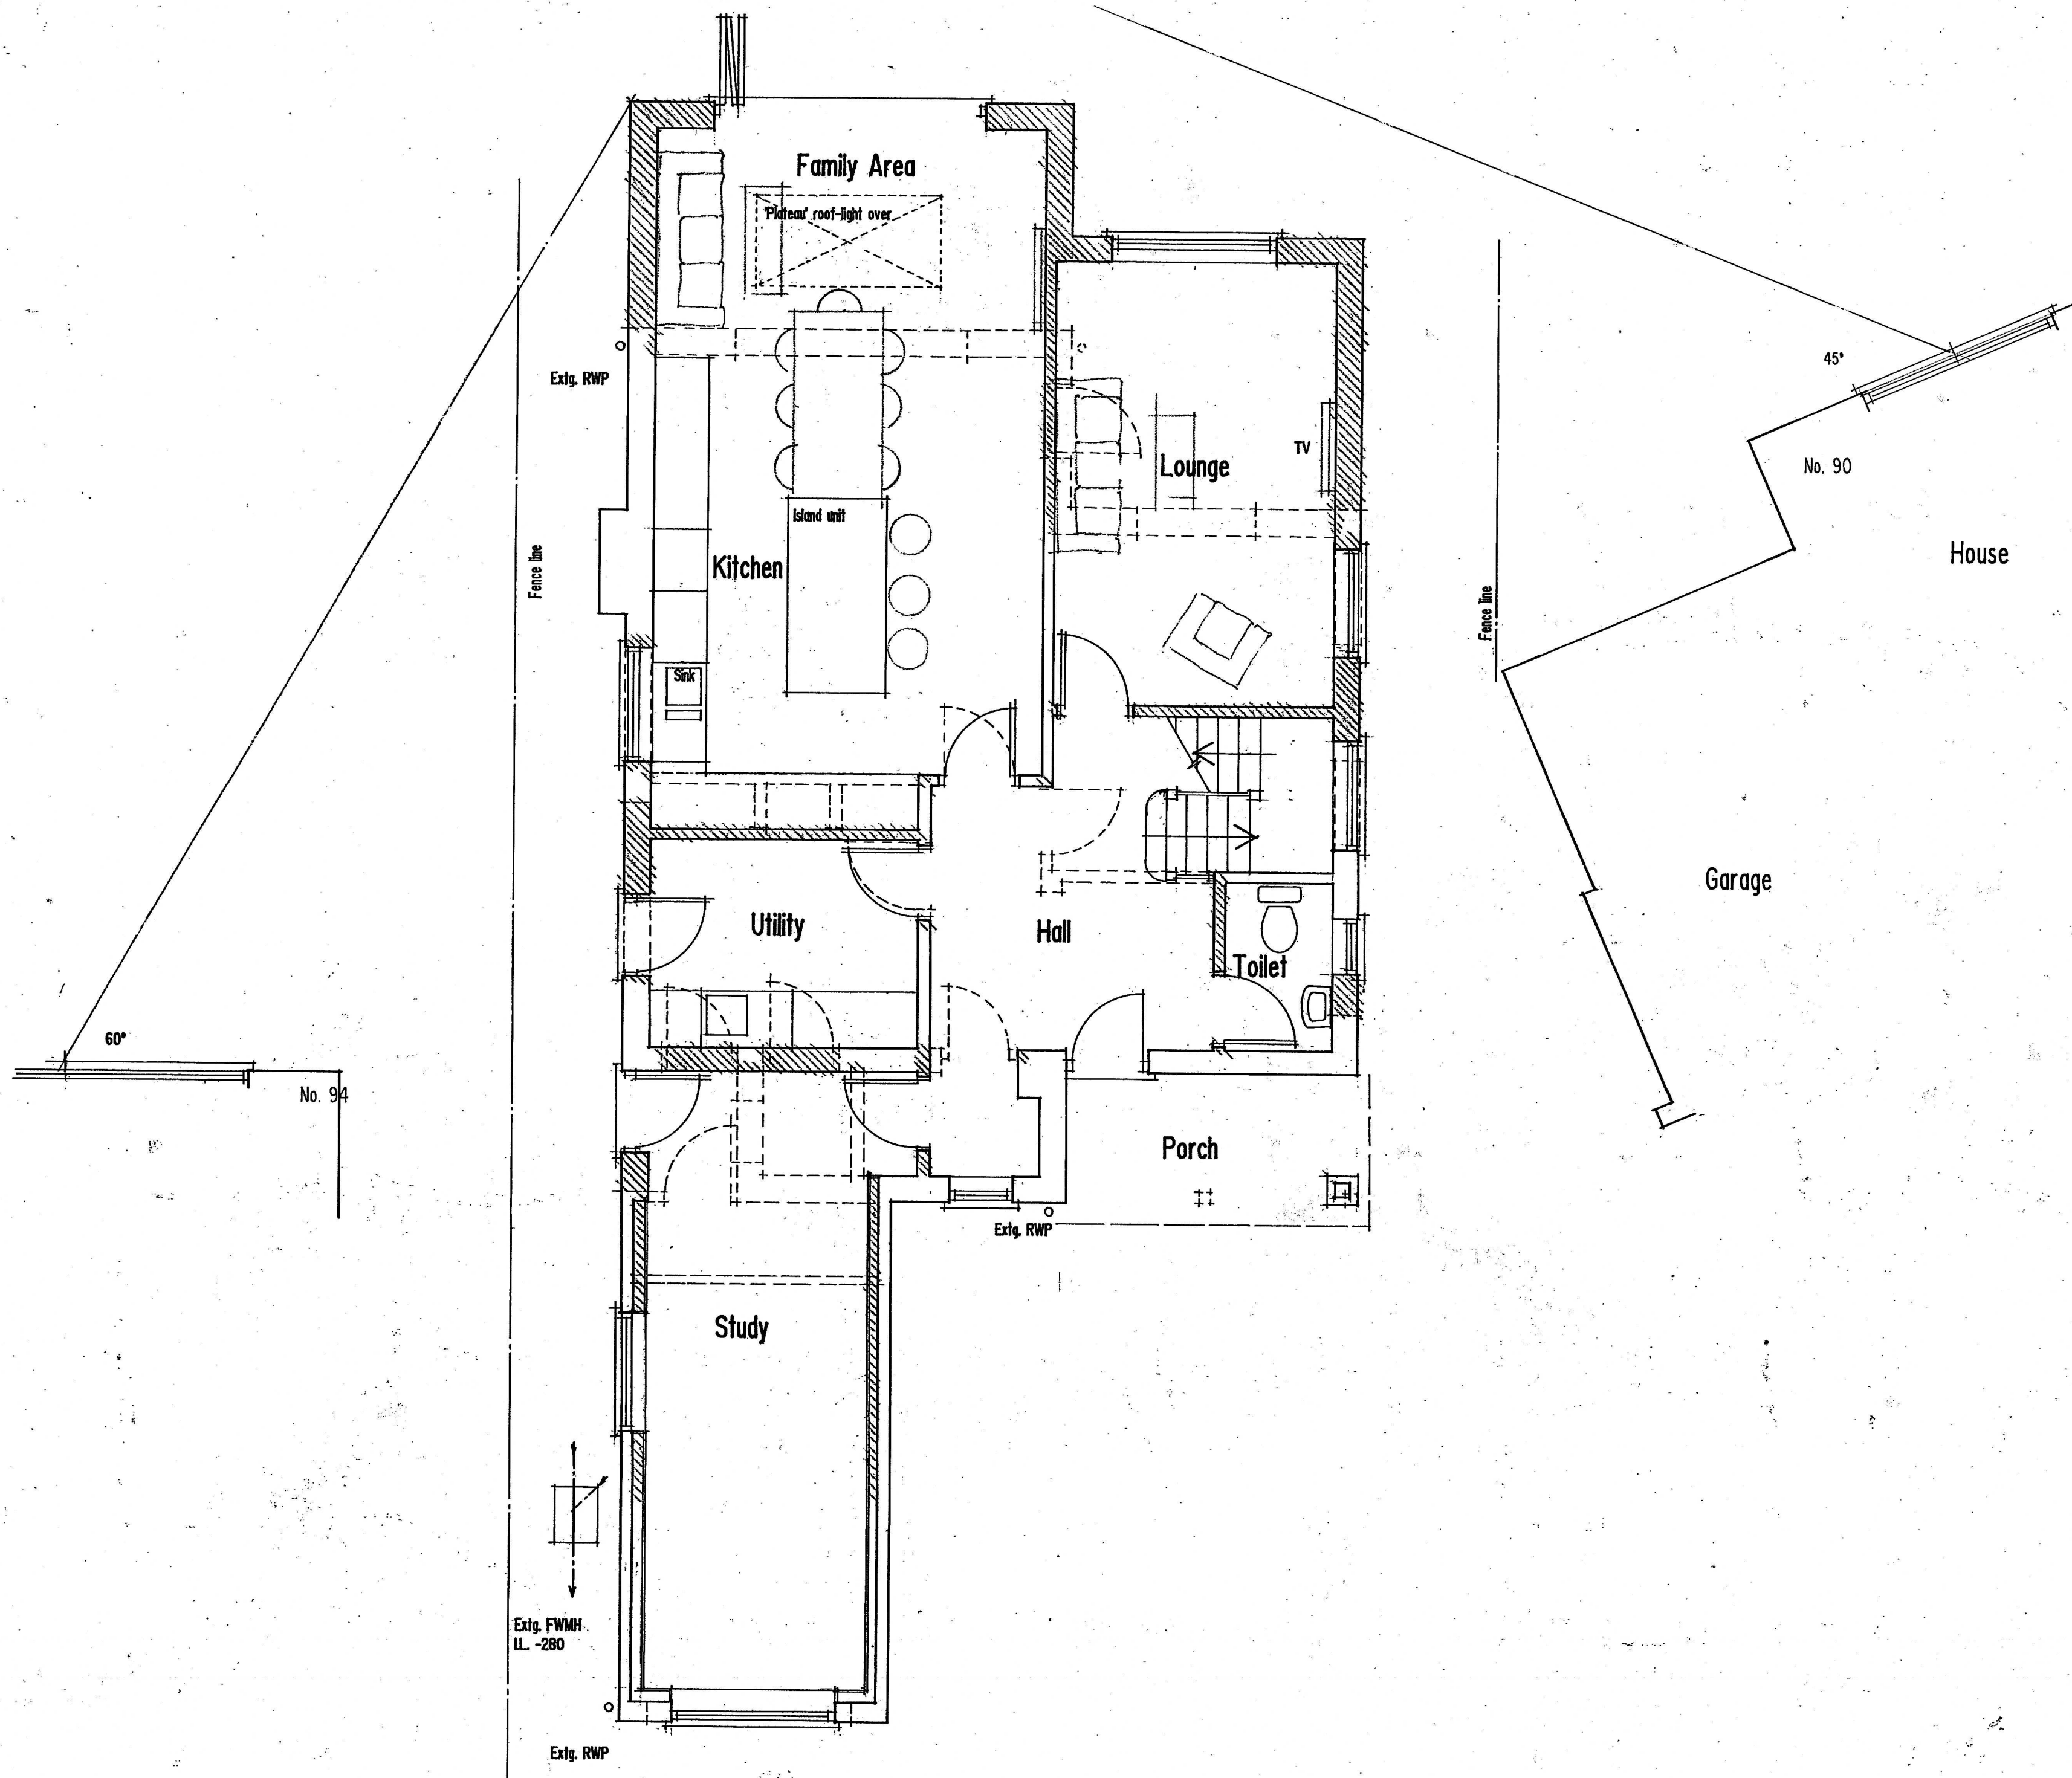

Ground Floor Plan Scale 1:50

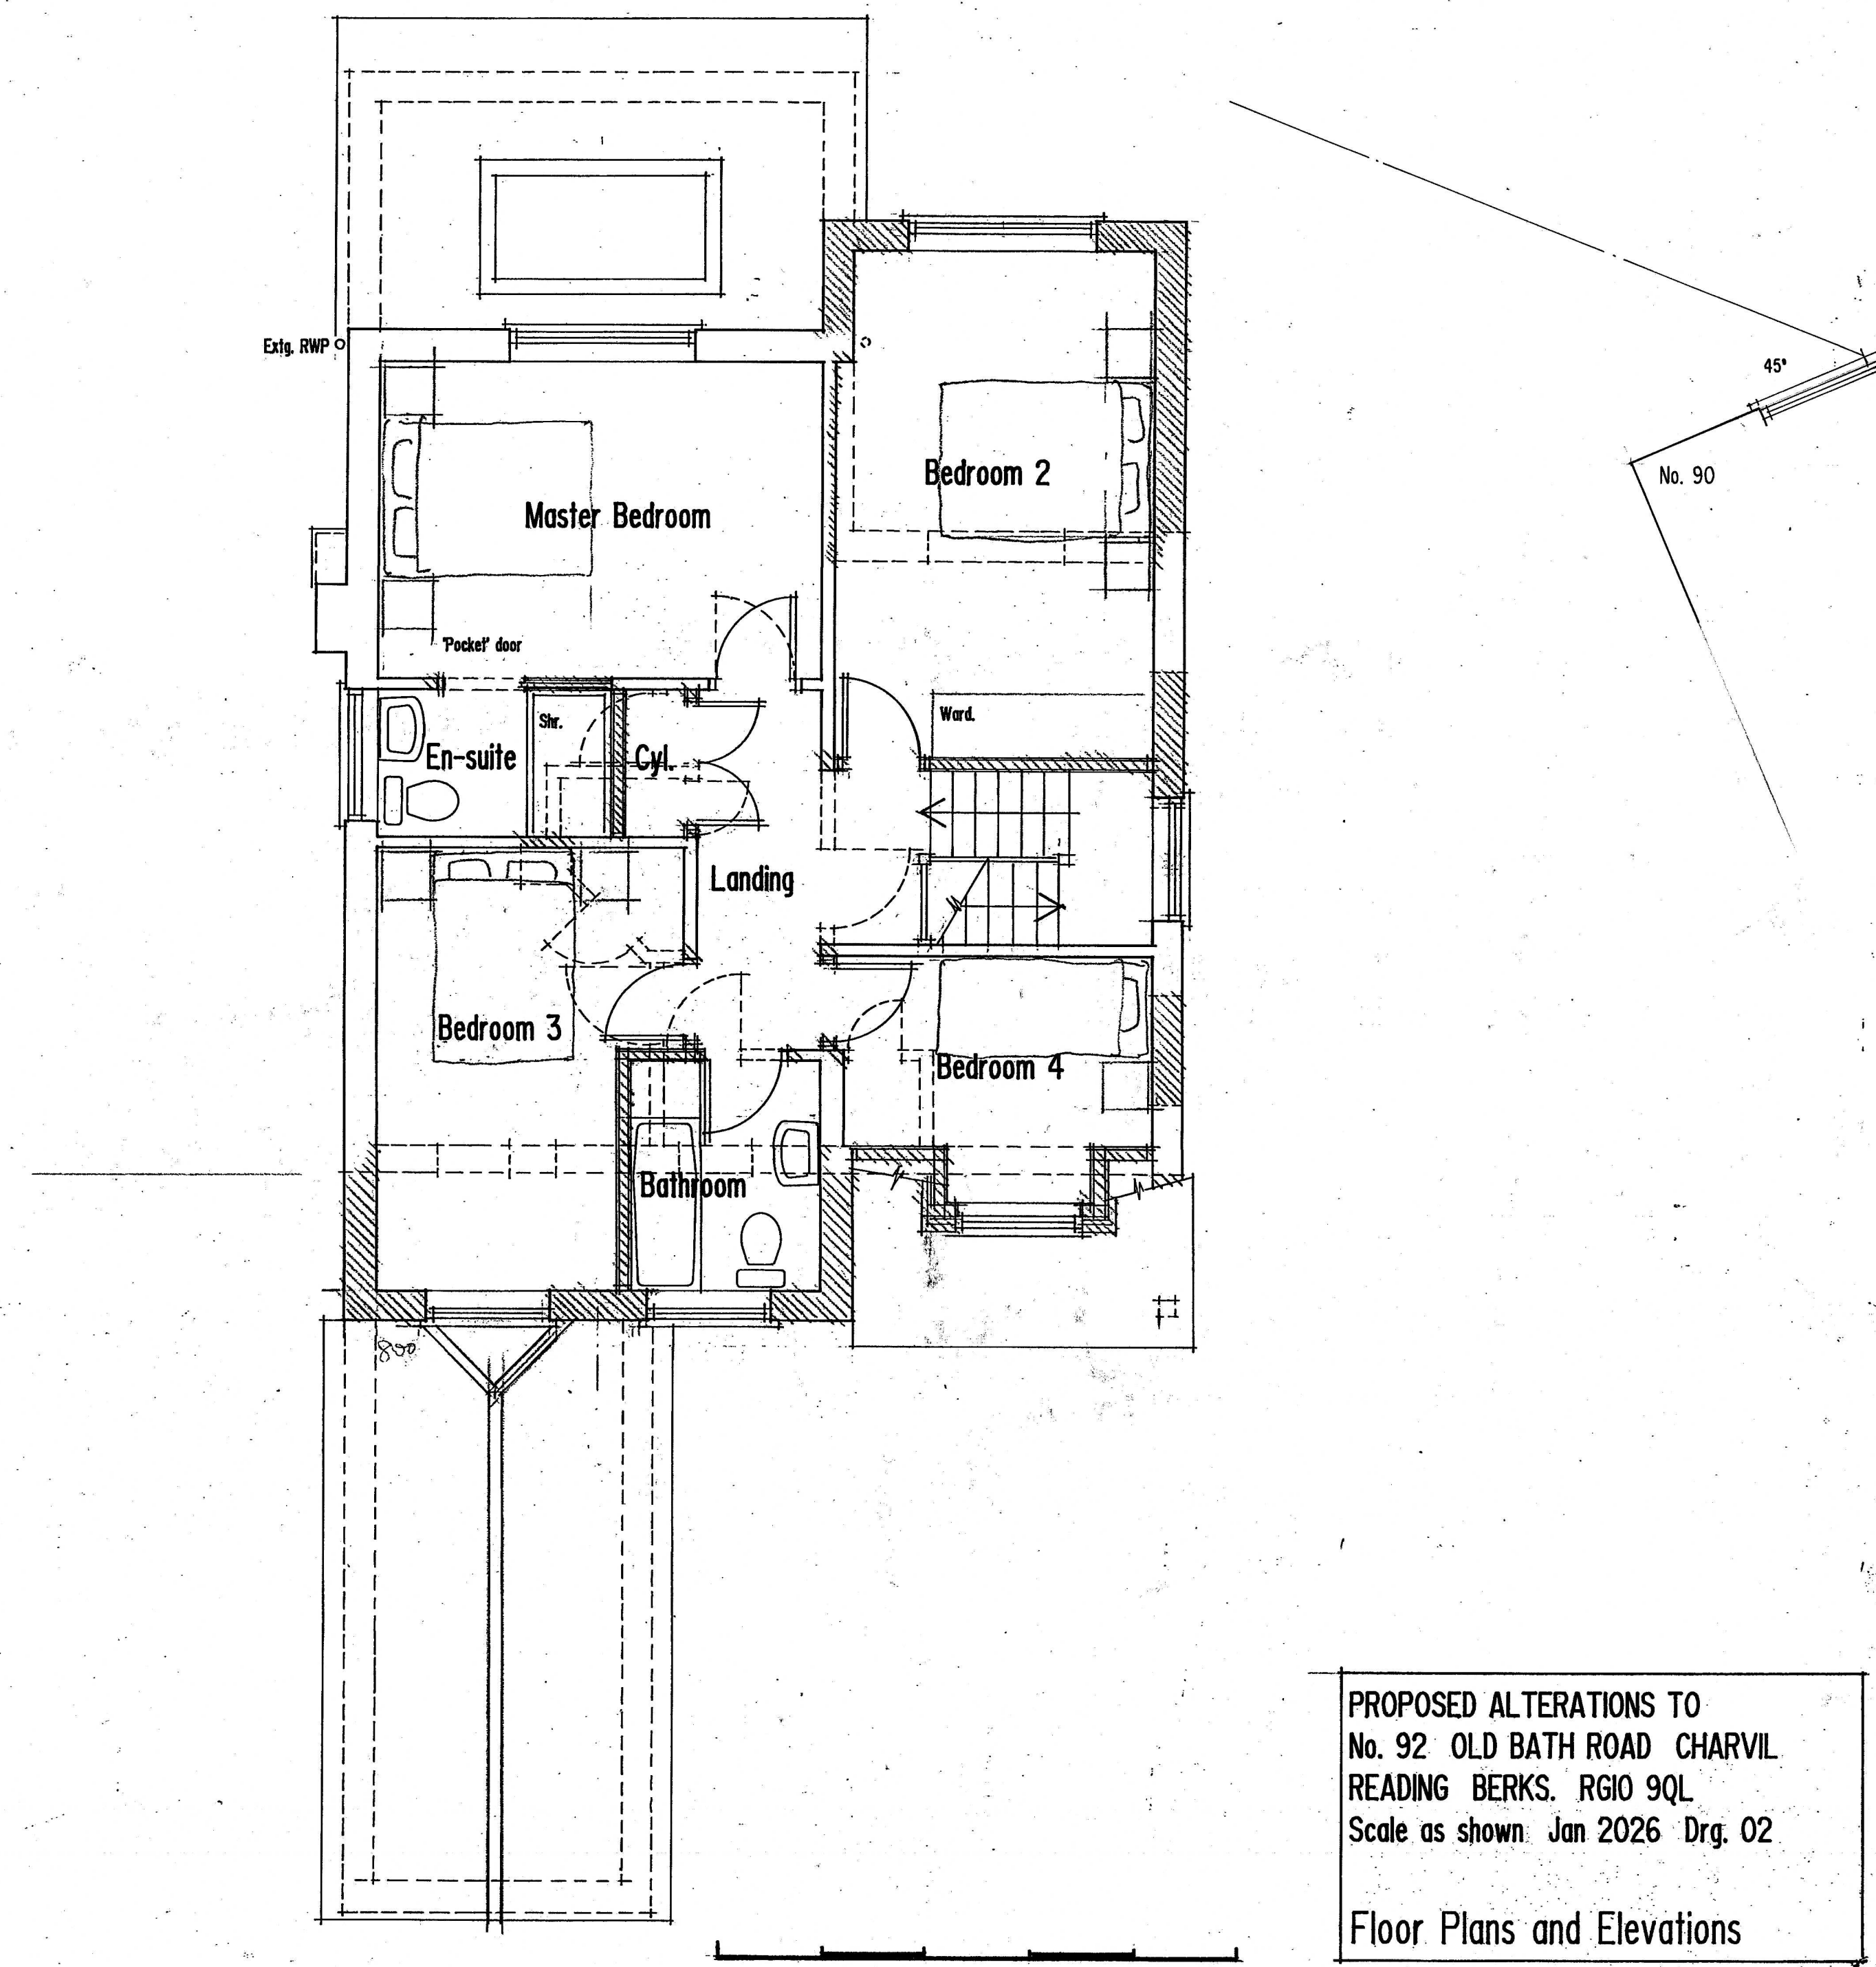

First Floor Plan

PROPOSED ALTERATIONS TO
No. 92 OLD BATH ROAD CHARVIL
READING BERKS. RG10 9QL
Scale as shown Jan 2026 Drg. 02

Floor Plans and Elevations

0m 1m 2m 3m 4m 5m
at 1:50 scale on A1 size sheet

SKD design
Architectural & Building Consultancy

Unit 2 Howe Lane Farm, Howe Lane Maidenhead SL6 3JP
Tel 01628 436827 Email stuart@skddesign.co.uk