



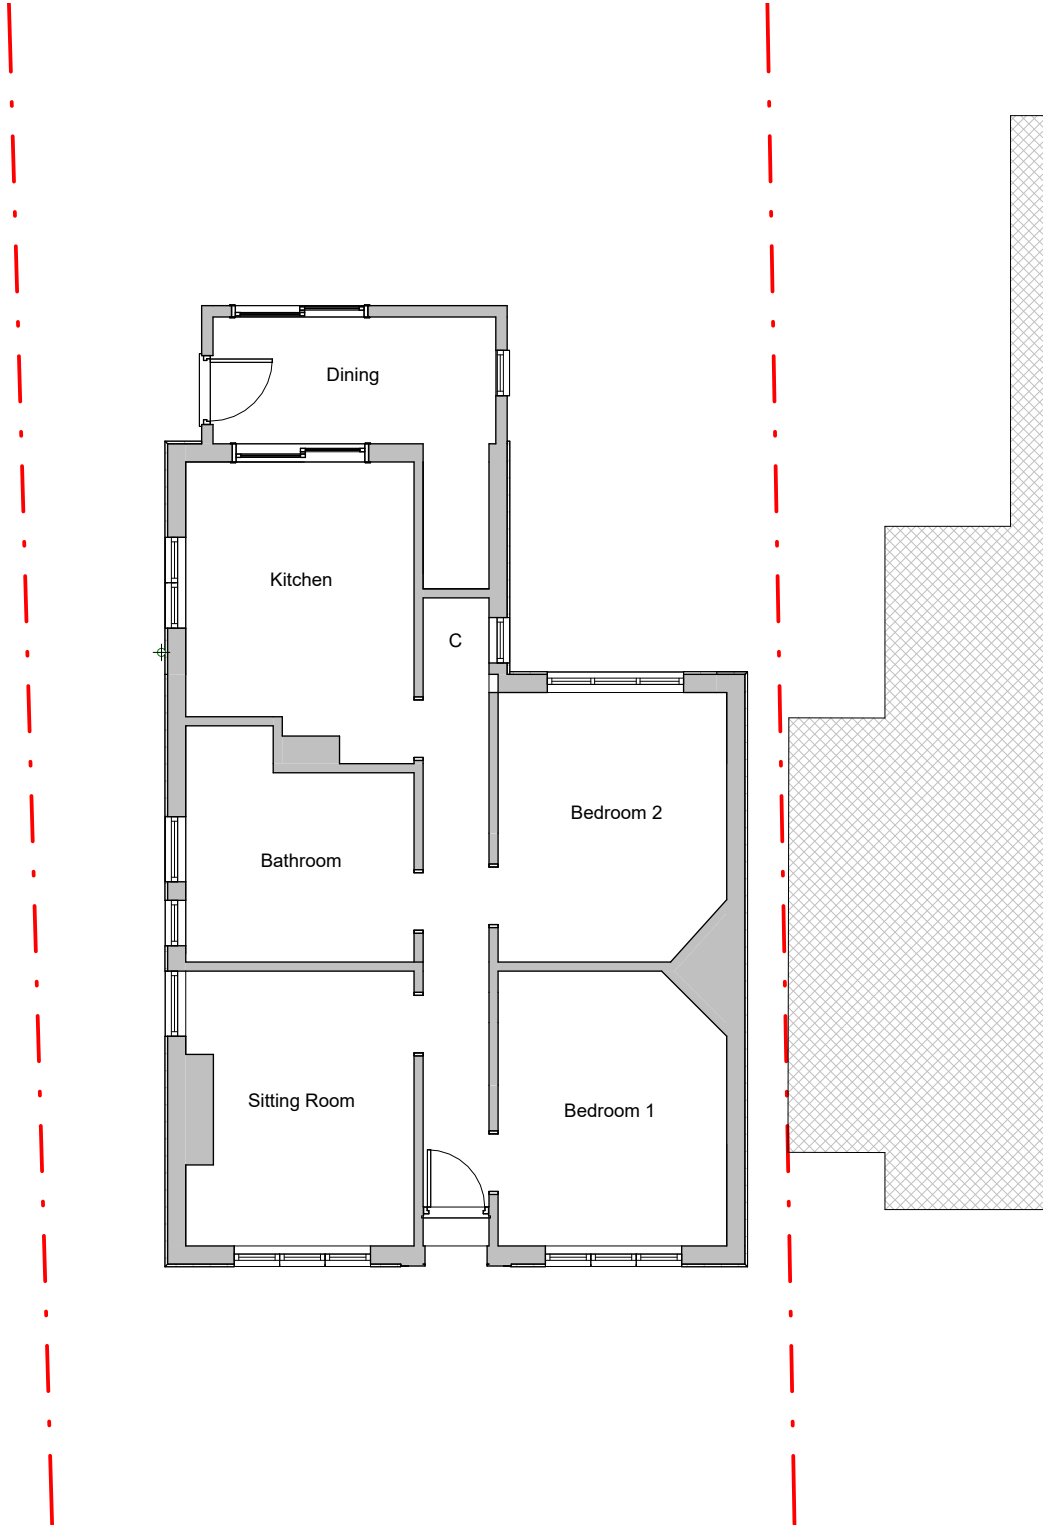

Ground Floor

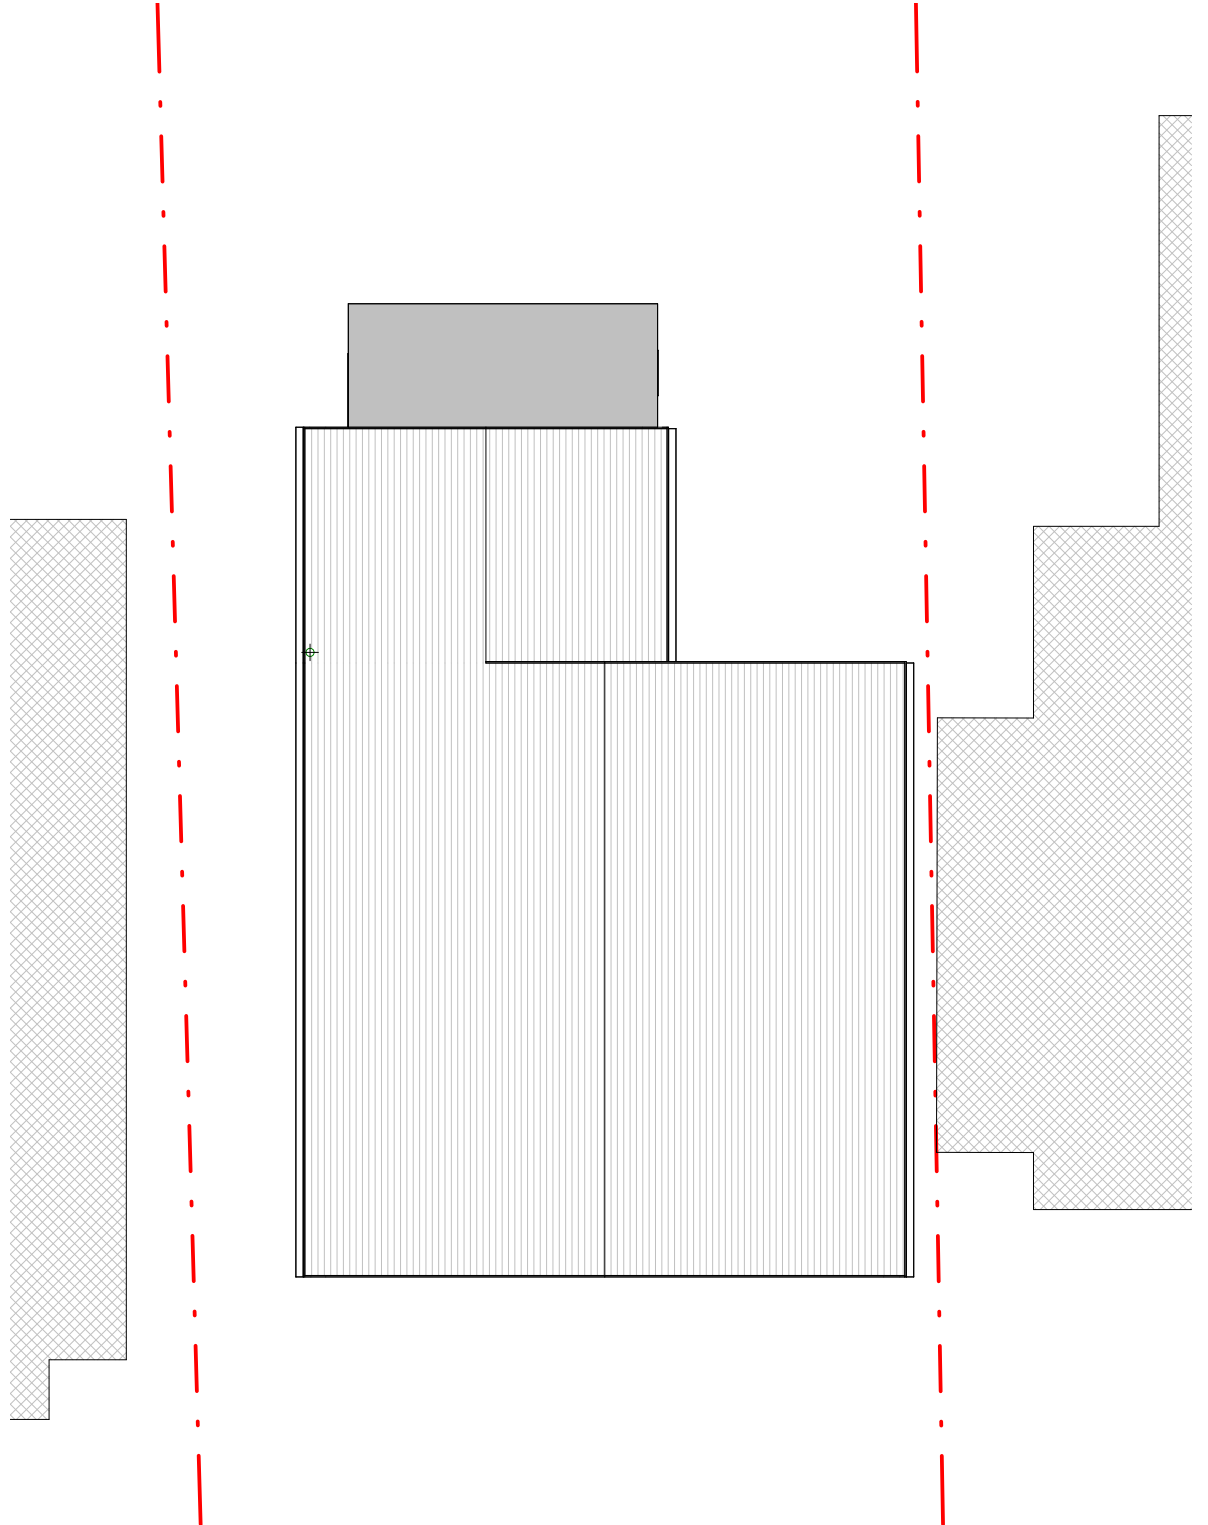

Roof Plan



Fluent
ARCHITECTURAL DESIGN SERVICES

FLUENT
ARCHITECTURAL DESIGN SERVICES

Tel: 0800 043 8838
E-mail: info@fluent-ads.co.uk
Web: fluent-ads.co.uk

90 Matthewsgreen Rd Wokingham RG41 1JT	Scale @ A3 1 : 100	Drawing number P.M.200	Key: Existing Proposed SVP Existing drainage Proposed drainage Overhead Boundary line 01234510 GRAPHIC SCALE: 1:100	No.	Description	Date
	Date 06.03.2026	Project number 2528				
	Drawn by MV	Rev				
Existing Floor Plans						