




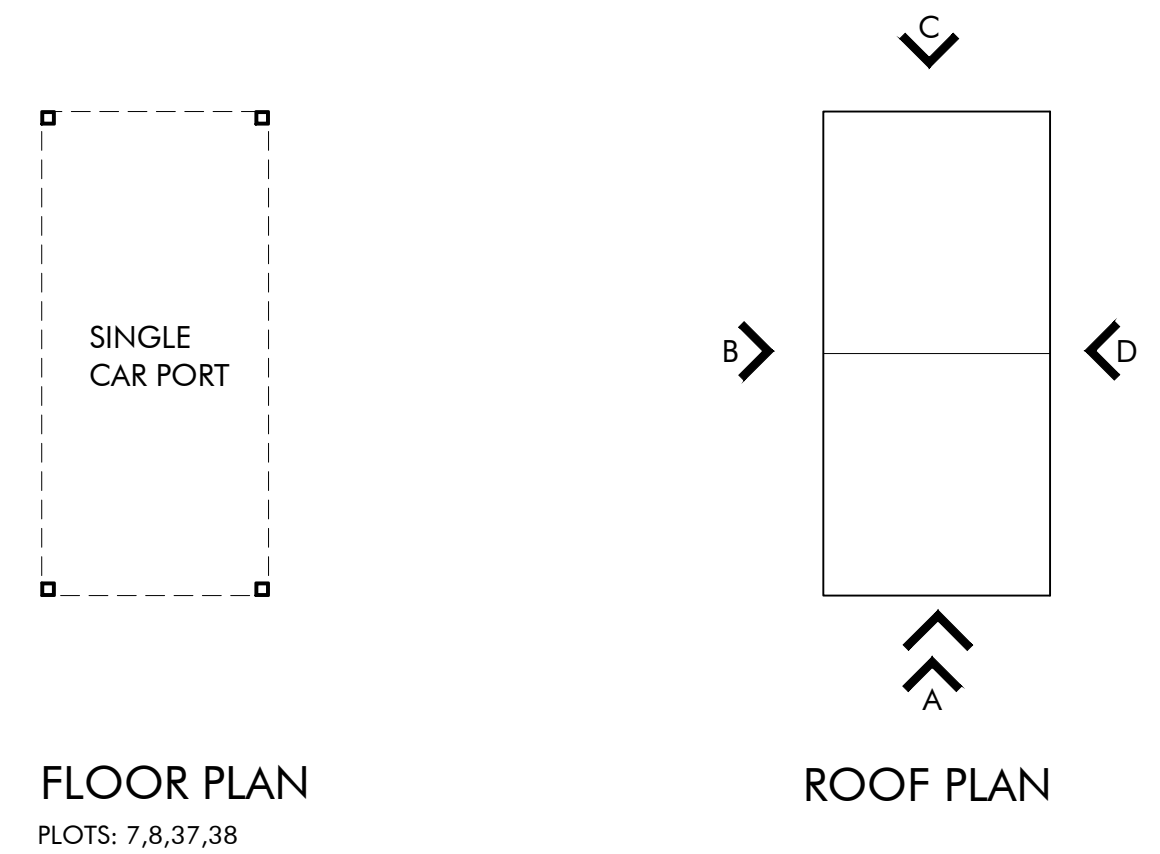


FLOOR PLAN
PLOTS: 7,8,37,38

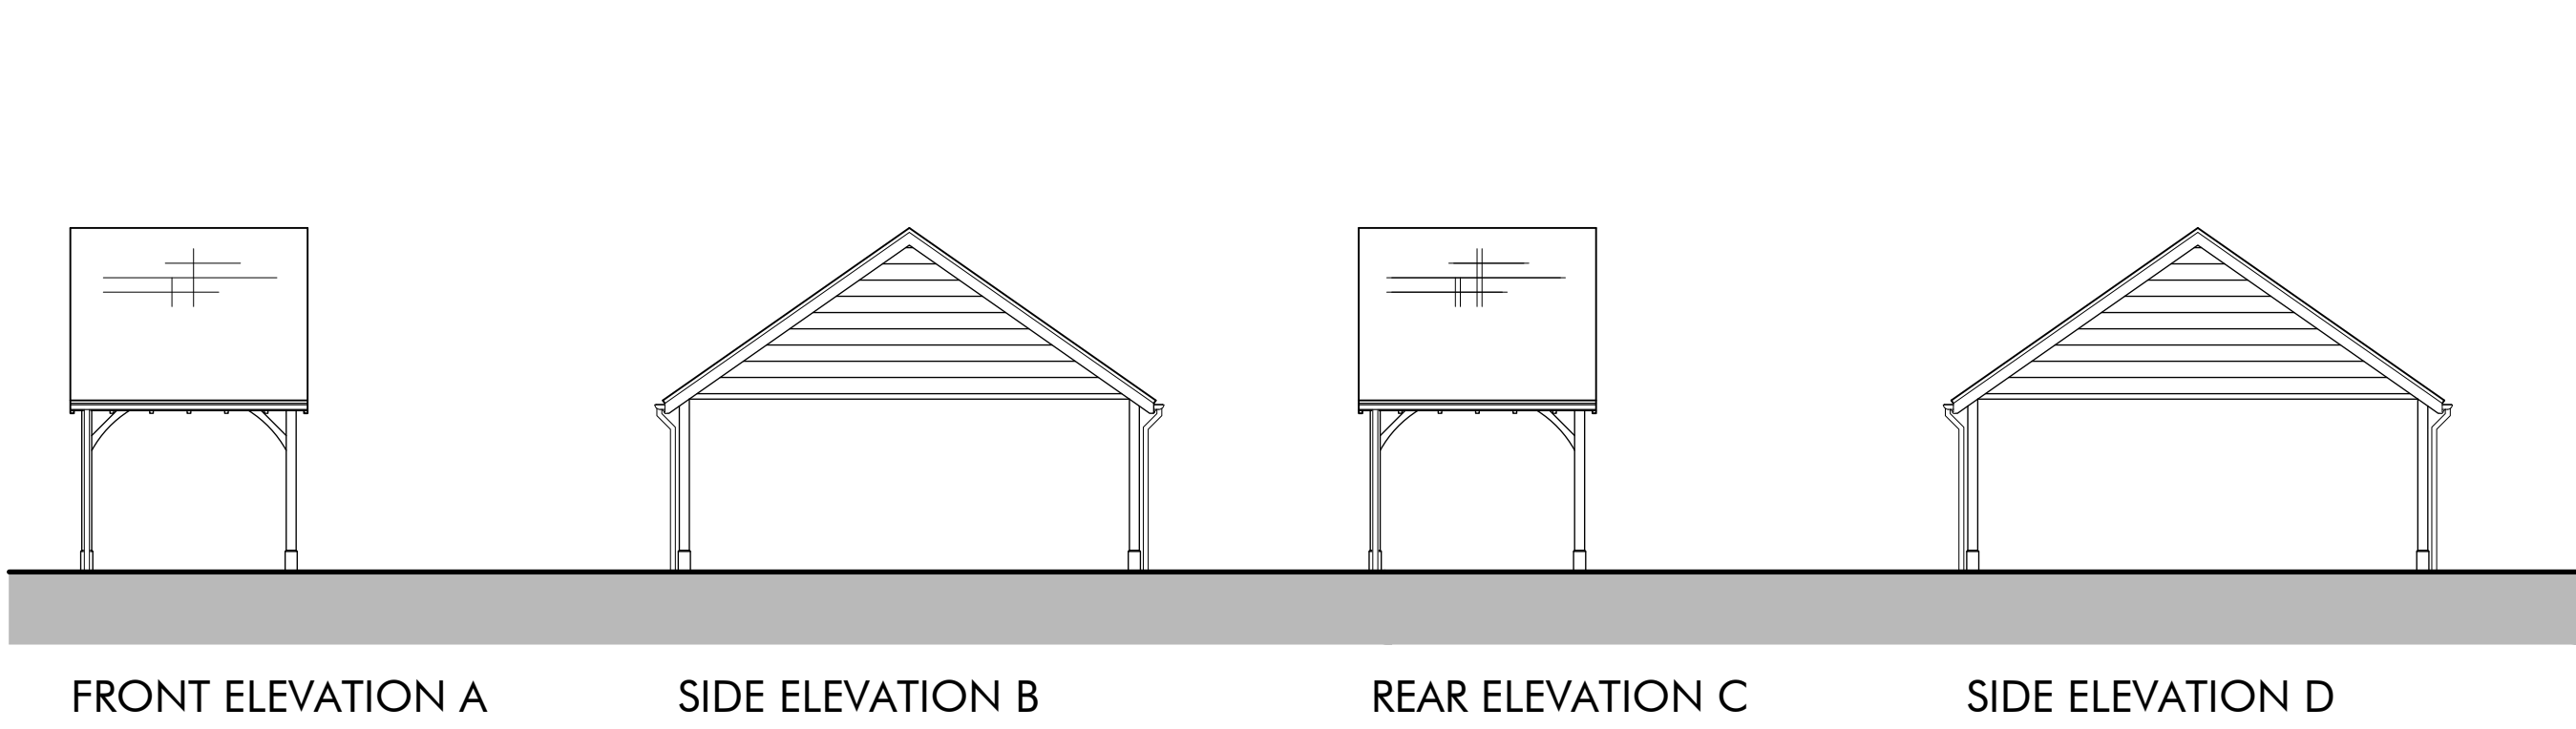


FRONT ELEVATION A SIDE ELEVATION B REAR ELEVATION C SIDE ELEVATION D

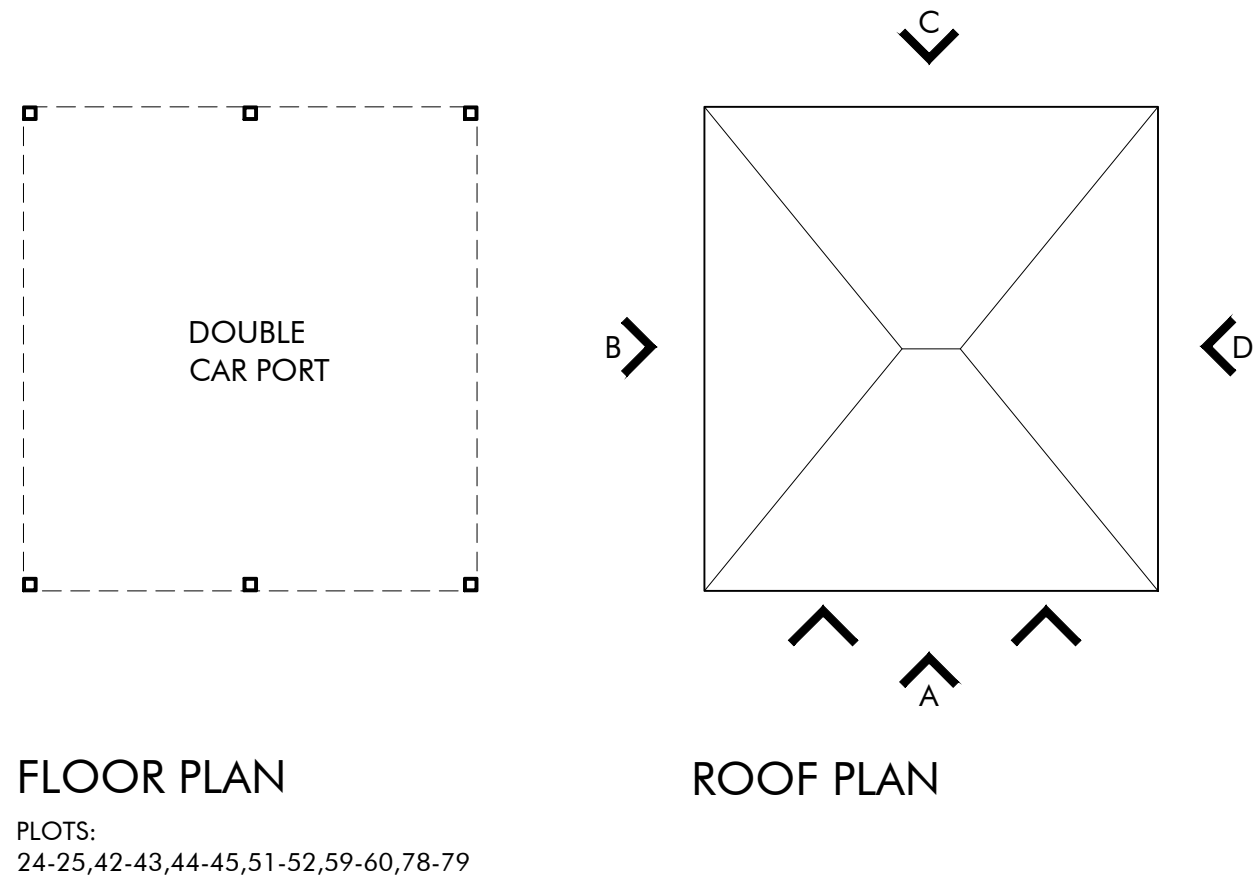


FLOOR PLAN
PLOTS: 24-25,42-43,44-45,51-52,59-60,78-79

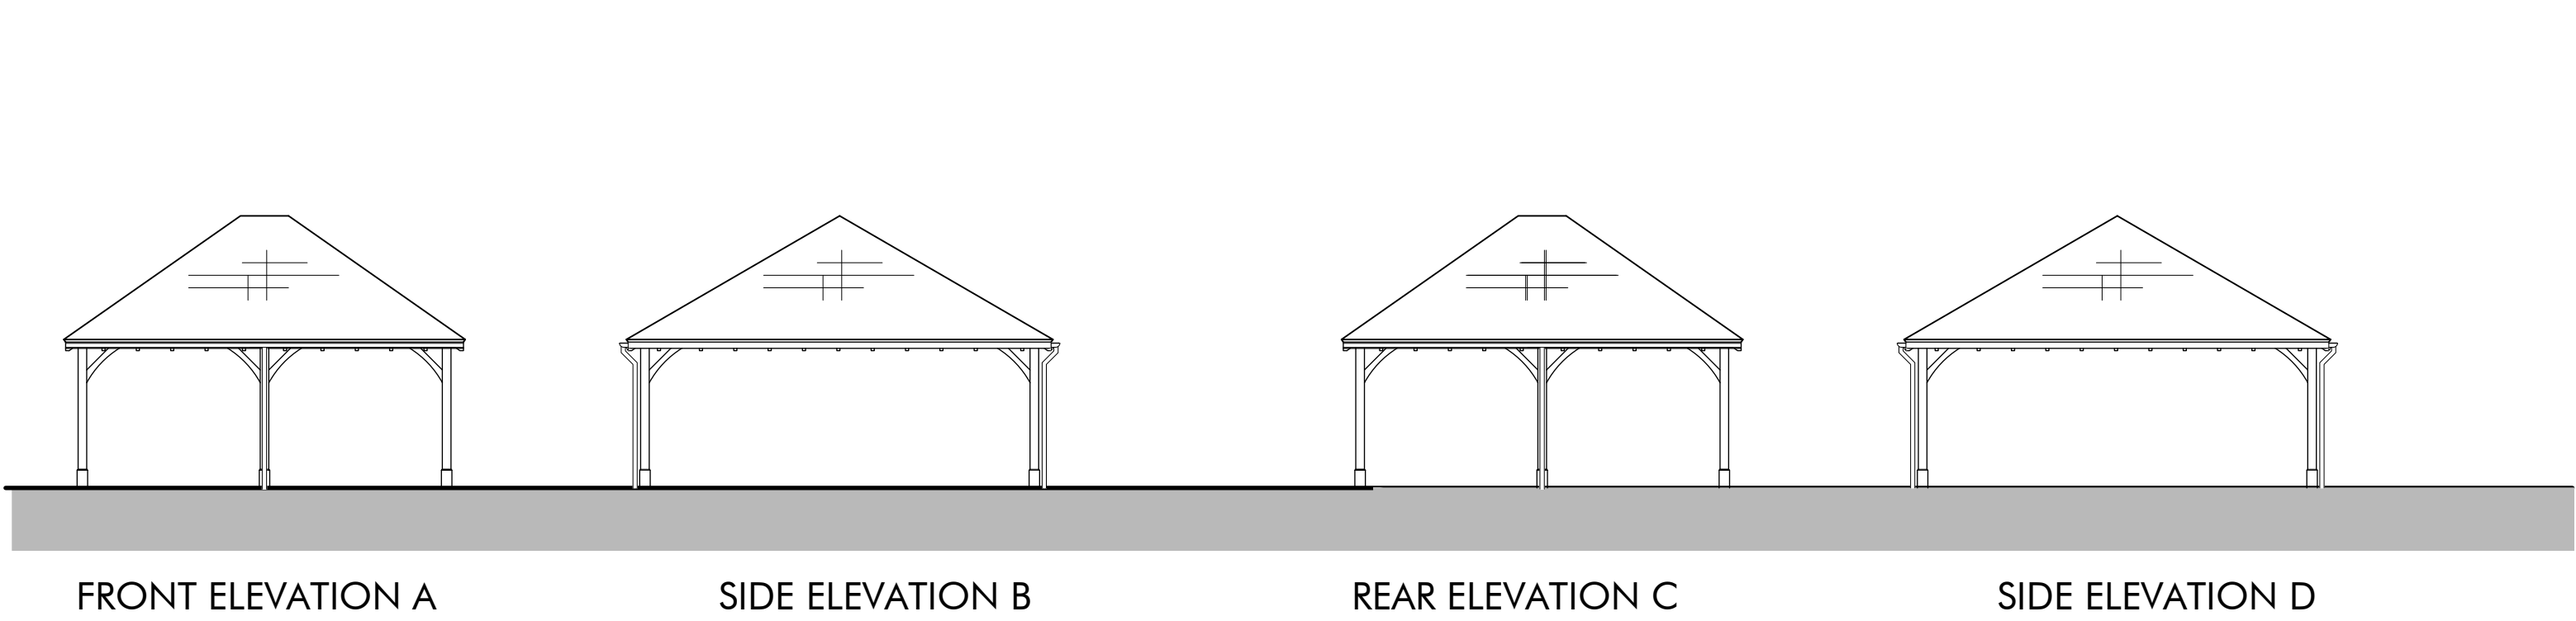


FRONT ELEVATION A SIDE ELEVATION B REAR ELEVATION C SIDE ELEVATION D

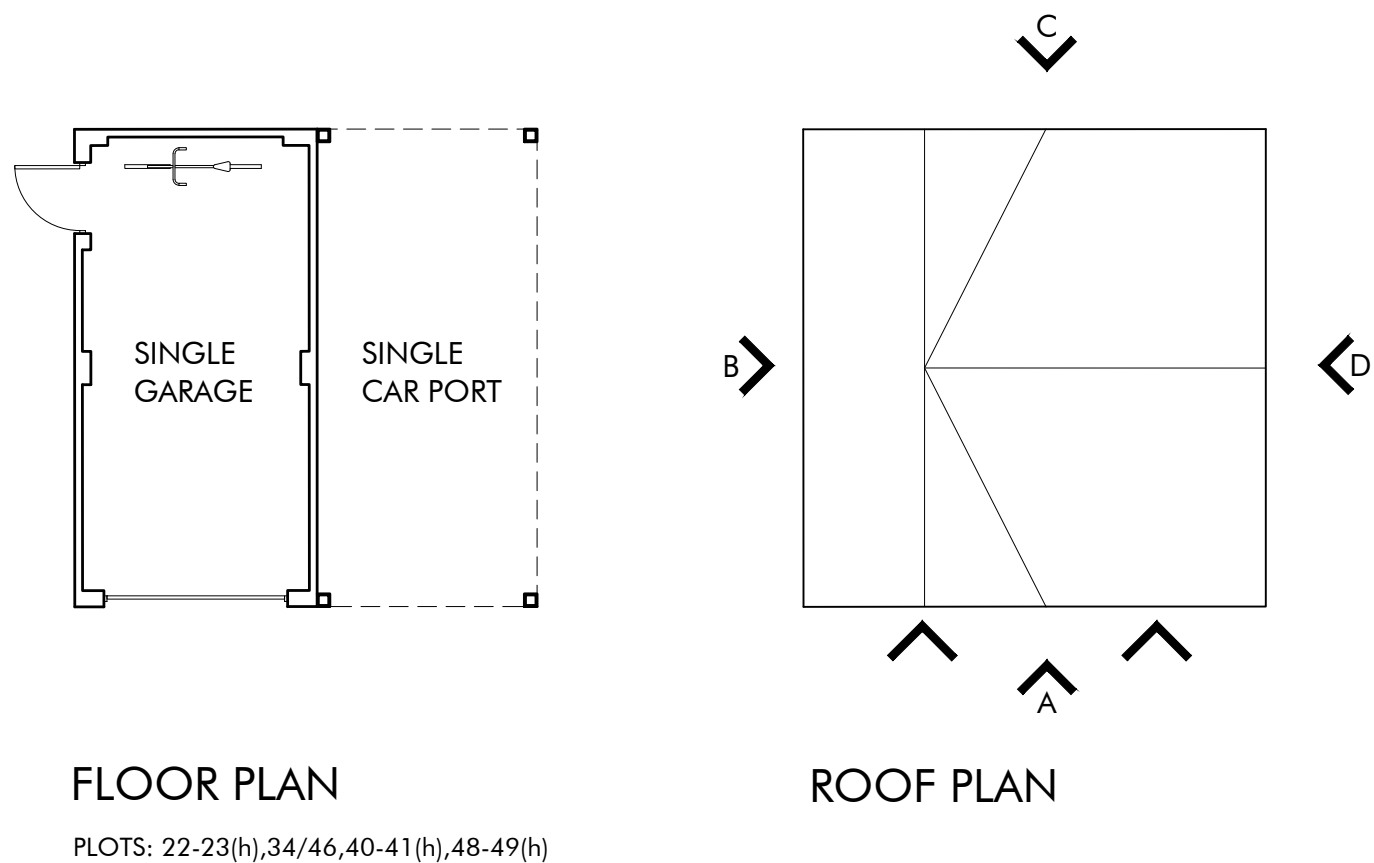


FLOOR PLAN
PLOTS: 22-23(h),34/46,40-41(h),48-49(h)

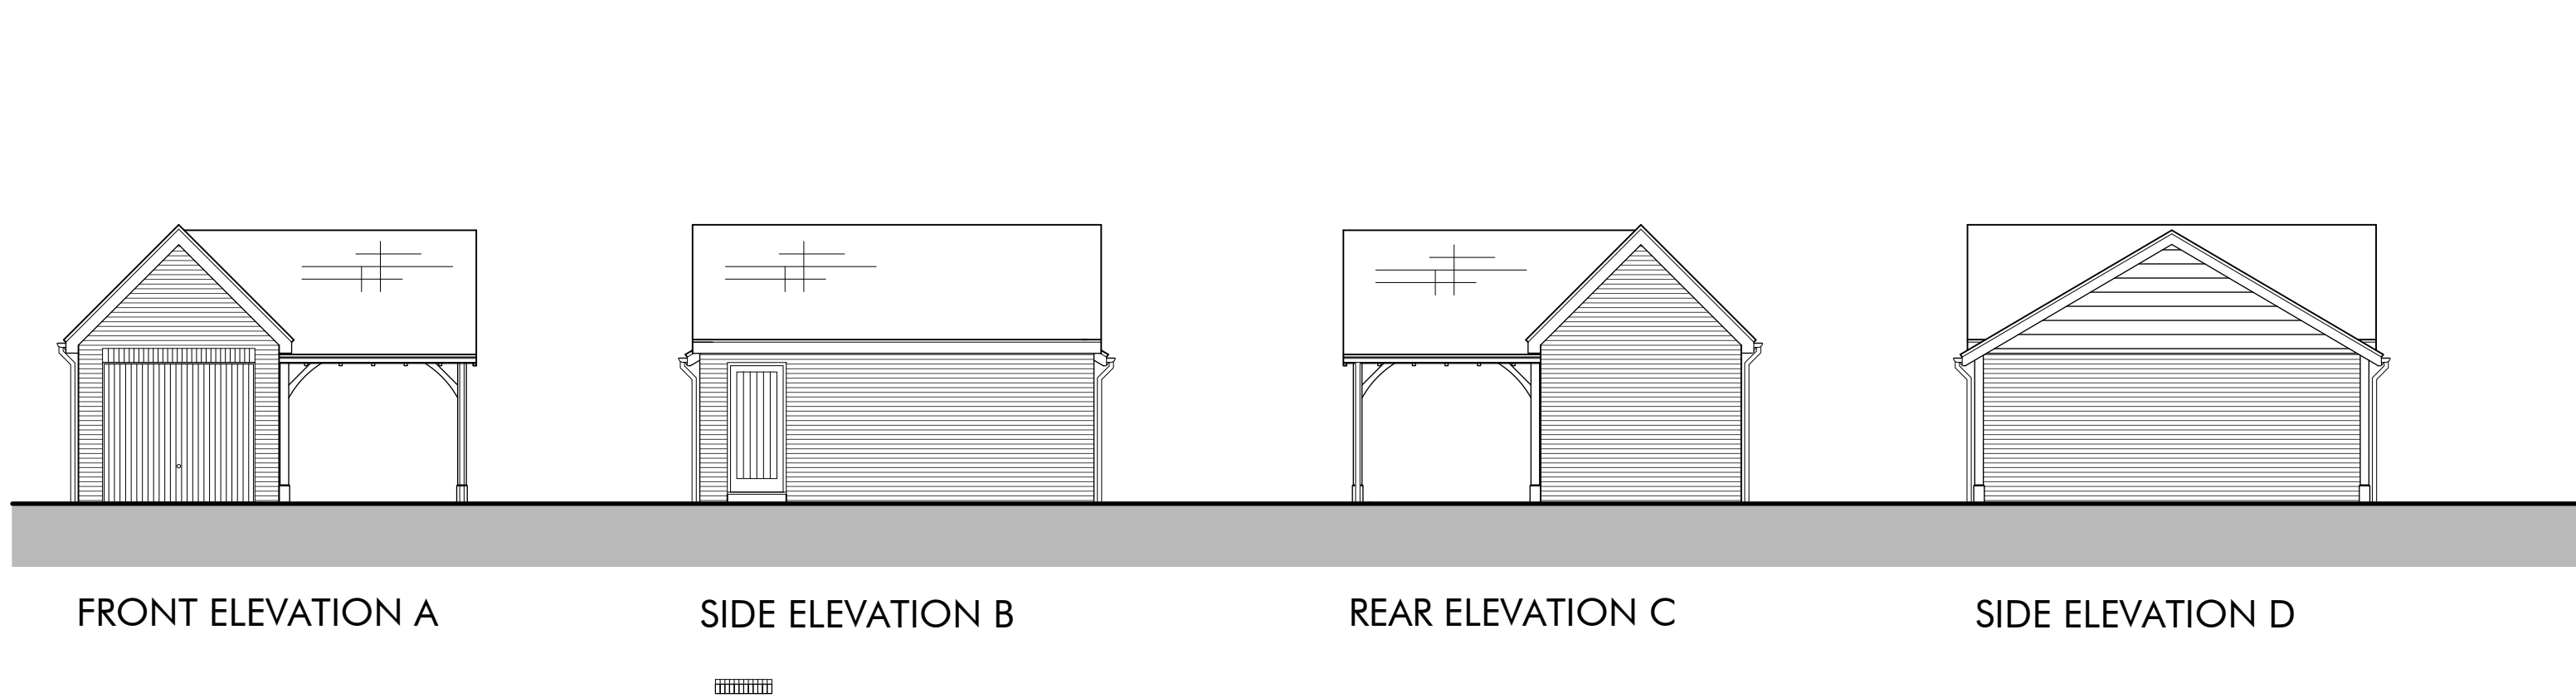


FRONT ELEVATION A SIDE ELEVATION B REAR ELEVATION C SIDE ELEVATION D

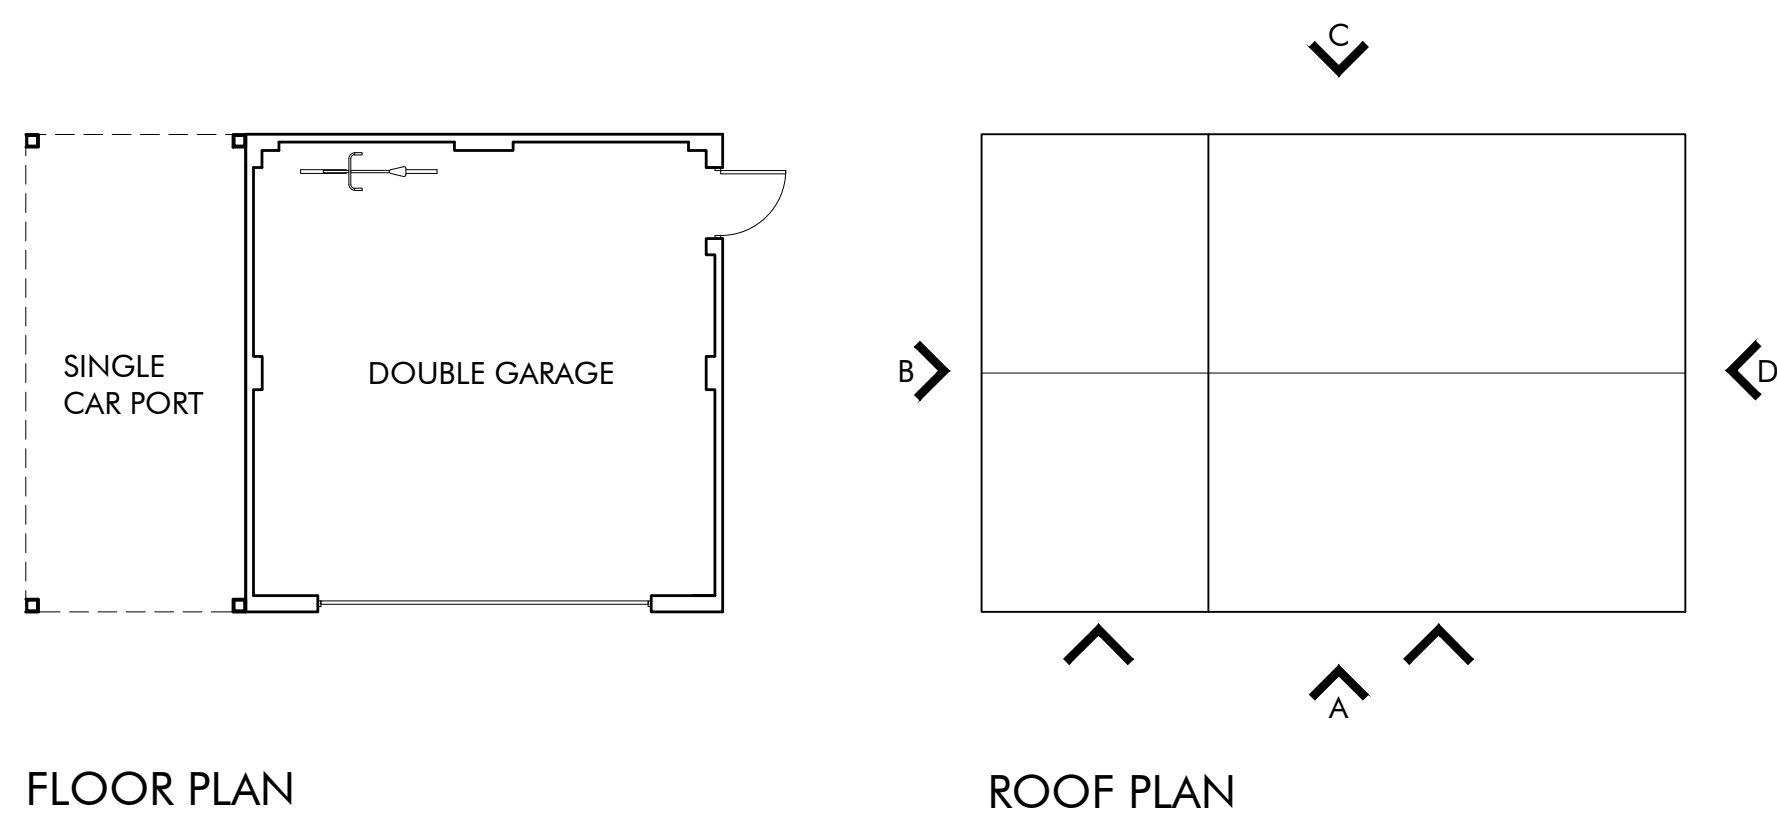

FLOOR PLAN
PLOTS: 80-81

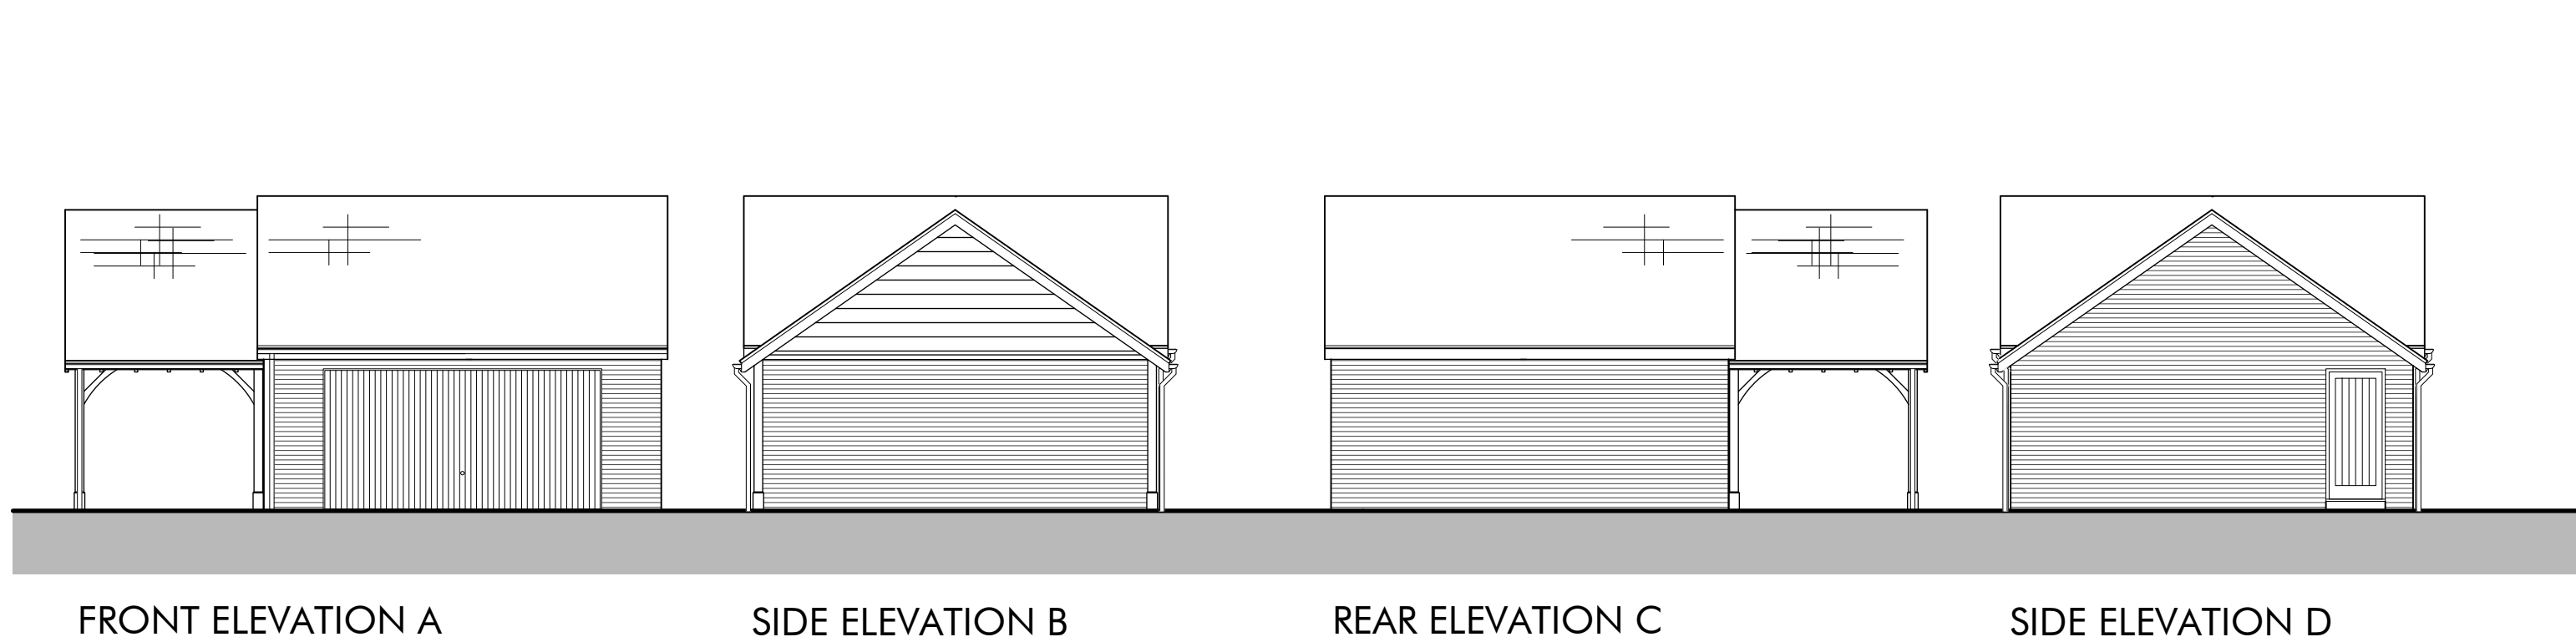

FRONT ELEVATION A SIDE ELEVATION B REAR ELEVATION C SIDE ELEVATION D

 

croudacehomes



Client: Croudace Homes Group				
Project: Land West of Trowes Lane and North of Charlton Lane, Swallowfield				
Drawing Title: GARAGES & SARPORTS Plans and Elevations				
Scale: 1:100 @ A1	Revision: A	Drawn: RB	Check: JH	Date: 20.10.23
Project No: 3145	Class: A	Dwg No: 3150	Status: PL	Rev: A

Drawn by: C. COLEMAN, A. BLACK & WHITE
Checked by: J. COLEMAN, A. BLACK & WHITE
Reviewed by: J. COLEMAN, A. BLACK & WHITE
Approved by: J. COLEMAN, A. BLACK & WHITE
Copyright © 2023 Omega Architects. All rights reserved.