





0 1 2 3 Metres
SCALE BAR @ 1-100
Existing Front Elevation

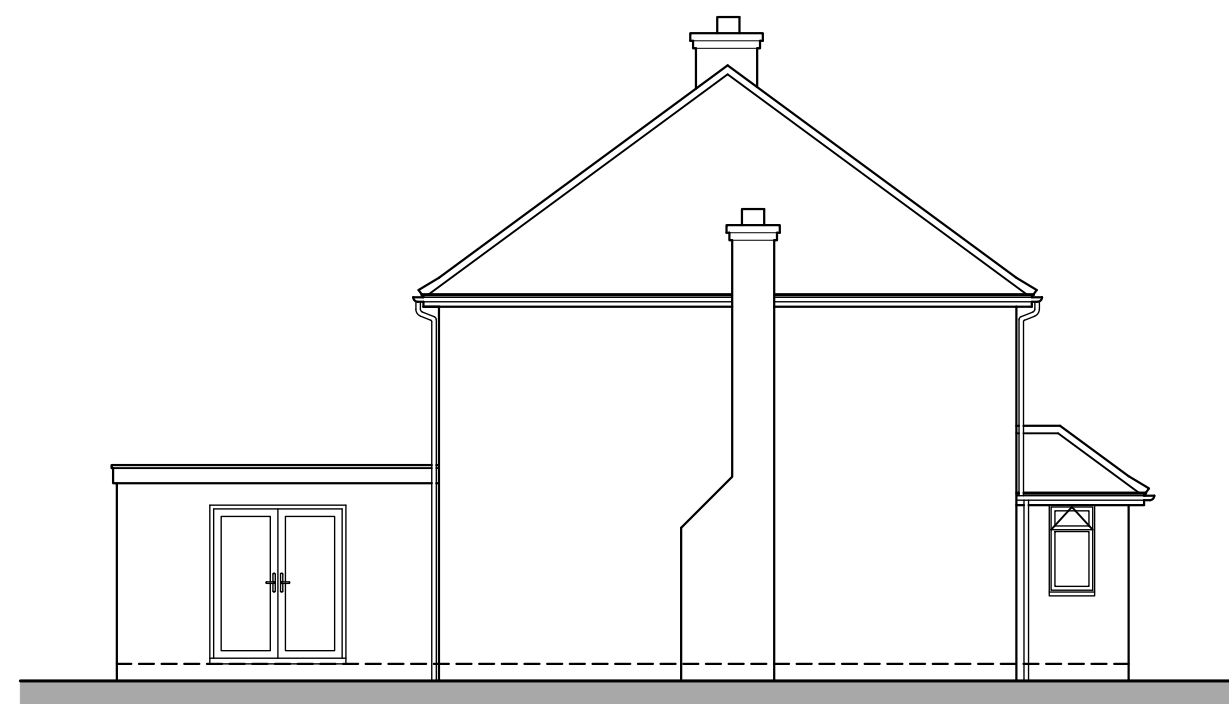


0 1 2 3 Metres
SCALE BAR @ 1-100
Existing Side Elevation

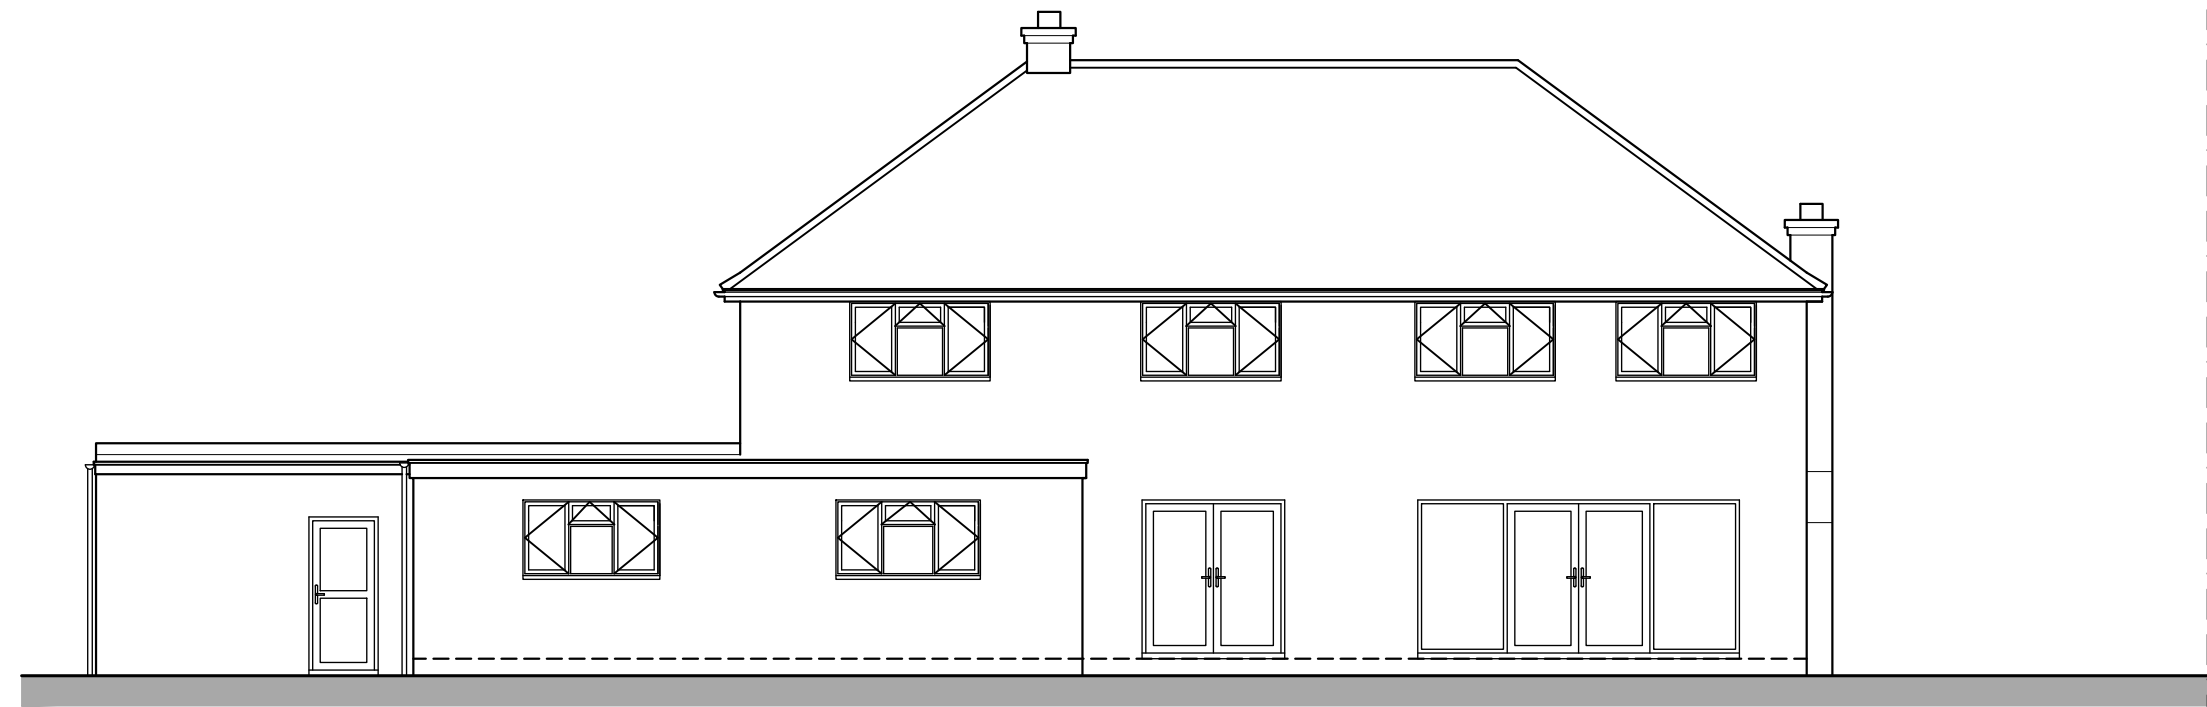


0 1 2 3 Metres
SCALE BAR @ 1-100
Existing Rear Elevation




0 1 2 3 Metres
SCALE BAR @ 1-100
Existing Side Elevation

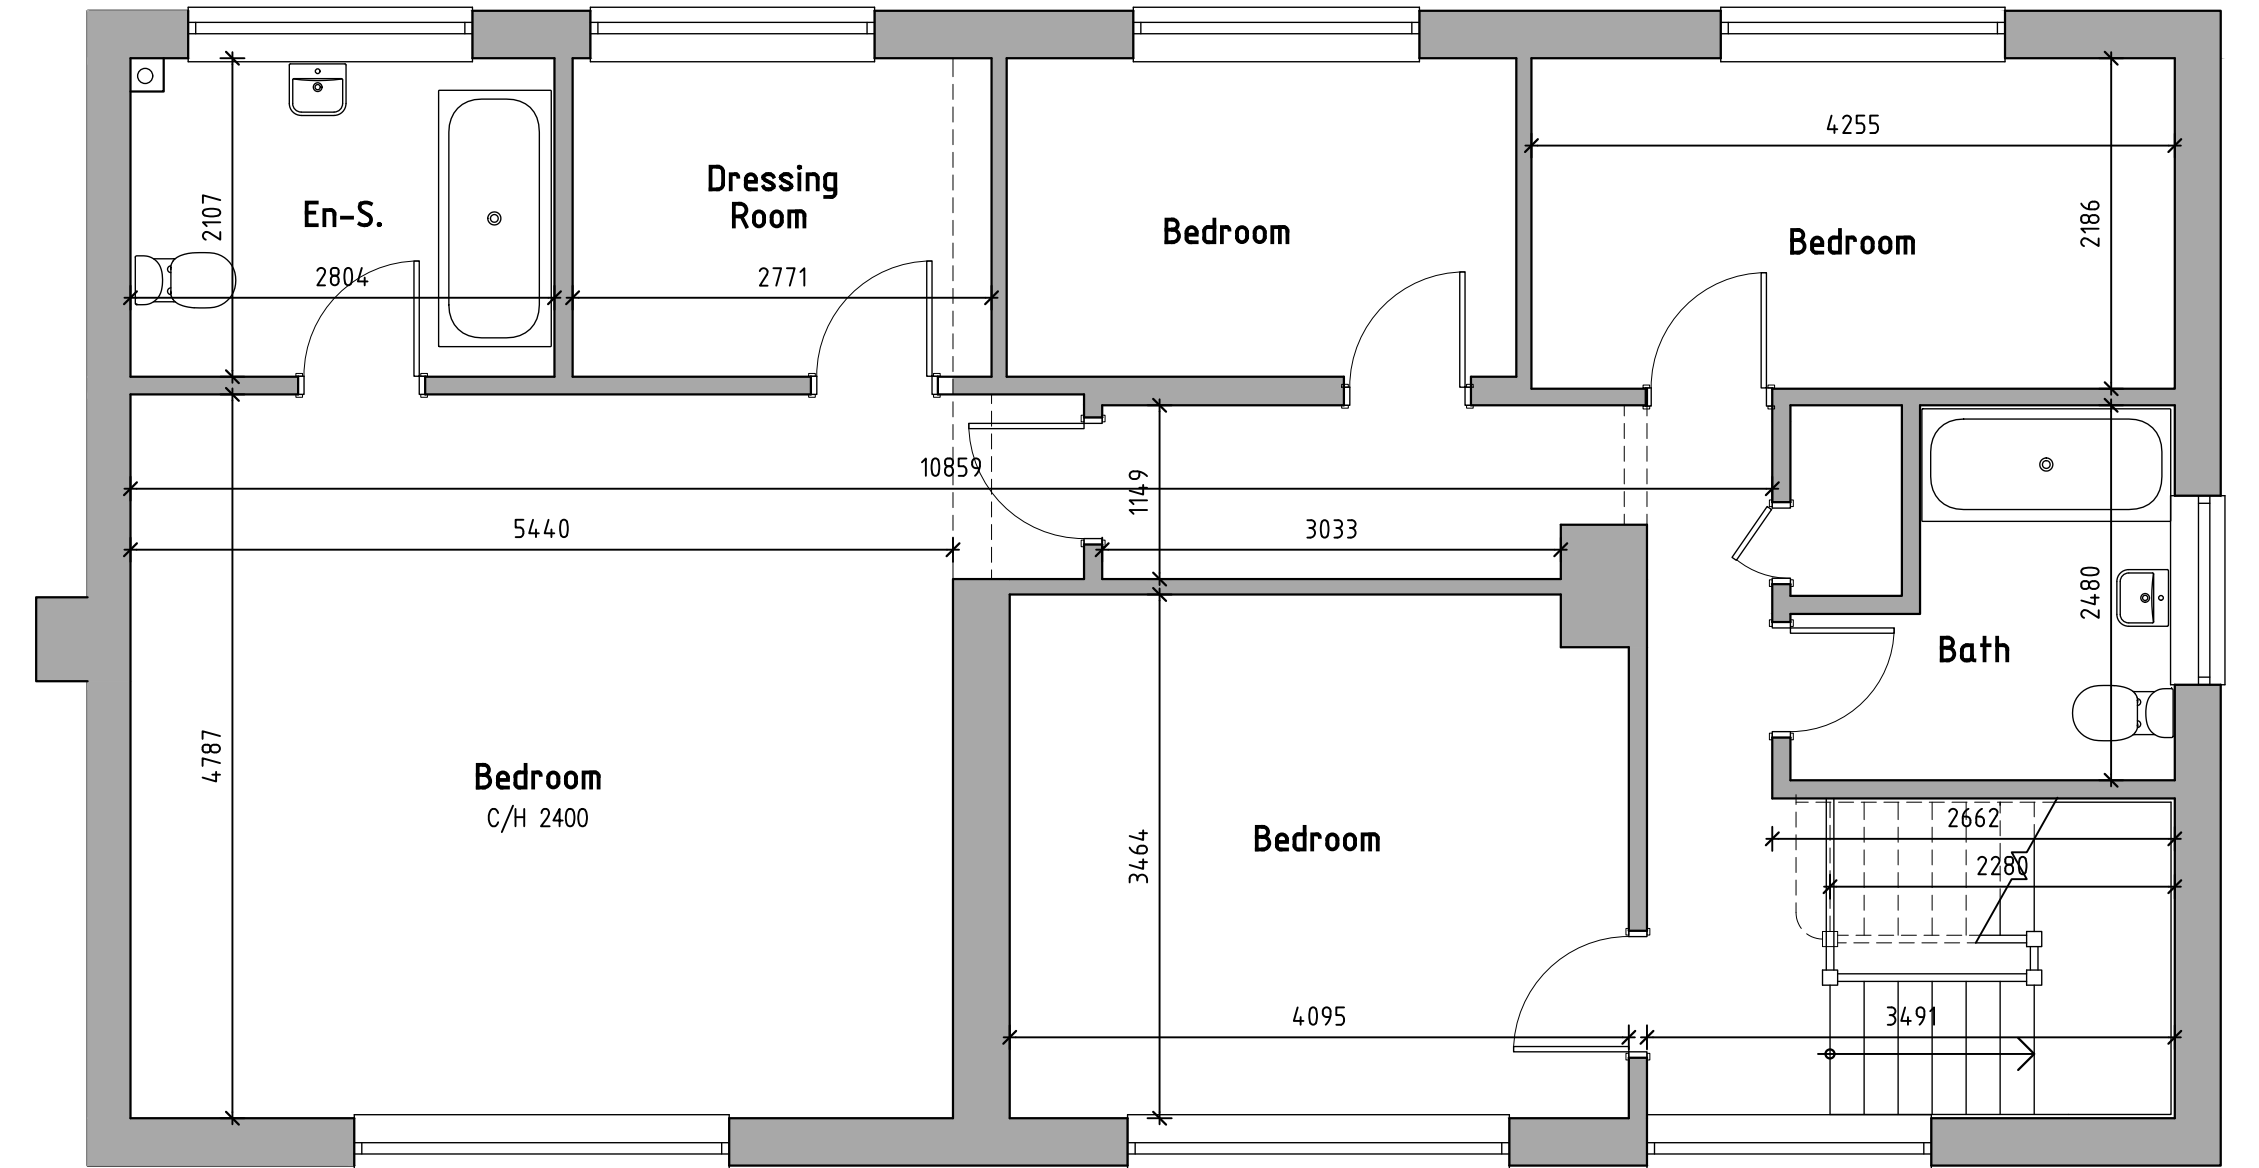

0 1 2 3 Metres
SCALE BAR @ 1-50
Existing First Floor Plan

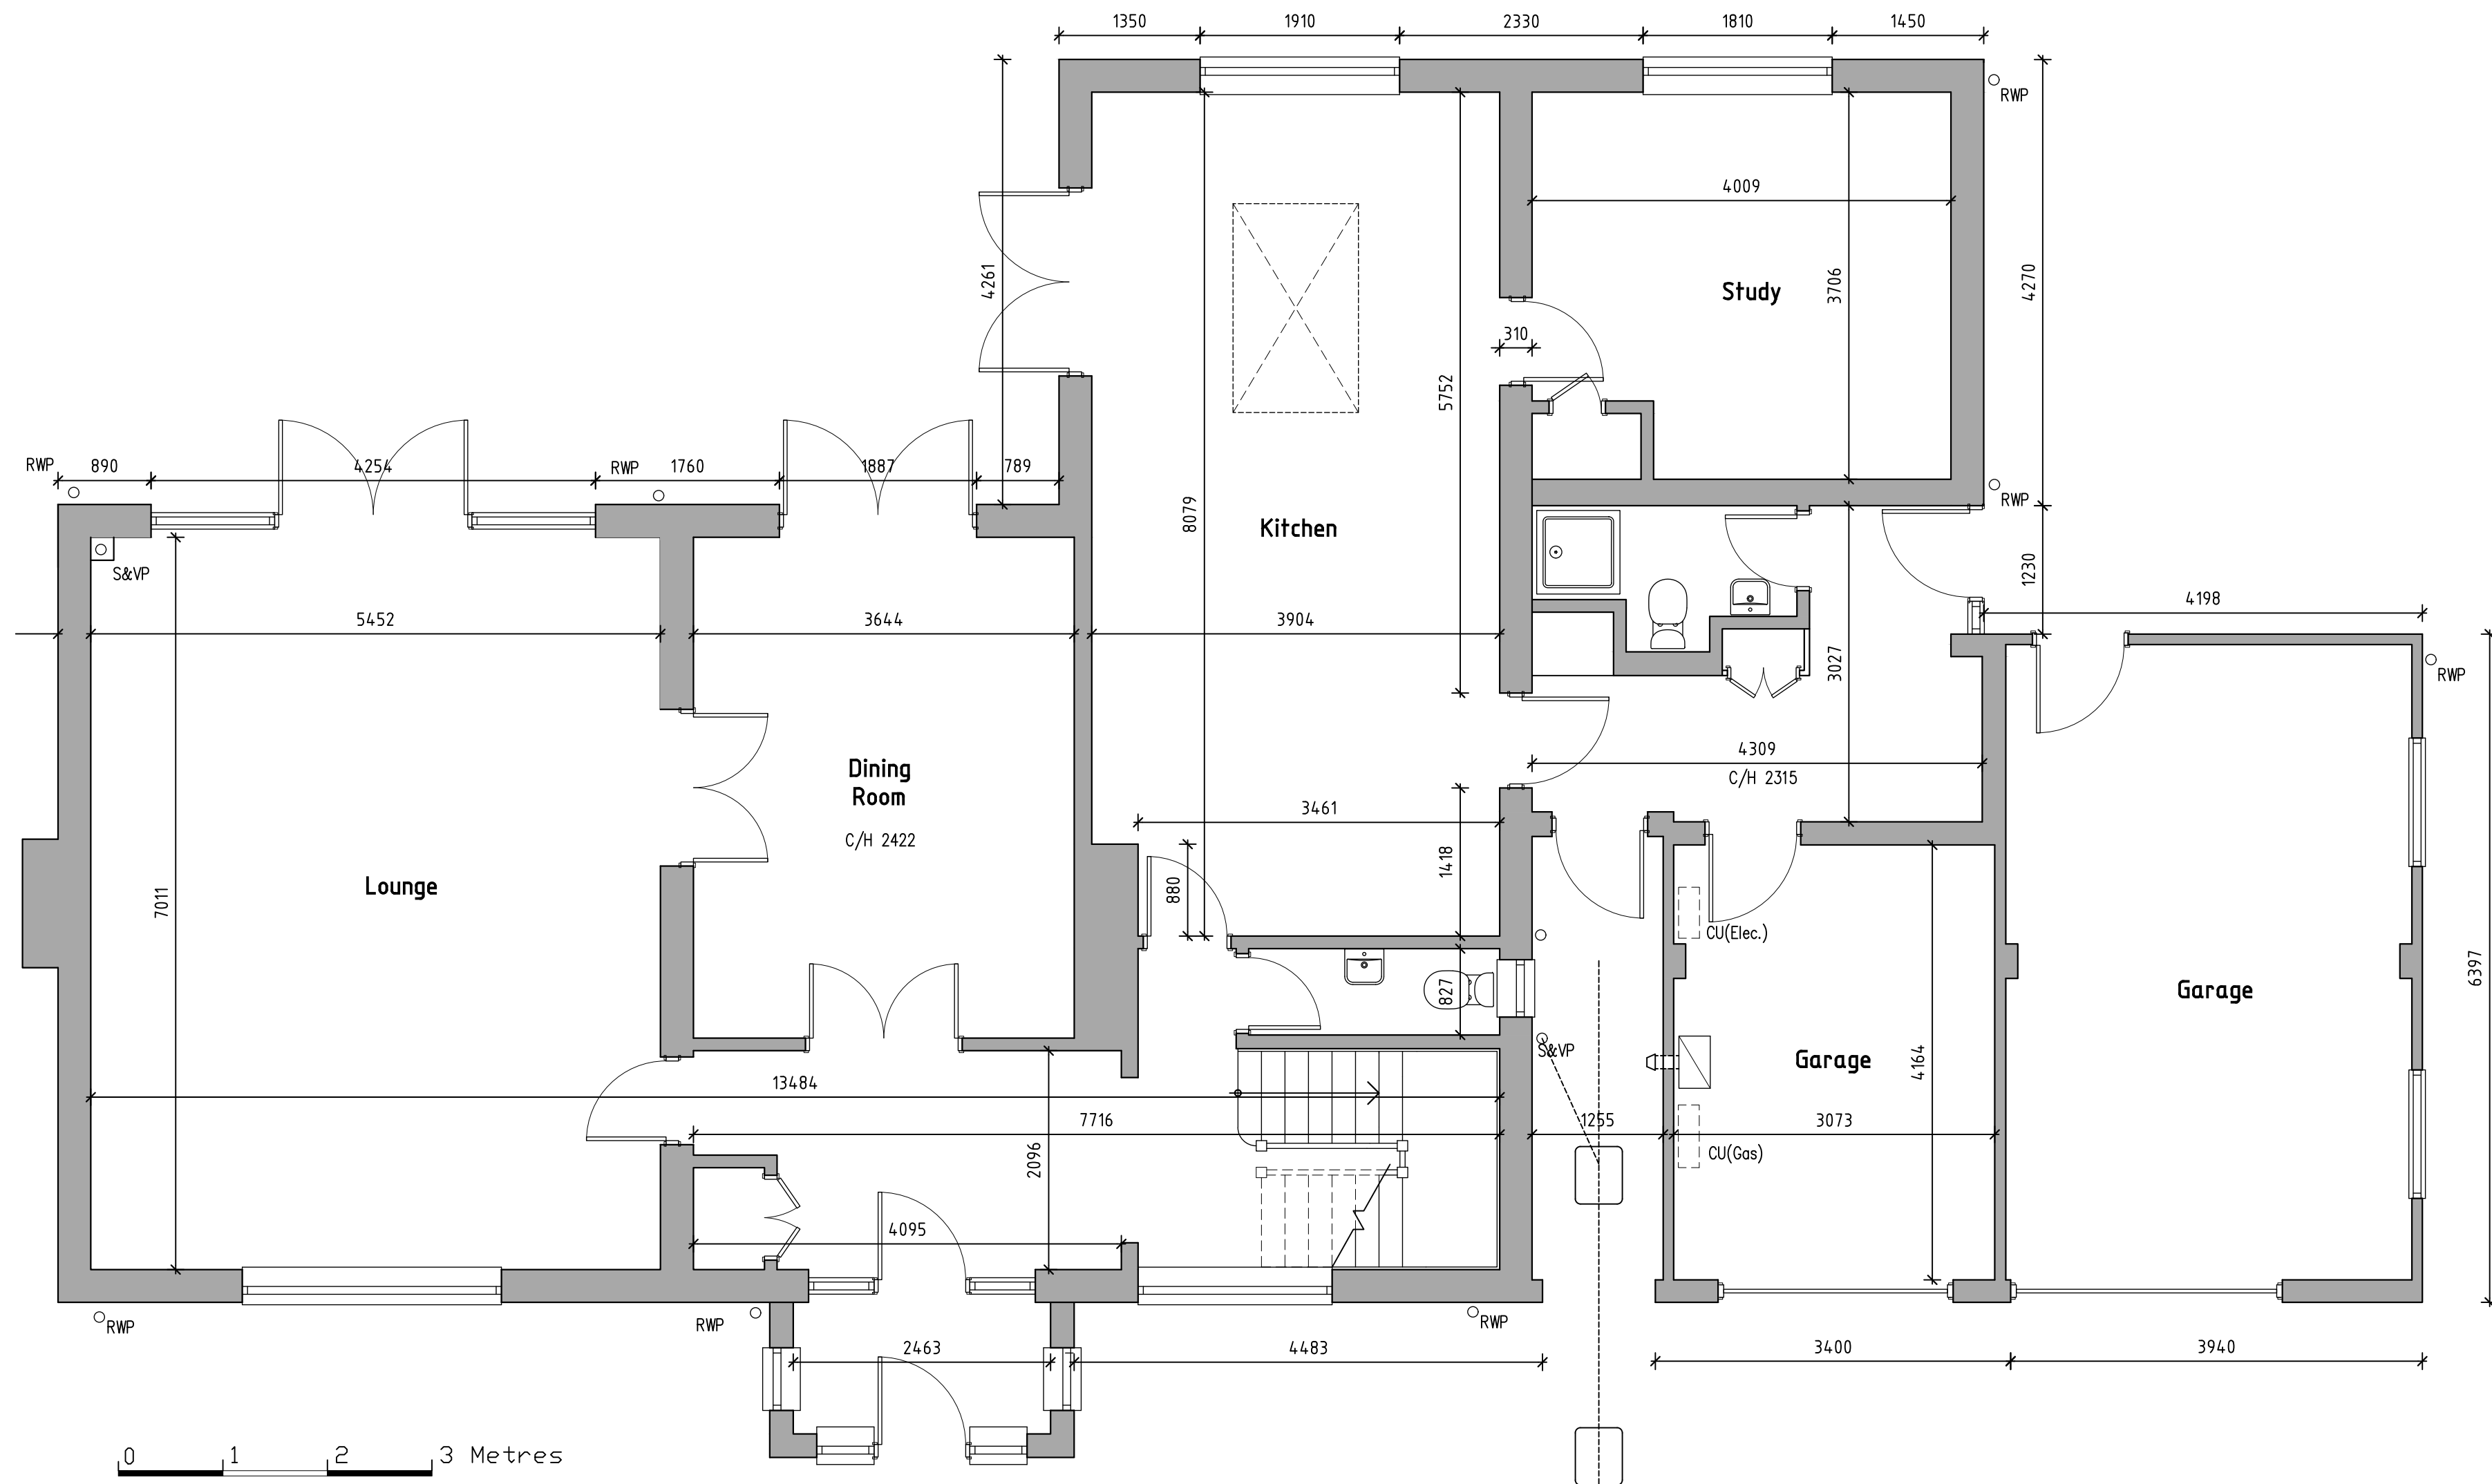

0 1 2 3 Metres
SCALE BAR @ 1-50
Existing Ground Floor Plan

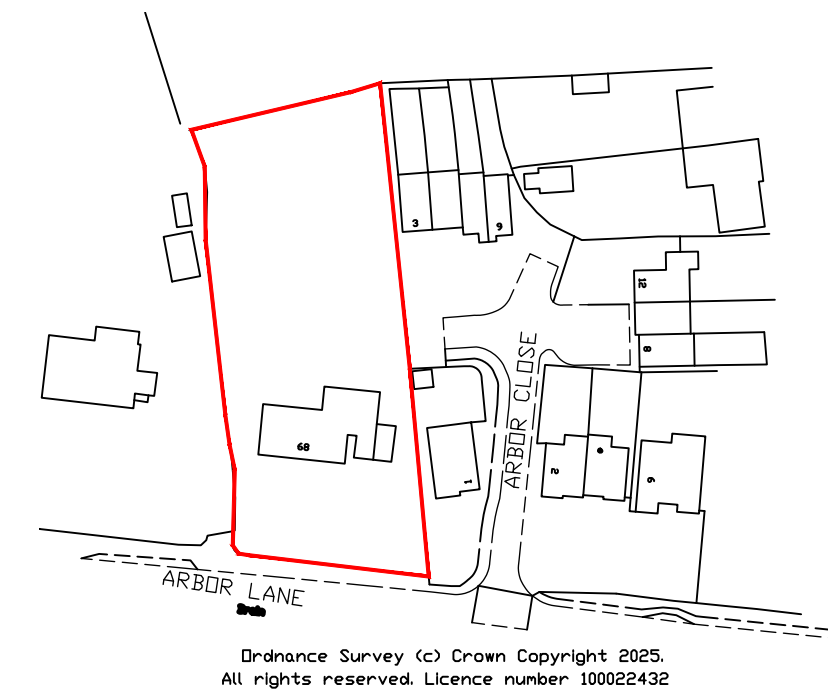

0 10 20 30 Metres
SCALE BAR @ 1-1250
Location Plan 1-1250



REVISIONS		
Rev.	Description	Date

JOB TITLE
**68 Arbor Lane
Winnersh**

TITLE
Existing Plans & Elevations

SCALE
1:50 1:100

DATE
October 2025

DRAWING No.
01