


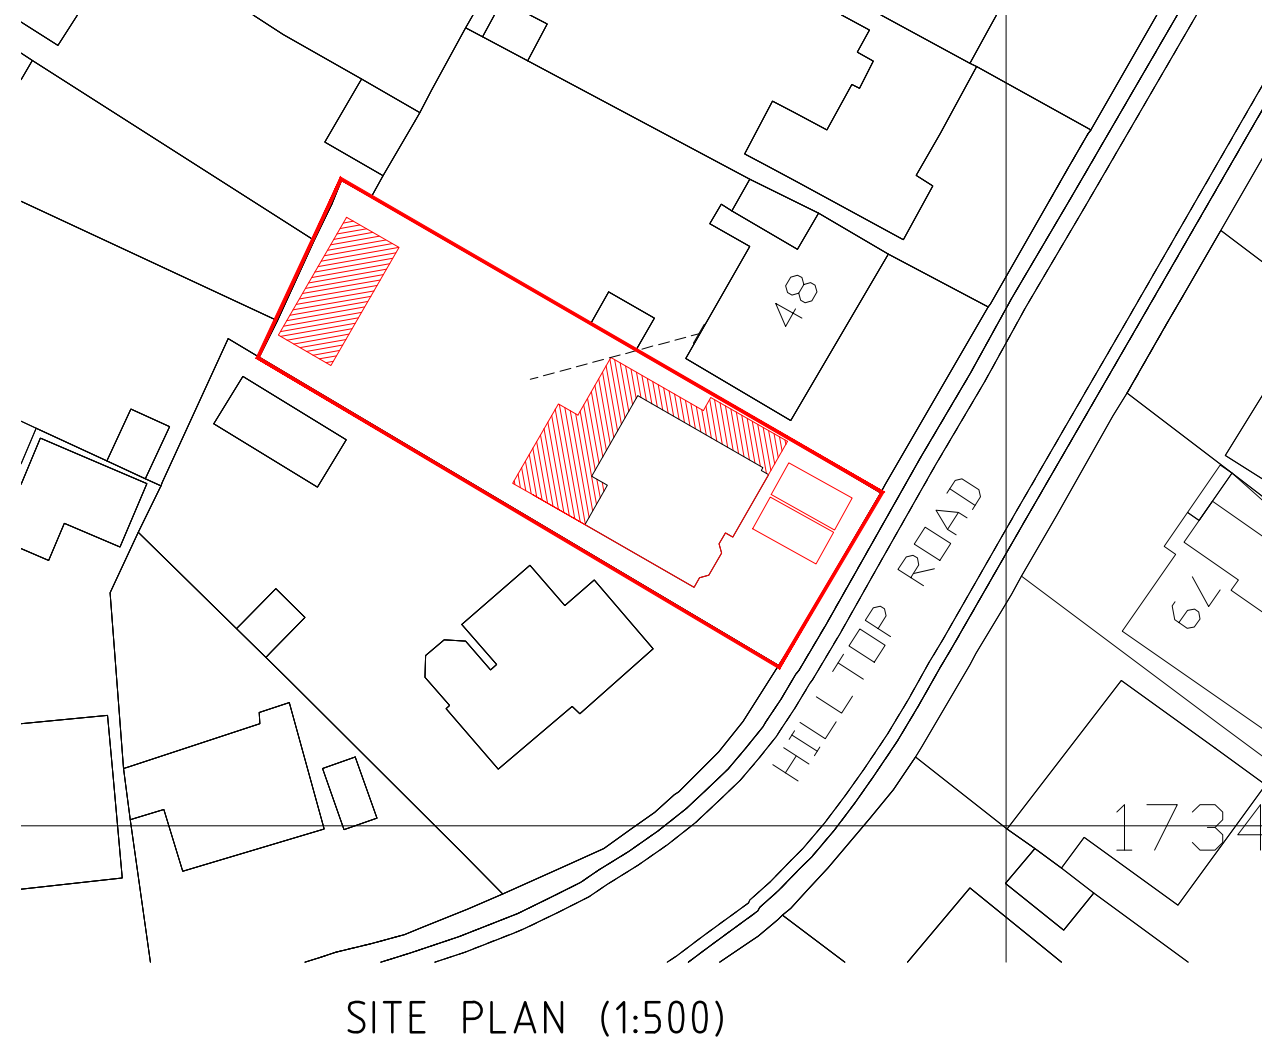


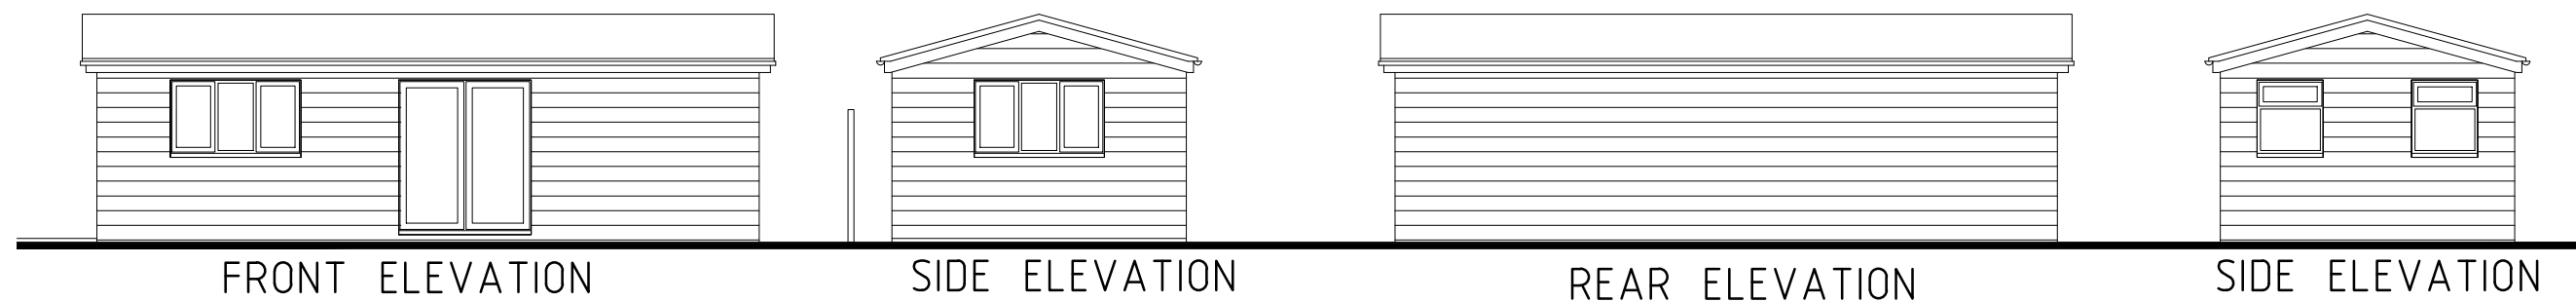

0 5 10 15 20 25 30 35 40 45 50
Scale m

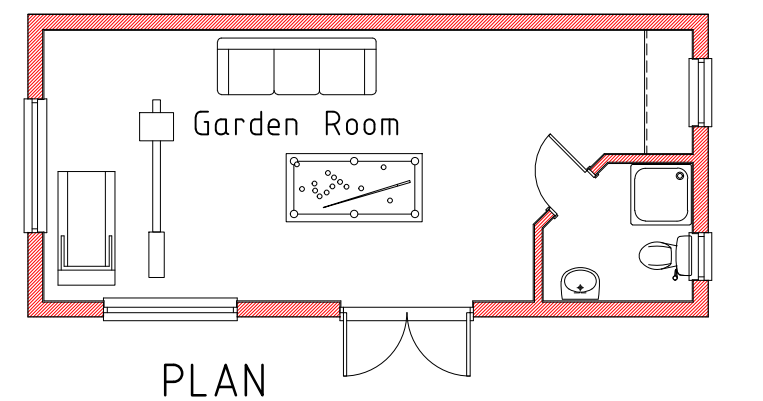

0 1 2 3 4 5 6 7
Scale m

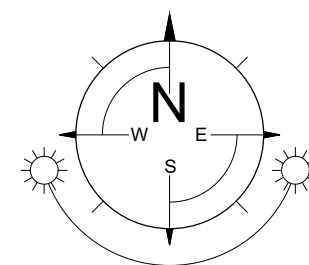

REV.	DATE	COMMENTS
PROJECT 50 Hilltop Road Earely, RG6 1DA		
PROJECT TITLE Single/Two storey side and rear extensions and Garden room		
DRAWING TITLE SITE PLAN		

Planning & Technical Services

28 Shepherds Hill, Earley, Reading, Berkshire, RG6 1BB
tel: 07714 100537
e-mail: steve@sk-tec.co.uk

CLIENT Mr & Mrs Sancho	
SCALE 1:100 (A3)	DATE Aug '26
DRG. No. 26/979-04	REV. A