


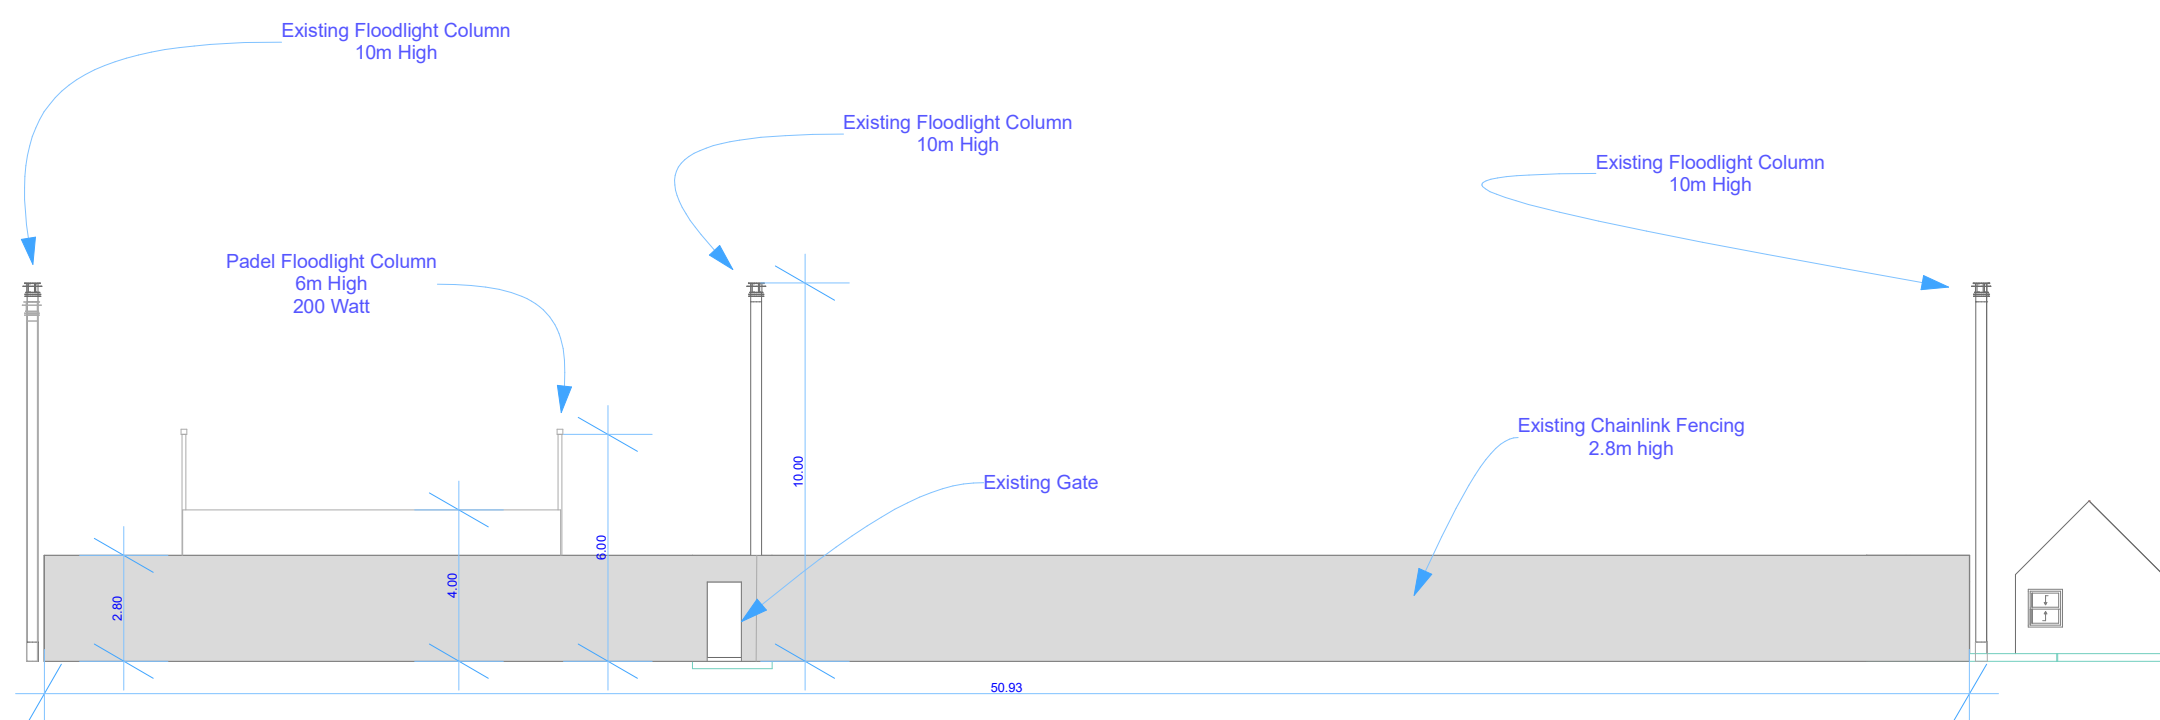

NORTH ELEVATION - EXISTING



Client:
Wargrave Tennis Club

Project:
Pop-up Padel Court on Existing Tennis Court 8

Scale:
1:200 @ A3

Drawn:
RAV

Drawing Number:
E-04 Rev D

Drawing Title:
North Elevation - Existing