



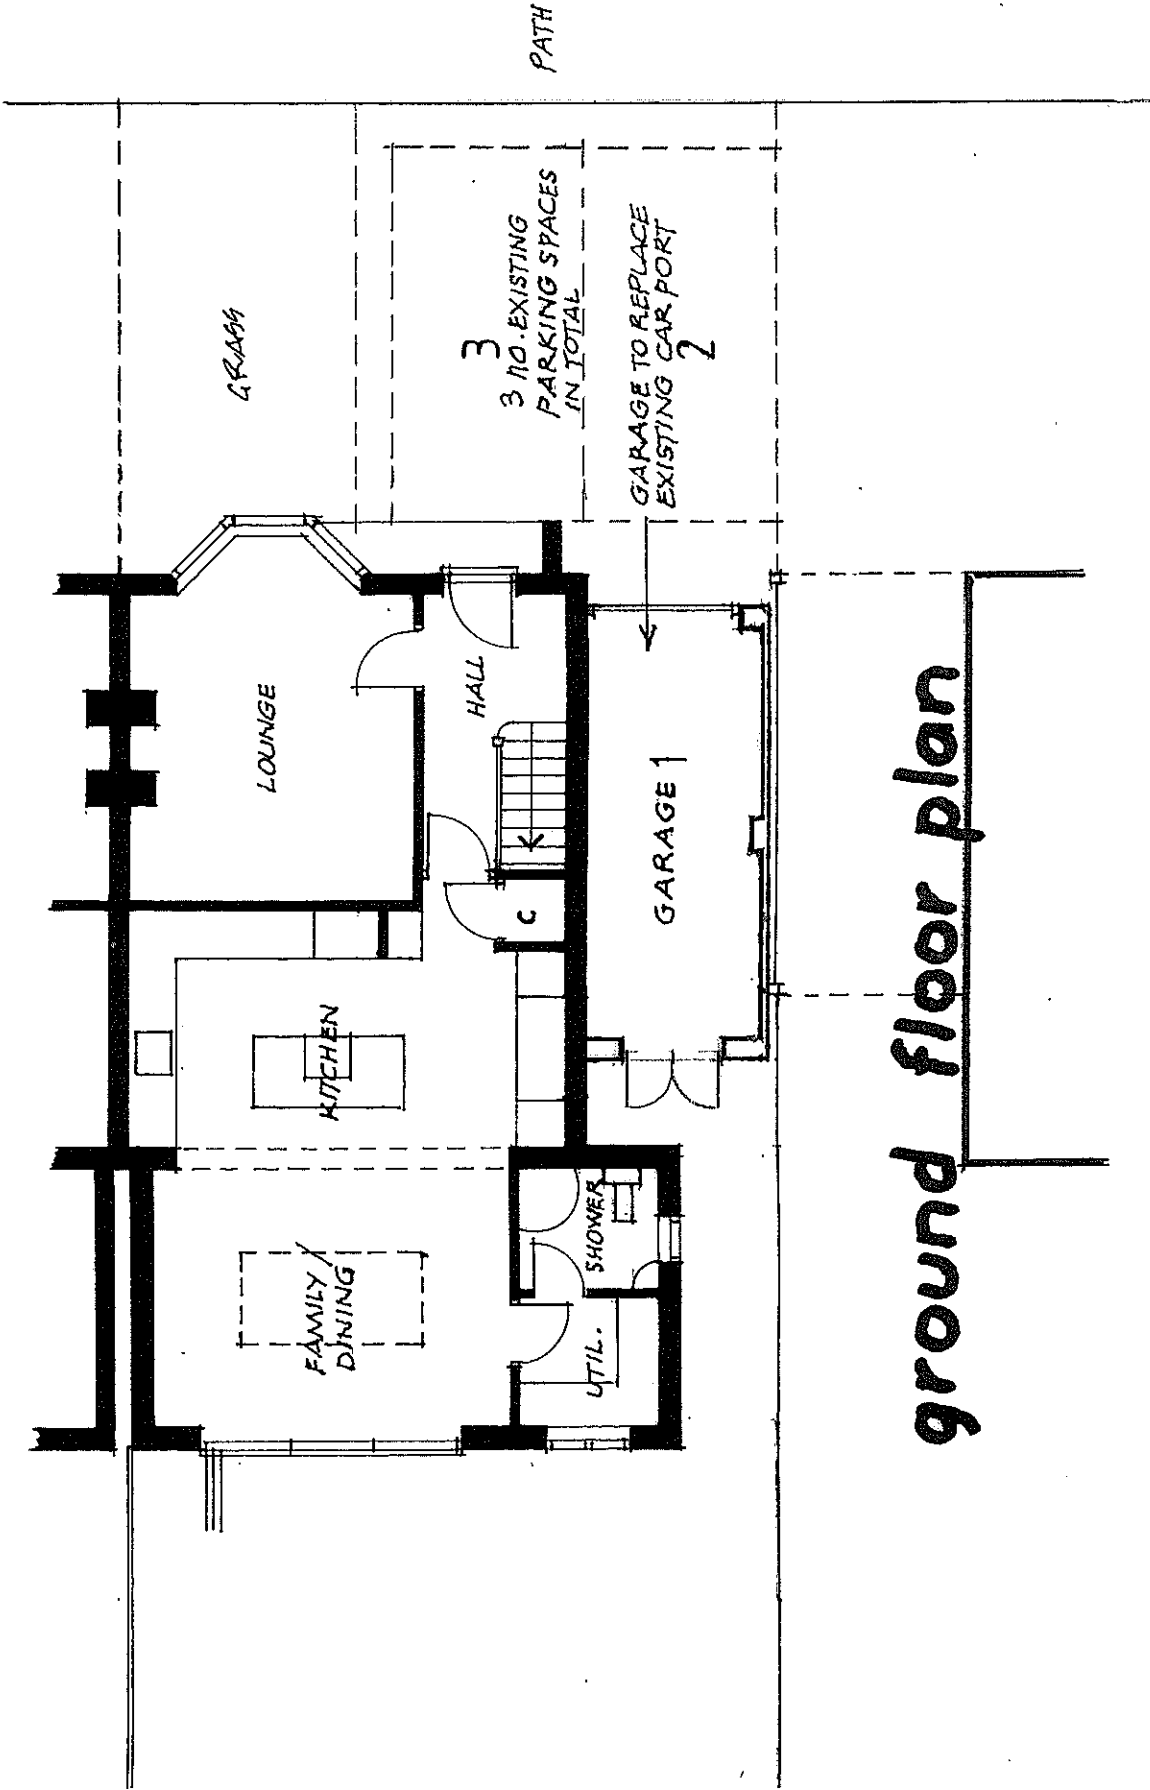

ground floor plan

## PARKING

Note: Planning Approval given Ref: 243025  
dated 27<sup>th</sup> Jan. 2025

 

PARKING SPACES SHOWN (15.12.2025)

|                                                                 |                                                 |
|-----------------------------------------------------------------|-------------------------------------------------|
| 60, ROCHESTER AVENUE<br>WOODLEY<br>READING<br>BERKSHIRE RG5 4NB | Scale 1:100<br>Date <b>dec.2025</b><br>Revision |
| <b>PROPOSED</b>                                                 | <b>410-05</b>                                   |

Countryside  
Designs

White Gables  
School Road  
Hurst  
Berks, RG10 0DR  
0118 9340390  
07811 252850

countryside\_designs@outlook.com