



FRONT ELEVATION
SCALE 1:100




SIDE ELEVATION
SCALE 1:100



REAR ELEVATION
SCALE 1:100



SIDE ELEVATION
SCALE 1:100

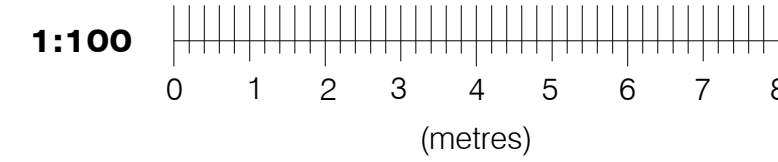

- NOTES:
- THIS DRAWING IS TO BE READ IN CONJUNCTION WITH ALL RELEVANT ARCHITECTS, SUB-CONTRACTORS AND ARCHITECTURAL DRAWINGS.
 - THIS DRAWINGS REMAINS THE COPYRIGHT OF JETARCH DESIGN LTD AND MAY NOT BE SHARED OR REPRODUCED WITHOUT THEIR KNOWLEDGE



100 Berkshire Place
Winnersh Triangle
Wokingham, Berkshire RG41 5RD
Tel: 07787296792
email: info@jetarchdesign.co.uk

Client
MR & MRS PARSONS

Property:
DAMSONWELL
HURST
RG10 0RX

Drawing Title:
DETAILS OF EXISTING
ELEVATIONS

Rev.	Date	Revisions

Drawing No.	A1/446/02	Rev.	C
Plot Date:	NOV 25		
Scale	1:50 & 1:100 @ A1		
Date	NOV 25	Drawn	SA