


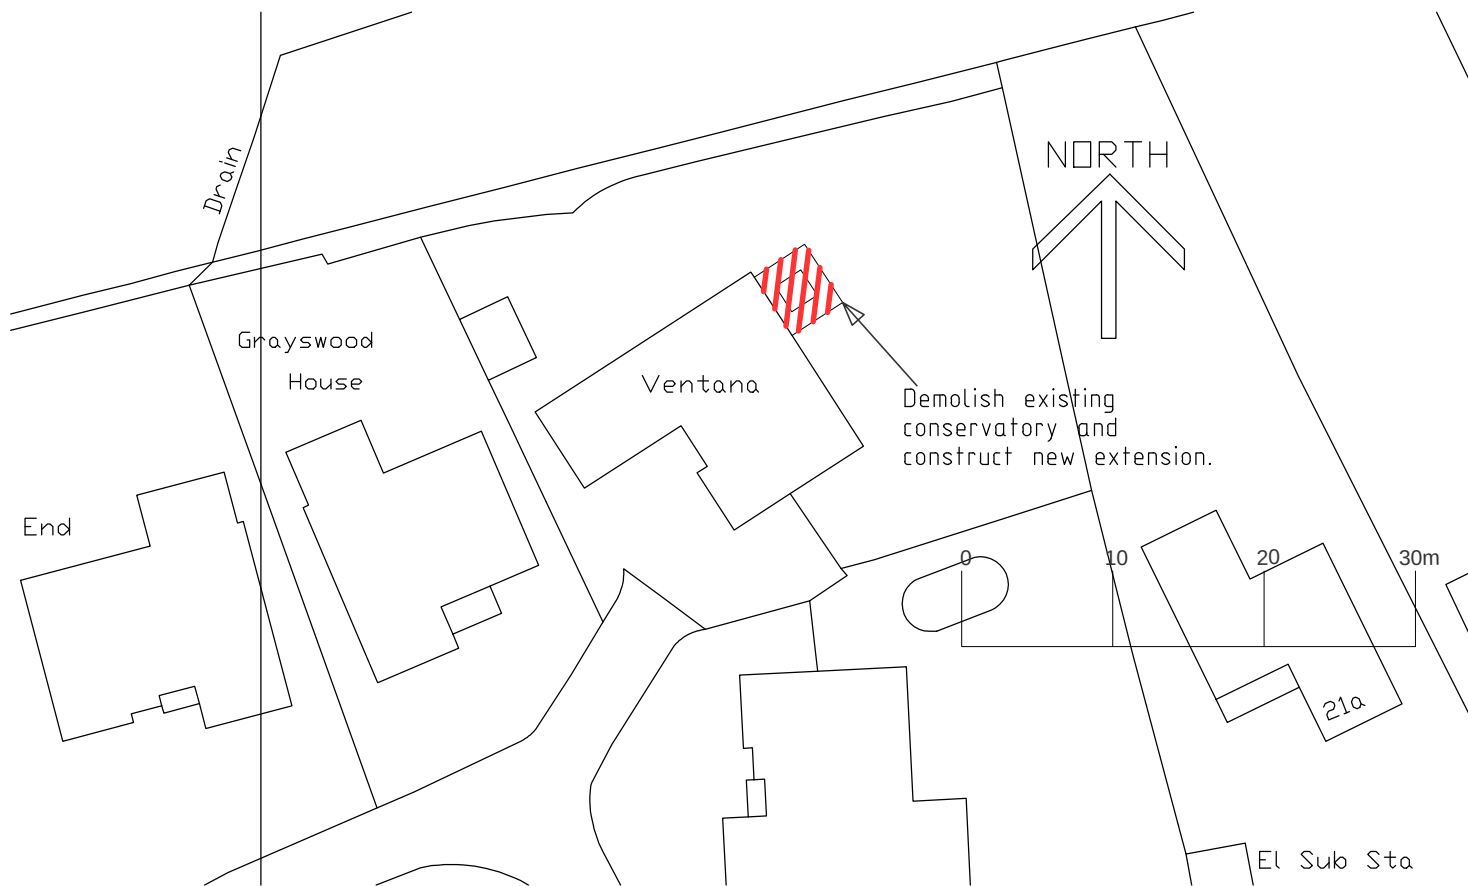

Proposed Site Plan 1 :500


Drdnance Survey
UKnapcentre.com



Existing Site Plan 1 :500



Serial number: 313015
© Crown copyright and database right 2025
Drdnance Survey licence AC0000848283
Reproduction in whole or in part is prohibited
without the prior permission of Drdnance Survey.

 

Location Plan 1 :1250

	Date	Revision
© copyright		
Client		
Mr & Mrs Johnston		
Job Title		
Ventana , The Devils Highway, Crowthorne, RG45 6BJ.		
Drawing Title		
Location/ Site Plans		
Scale AS @ A3		
Date	June 2025	Drawn by JRB
Drawing No.		Rev.
SP/25/ 02		-