



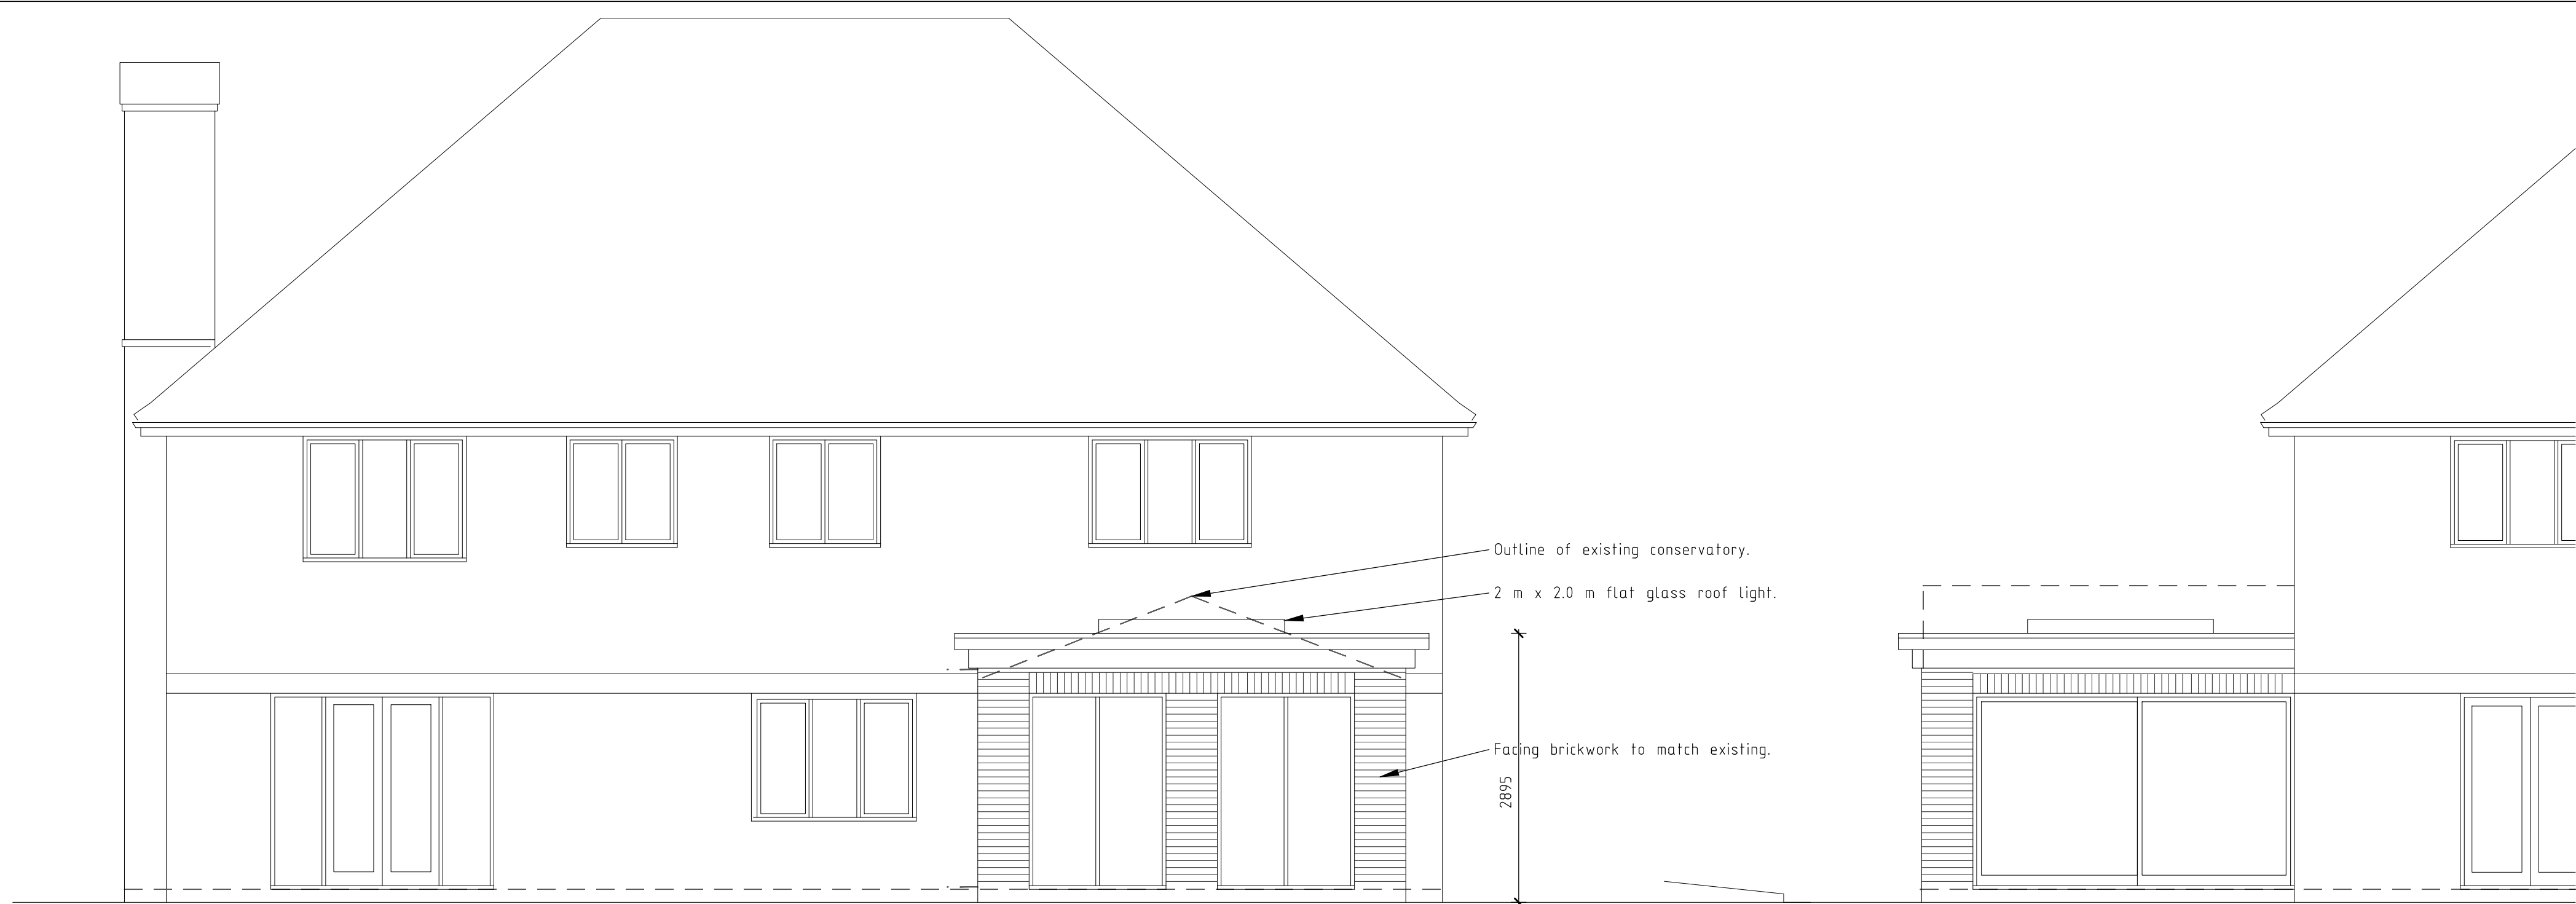


Rear Elevation 1 : 50

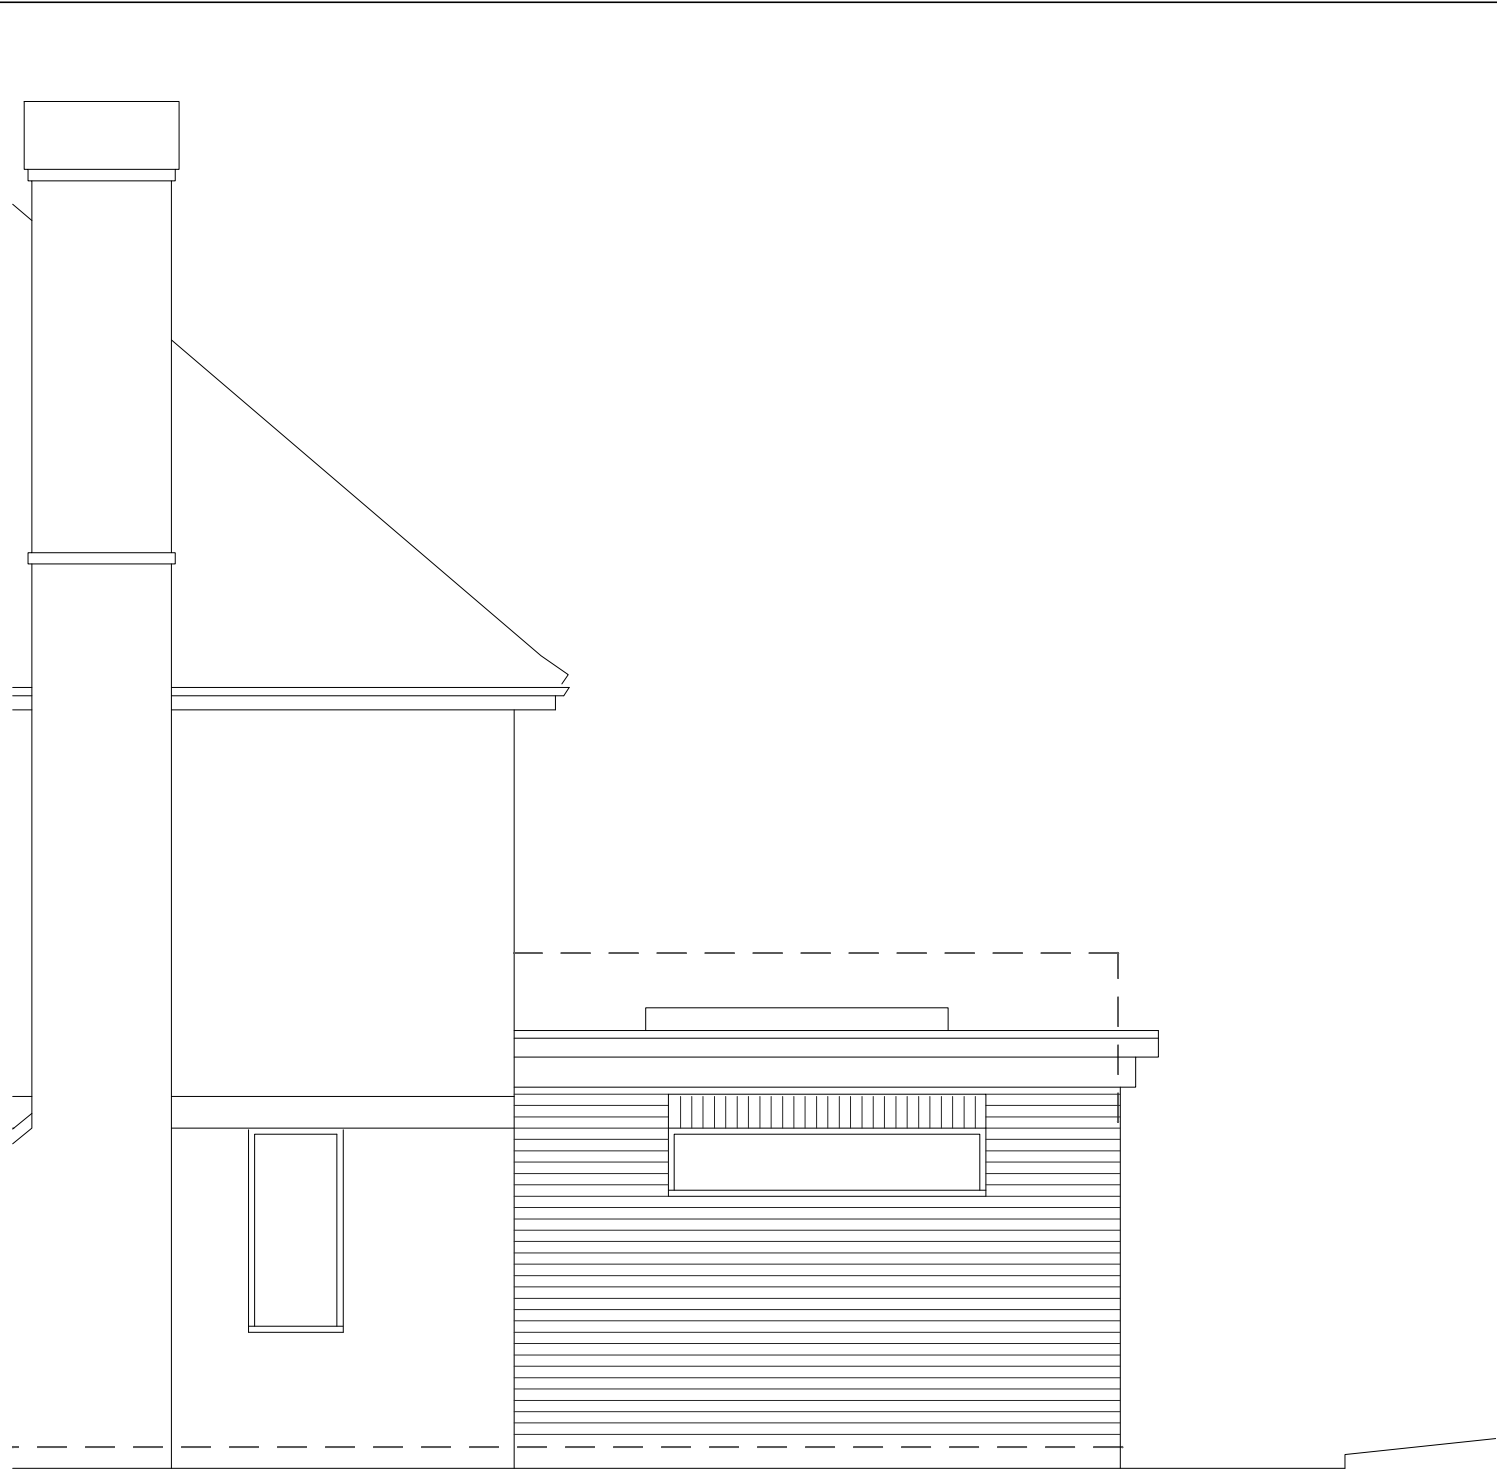


Side Elevation 1 : 50



Side Elevation 1 : 50

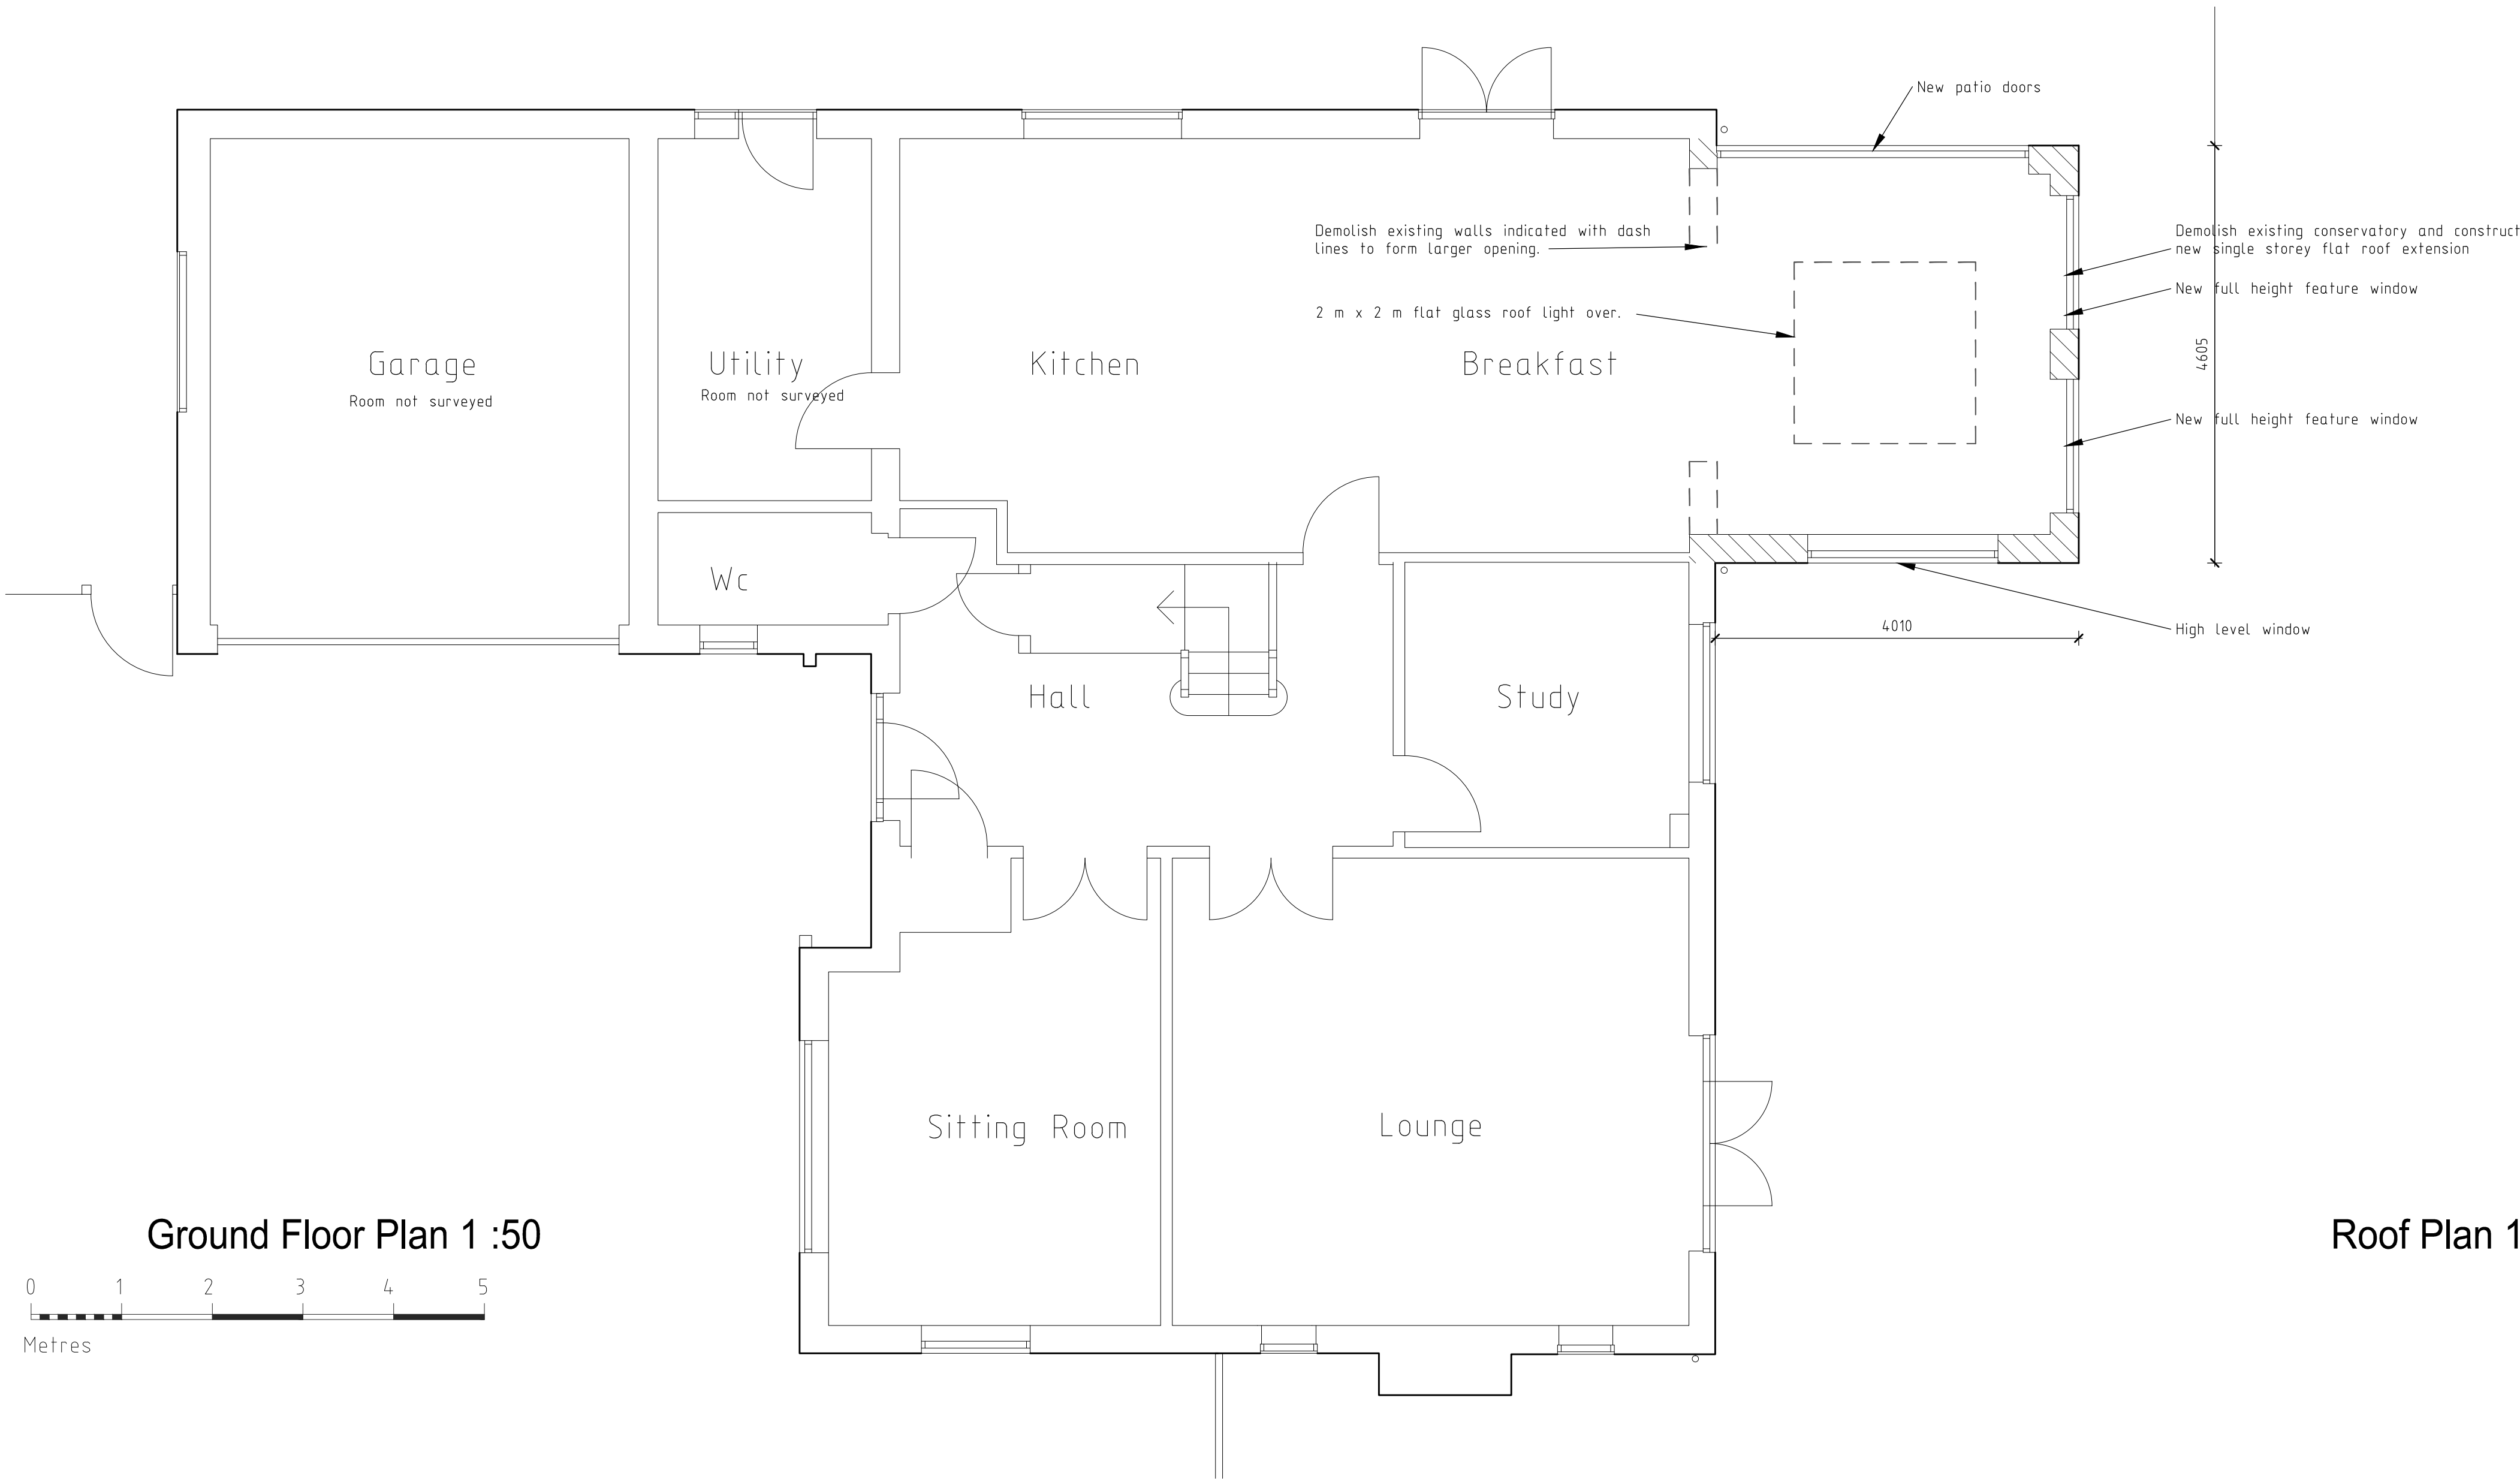

Ground Floor Plan 1 : 50

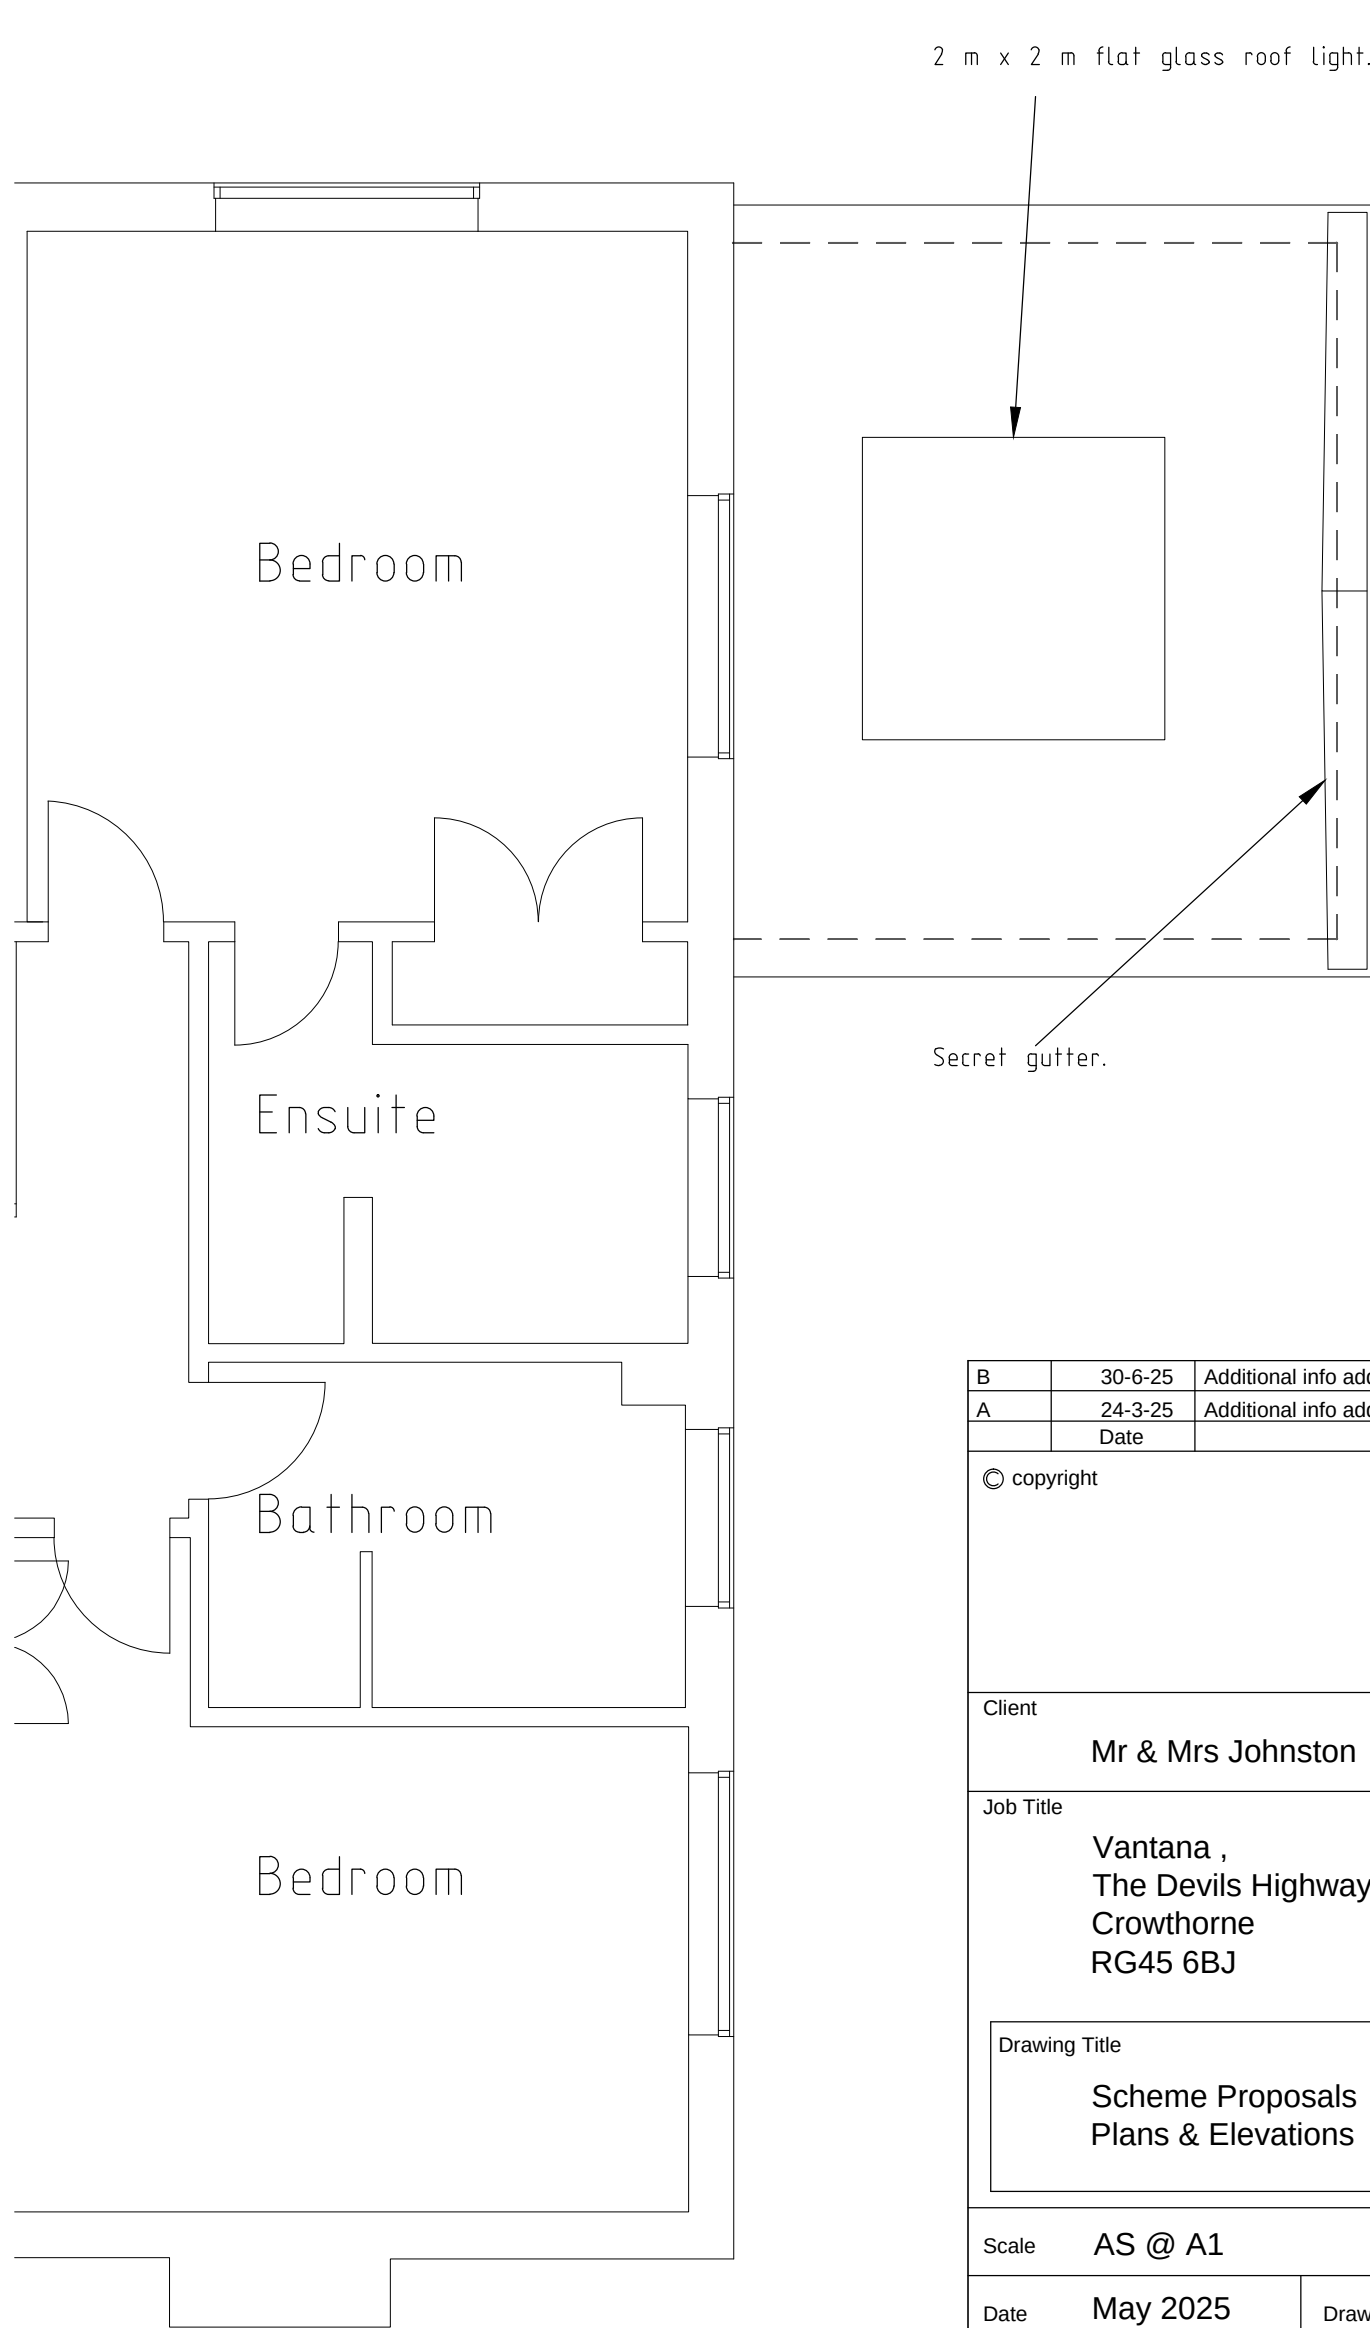

Roof Plan 1 : 50

B	30-6-25	Additional info added
A	24-3-25	Additional info added
	Date	Revision
© copyright		
Client		
Mr & Mrs Johnston		
Job Title		
Vantana , The Devils Highway, Crowthorne RG45 6BJ		
Drawing Title		
Scheme Proposals Plans & Elevations		
Scale		
AS @ A1		
Date		May 2025
Drawn by		JRB
Drawing No.		SP/25/ 01
Rev.		B