




Front Elevation 1 :100




Side Elevation 1 :100

 



Rear Elevation 1 :100



Side Elevation 1 :100

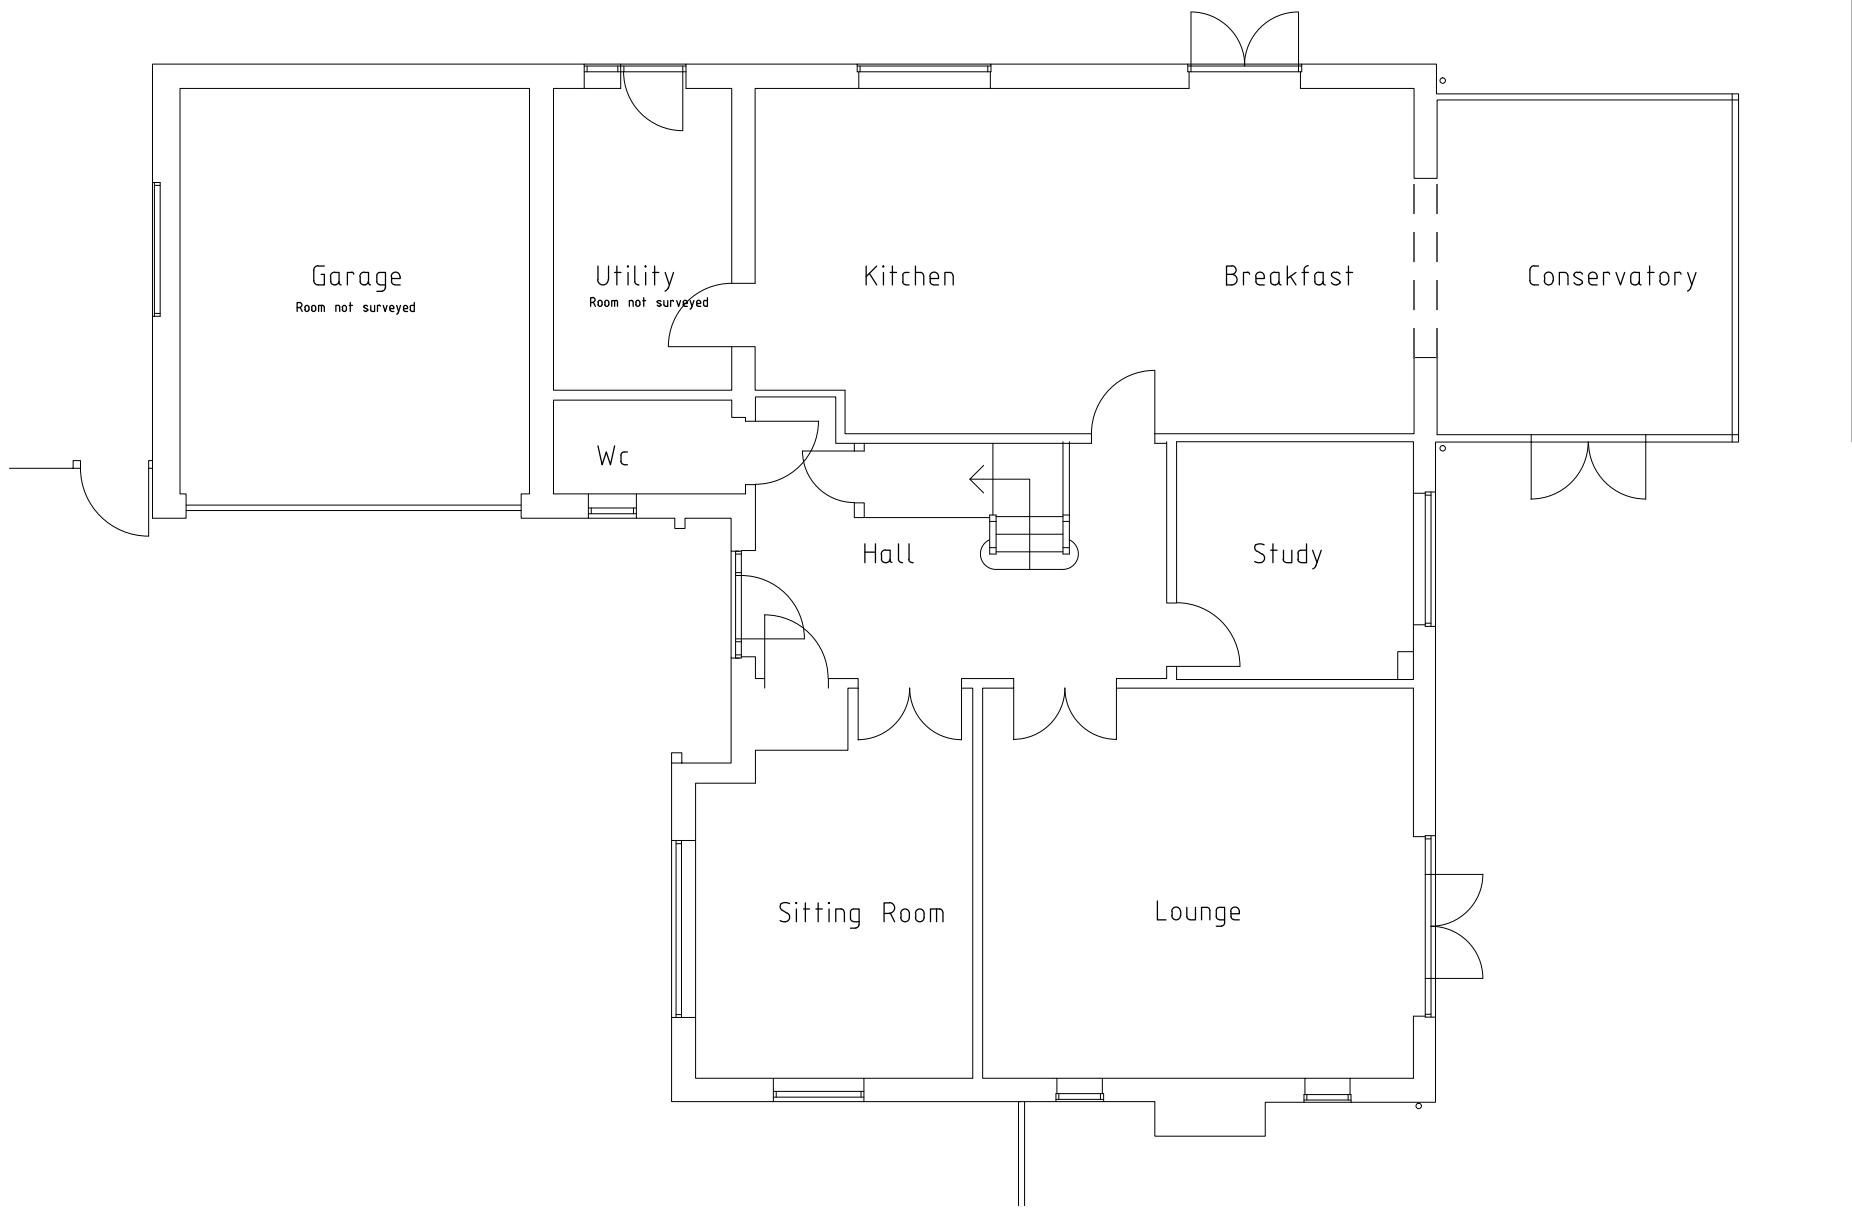

Ground Floor Plan 1 :100

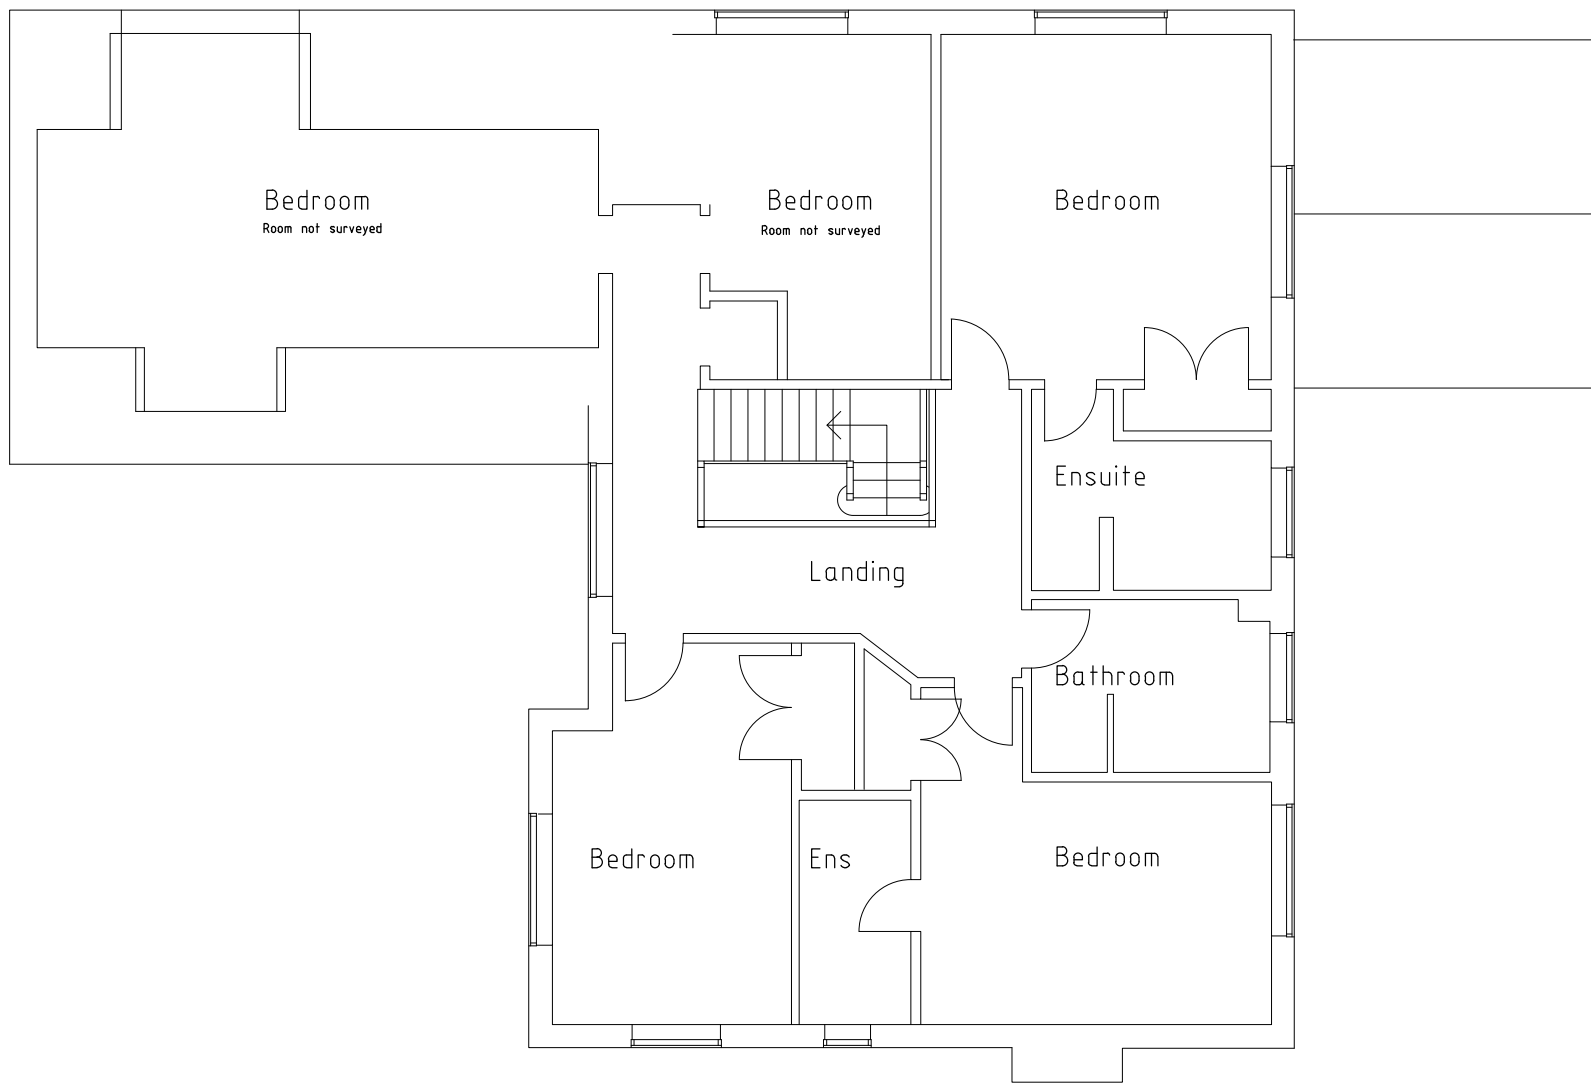 

Roof Plan 1 :100

	Date	Revision
© copyright		
Client		
Mr & Mrs Johnston		
Job Title		
Ventana , The Devils Highway, Crowthorne RG45 6BJ.		
Drawing Title		
As Existing Plans & Elevations		
Scale AS @ A1		
Date	May 2025	Drawn by JRB
Drawing No.		Rev.
S/25/ 10		-