



HM Land Registry  
Current title plan

Title number **BK376854**  
Ordnance Survey map reference **SU7370SE**  
Scale **1:1250**  
Administrative area **Wokingham**

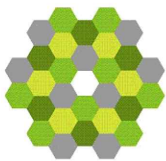

©Crown Copyright. Produced by HM Land Registry.  
Reproduction in whole or in part is prohibited without the prior written permission of Ordnance Survey. Licence Number AC0000851063.

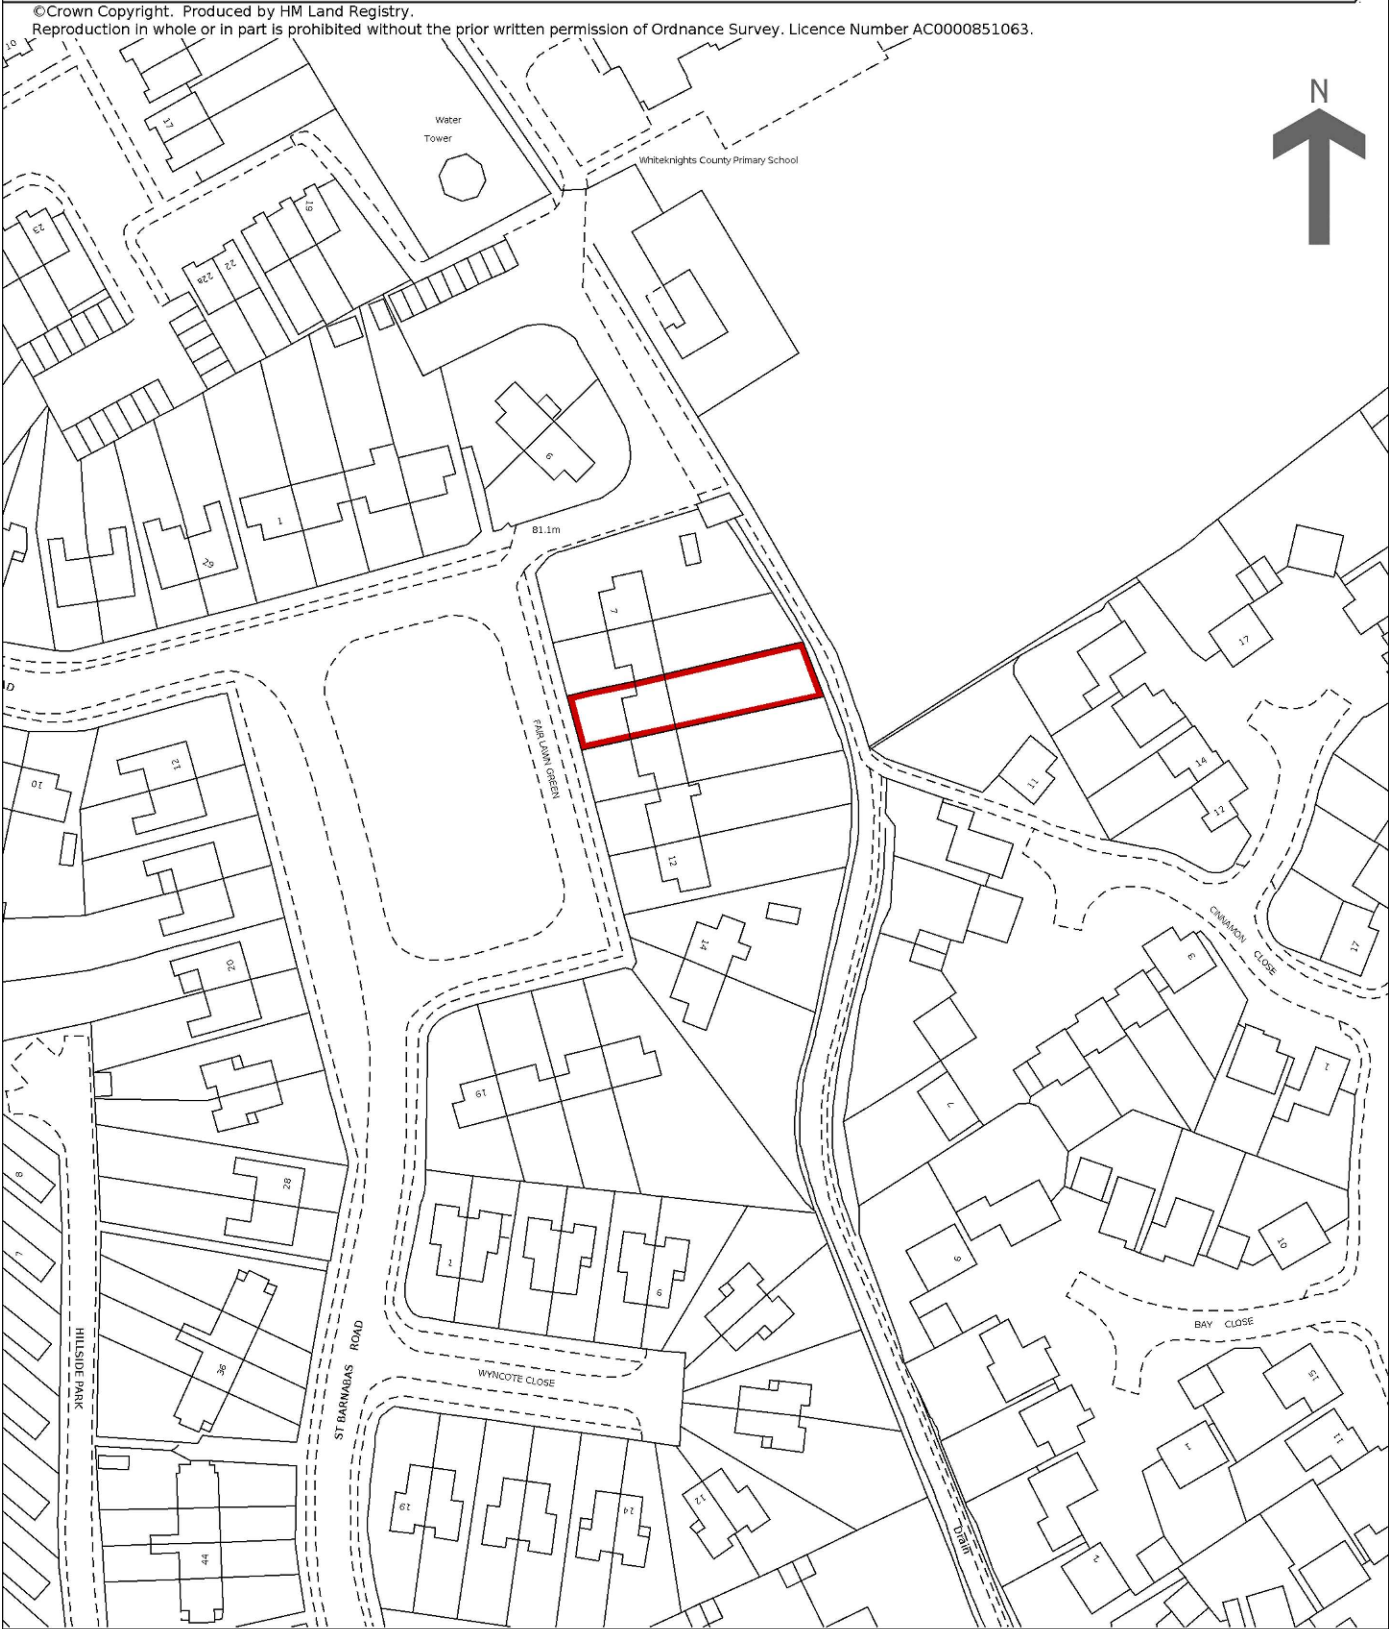

1 SITE LOCATION  
(1:1250 @ A3)

2 SITE PLAN  
(1:500 @ A3)



3 SITE PLAN PROPOSED  
(1:500 @ A3)

NOTES -

1. Do not scale the drawing. Work to figured dimensions only.
2. All dimensions are in millimetres(mm) unless noted otherwise & levels in metres(m).
3. This drawing to be read in conjunction with all relevant contract drawings and documentation.
4. This drawing is to be carefully checked by contractor against architects drawings, and any discrepancy reported to the engineer before construction commences.

NORTH

REVISION

| DATE | REV | DRAWN | REMARKS |
|------|-----|-------|---------|
|      |     |       |         |
|      |     |       |         |
PROJECT

9 Fair Lawn Grn, Reading RG2 8EG

STATUS

**FOR PLANNING**

CLIENT - Mr & Mrs Harjinder Singh

| SCALE                   | DATE       | DRAWN BY | CHECKED BY |
|-------------------------|------------|----------|------------|
| 1:500@ A3<br>1:1250@ A3 | 02.07.2025 | MP       | VG         |

DRAWING NAME-  
LOCATION PLAN & BLOCK PLAN

DRAWING NO - 2506-S9A-AR-DR-PR-001

