




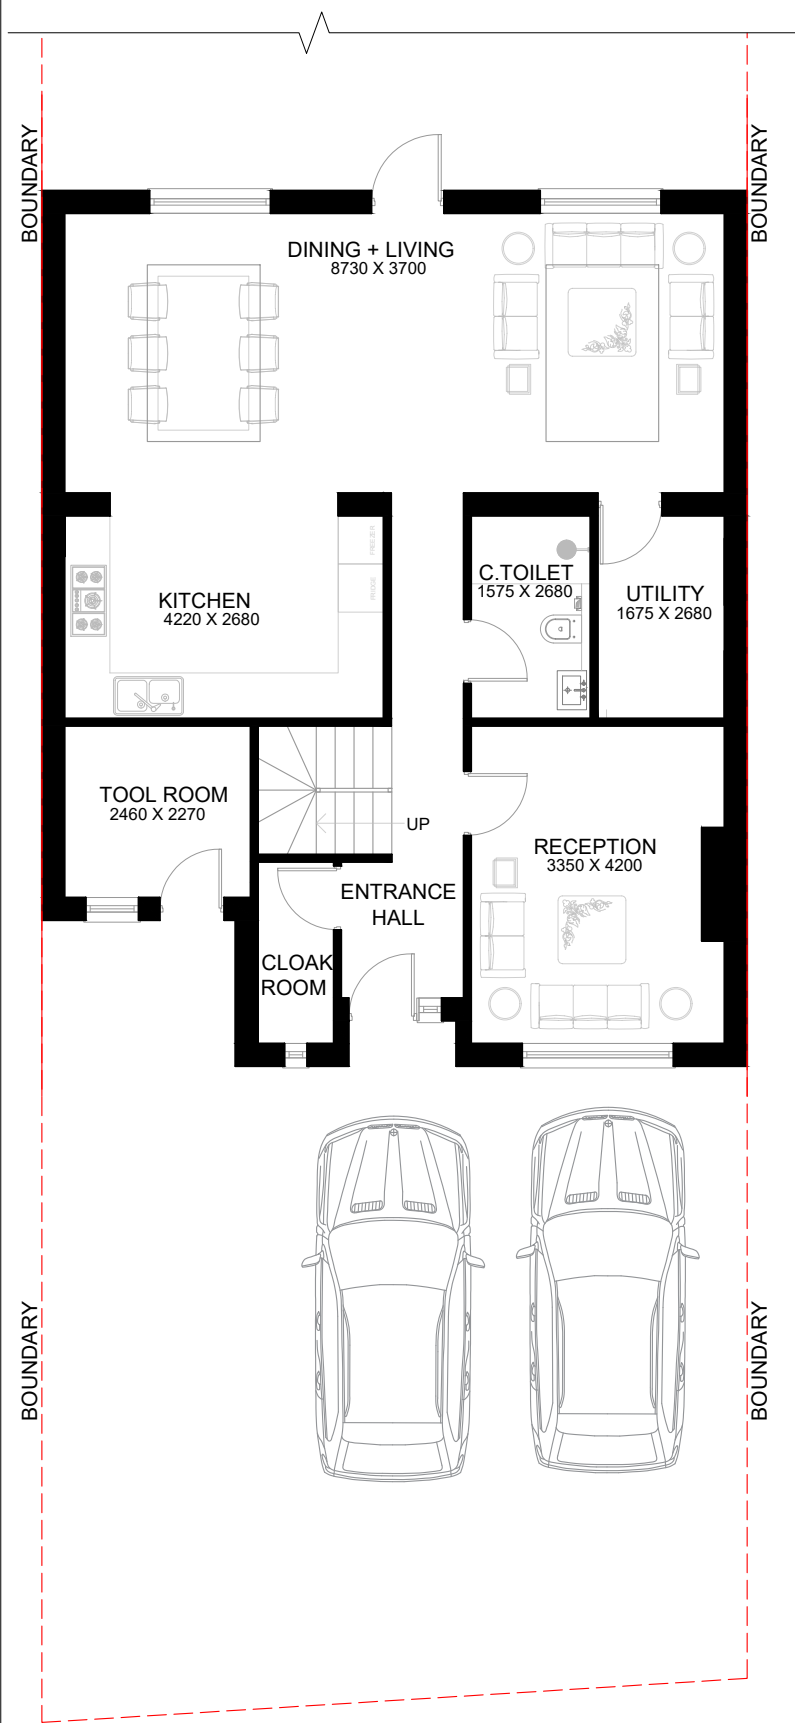

2 PARKING - GROUND FLOOR PLAN
(1:1250 @ A3)

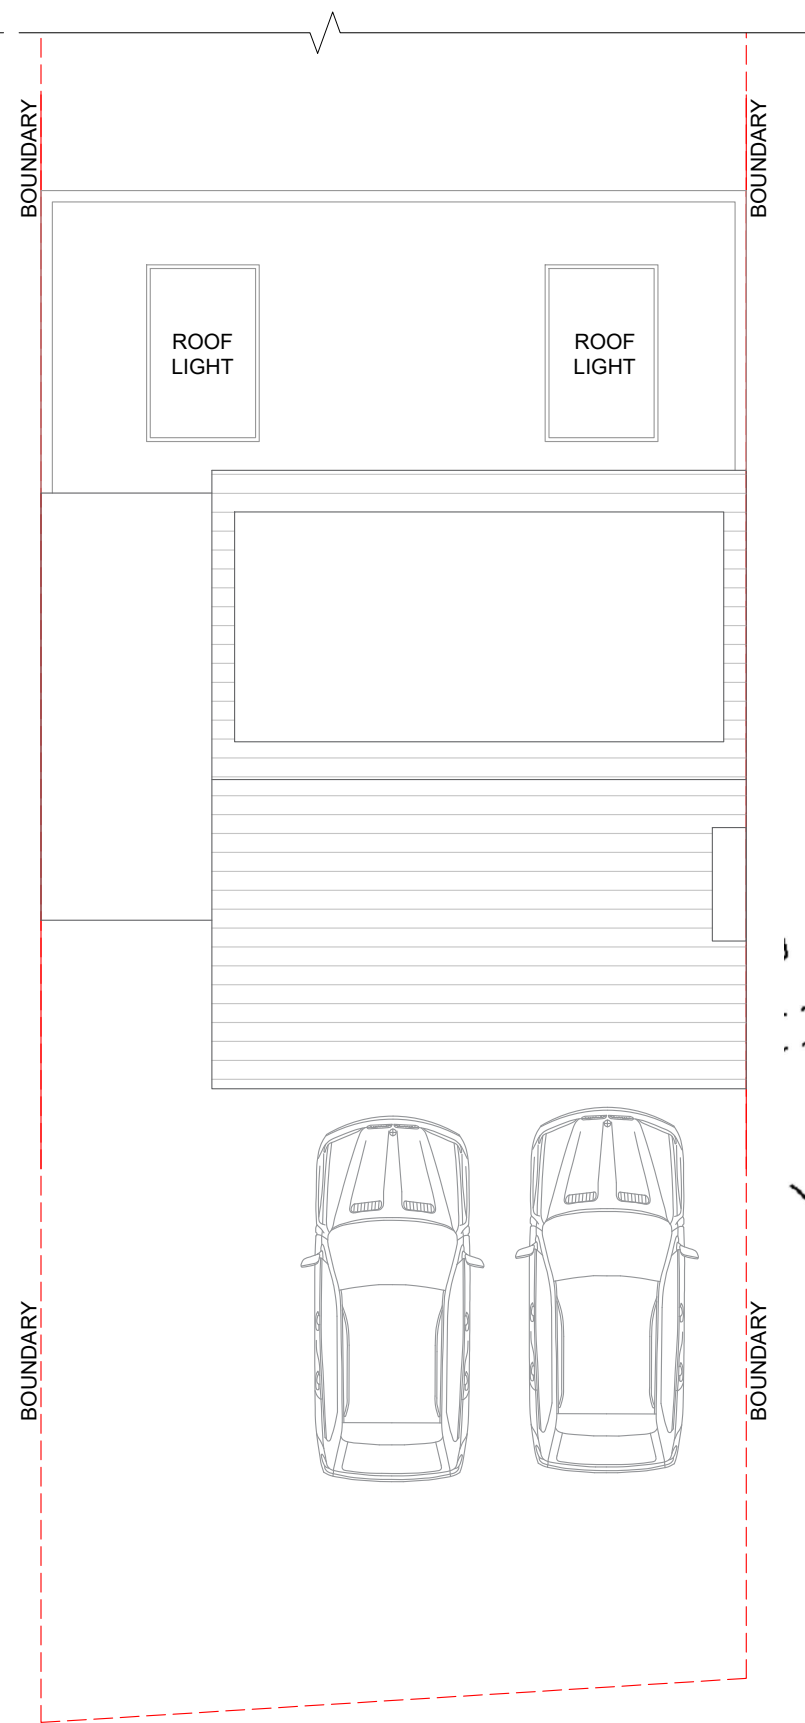

3 PARKING - ROOF PLAN
(1:1250 @ A3)

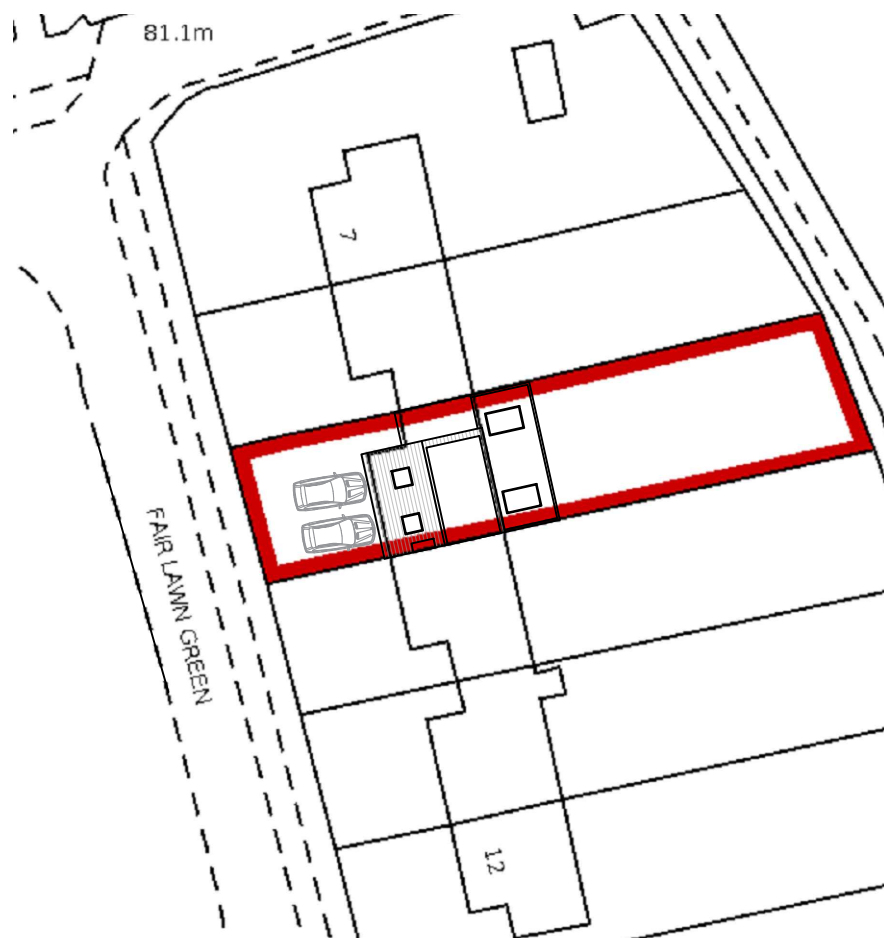

1 SITE PLAN PROPOSED
(1:500 @ A3)

NOTES -

- Do not scale the drawing. Work to figured dimensions only.
- All dimensions are in millimetres(mm) unless noted otherwise & levels in metres(m).
- This drawing to be read in conjunction with all relevant contract drawings and documentation.
- This drawing is to be carefully checked by contractor against architects drawings, and any discrepancy reported to the engineer before construction commences.

NORTH

REVISION			
DATE	REV	DRAWN	REMARKS

PROJECT

9 Fair Lawn Grn, Reading RG2 8EG

STATUS

FOR PLANNING

CLIENT - Mr & Mrs Harjinder Singh

SCALE	DATE	DRAWN BY	CHECKED BY
1:500@ A3 1:1250@ A3	02.07.2025	MP	VG

DRAWING NAME-
PARKING PLAN

DRAWING NO - 2506-S9A-AR-DR-PR-002