



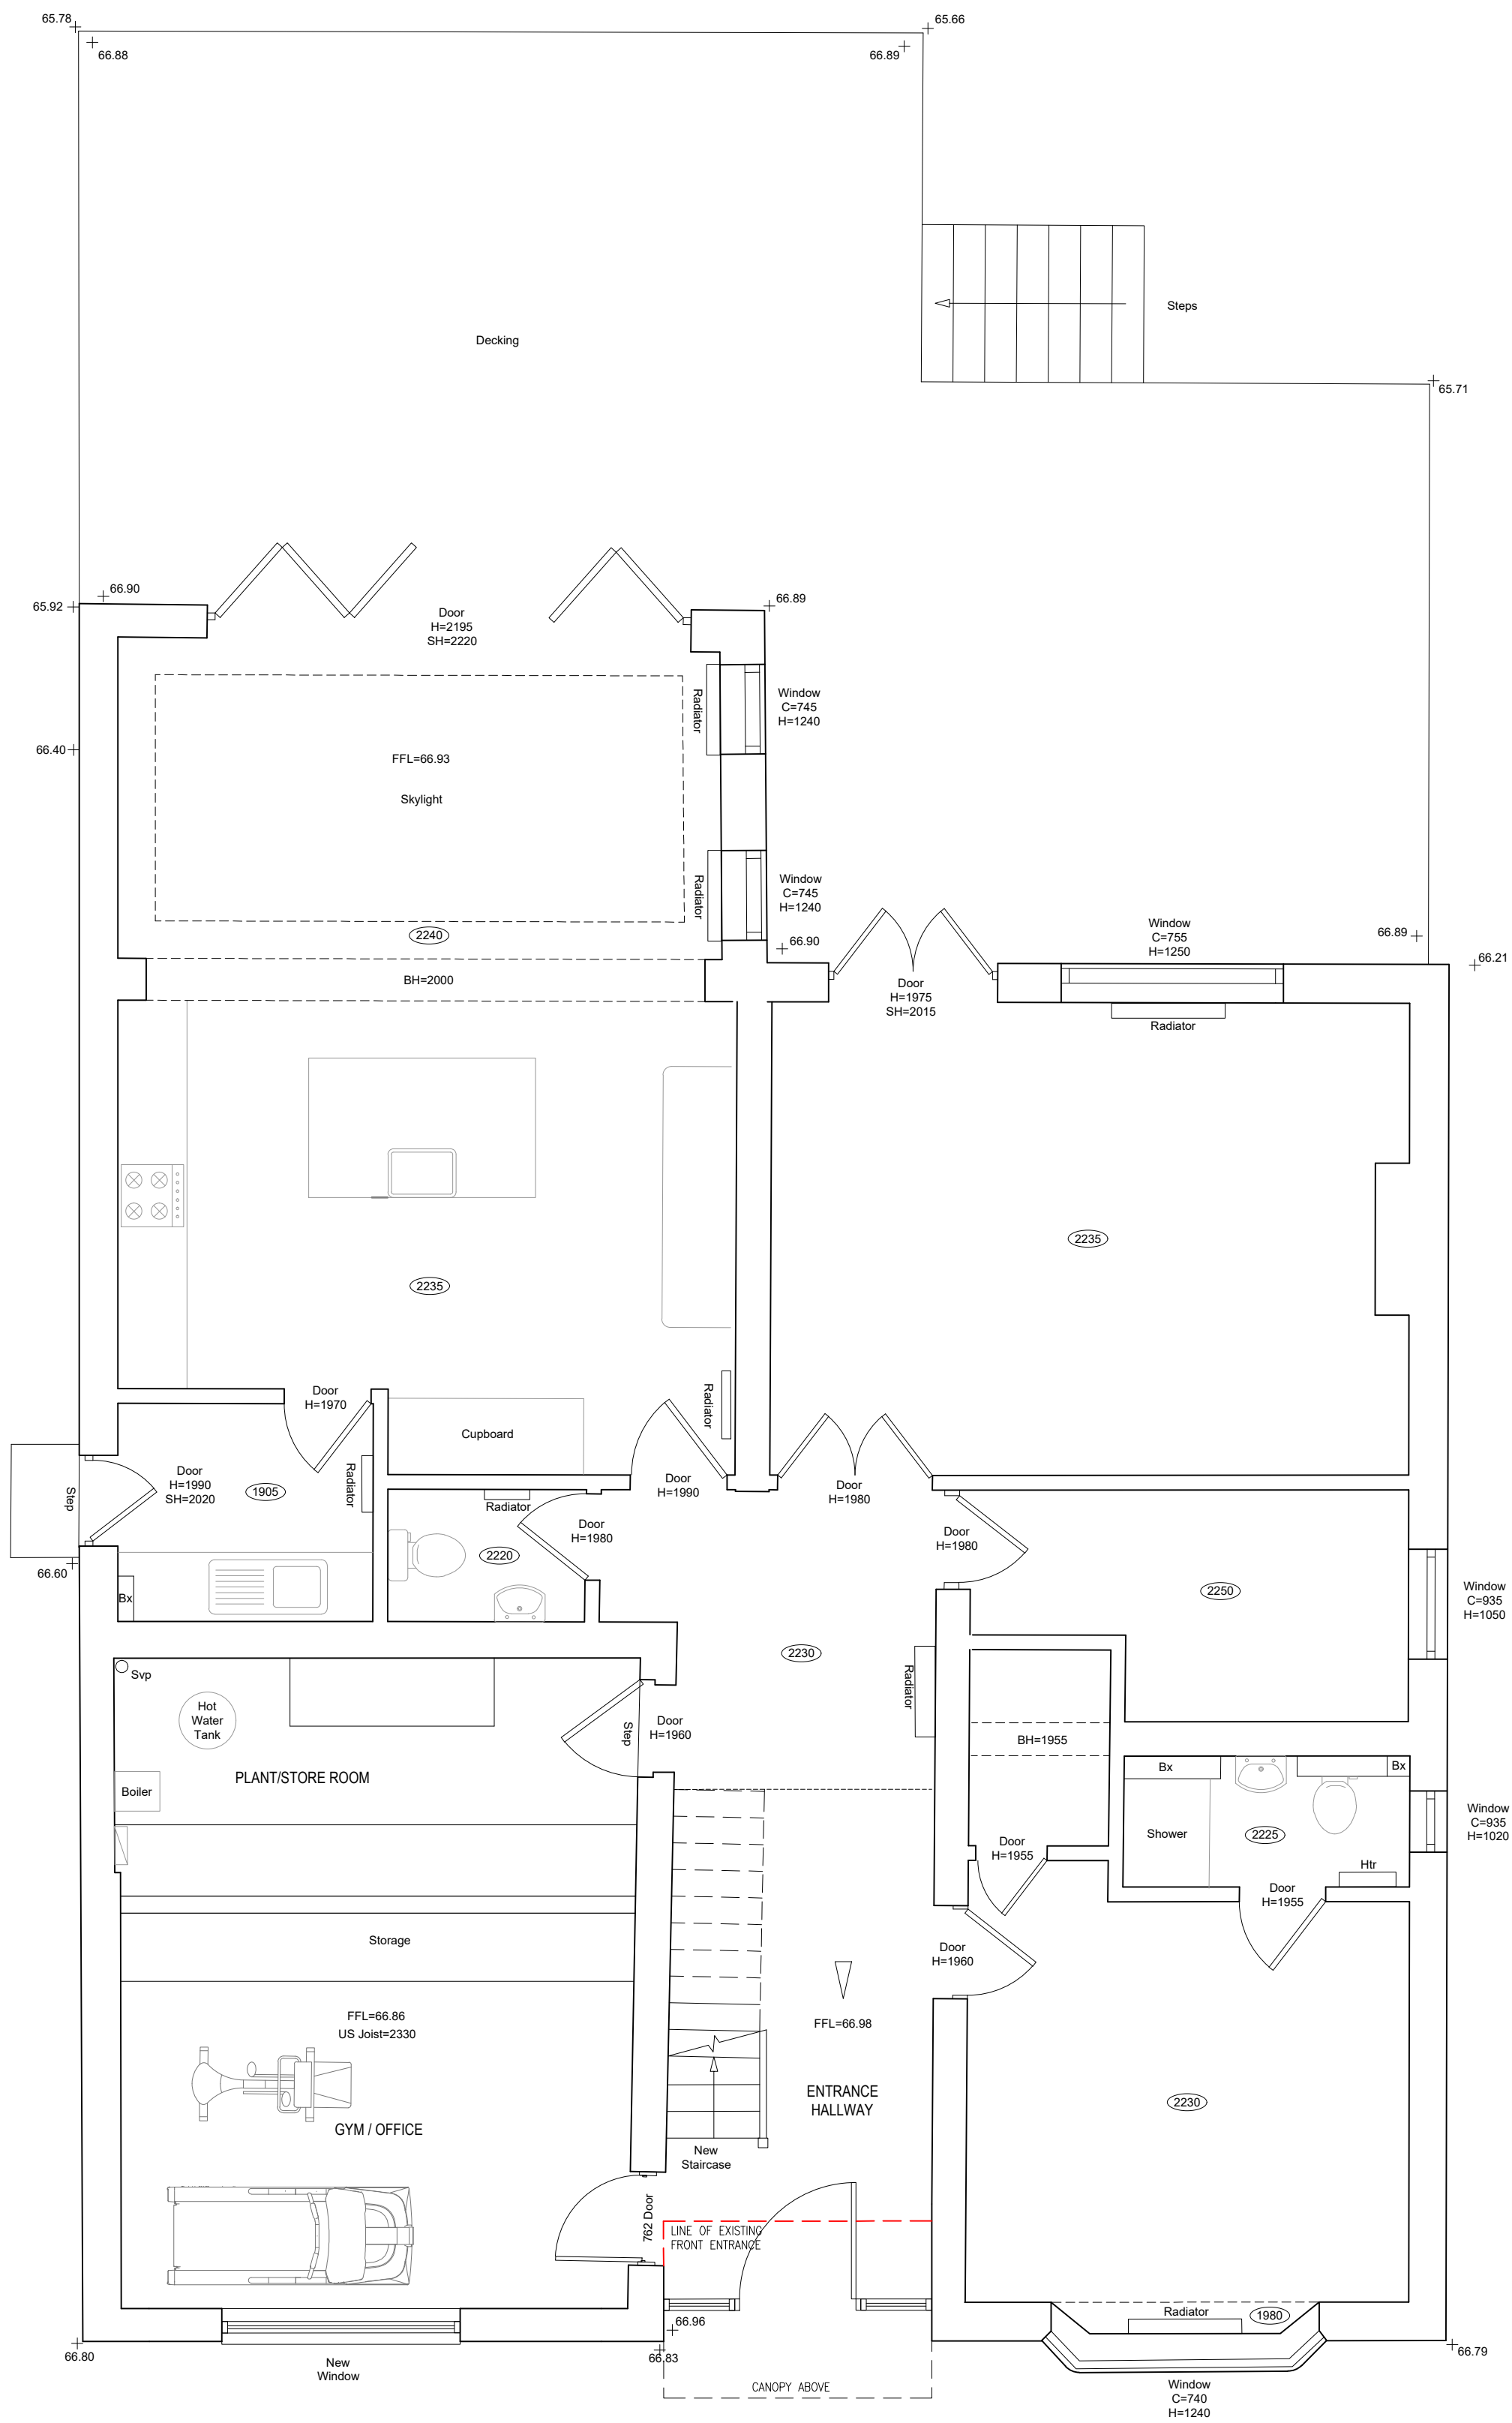


01 PROPOSED GROUND FLOOR PLAN
比例尺 1:500A1

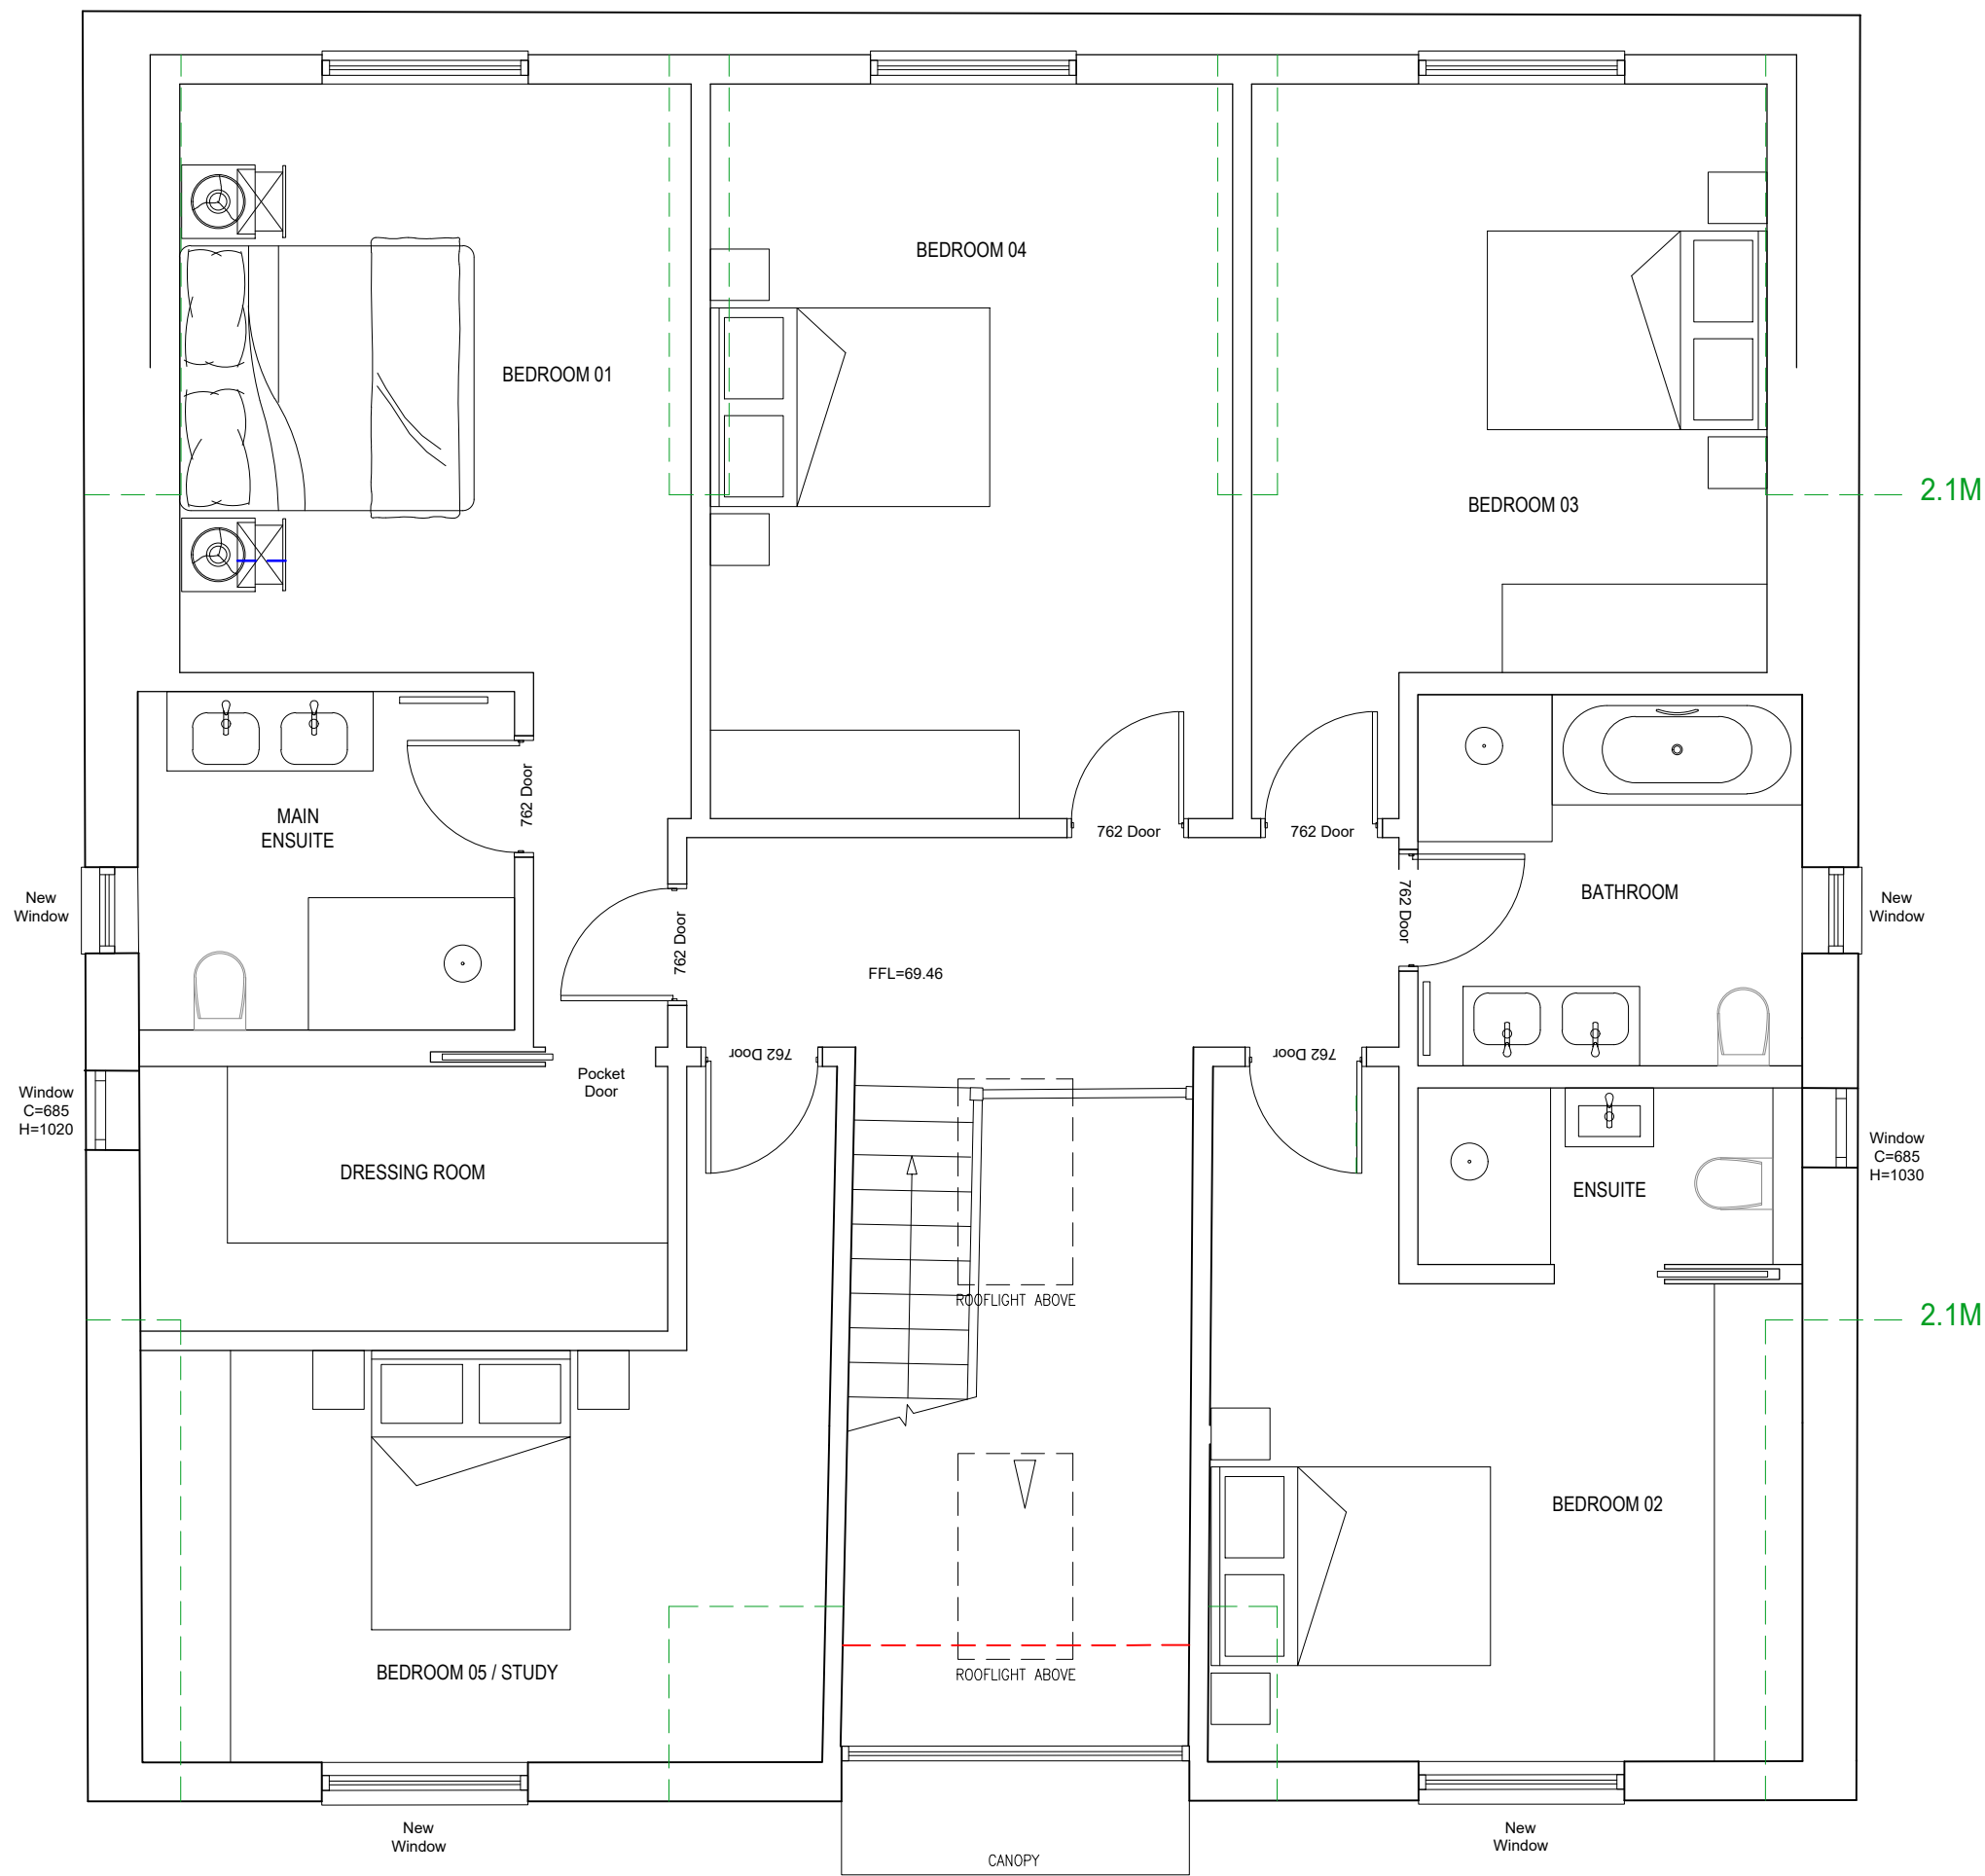



02 PROPOSED FIRST FLOOR PLAN
比例尺 1:500A1

03 PROPOSED ROOF PLAN
比例尺 1:1000A1

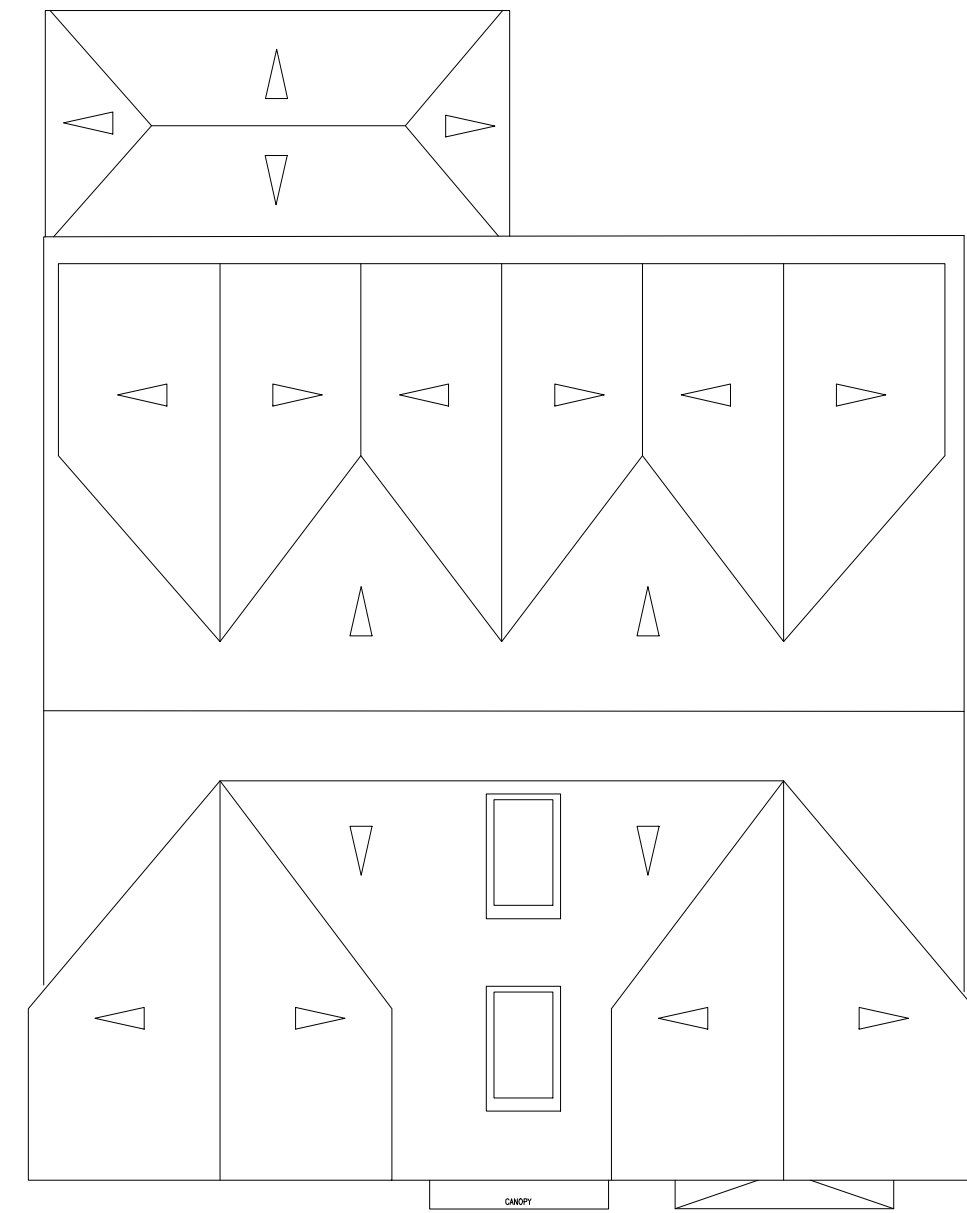

ALL DIMENSIONS MUST BE CHECKED ON SITE
INFORM THE ARCHITECT OF ANY DISCREPANCIES PRIOR TO CONSTRUCTION

KEY PLAN

 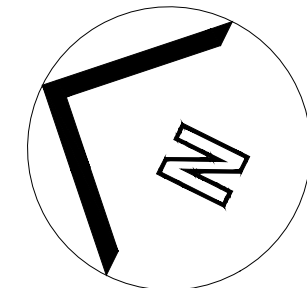

NOTES

DRAWING REMAINS COPYRIGHT OF THE ARCHITECT.

P03 23.07.26	AMENDED FOLLOWING COMMENTS	BG	BG
P02 06.07.26	AMENDED FOLLOWING COMMENTS	BG	BG
P01 02.07.26	INITIAL ISSUE	BG	BG
REV DATE	DESCRIPTION	DRN	CHK

CONNECTED
ARCHITECTURE

CLIENT

Mr and Mrs Yang

PROJECT

27 Aggisters Lane, Barkham
Wokingham, RG41 4DW

DRAWING TITLE

Proposed Floor & Roof Plans

SCALE 1:500A1 / 1:1000A3 A1 SHEET

STATUS

PRELIMINARY

DRAWING NO

0313-GA-0005

REV

P03

© 2026 Connected Architecture Limited. all rights reserved