



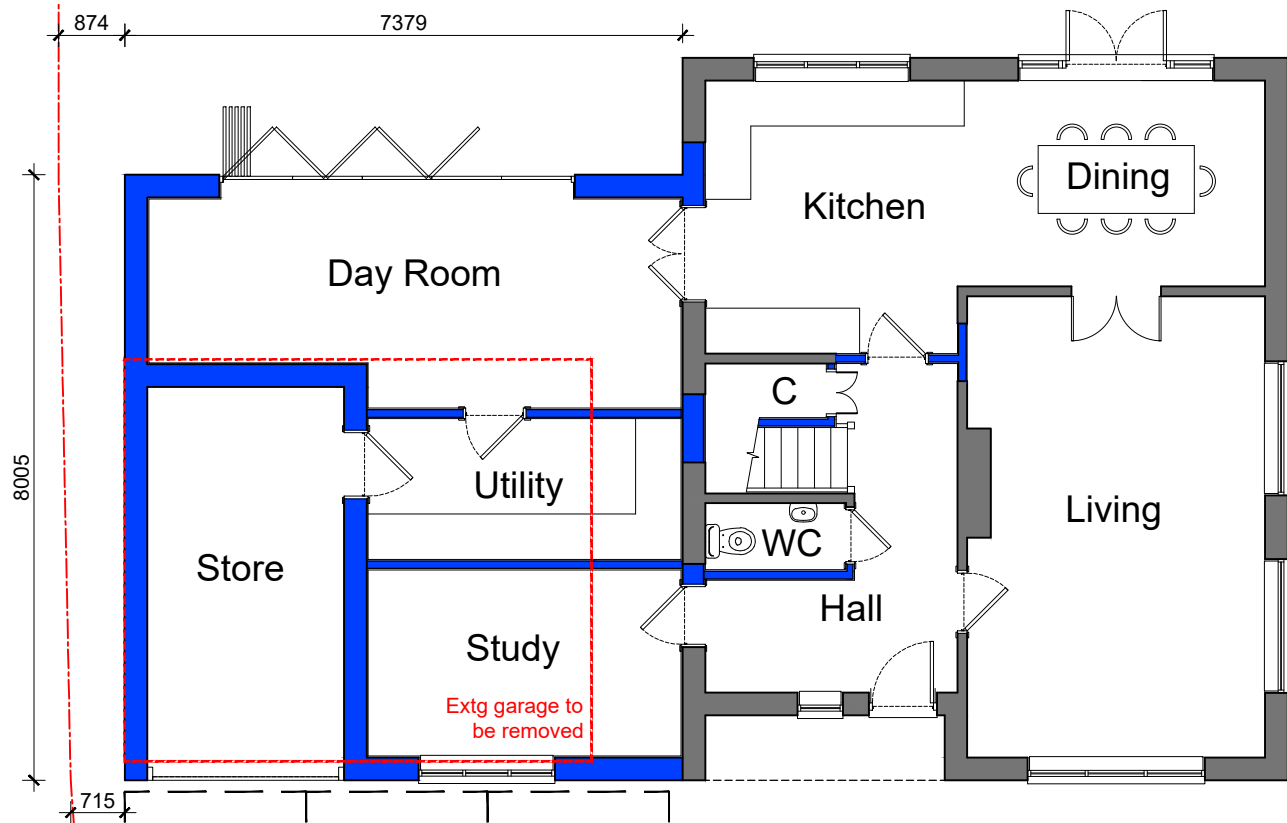

Proposed Ground Floor Plan

Existing driveway extended - 3 parking spaces to suit 5 bedroom property

Scale 1:200


 


Scale 1:100




PRIOR TO THE COMMENCEMENT OF ANY WORKS, THE BUILDER IS TO CHECK AND/OR DETERMINE ALL CONSTRUCTION DETAILS, INCLUDING CHECKING EXISTING SITE LEVELS AND DIMENSIONS. THE DRAWING IS TO BE READ IN CONJUNCTION WITH ALL OTHER PROJECT DRAWINGS, CONSTRUCTION NOTES AND/OR PROJECT SPECIFICATION. ALL DISCREPANCIES SHOULD BE REPORTED IMMEDIATELY.

Rev.	Date	Details	Drawn
A	Sep 24	Dormers updated as per council feedback	DB
B	Nov 24	Bedroom 1 and dressing/ensuite swapped	DB
C	Nov 24	Rear dormer removed - t/f layout amended	DB

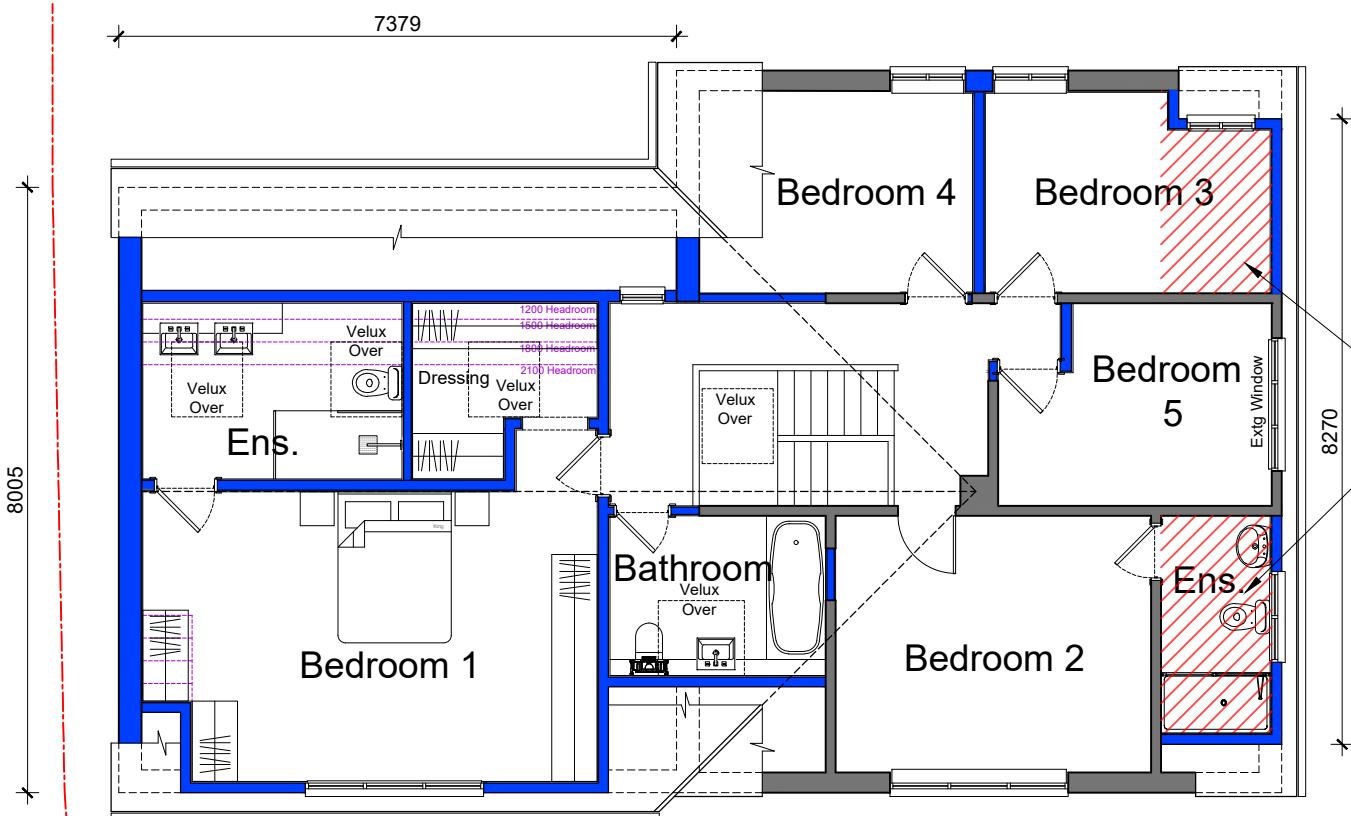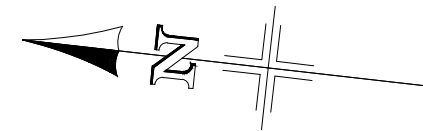

Proposed First Floor Plan

Shaded area denotes area of new dormers complying with permitted development rules

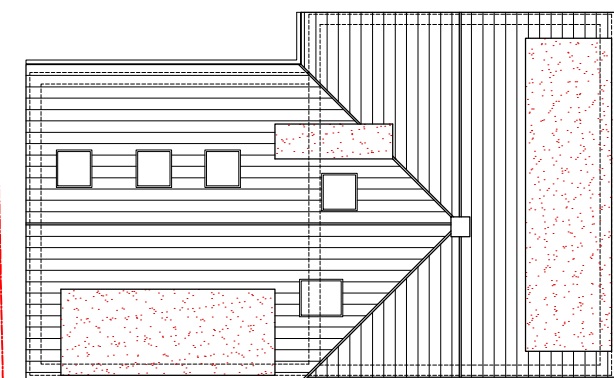

Proposed Roof Plan (@1:200)

- /// New Dormer Area
- Existing Walls
- New Walls to match existing

Client:

Mr Riley

Site Address:

12 Duke's Wood
Crowthorne
Berkshire
RG45 6NF

Description:

Proposed Plans

Drawing Number:

24-024/P/005C

Status:

PLANINNG

Scale:

1:100/200 @ A3

Date:

May 24

Drawn:

AE/DB

Checked:

mb

THIS DRAWING IS THE COPYRIGHT OF BLUE SKY CAD LTD AND MUST NOT BE USED IN CONJUNCTION WITH ANY OTHER PROJECT WITHOUT WRITTEN CONSENT

BlueSky CAD
Architectural Consultants

FERNEBERGA HOUSE
ALEXANDRA ROAD
FARNBOROUGH
HAMPSHIRE, GU14 6DQ
t: 01252 757285
w: www.blueskycad.co.uk